



DO NOT SCALE - IF IN DOUBT ASK

This drawing, the works & concepts depicted are the copyright of Plan4site Ltd and may not be reproduced or made use of, either directly or indirectly without express written consent. All heights, levels, sizes and dimensions to be checked on site before any work is put in hand.

NOTES

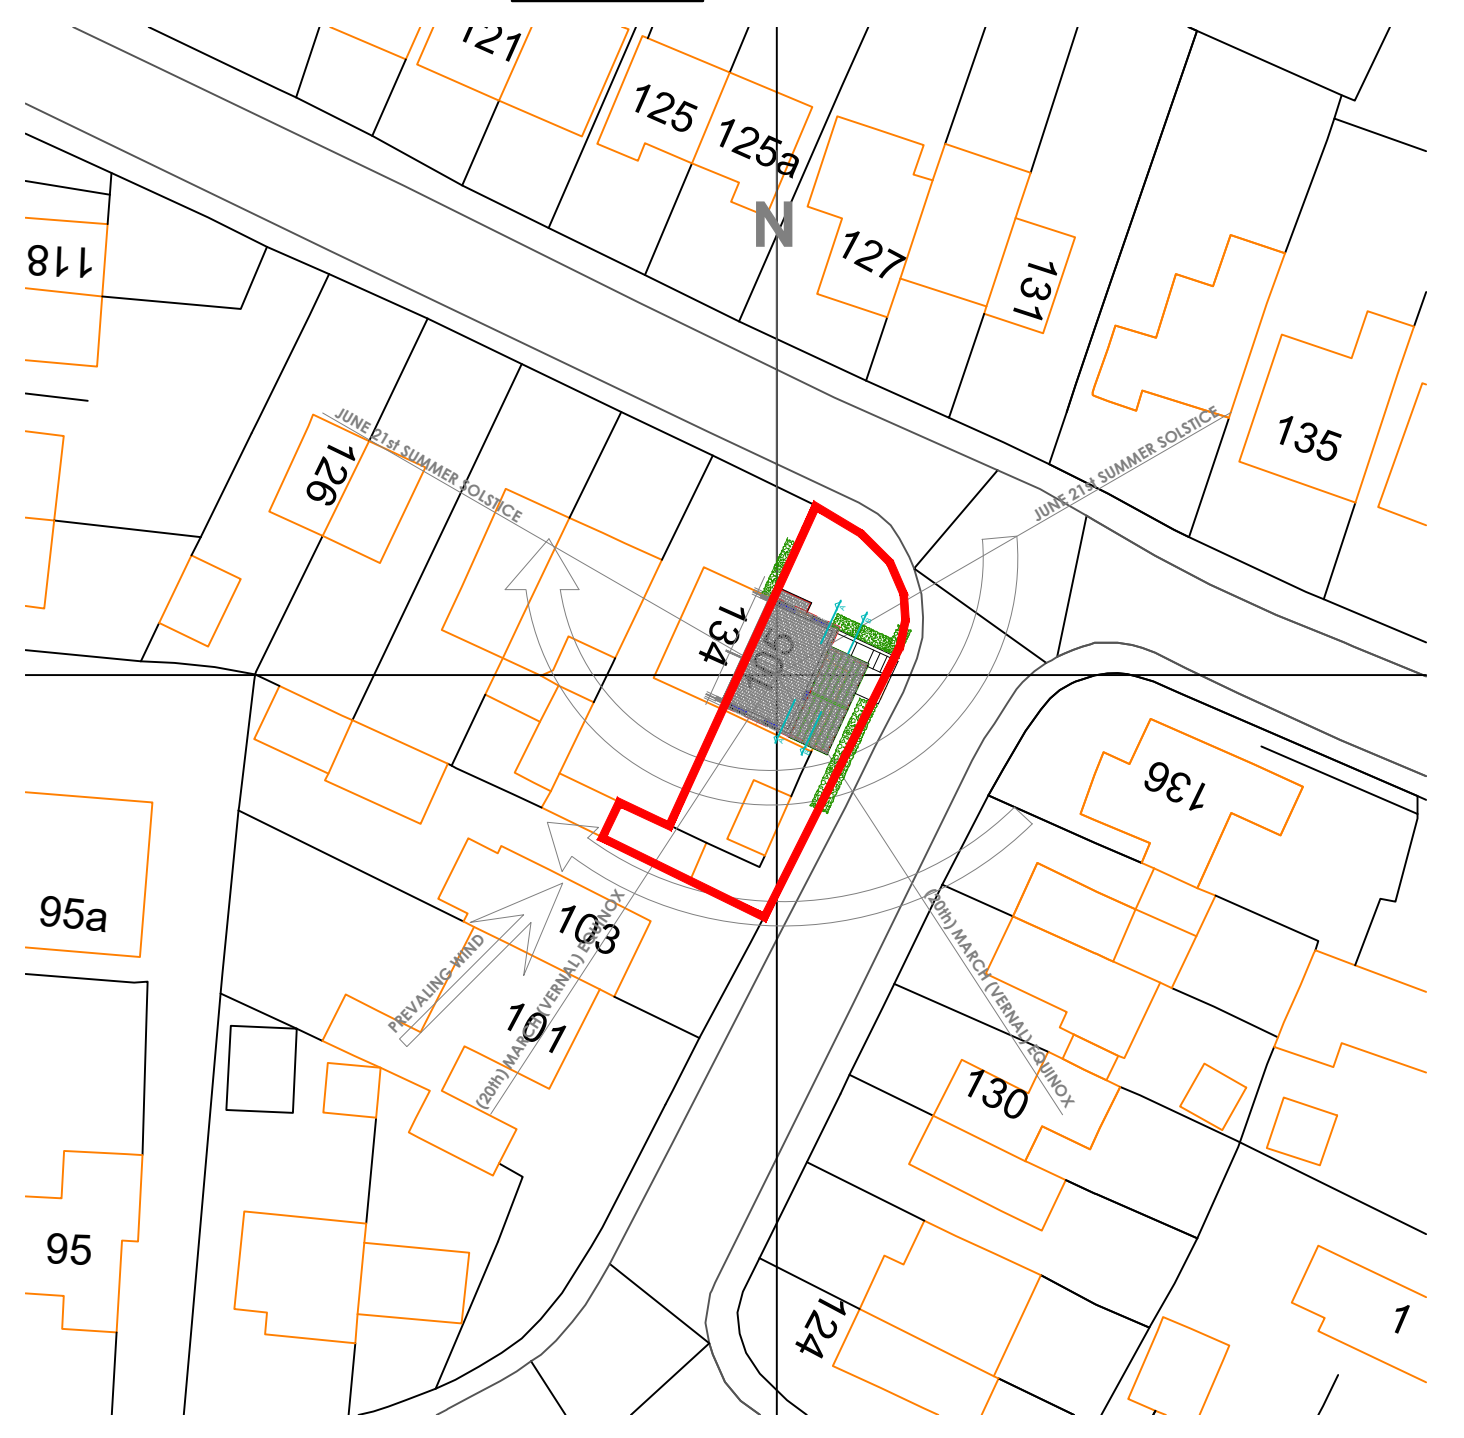


16 Site Layout Plan
SCALE 1:500

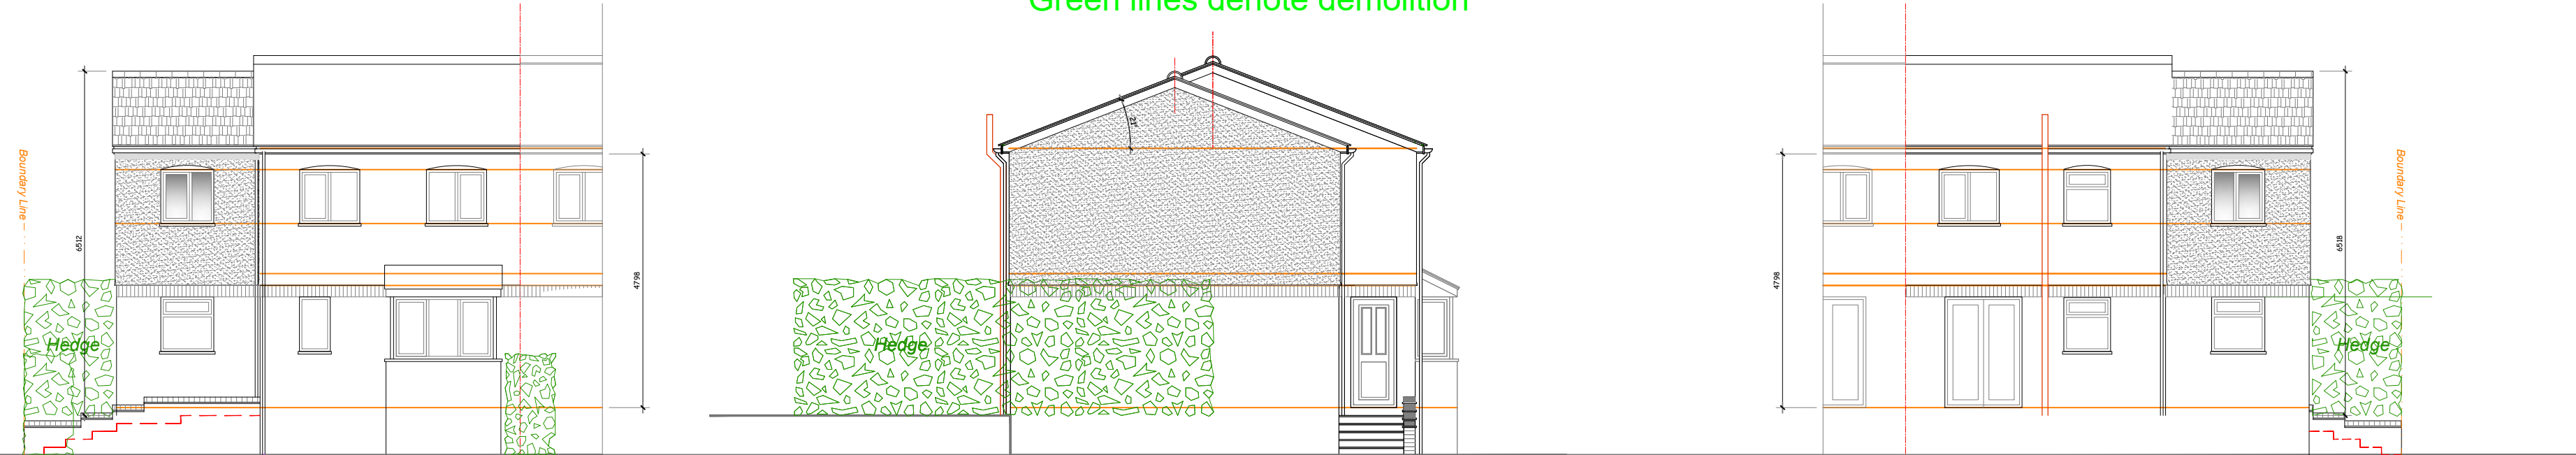


11 Front Elevation
SCALE 1:100

12 Side Elevation
SCALE 1:100


13 Rear Elevation
SCALE 1:100

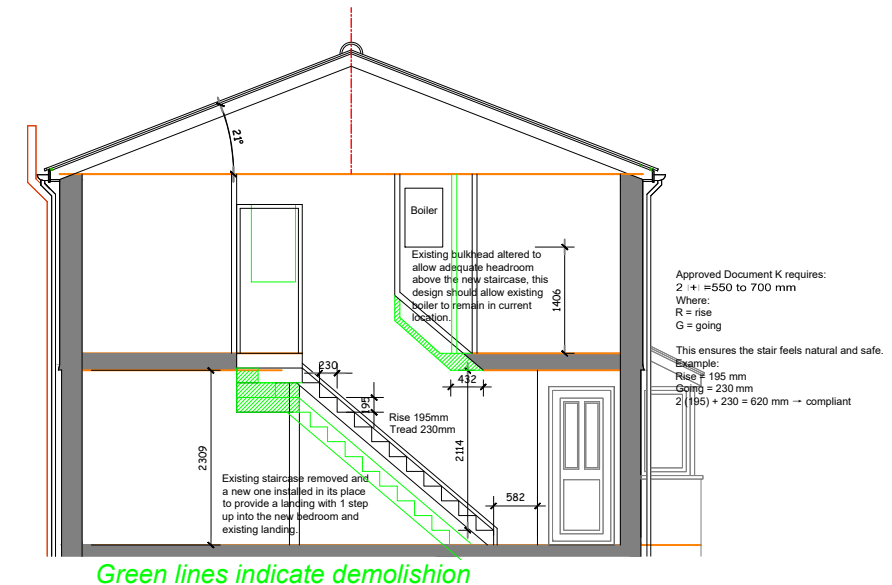


14 Section A-A
SCALE 1:100

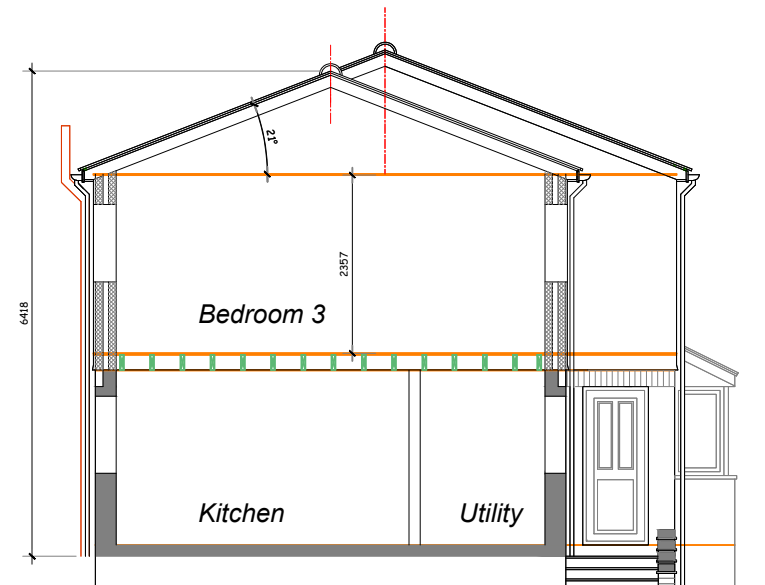


15 Section B-B
SCALE 1:100

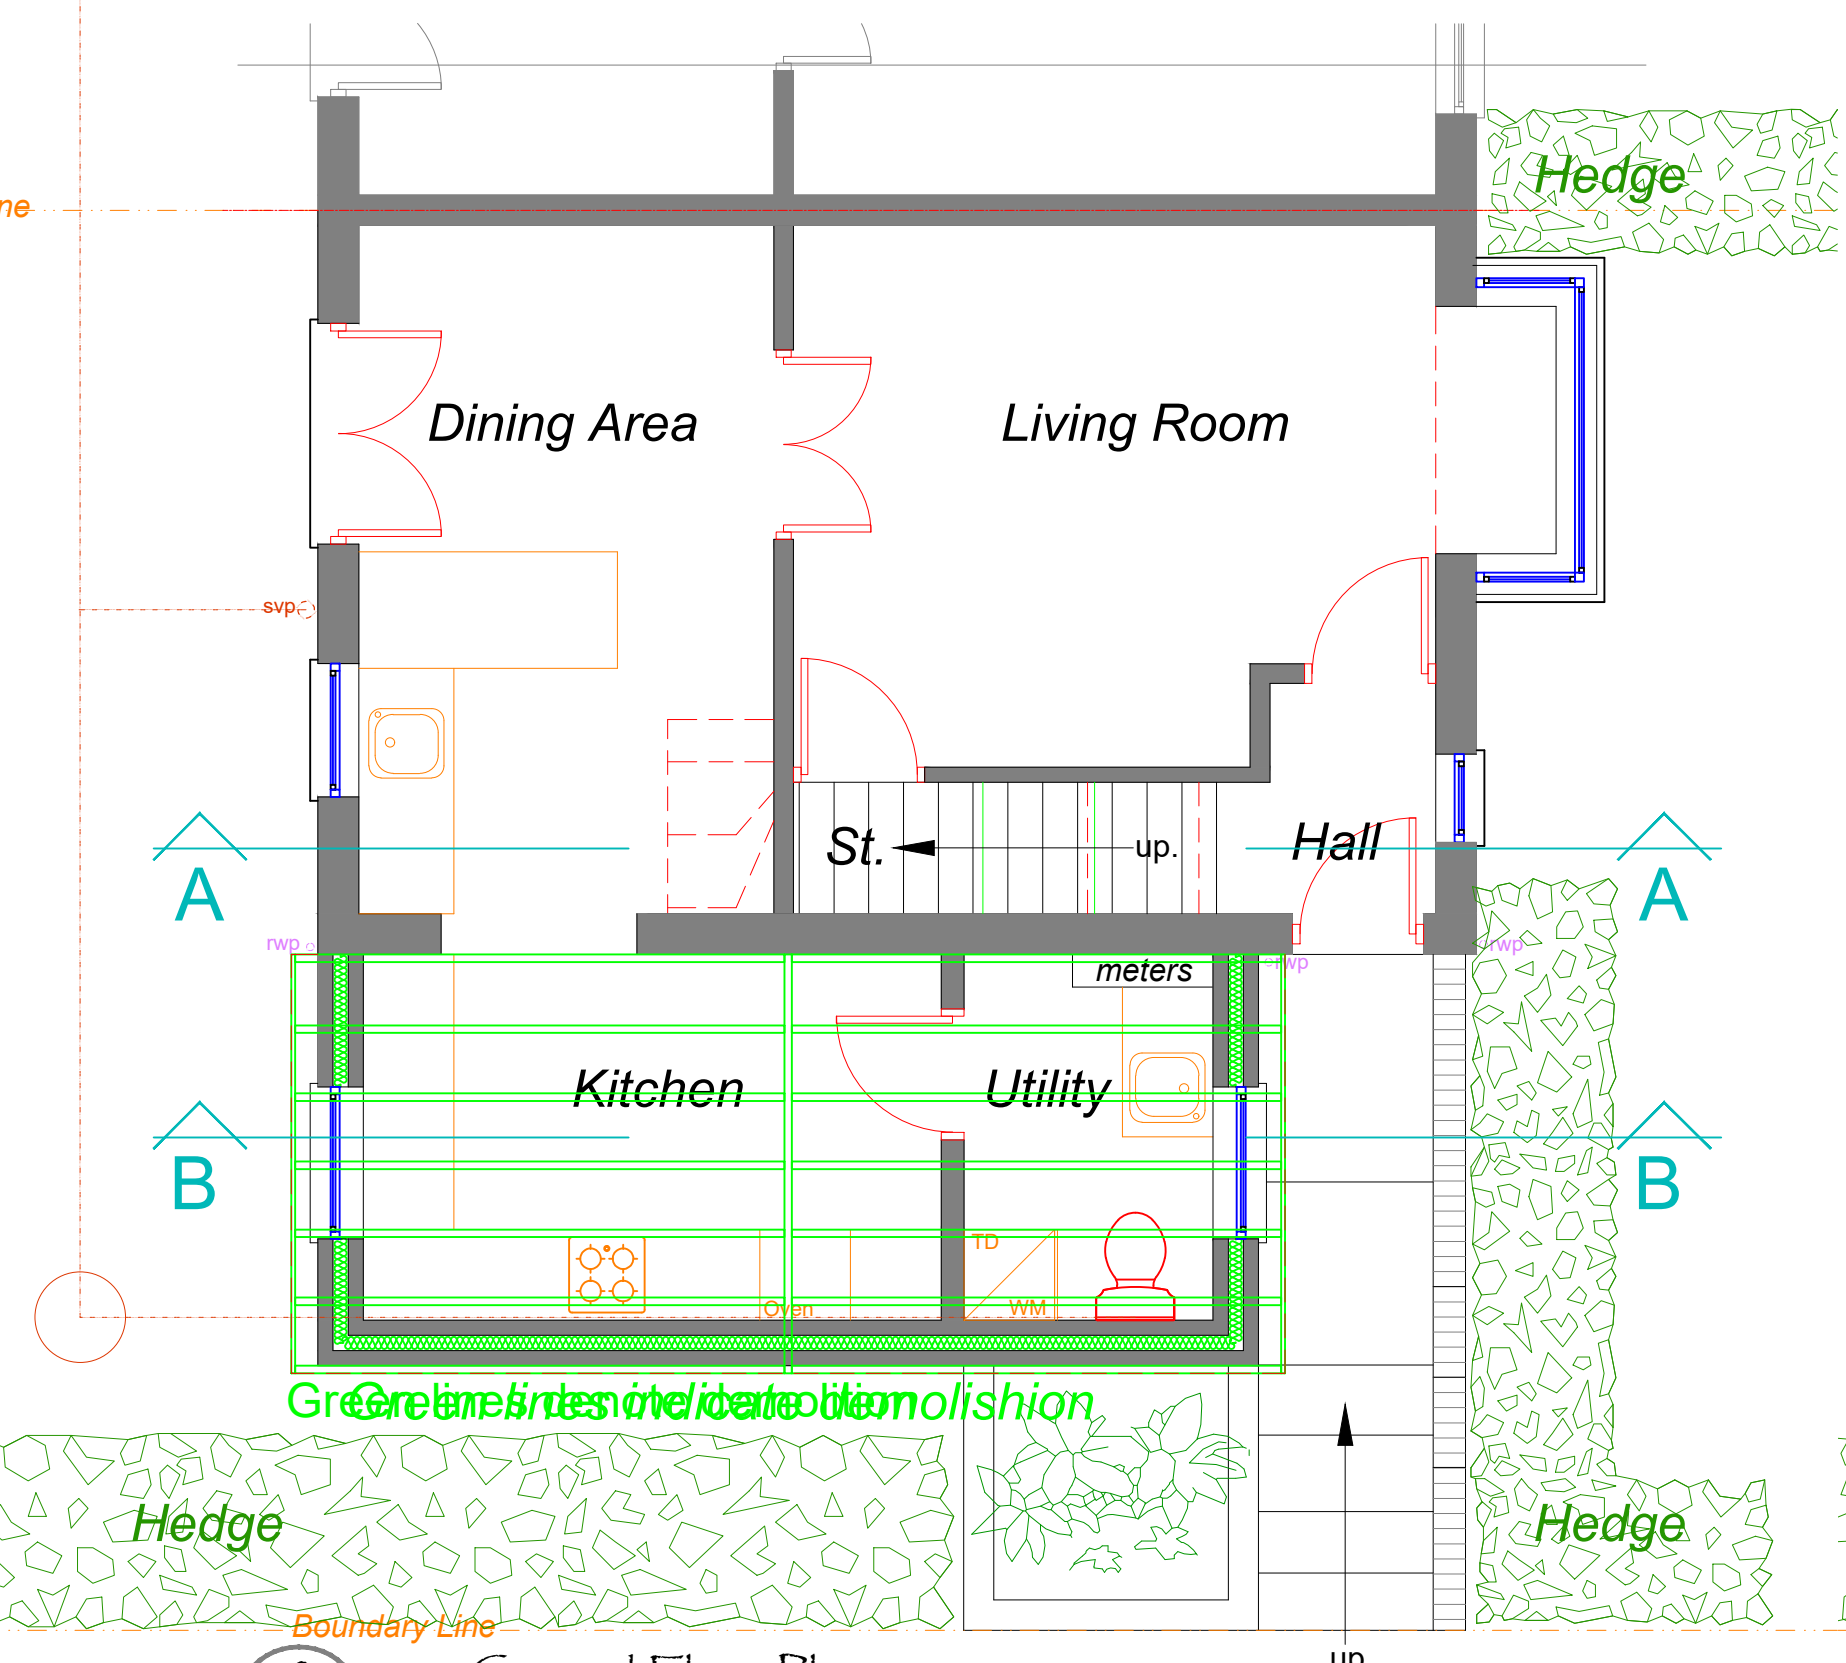

8 Ground Floor Plan
SCALE 1:50

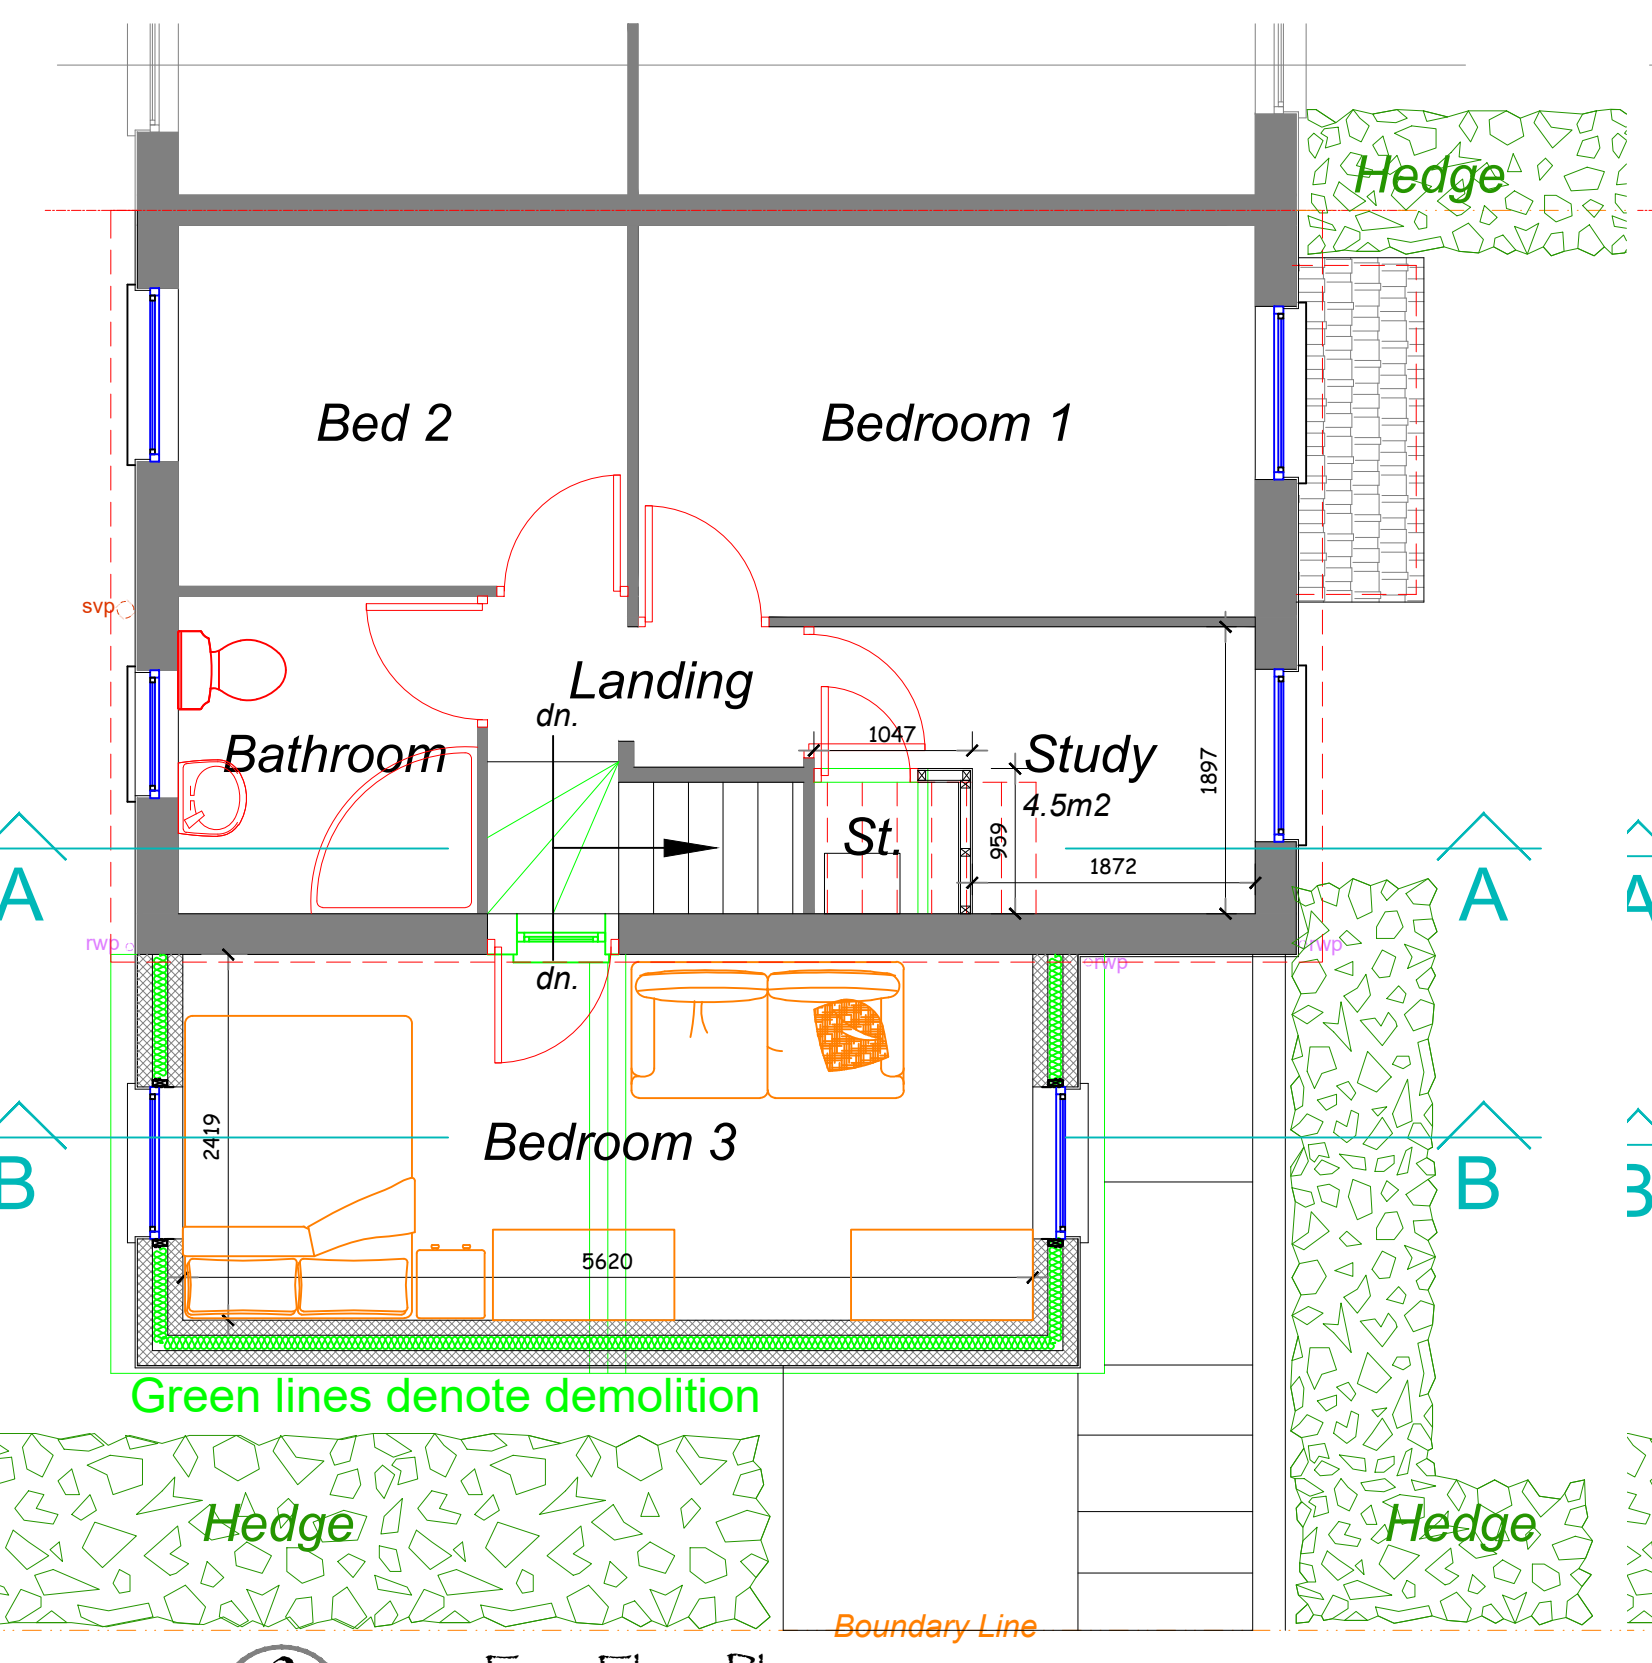

9 First Floor Plan
SCALE 1:50

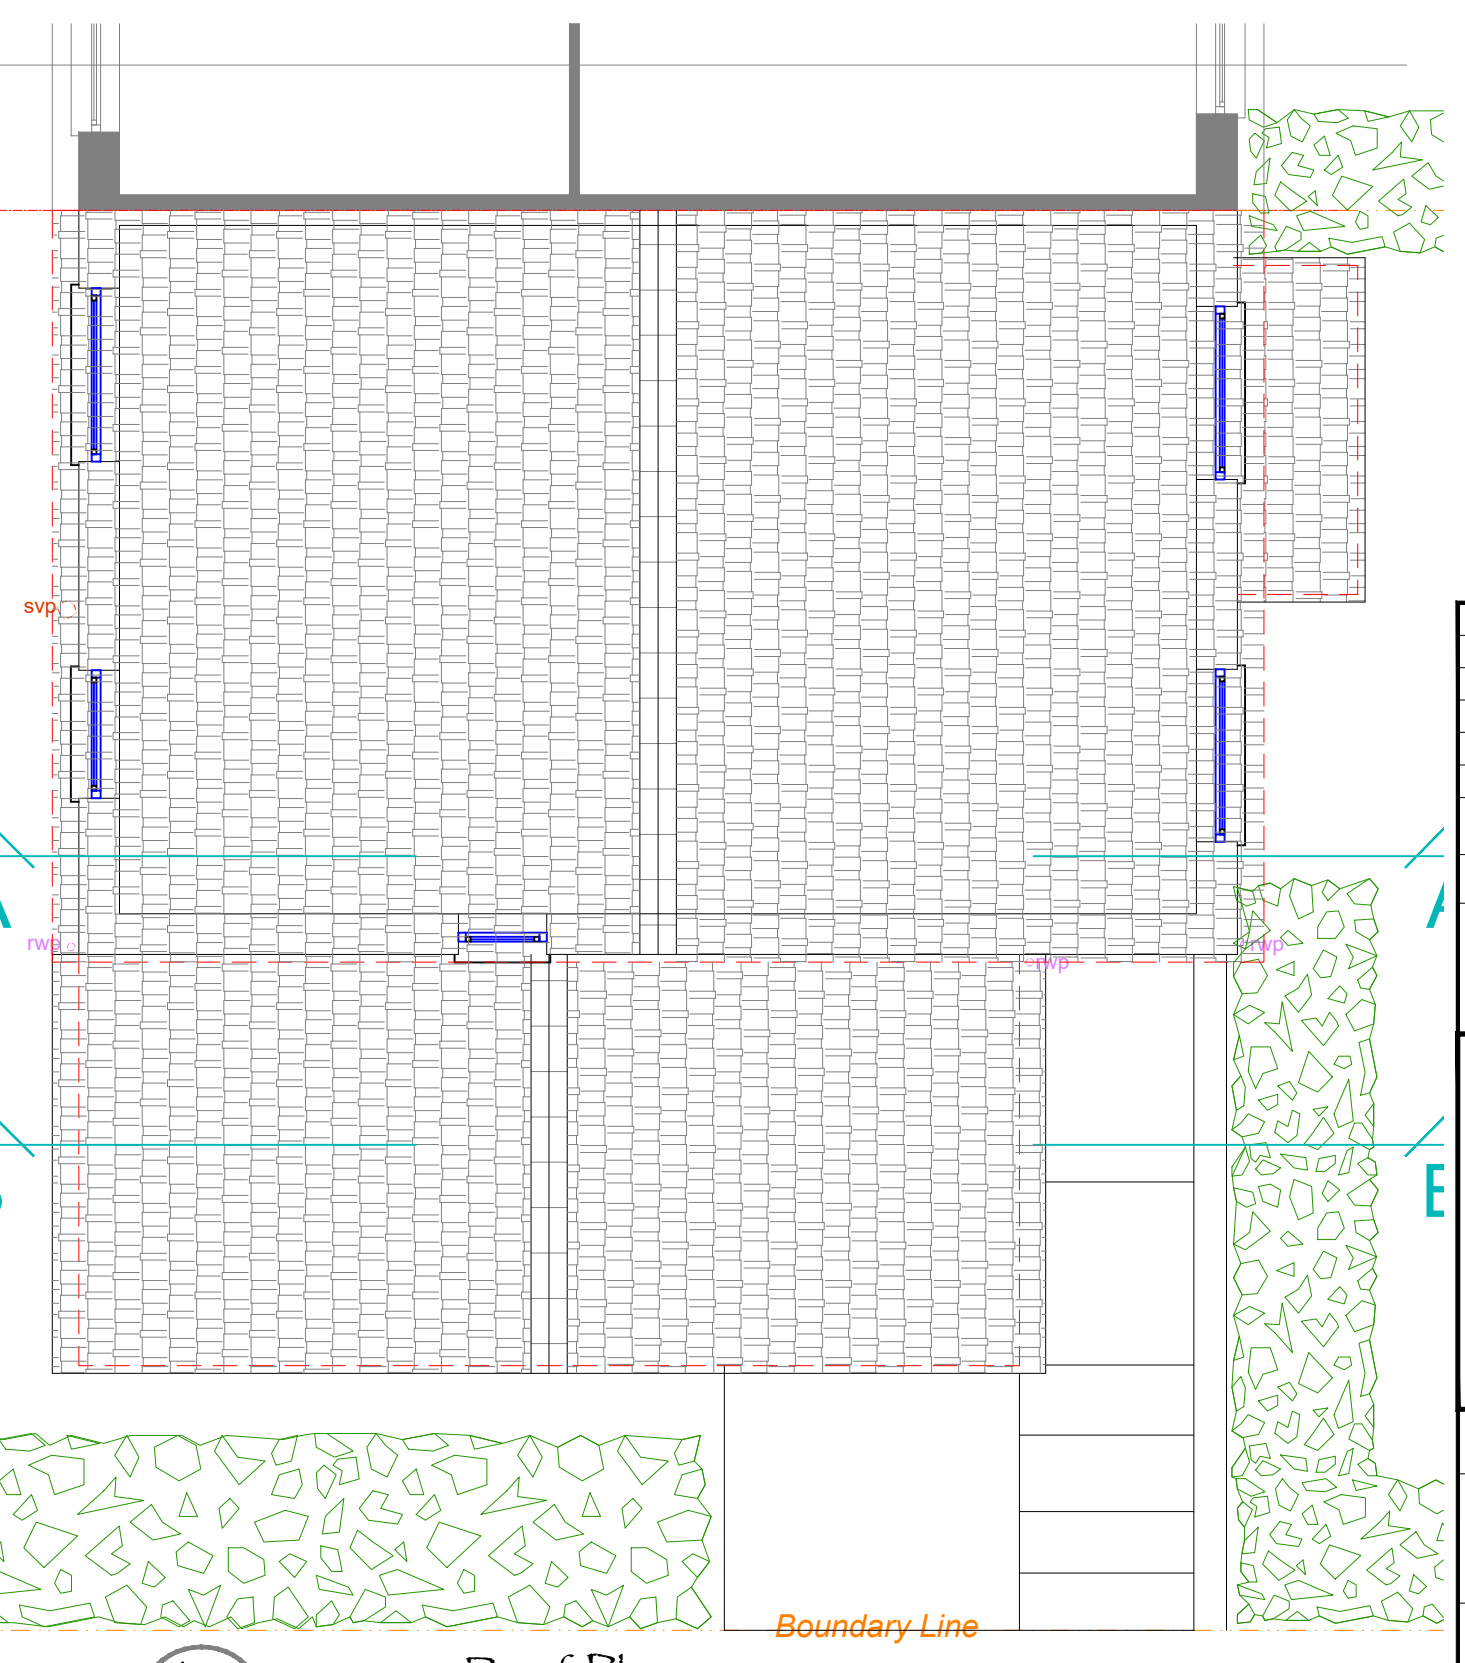

10 Roof Plan
SCALE 1:50

C	-	-	-
B	-	-	-
A	-	-	-
REV	DESCRIPTION	REV	BY/DATE
Only Scale Off This Drawing For Planning Purposes			
CAD DRAWING - MUST NOT BE MODIFIED MANUALLY			
THIS DRAWING IS THE PROPERTY OF PLAN4SITE LTD.			
NO DISCLOSURE, REPRODUCTION OR USE OF ANY PART			
OF THIS DRAWING MAY BE MADE WITHOUT PRIOR WRITTEN			
PERMISSION OBTAINED FROM PLAN4SITE LTD.			
PLAN4SITE LTD.			
COMMERCIAL SURVEYORS			
6 Kenton Avenue, Little Hill, Wigston, Leicester, LE18 2JW Tel: (0116) 2102692 Mobile: 07711182579 Email: greg@plan4site.co.uk			
FIRST ANGLE PROJECTION			
ALL DIMENSIONS IN mm UNLESS OTHERWISE STATED			
DRAWING TITLE			
Floor Plans & Elevations as Proposed			
PROJECT TITLE			
105 Byron Street, Barwell, Leicestershire, LE19 8FE			
CUSTOMER/SITE			
Mr & Mrs Gibson			
DATE	SCALE	DRAWN BY	CHECKED BY
18/01/2026	1:50 & 1:100	GR	-
DRAWING No.	Dwg No: 26-899		REV
			02