



1. Drawings copyright of © Architectural Vistadesigns Ltd
2. Drawings not to be used without written consent.
3. Planning drawings should not be used for the purpose of construction or working drawings.
4. Building Regulation approved drawings are not construction or working drawings.
5. All dimensions must be checked and verified on site before commencing works.
6. OS data may have been used for the purpose of a Planning submission.


Revisions		
Rev.	Date	Comments

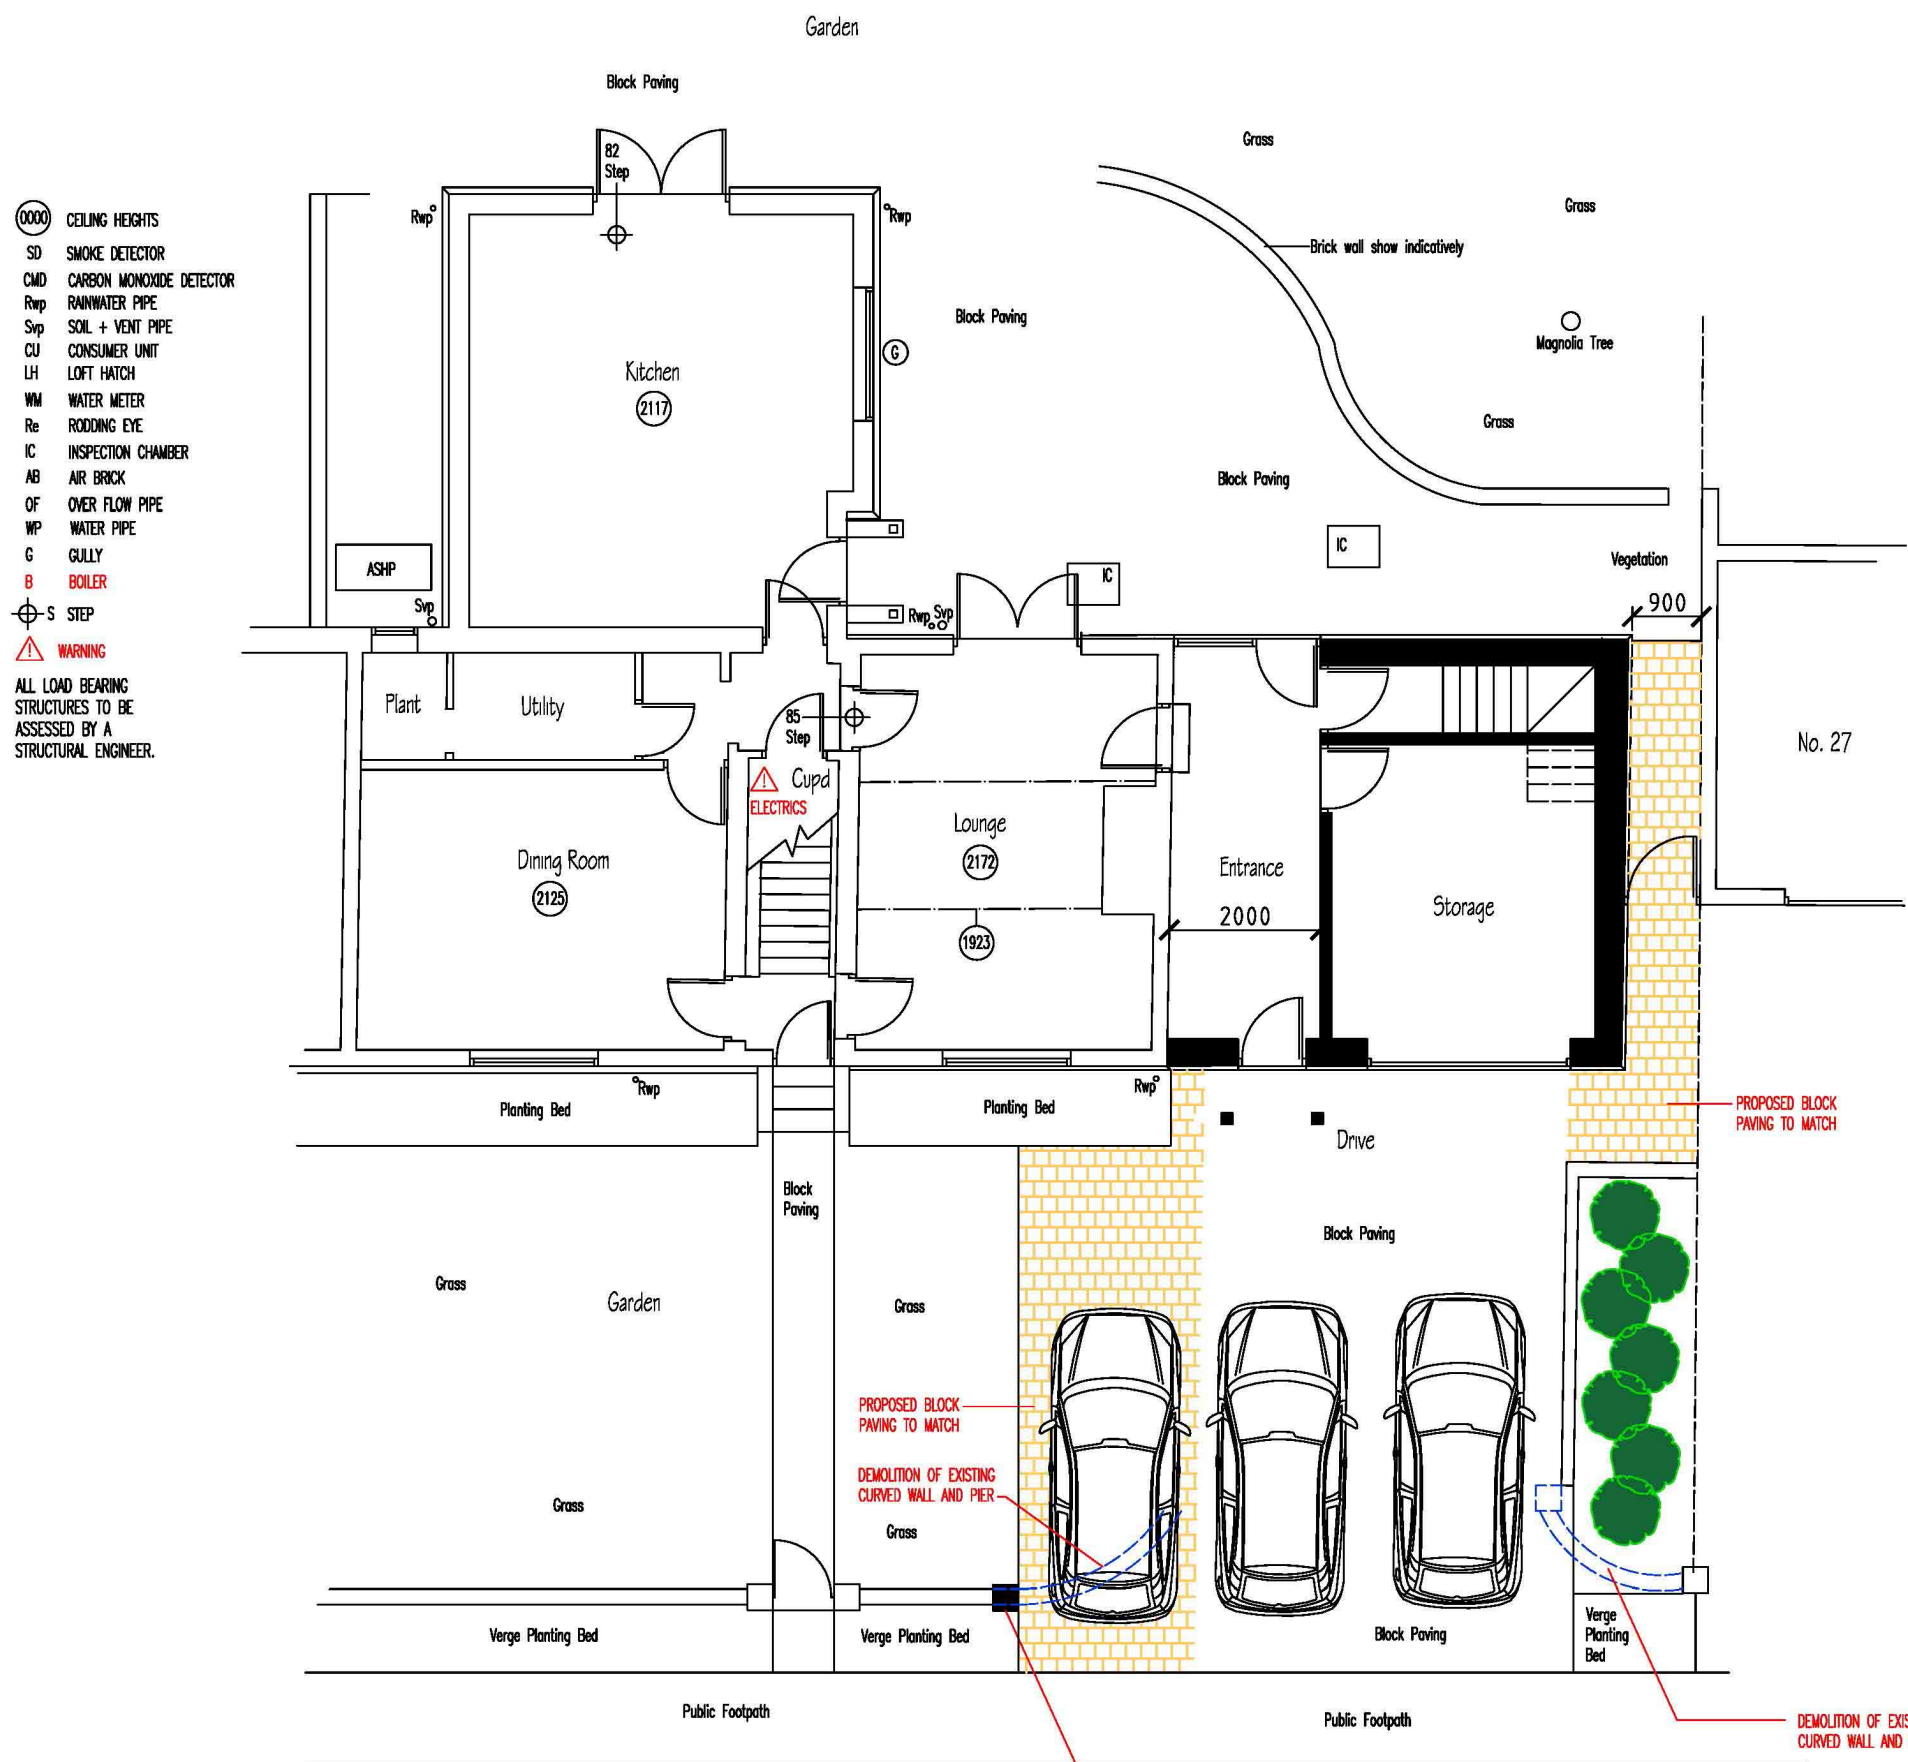

PROPOSED GROUND FLOOR PLAN

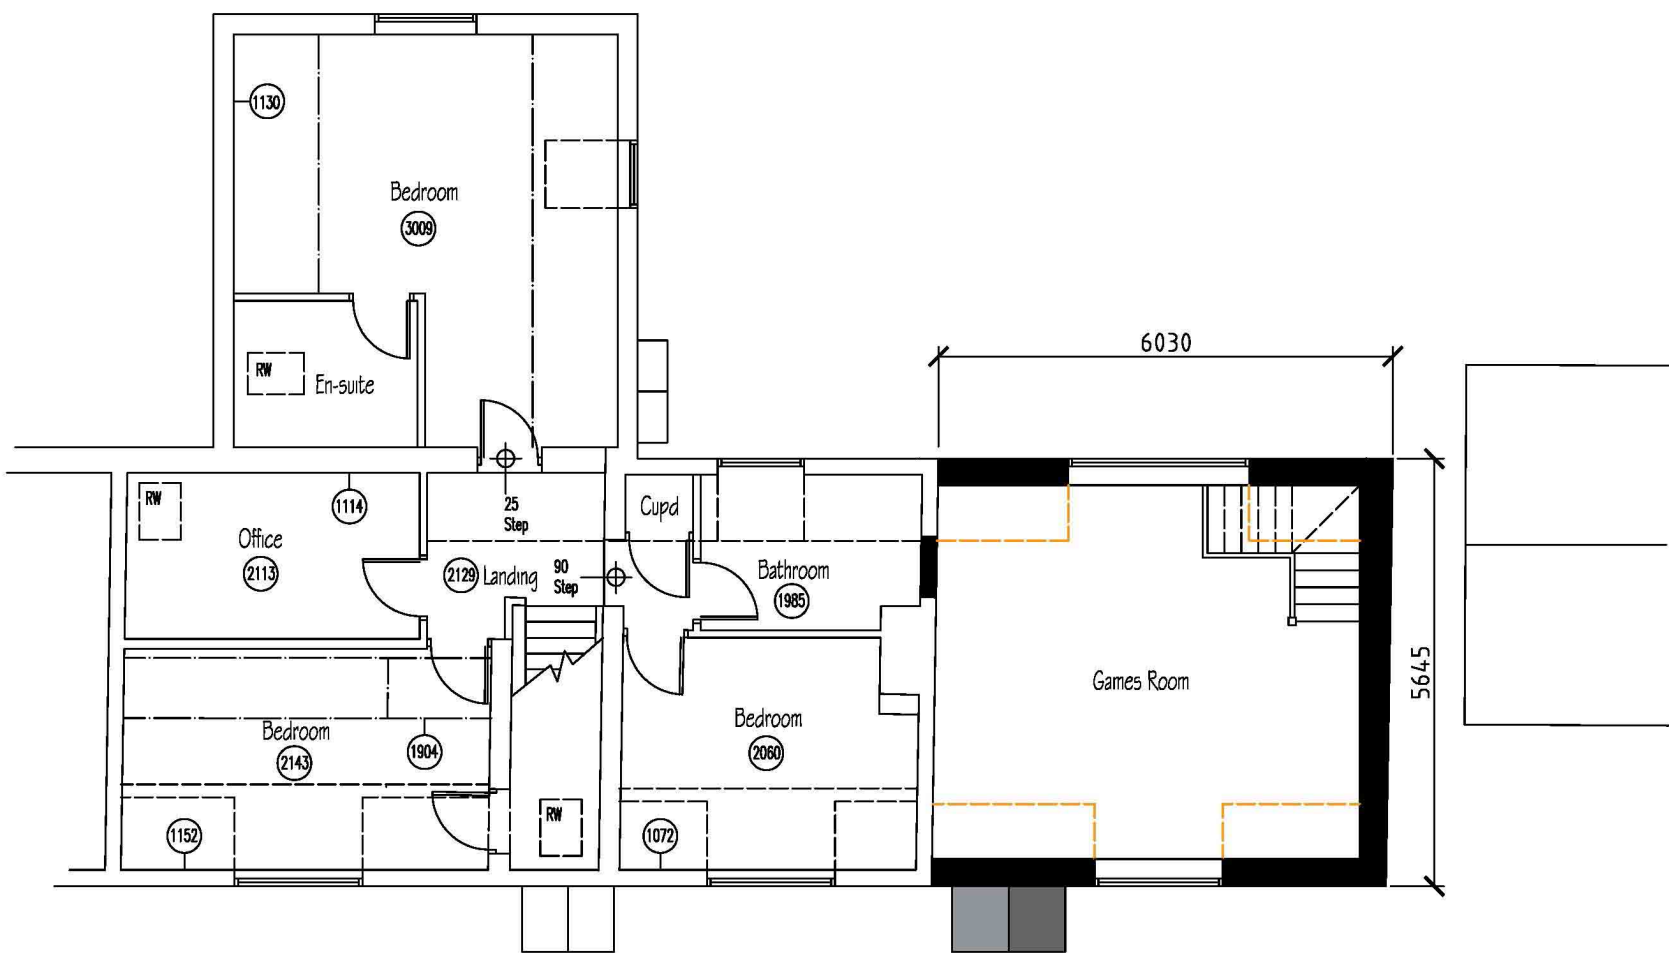

PROPOSED FIRST FLOOR PLAN

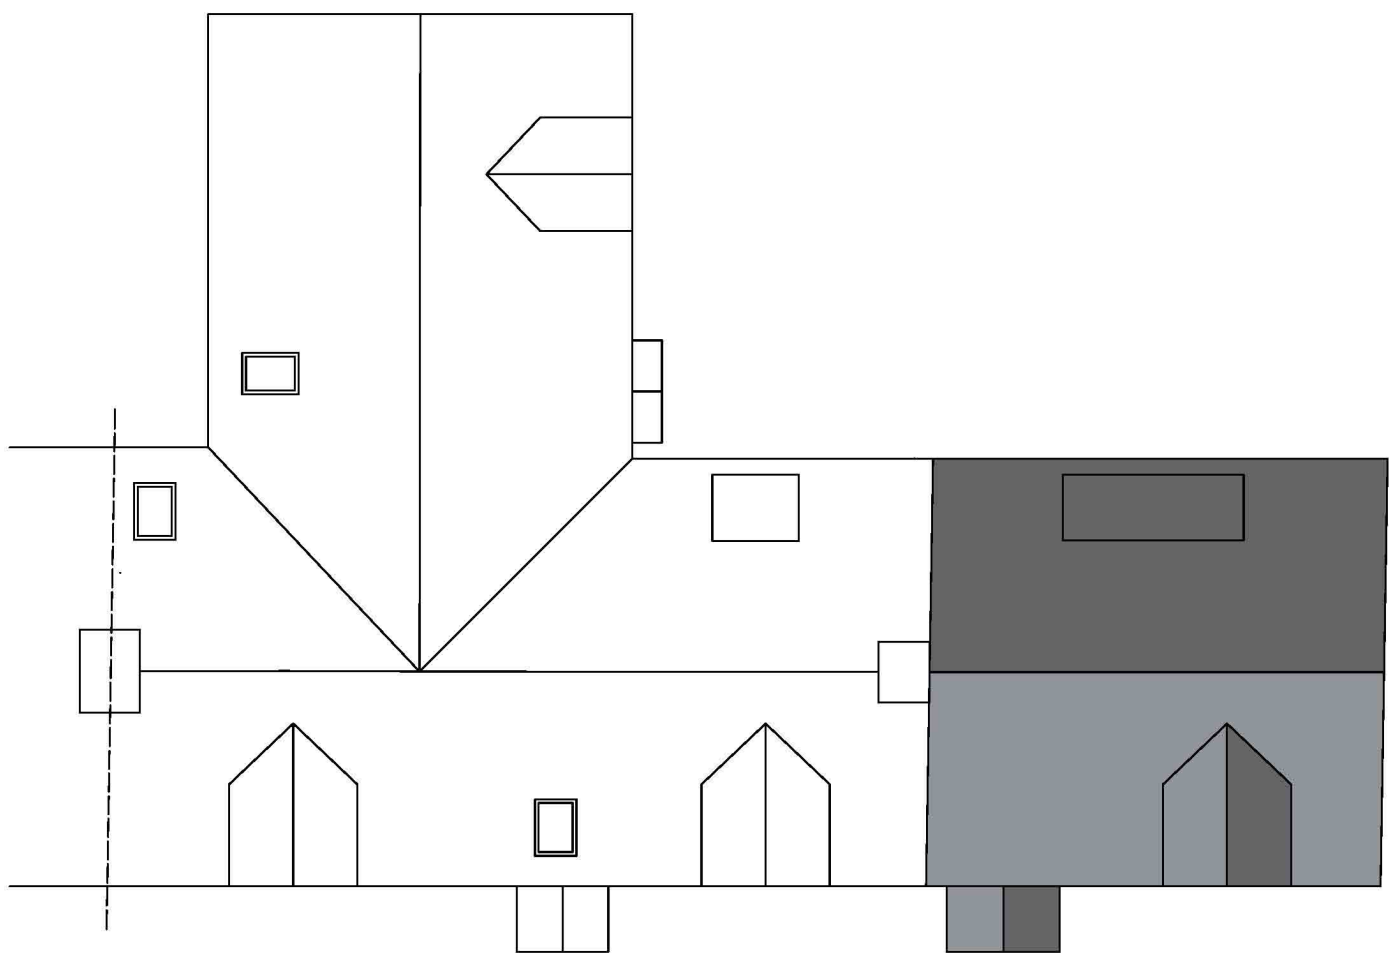

PROPOSED ROOF PLAN




PROPOSED FRONT ELEVATION / STREET SCENE



PROPOSED REAR ELEVATION




PROPOSED SIDE ELEVATION

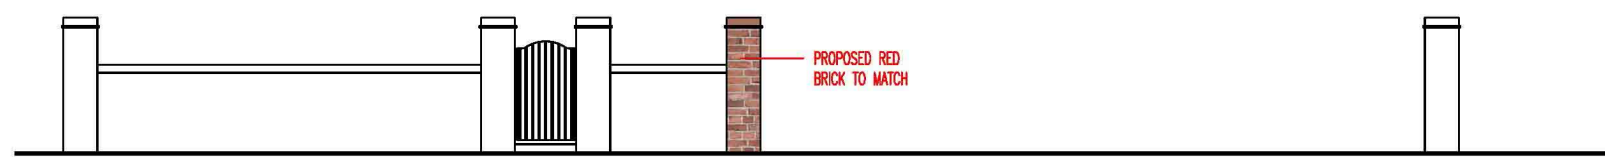


PROPOSED WALL ELEVATION




PROPOSED SECTION

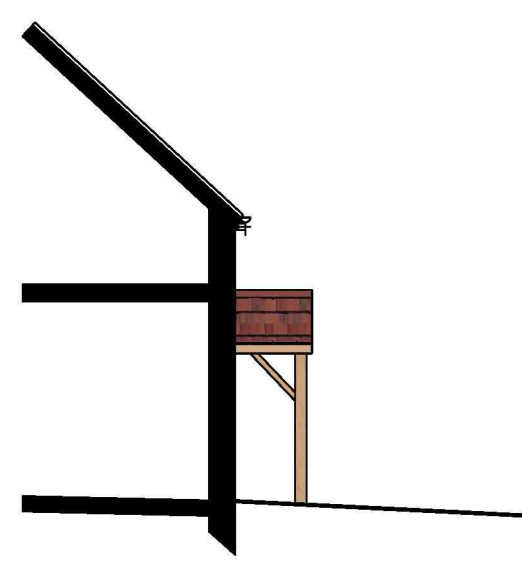

PROPOSED SIDE ELEVATION

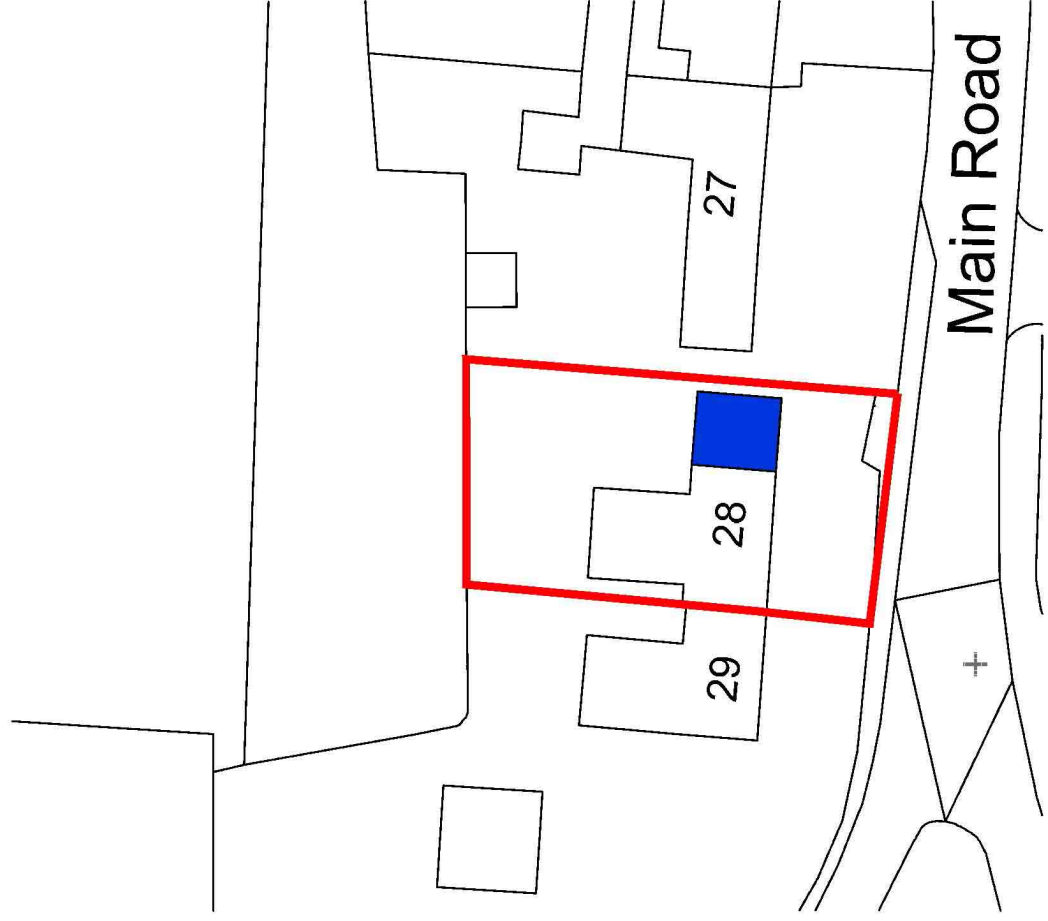

BLOCK PLAN - 1:500

 

ArchitecturalVistadesigns Ltd

a: The Paddock, 118 Paddock Way, Hinckley, Leics LE10 0BZ

m: 0785 458 2584 t: 01455 698 839

vr: www.architecturalvistadesigns.co.uk

e: studio@architecturalvistadesigns.co.uk

Client: Simon Rawbone Dwg Status: PLANNING

Dwg: Proposed Plans and Elevations

Project: Proposed Side extension and external alterations

at No. 28 Deans Cottage, Main Road, Blisstone CV13 6NG

Scale: 1:100, 1:500 & 1:1250 @ A1

Date: 08.07.2026 Drawn By: map

Dwg No. AVD-961-MRB-PL02 Rev.

-