


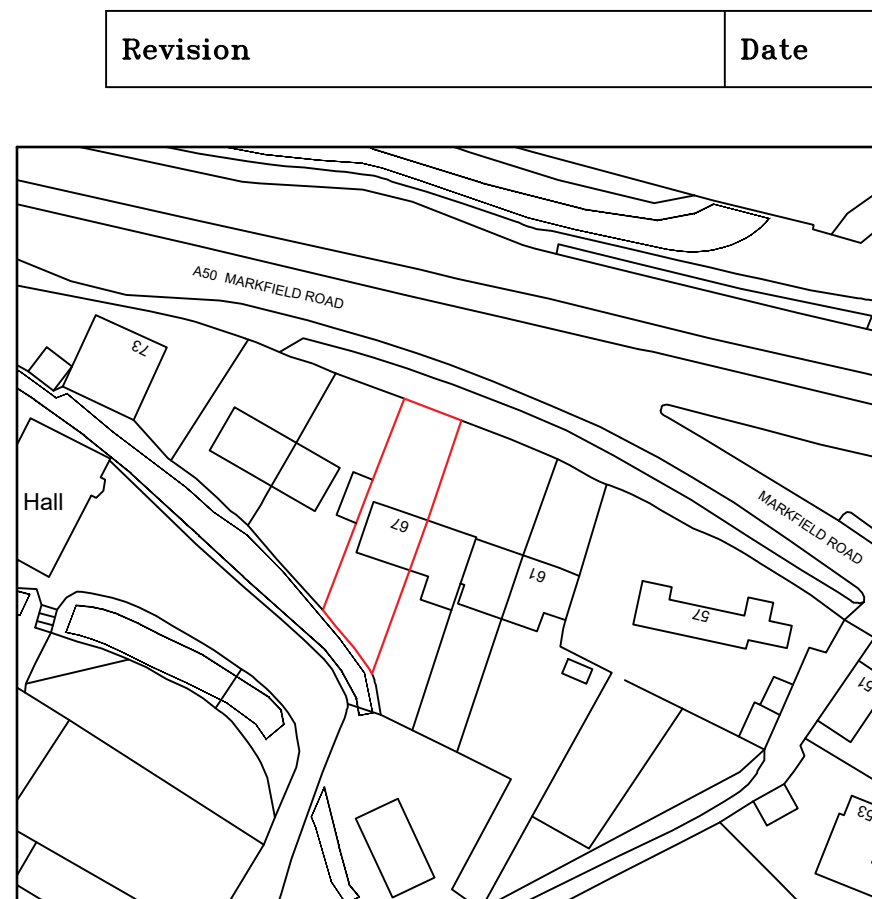
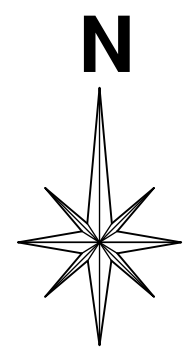
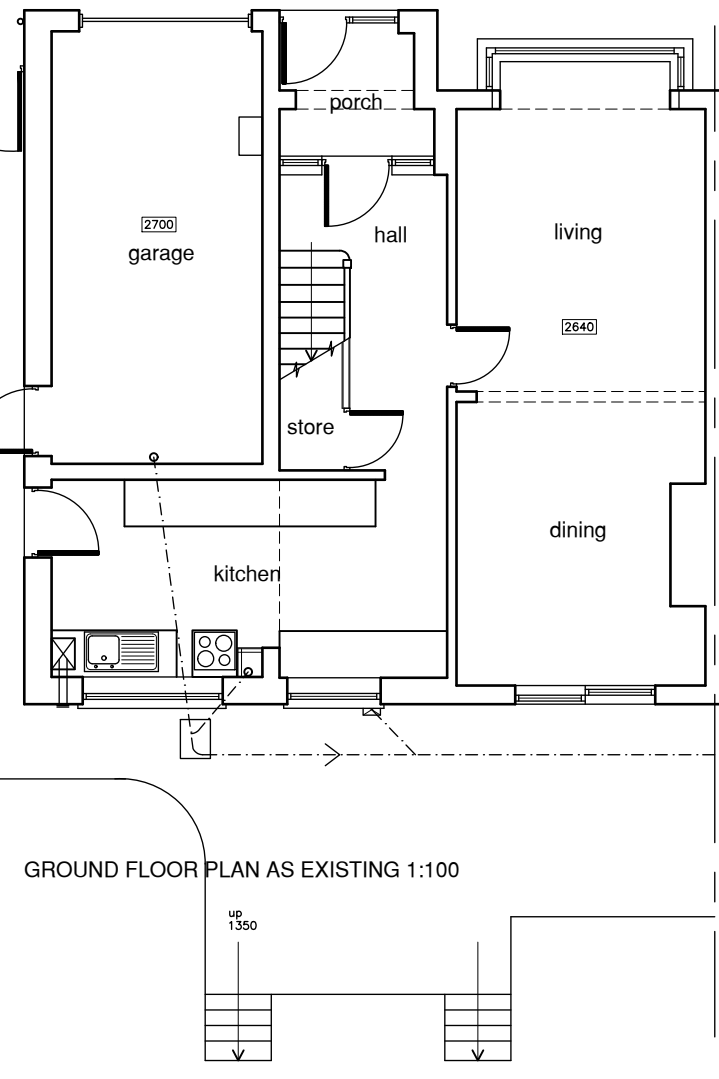
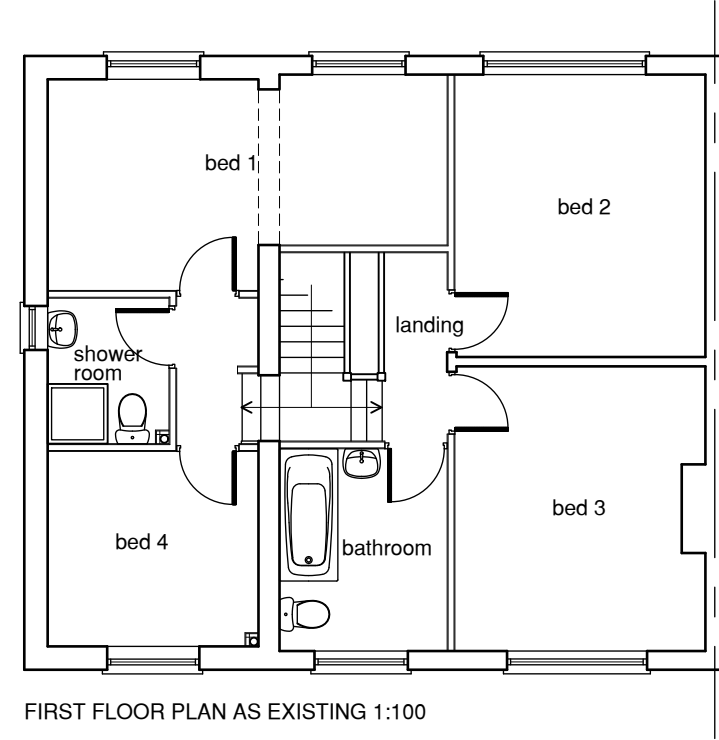
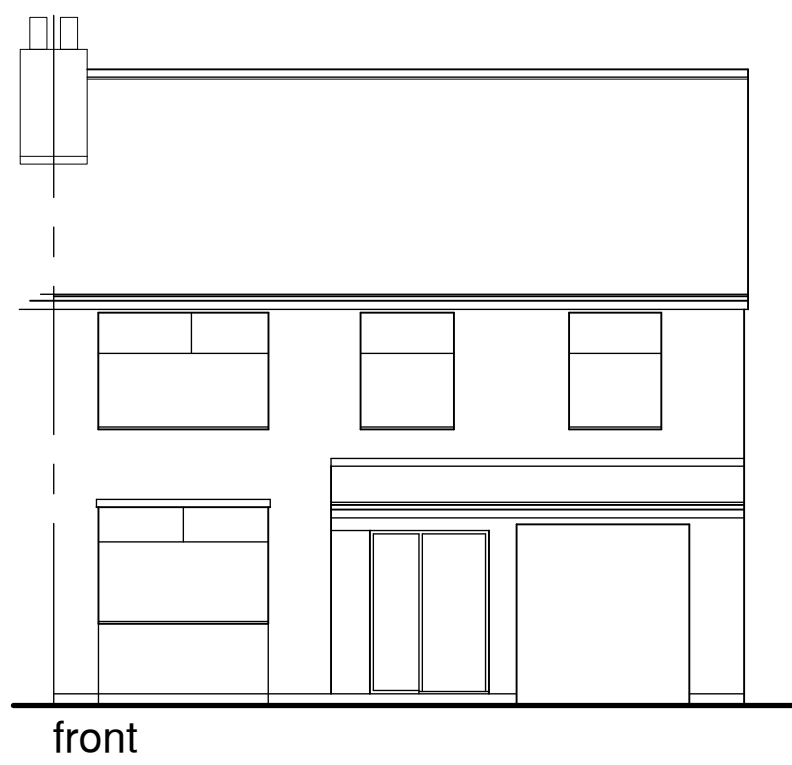
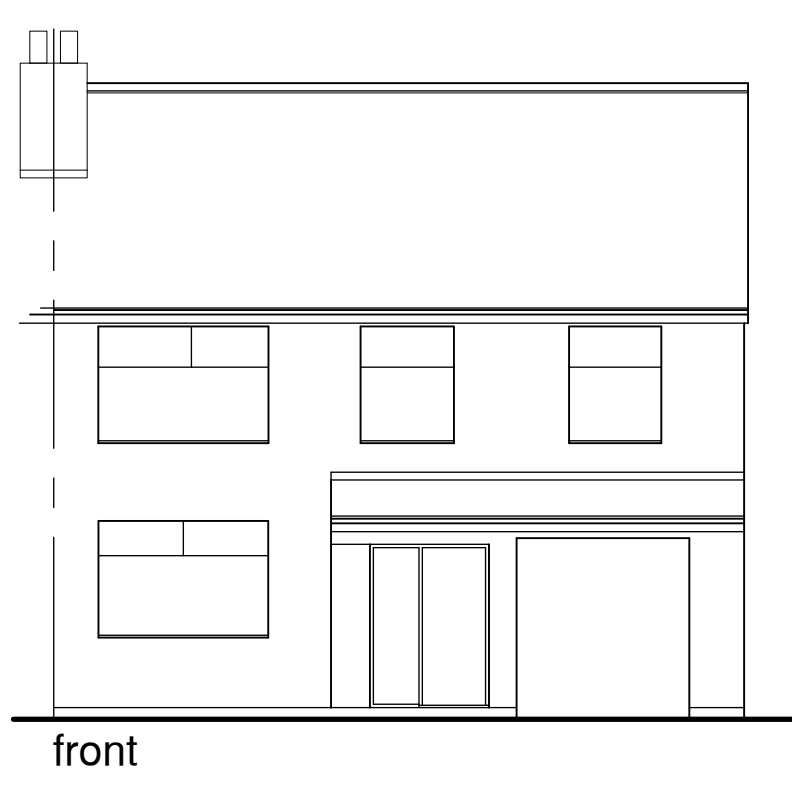


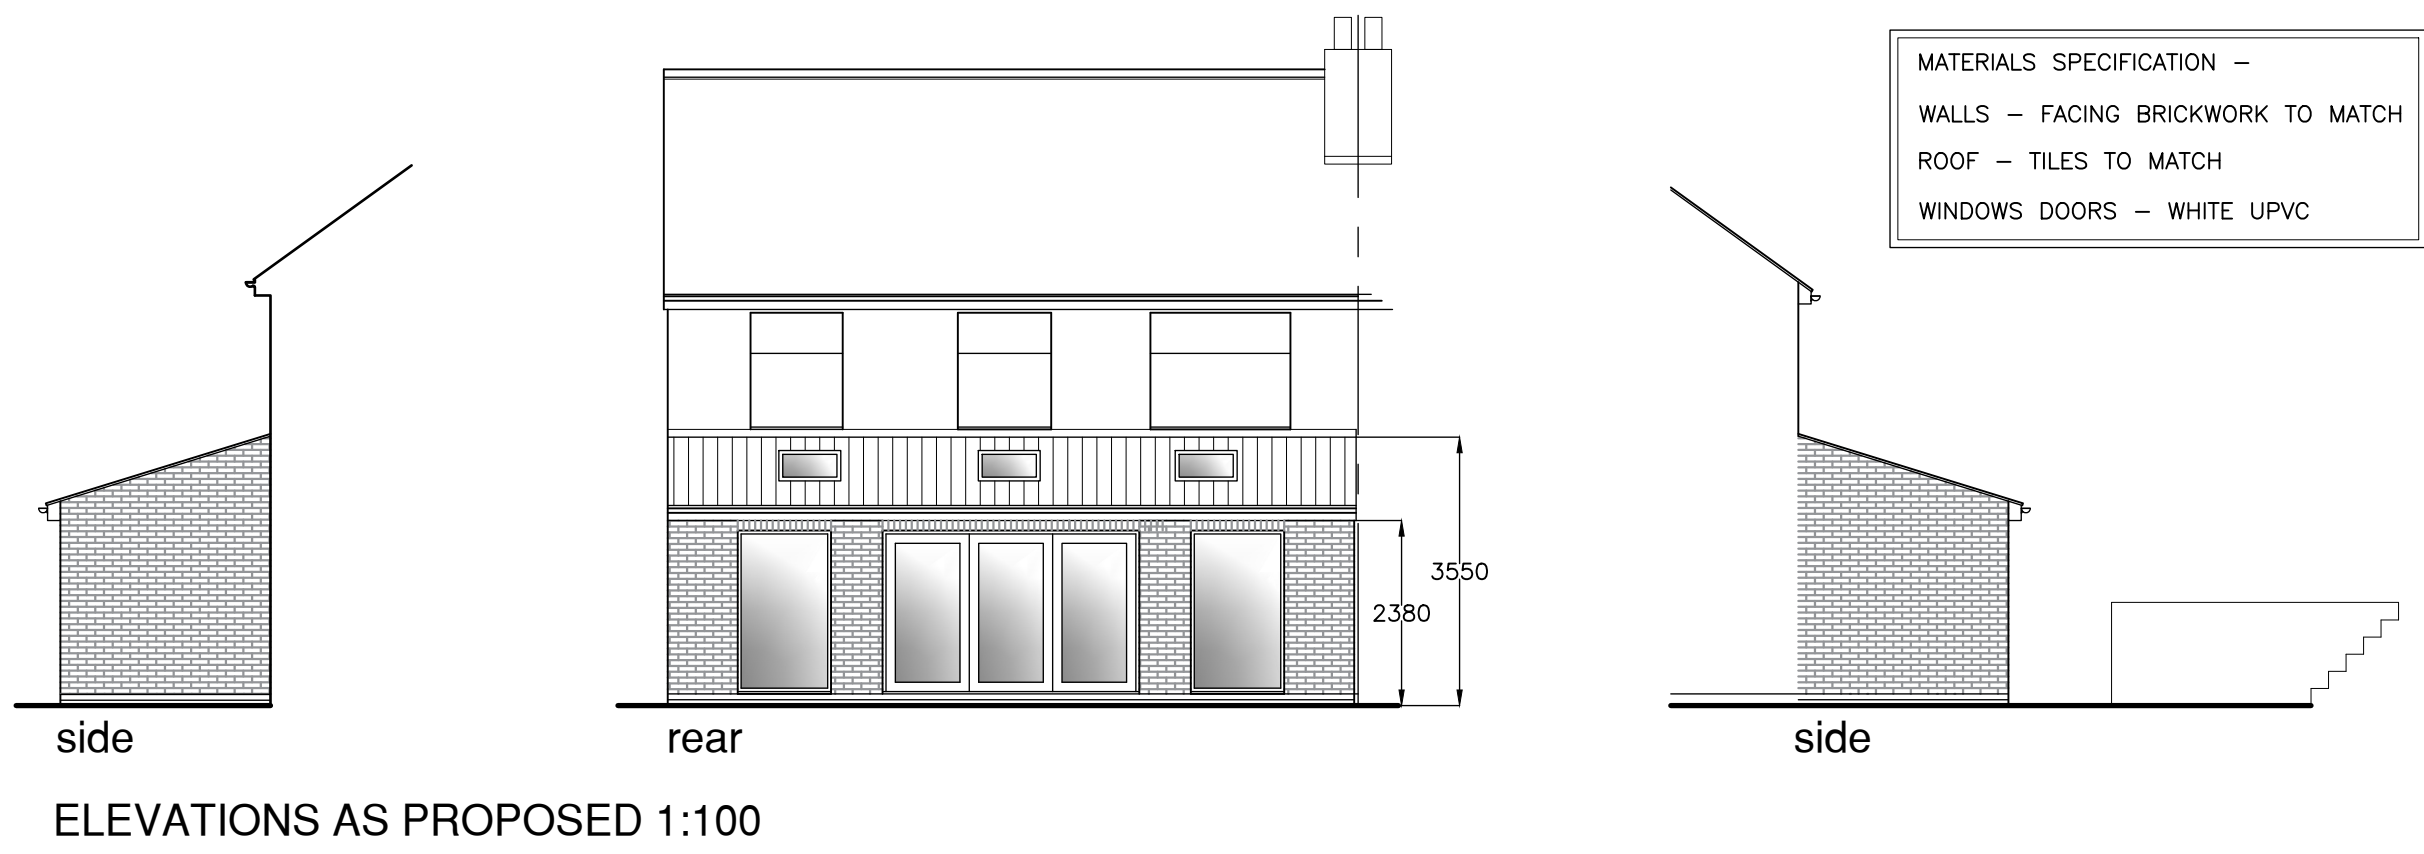



SITE LOCATION PLAN 1:1250

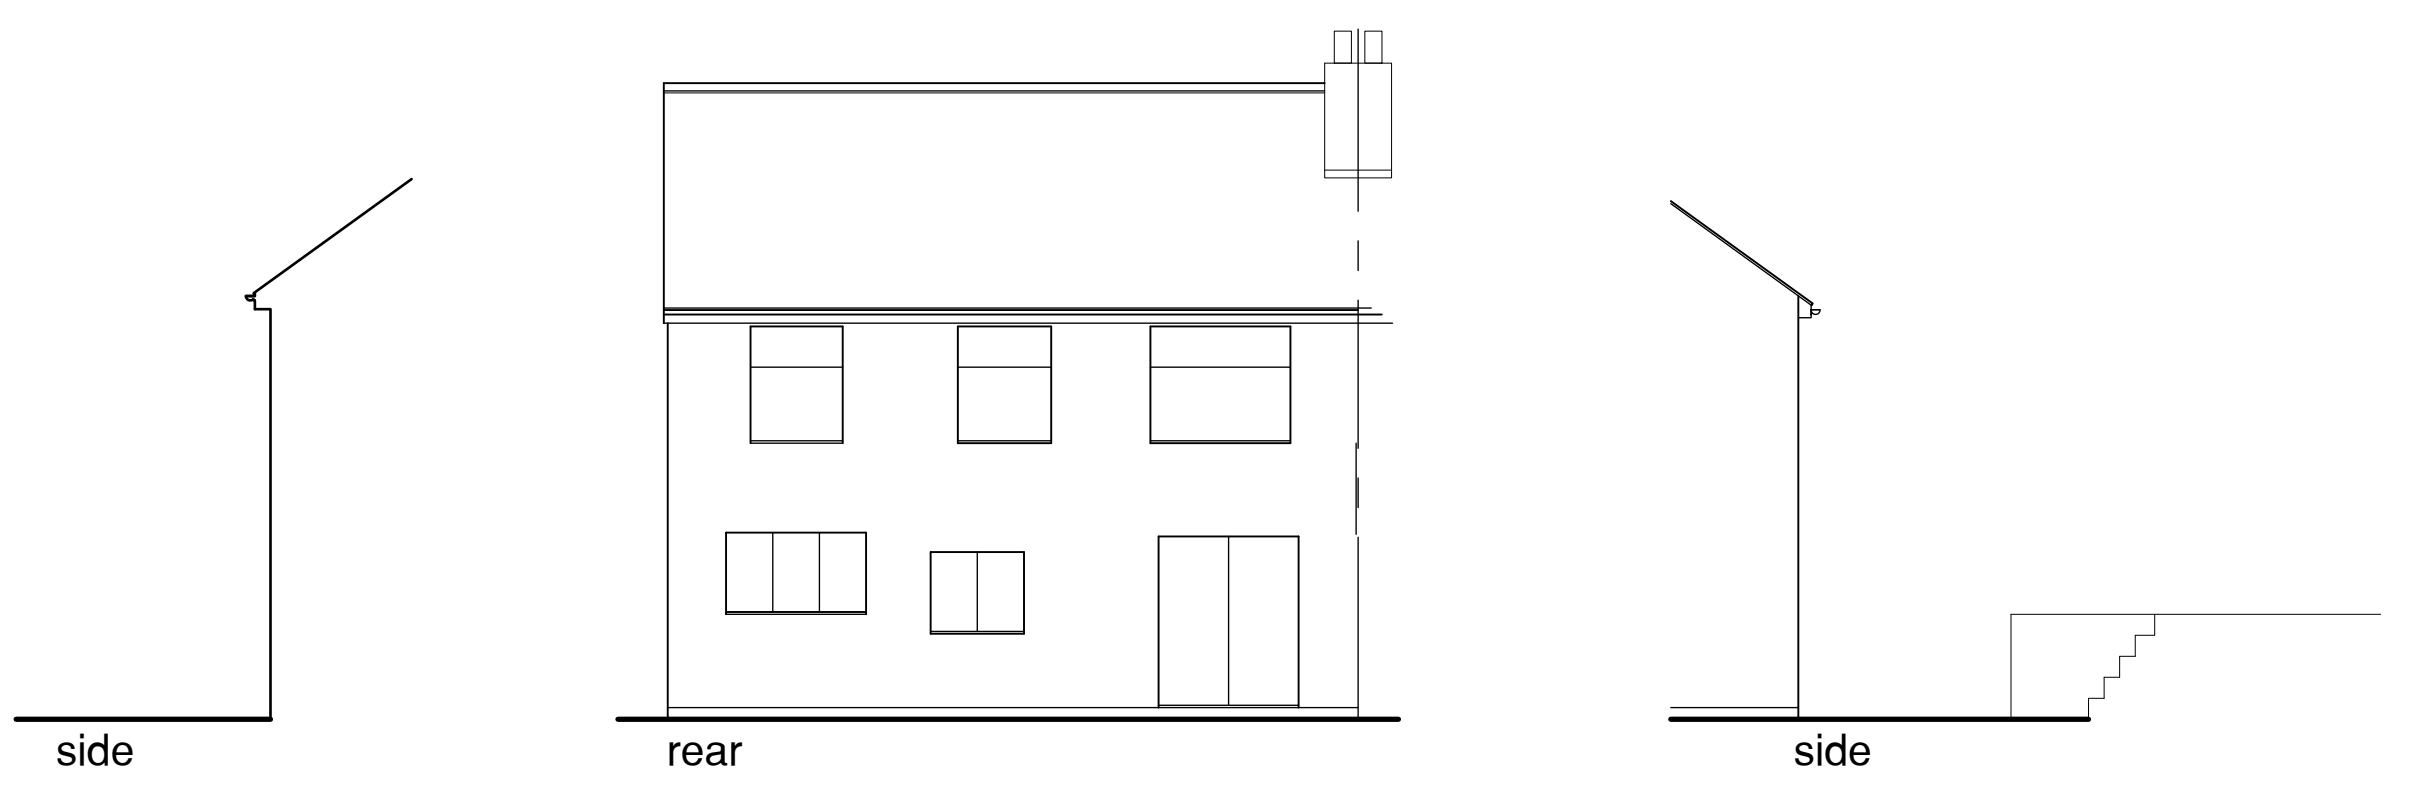

EXISTING SITE PLAN 1:500

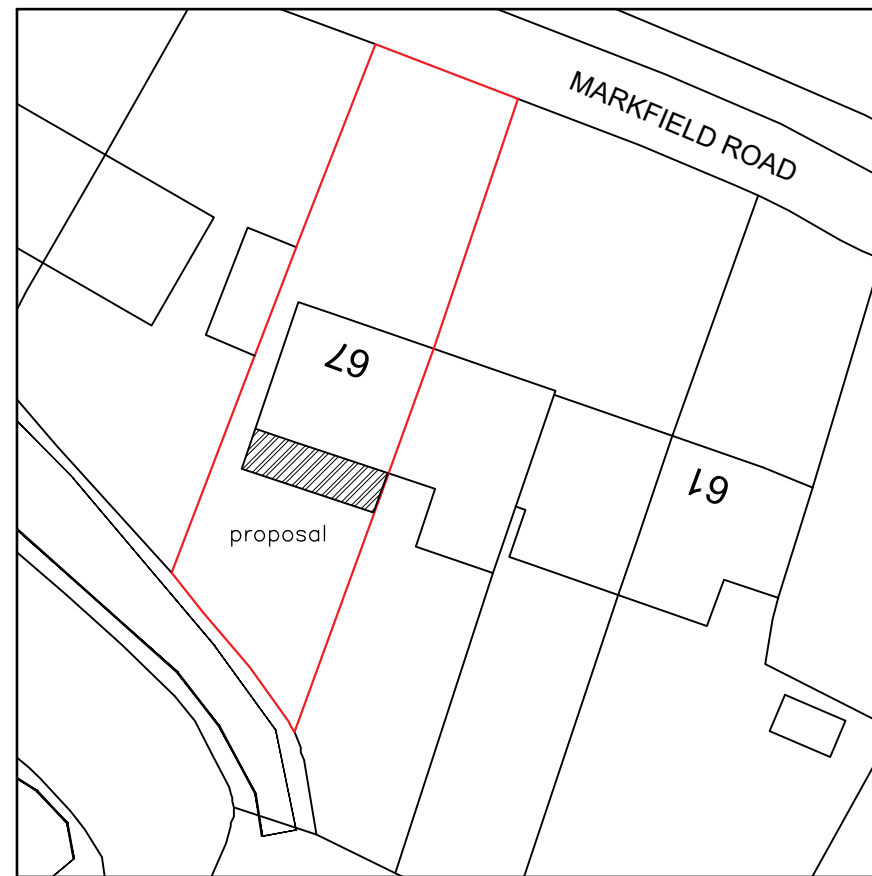

PROPOSED SITE PLAN 1:500

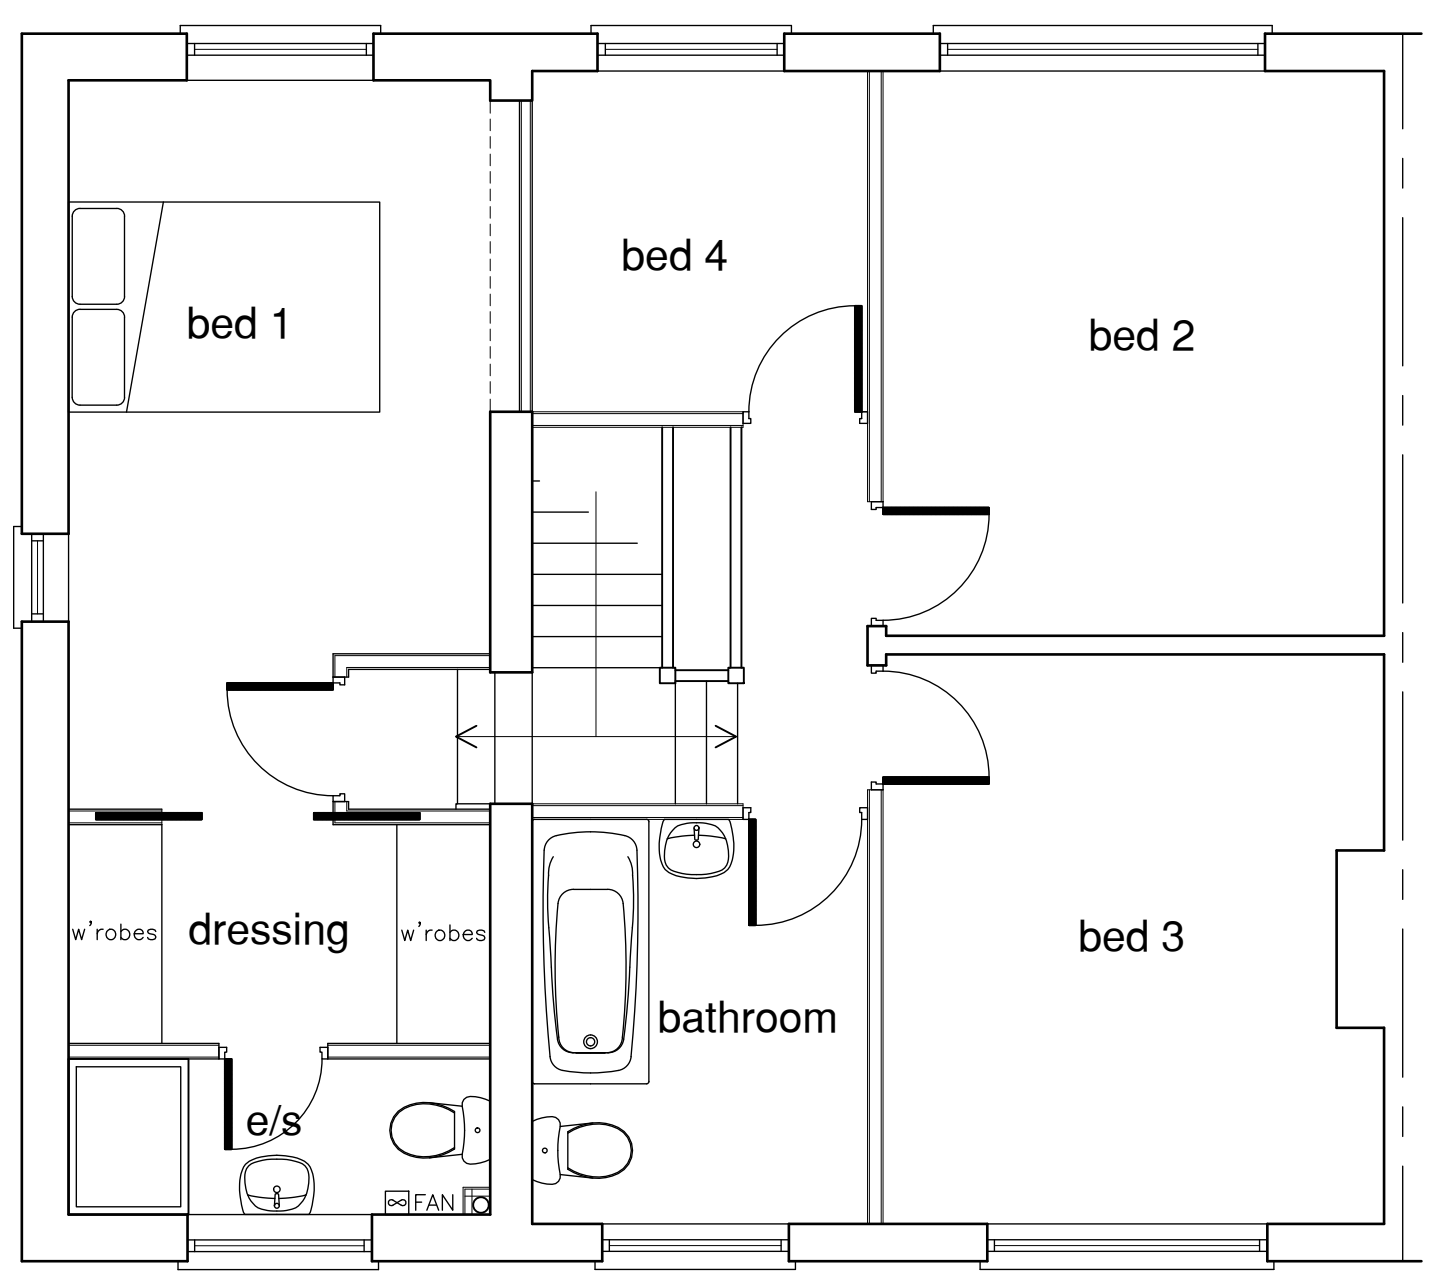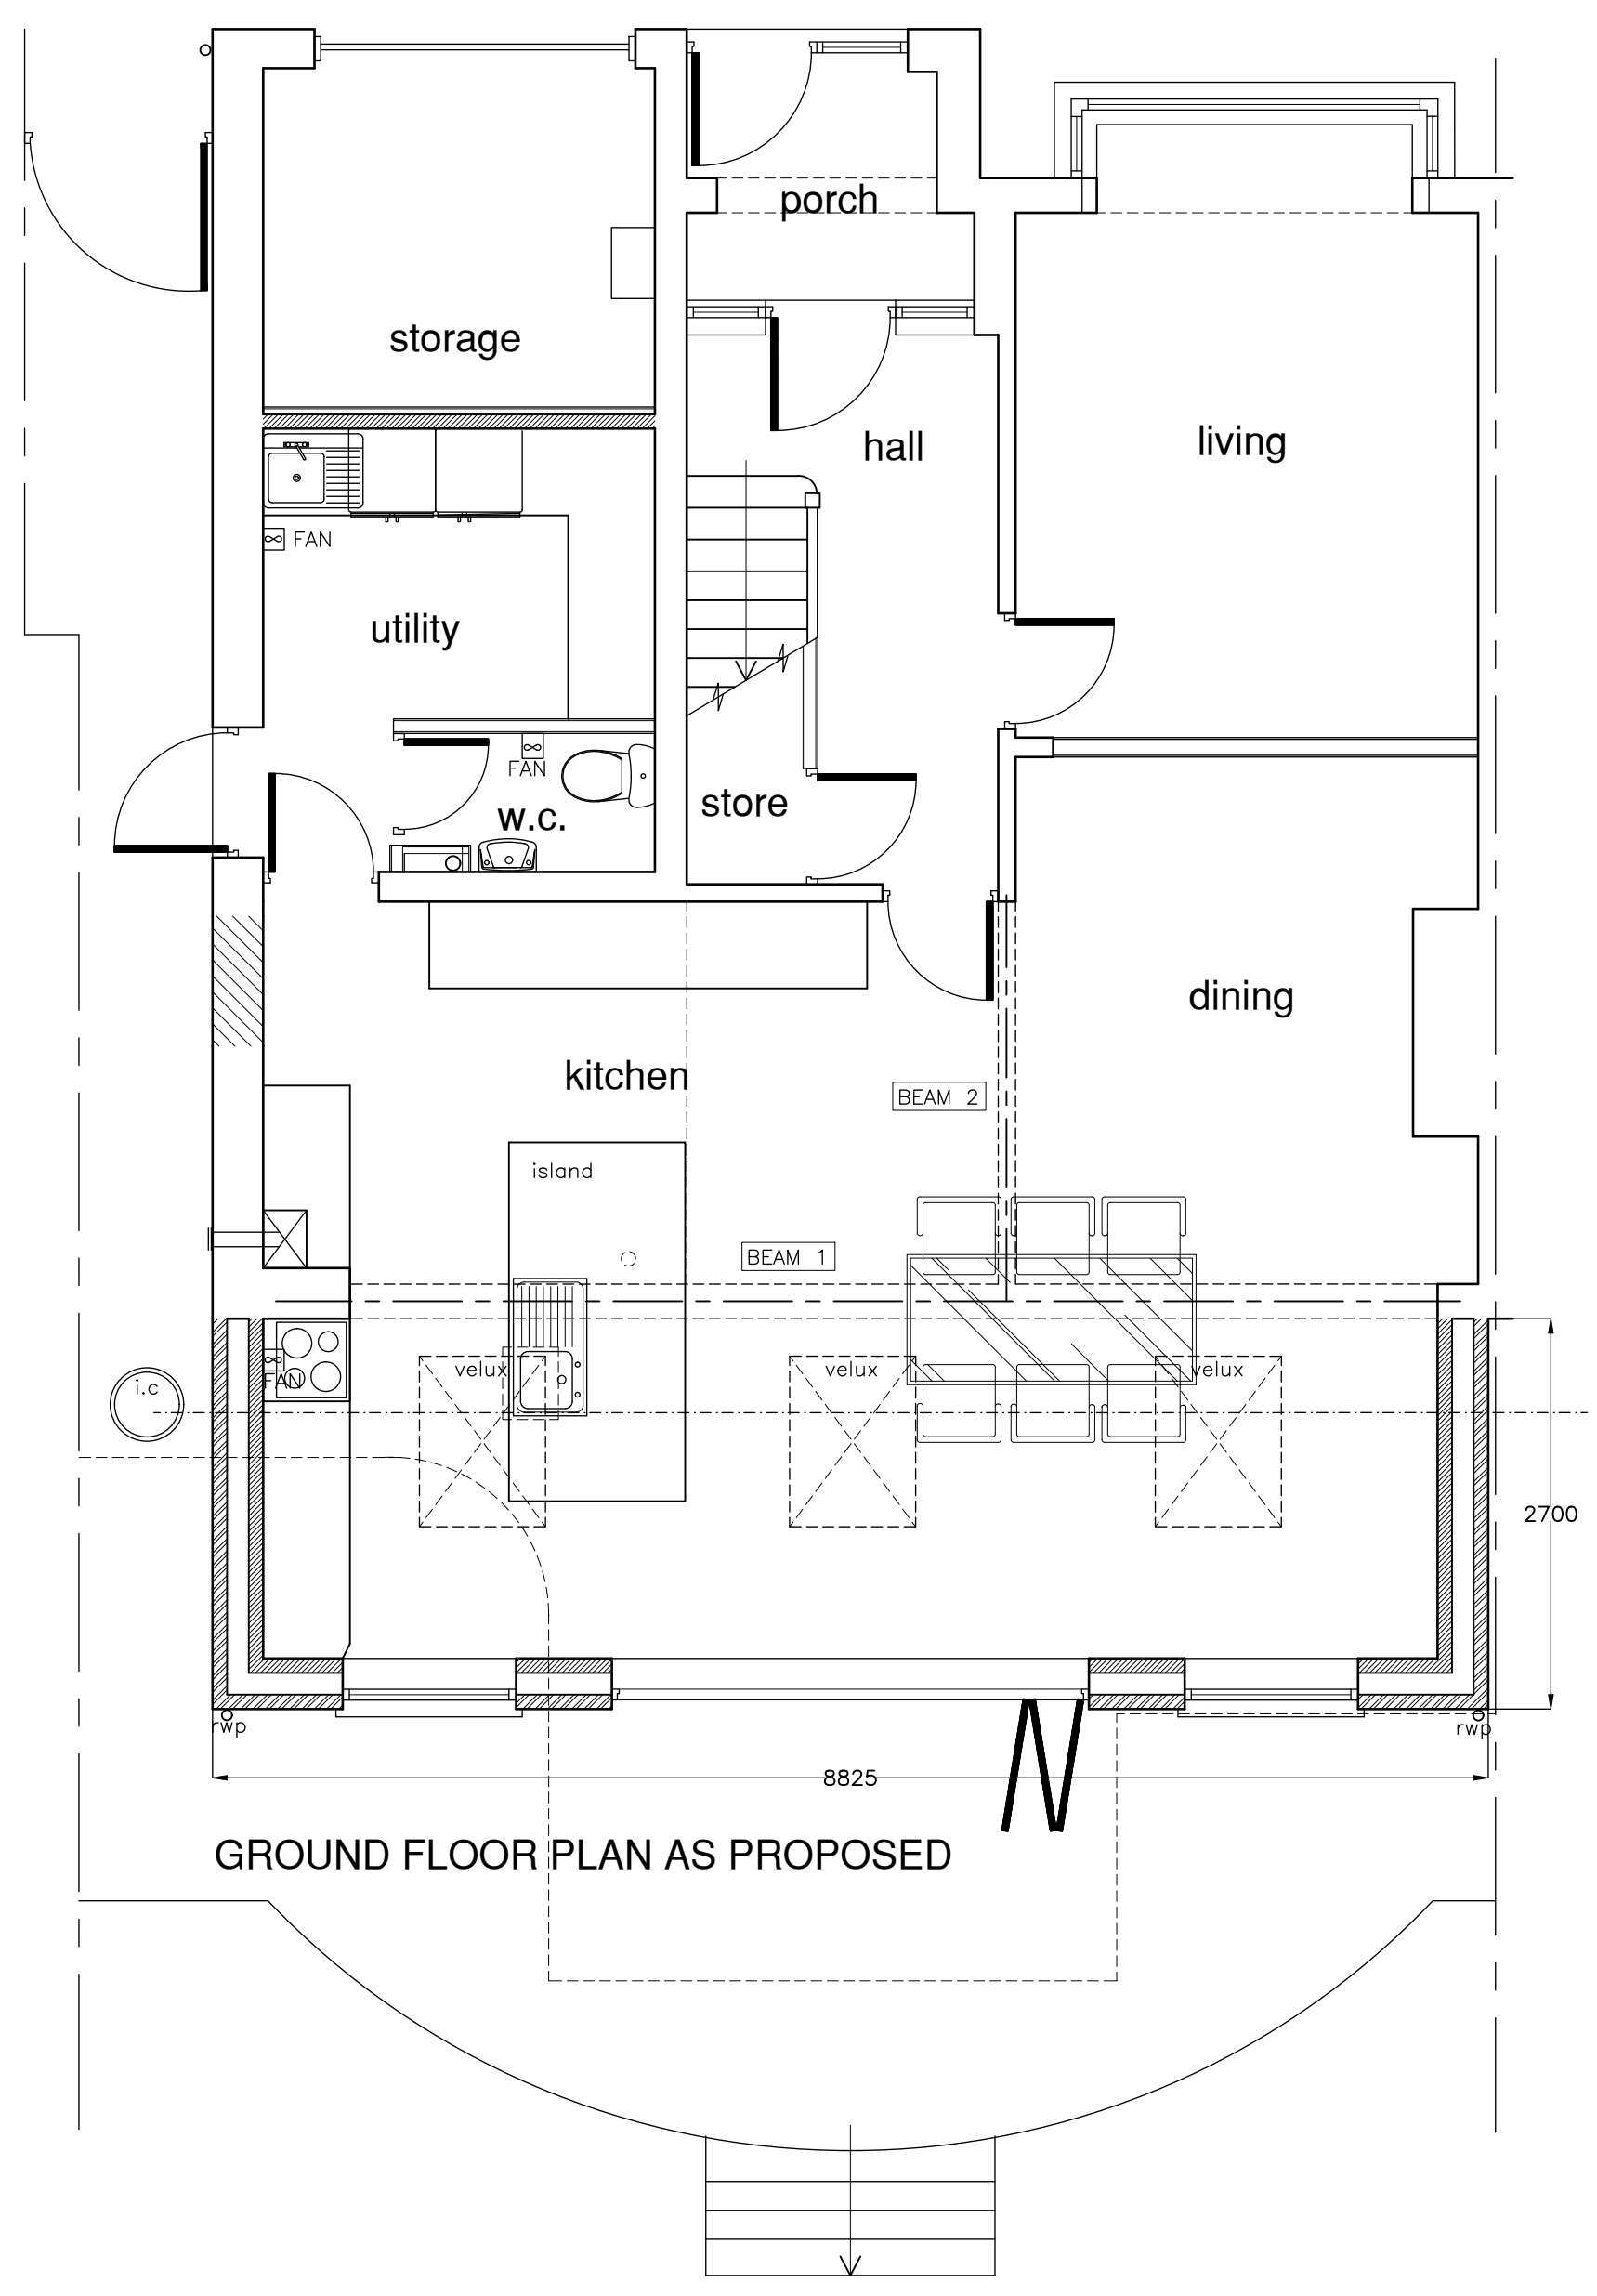

FIRST FLOOR PLAN AS PROPOSED

A.J.S
ARCHITECTURAL SERVICES

Please reply to:
156A Fosse Road North
Leicester
LE3 5ES

Mobile: 07974 263607
Email: andyaskeyed@aol.com

Project PROPOSED EXTENSION
AT: 67 MARKFIELD ROAD
GROBY
LEICS

Sheet Title PLANS & ELEVATIONS
EXISTING & PROPOSED

Scale 1:50, 1:100 **Ref** 2026/9699/01A

Date JUNE 2026 **Drawn** AJS

ALL DIMENSIONS TO BE CHECKED ON SITE. DO NOT SCALE OFF DRAWING.
THIS DRAWING IS THE COPYRIGHT OF THE ARCHITECT AND NOT TO BE REPRODUCED
WITHOUT THEIR PERMISSION. ORDNANCE SURVEY MAP INFORMATION REPRODUCED WITH
PERMISSION OF ORDNANCE SURVEY. COPYRIGHT RESERVED.