



WEST ELEVATION

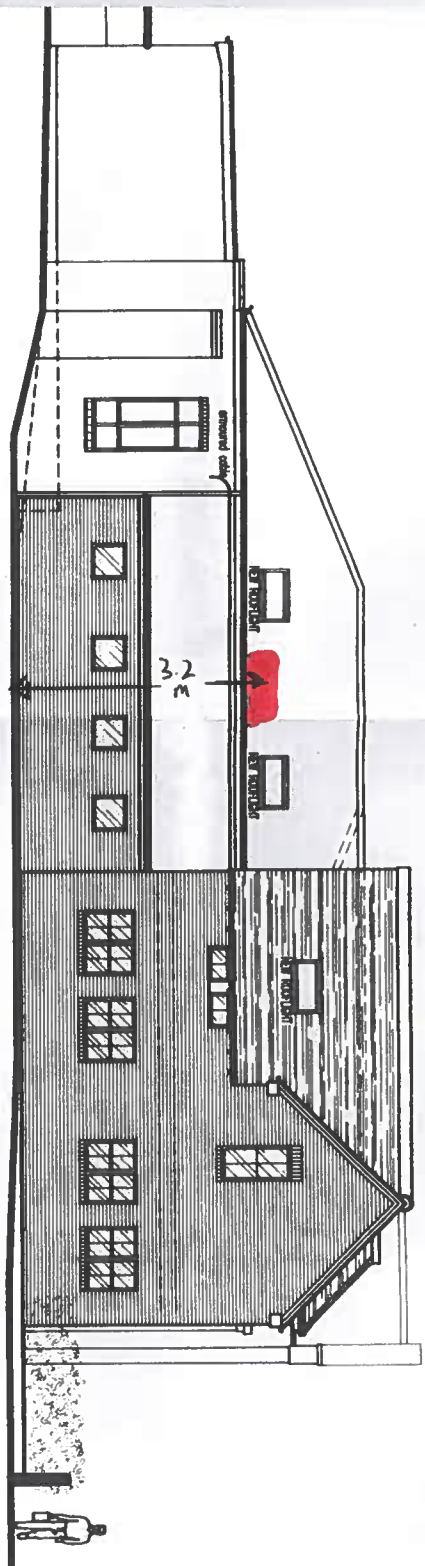

EAST ELEVATION

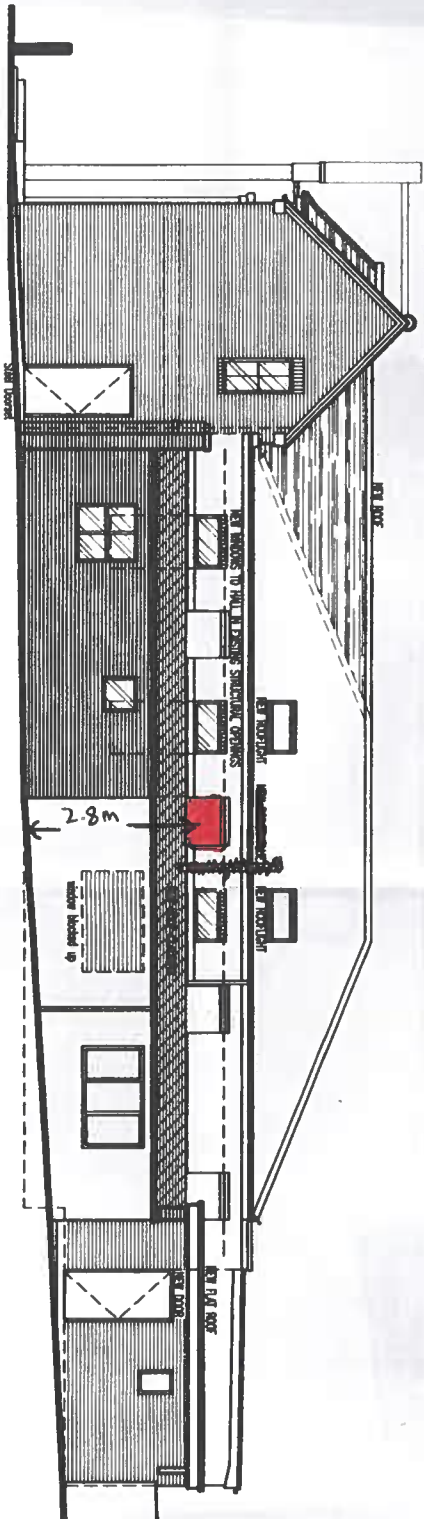

Scale 1:100