


NOTES
Drawing copyright check all dimensions on site

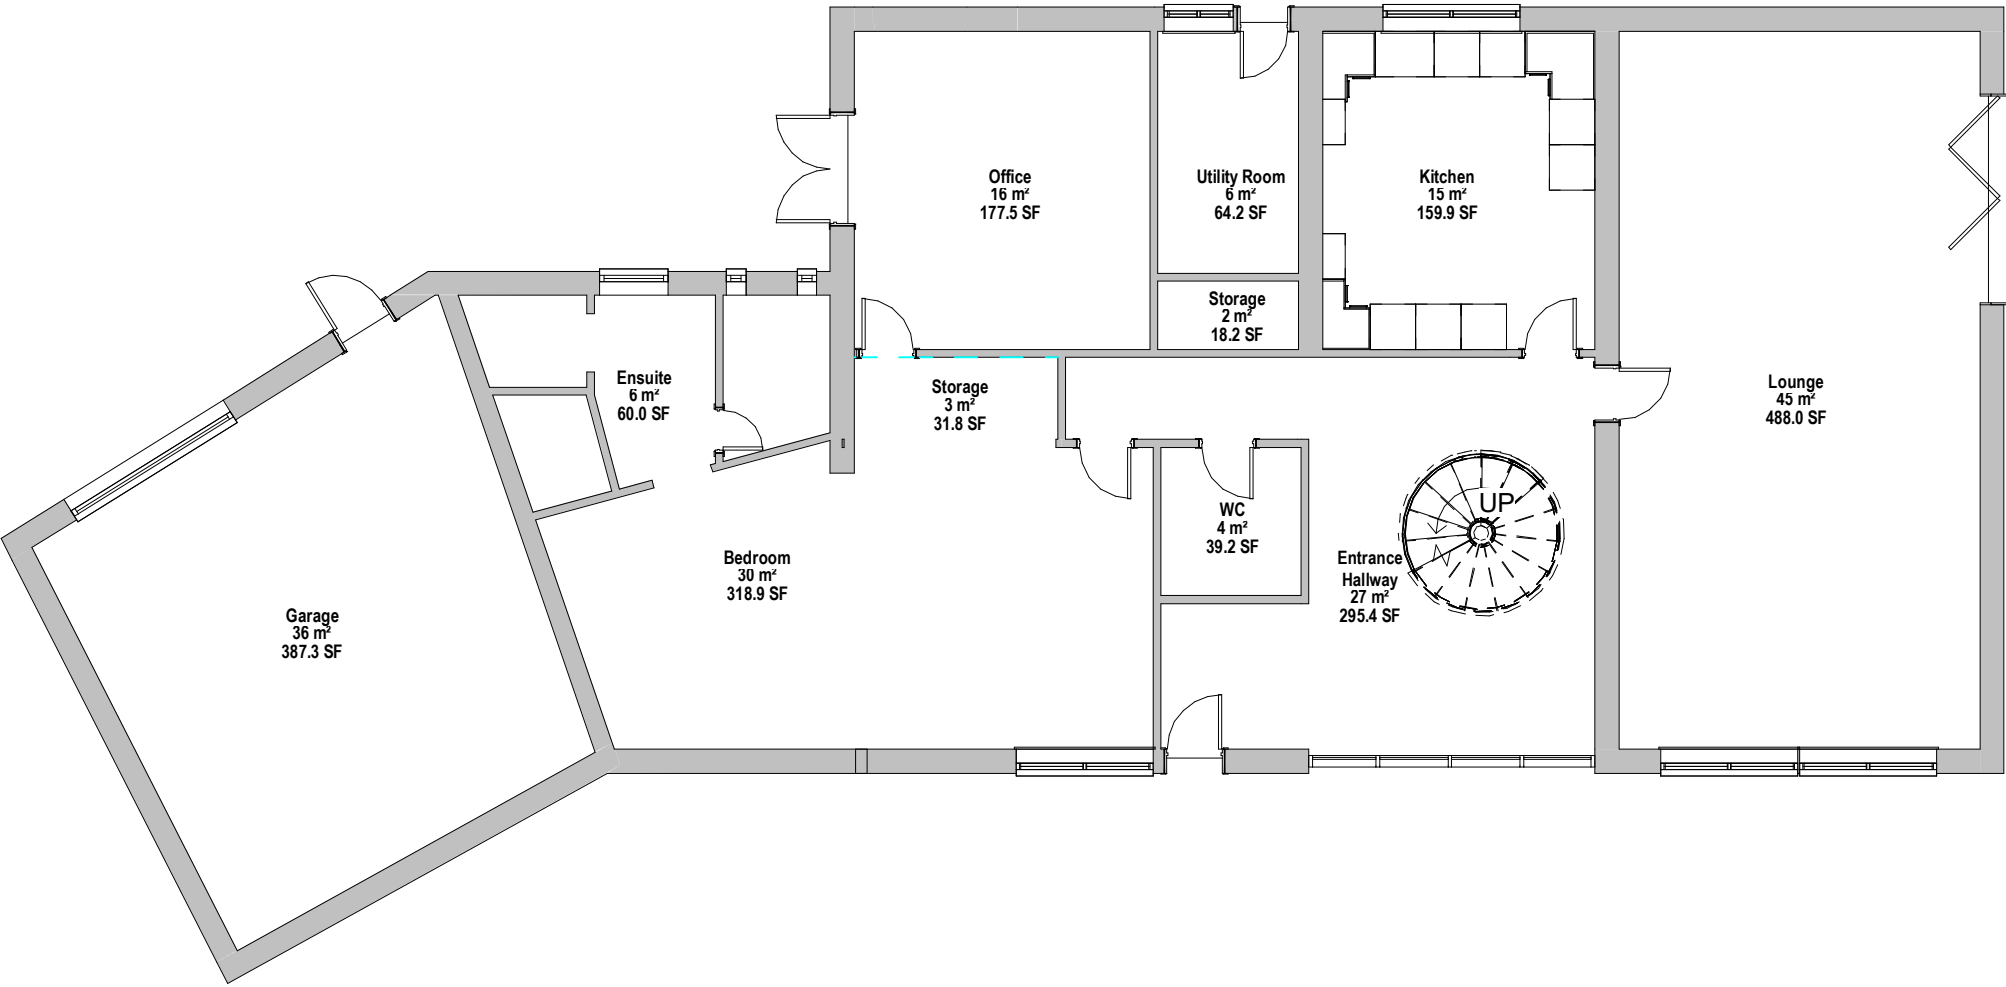

Rev Description Date Dr by App by



ARCHITECTURE | DESIGN | MANAGEMENT

PLANNING

Client:
Noor Siddiqi

Project:
New Hall Field House
Earl Shilton
LE9 7DH

Drawing Title:
Existing Ground Floor Plan

Project No.	20 010	Date	23.11.2022
Scale	1 : 100	Drawn	HS
Drawing No.	P103	Revision	