



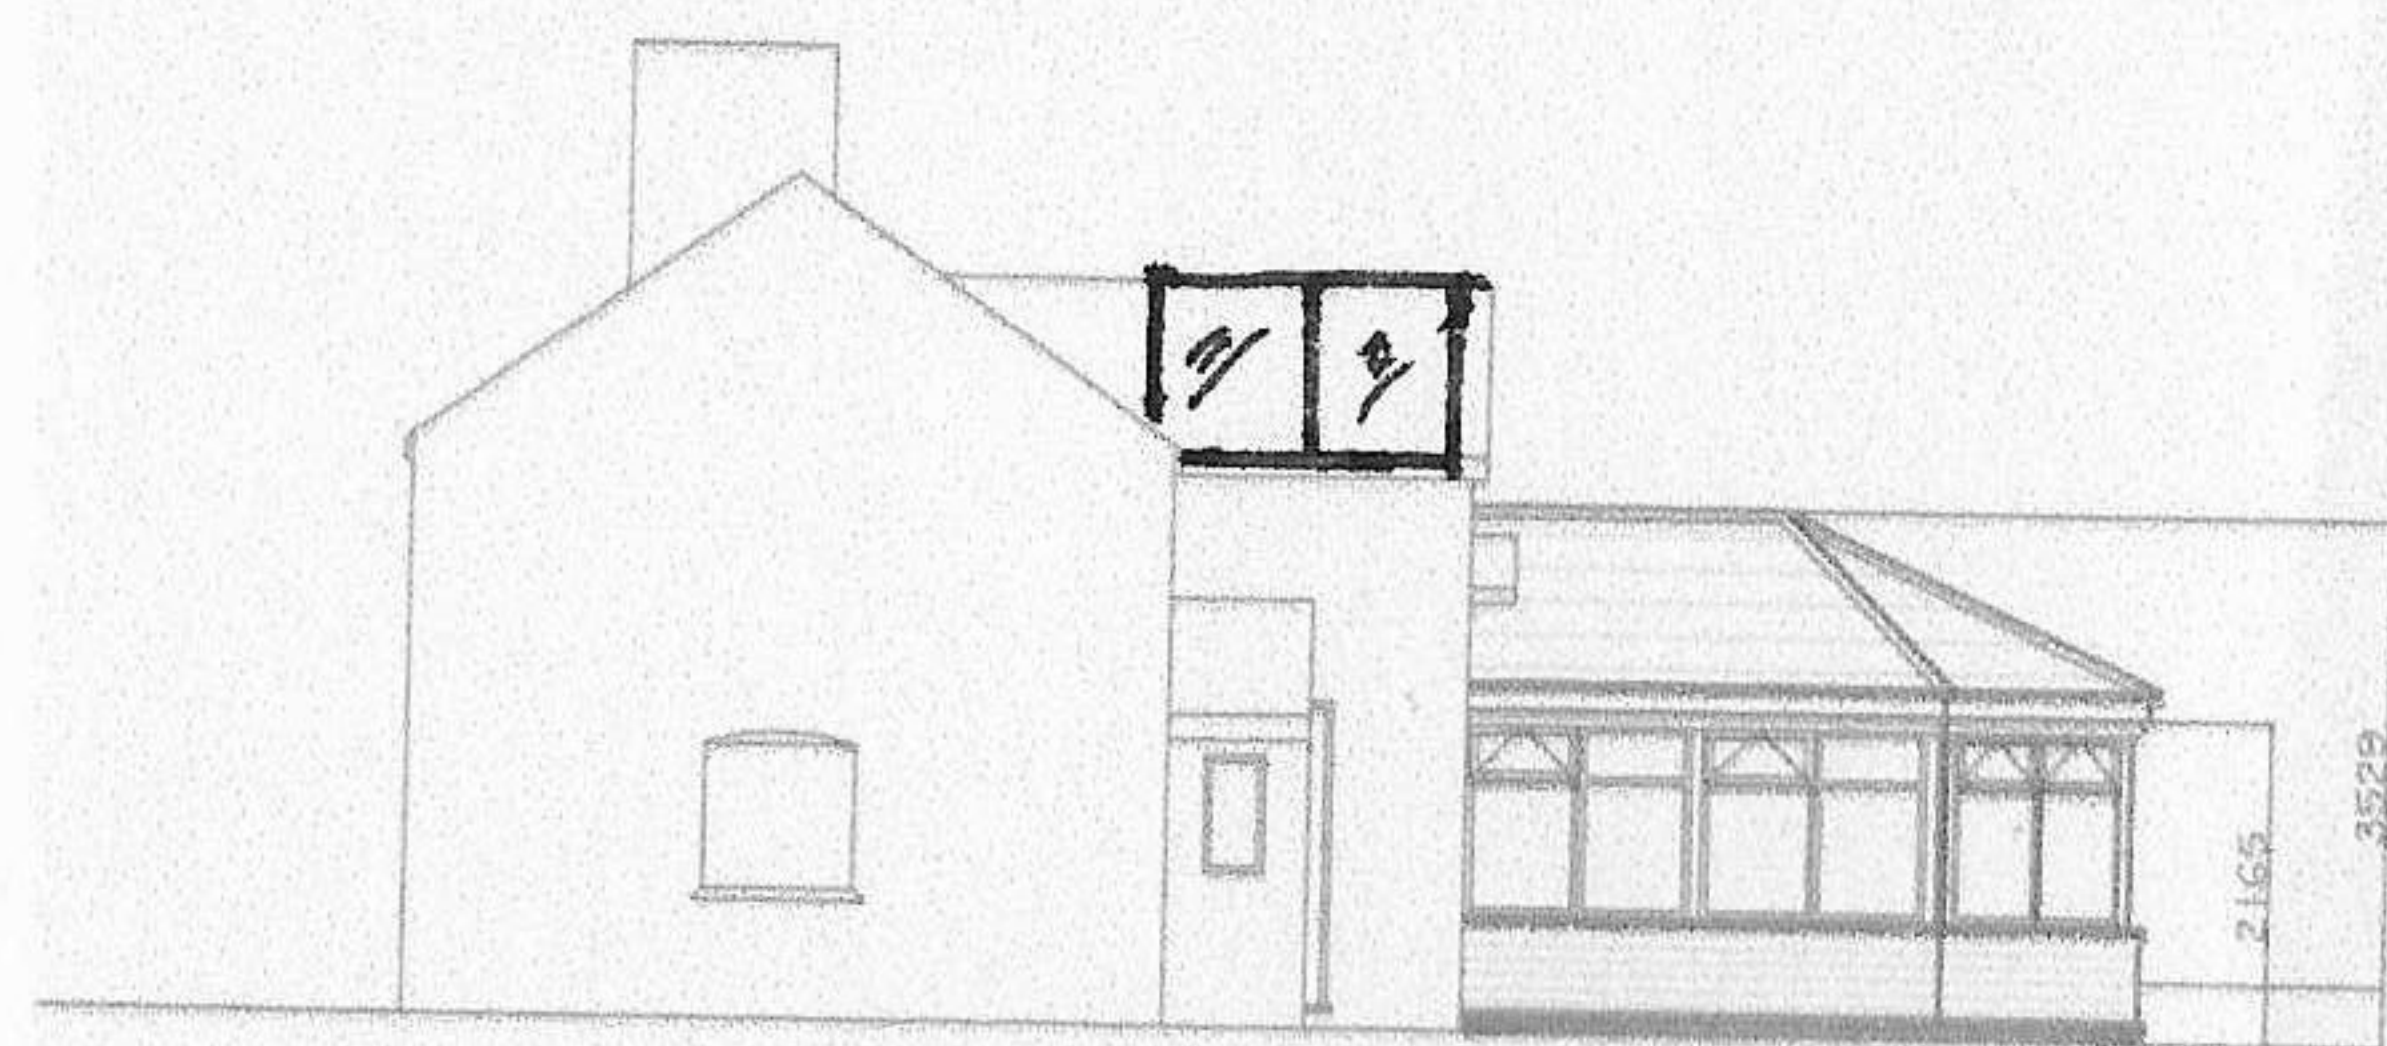


PROPOSED SIDE ELEVATION

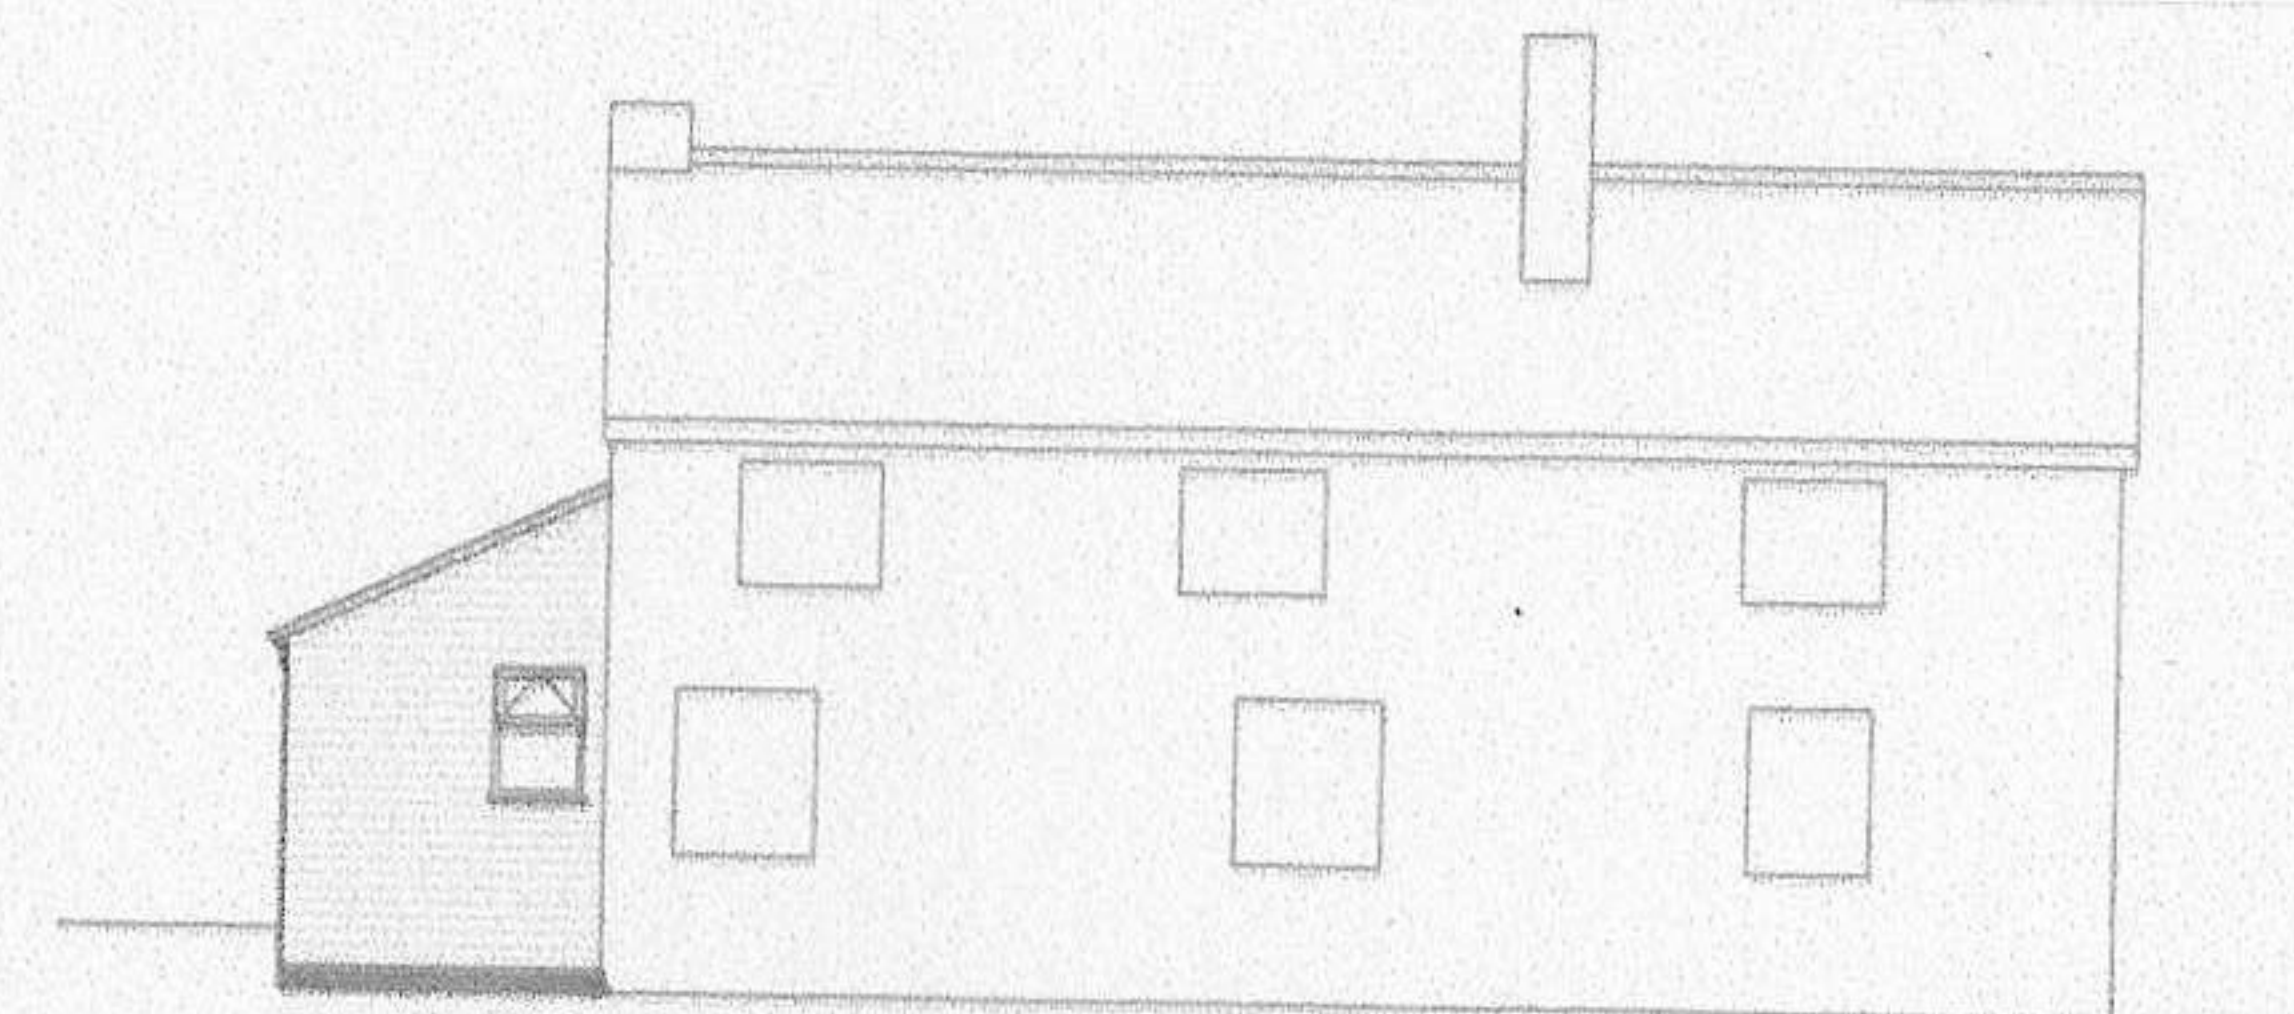


PROPOSED REAR ELEVATION



PROPOSED FRONT ELEVATION

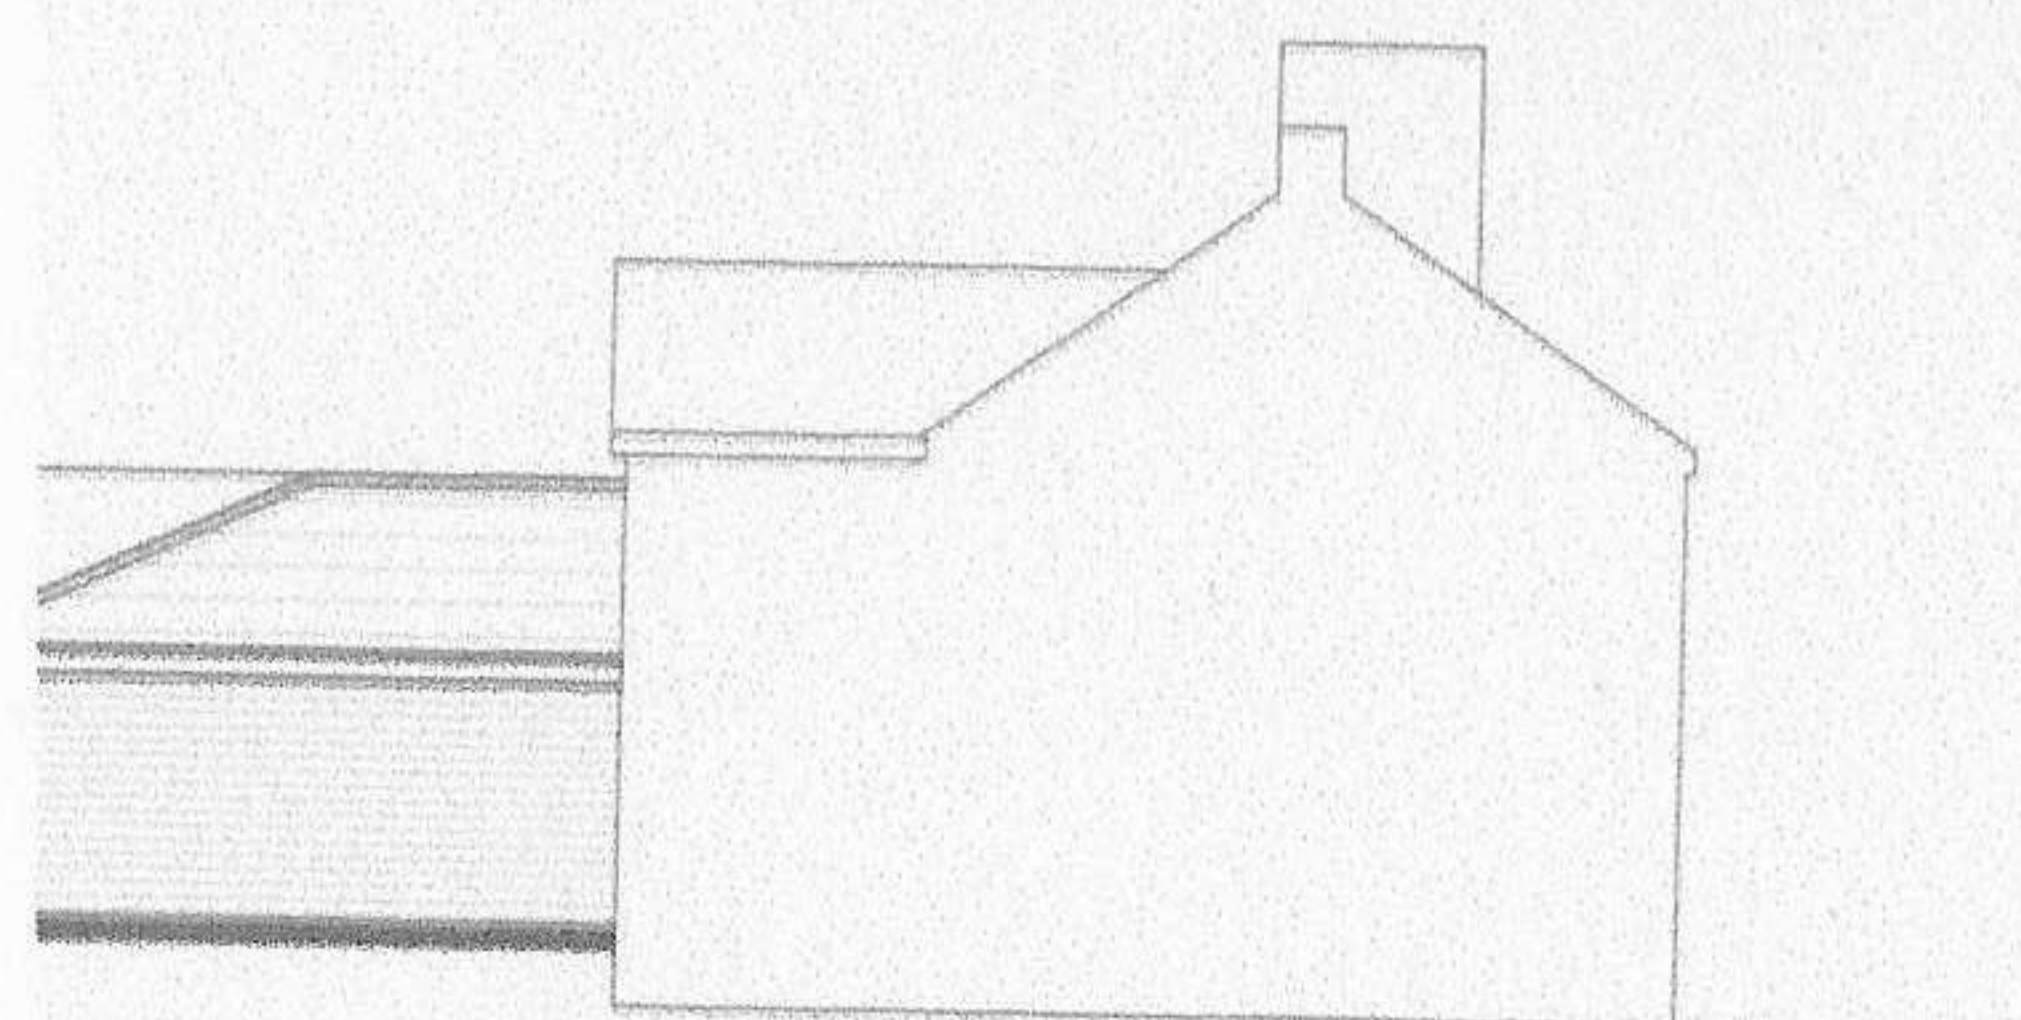

PROPOSED SIDE ELEVATION

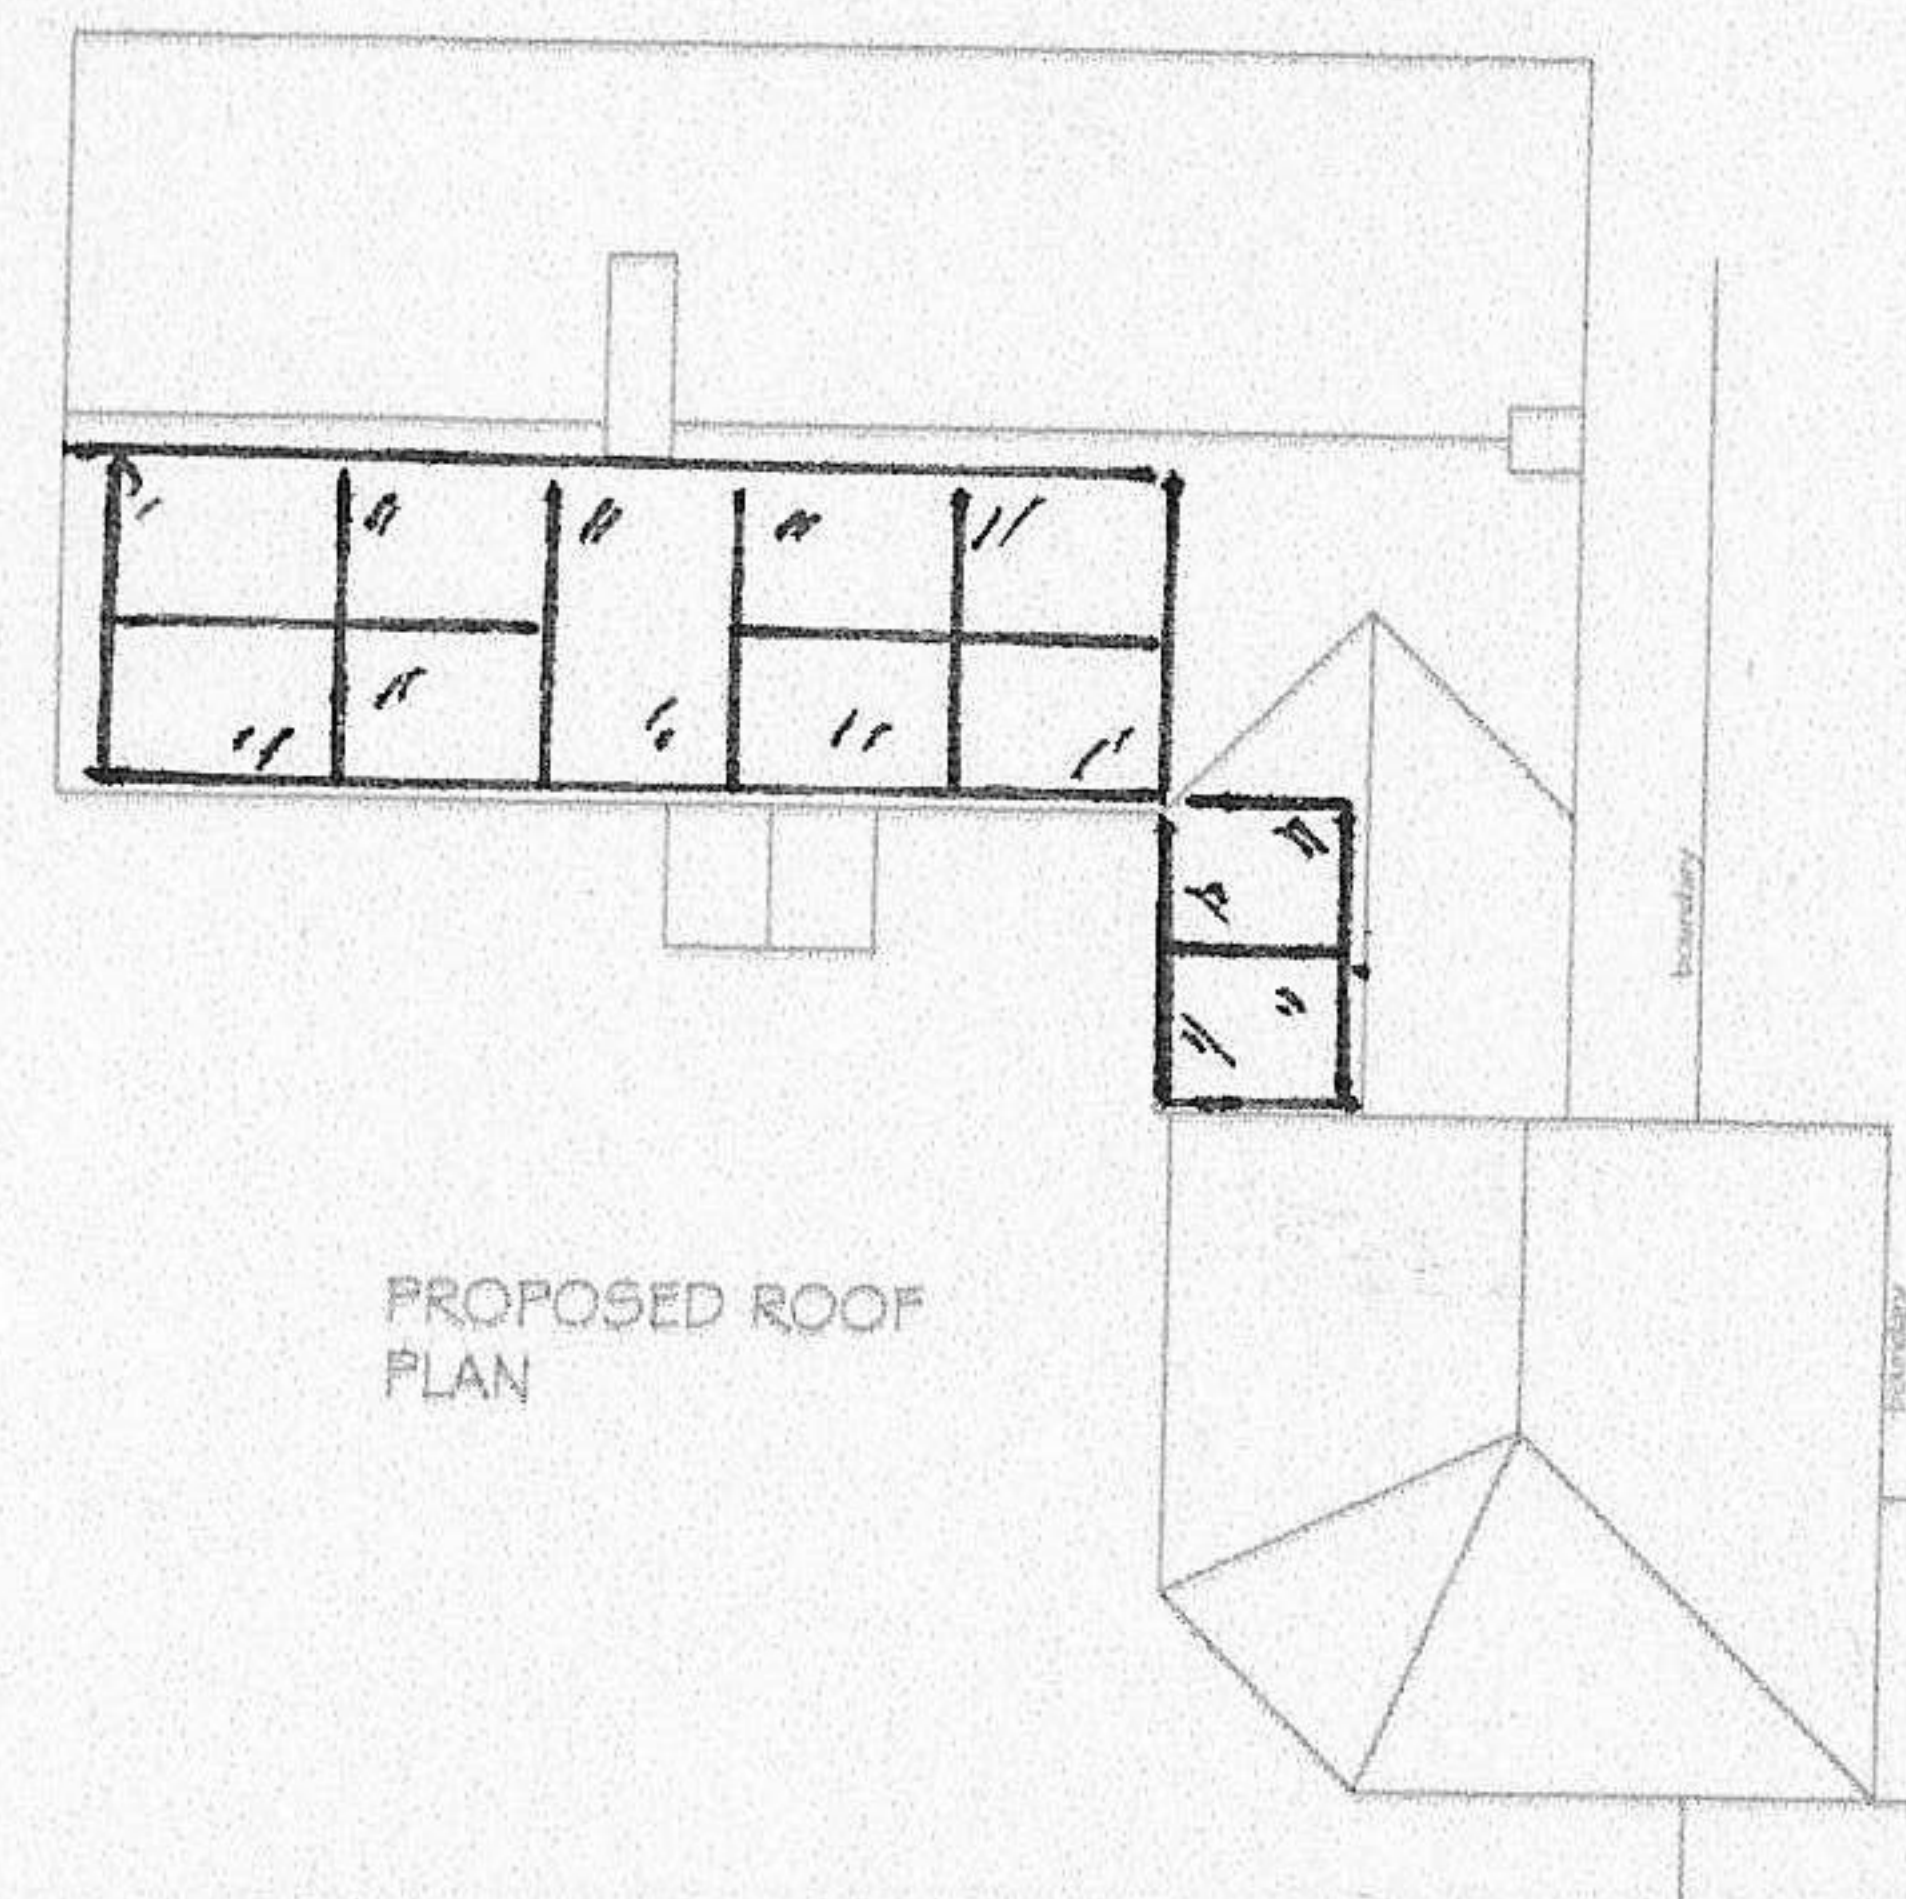

PROPOSED ROOF PLAN

PP-02597438

Proposed Extension and Alteration at **SOLAR**
 'Woodbine Cottage'
 11 Cottage Lane
 Desford LE9 9GF
 For Mr & Mrs R Stretton

Drawing Number 13/005/02/2 Scales 1:100