


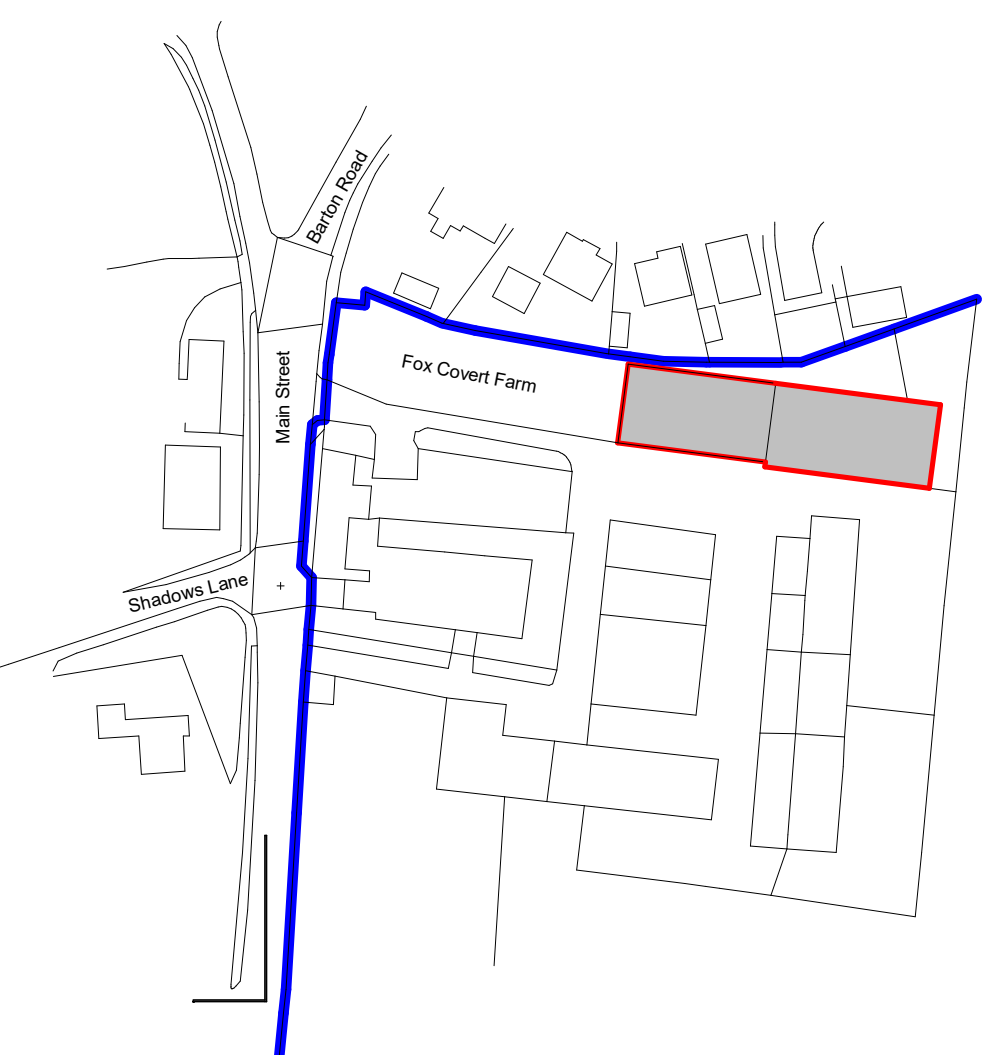


 

Site Plan - Scale 1:500

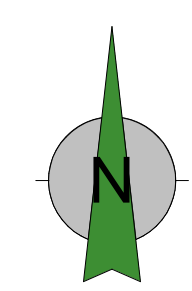

Location Plan - Scale 1:1250

 

Client		Mr C Stamper	
Project Title		Northern Barn Fox Covert Farm Congerstone	
Drawing Title		Proposed Site & Location Plan - Roof Application	
Scale	As Indicated	Date	JUNE 2026
Author	MEG	Checked by	CB
Sheet	A1	Job No.	19/23
Status		122	
Planning			

HAYWARD
architects

19 Station Road
Hinckley
Leicestershire
LE10 1AW

Tel: 01455 635 665
www.haywardarchitects.co.uk

THE COPYRIGHT OF THIS DRAWING IS RESERVED BY HAYWARD ARCHITECTS LTD.
REPRODUCTION IN ANY FORM OR BY ANY MEANS OR IN ANY MANNER WITHOUT THE PRIOR WRITTEN PERMISSION
OF THE COPYRIGHT HOLDER, IS PROHIBITED AND WILL BE PROSECUTED TO THE FULL EXTENT OF THE LAW.