


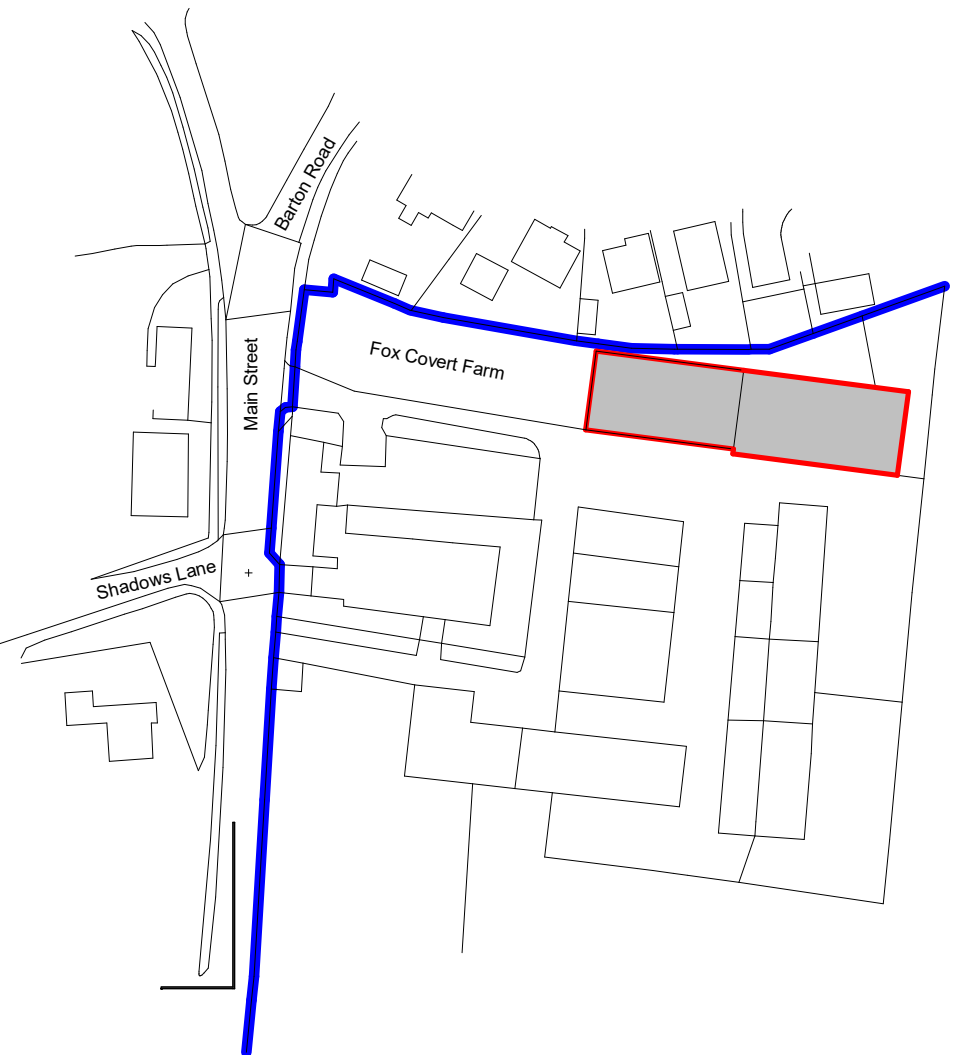


 

Site Plan - Scale 1:500

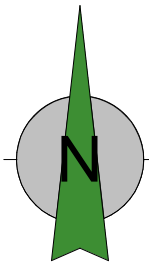

Location Plan - Scale 1:1250

 

Client Mr C Stamper		HAYWARD architects	
Project Title Northern Barn Fox Covert Farm Congerstone			
Drawing Title Existing Site & Location Plan - Roof Application		19 Station Road Hinckley Leicestershire LE10 1AW Tel: 01455 635 665 www.haywardarchitects.co.uk	
Scale As Indicated	Date JUNE 2026	Sheet A1	Job No. 19/23
Author MEG	Checked by CB	Drawing No. 123	Status Planning

THE COPYRIGHT OF THIS DRAWING IS RESERVED BY HAYWARD ARCHITECTS LTD.
REPRODUCTION IN ANY FORM OR BY ANY MEANS OR IN ANY MANNER WITHOUT THE PRIOR WRITTEN PERMISSION
OF THE COPYRIGHT HOLDER, IS PROHIBITED AND WILL BE PROSECUTED TO THE FULL EXTENT OF THE LAW.