



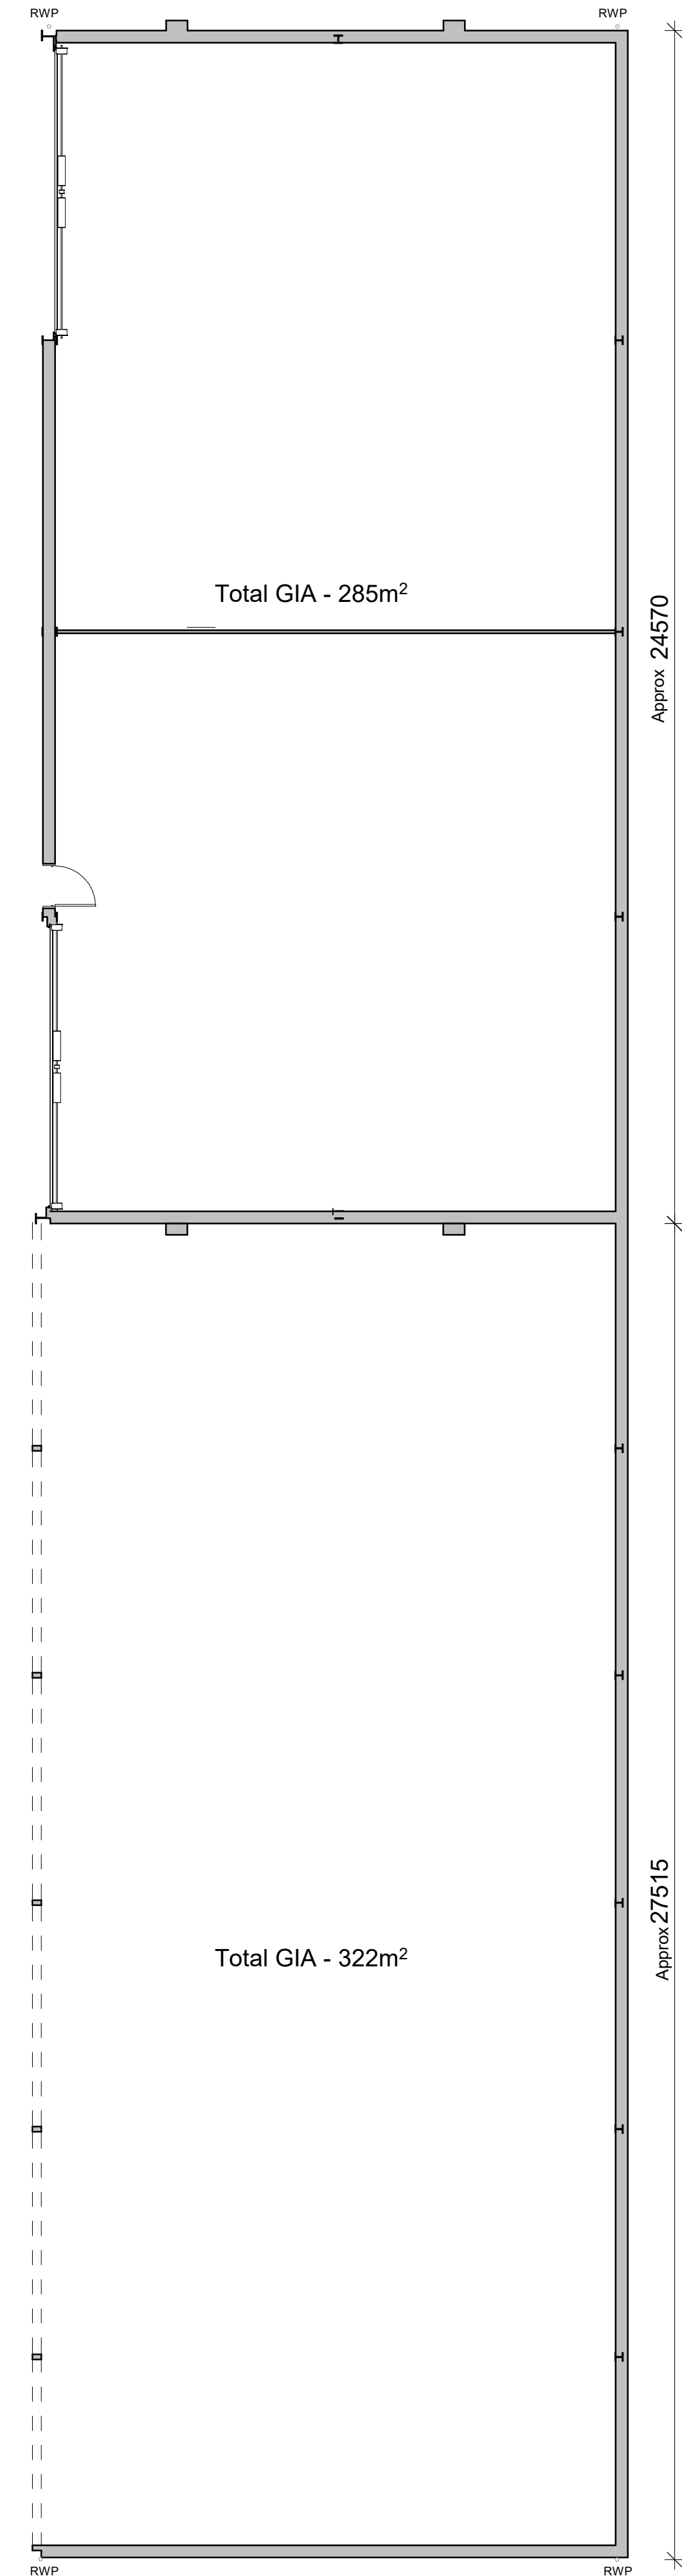

Ground Floor Plan



Front Elevation

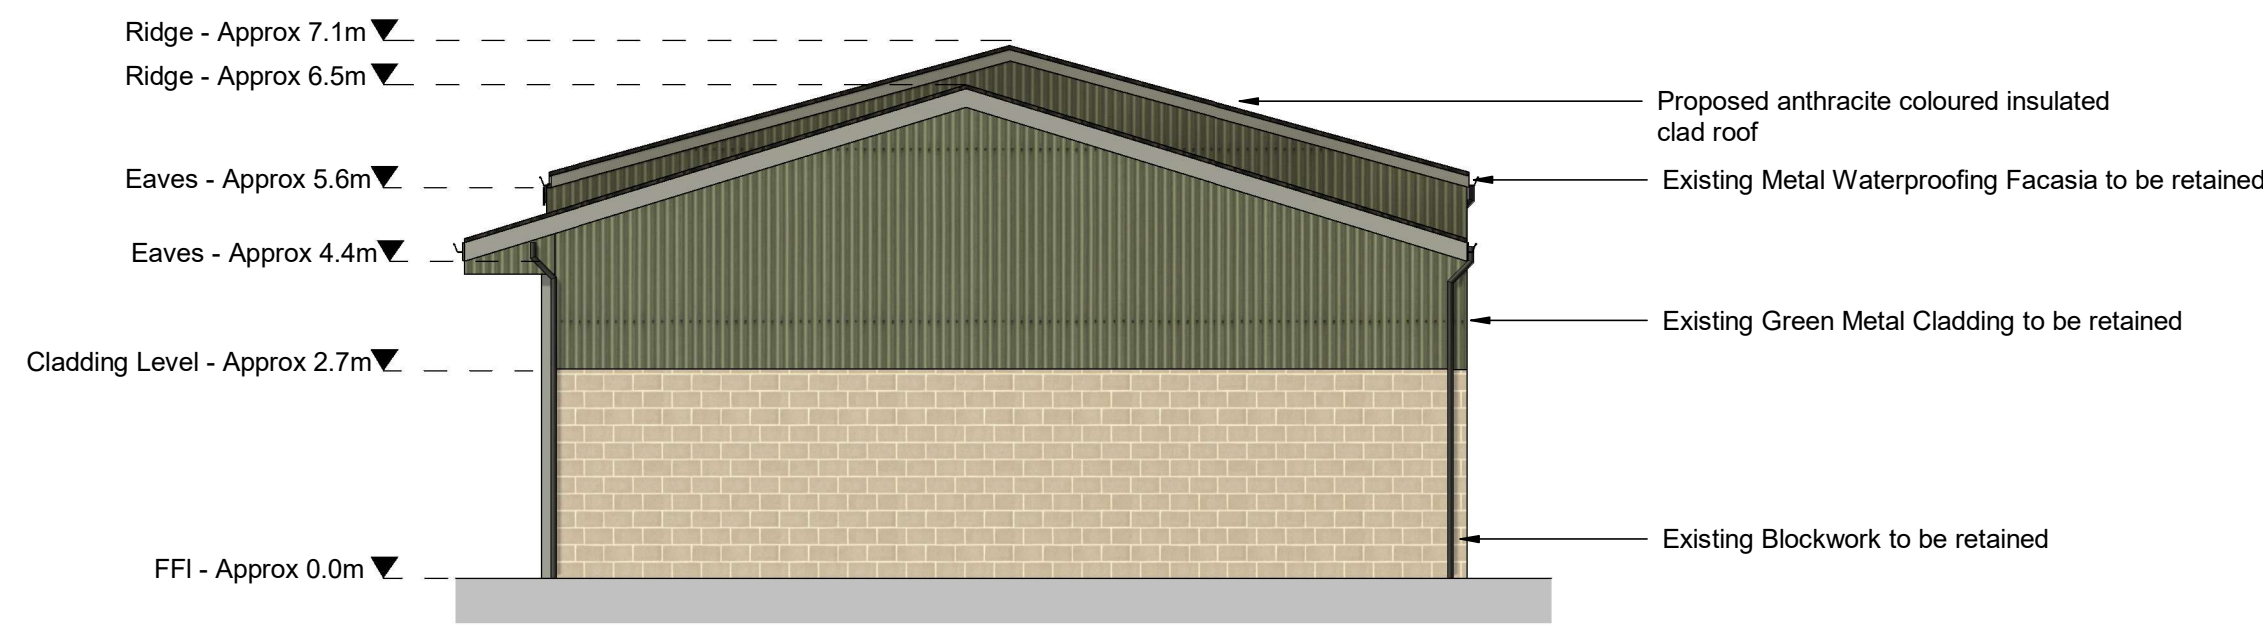


Side Elevation 1



Side Elevation 2



Rear Elevation

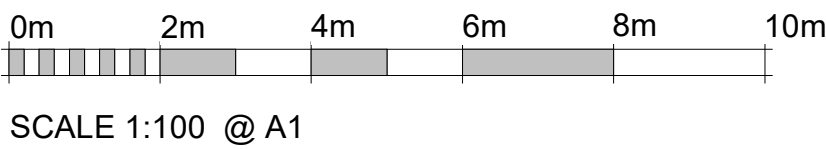

Client Mr C Stamper		HAYWARD architects 19 Station Road Hinckley Leicestershire LE10 1AW Tel: 01455 635 665 www.haywardarchitects.co.uk	
Project Title Northern Barn Fox Covert Farm Congerstone			
Drawing Title Proposed Nothern Barn - Roof Application			
Scale 1:100	Date JUNE 2026	Sheet A1	Job No. 19/23
Author MEG	Checked by CB	Drawing No. 125A	Status Planning

THE COPYRIGHT OF THIS DRAWING IS VESTED IN HAYWARD ARCHITECTS LTD.
REPRODUCTION IN ANY FORM OF ELECTRONIC OR MECHANICAL WITHOUT THE EXPRESS WRITTEN PERMISSION
OF THE COPYRIGHT HOLDER, OR NOT SCALE FOR INFORMATION AND ONLY FOR LARGER DIMENSIONS ARE TO BE USED.