



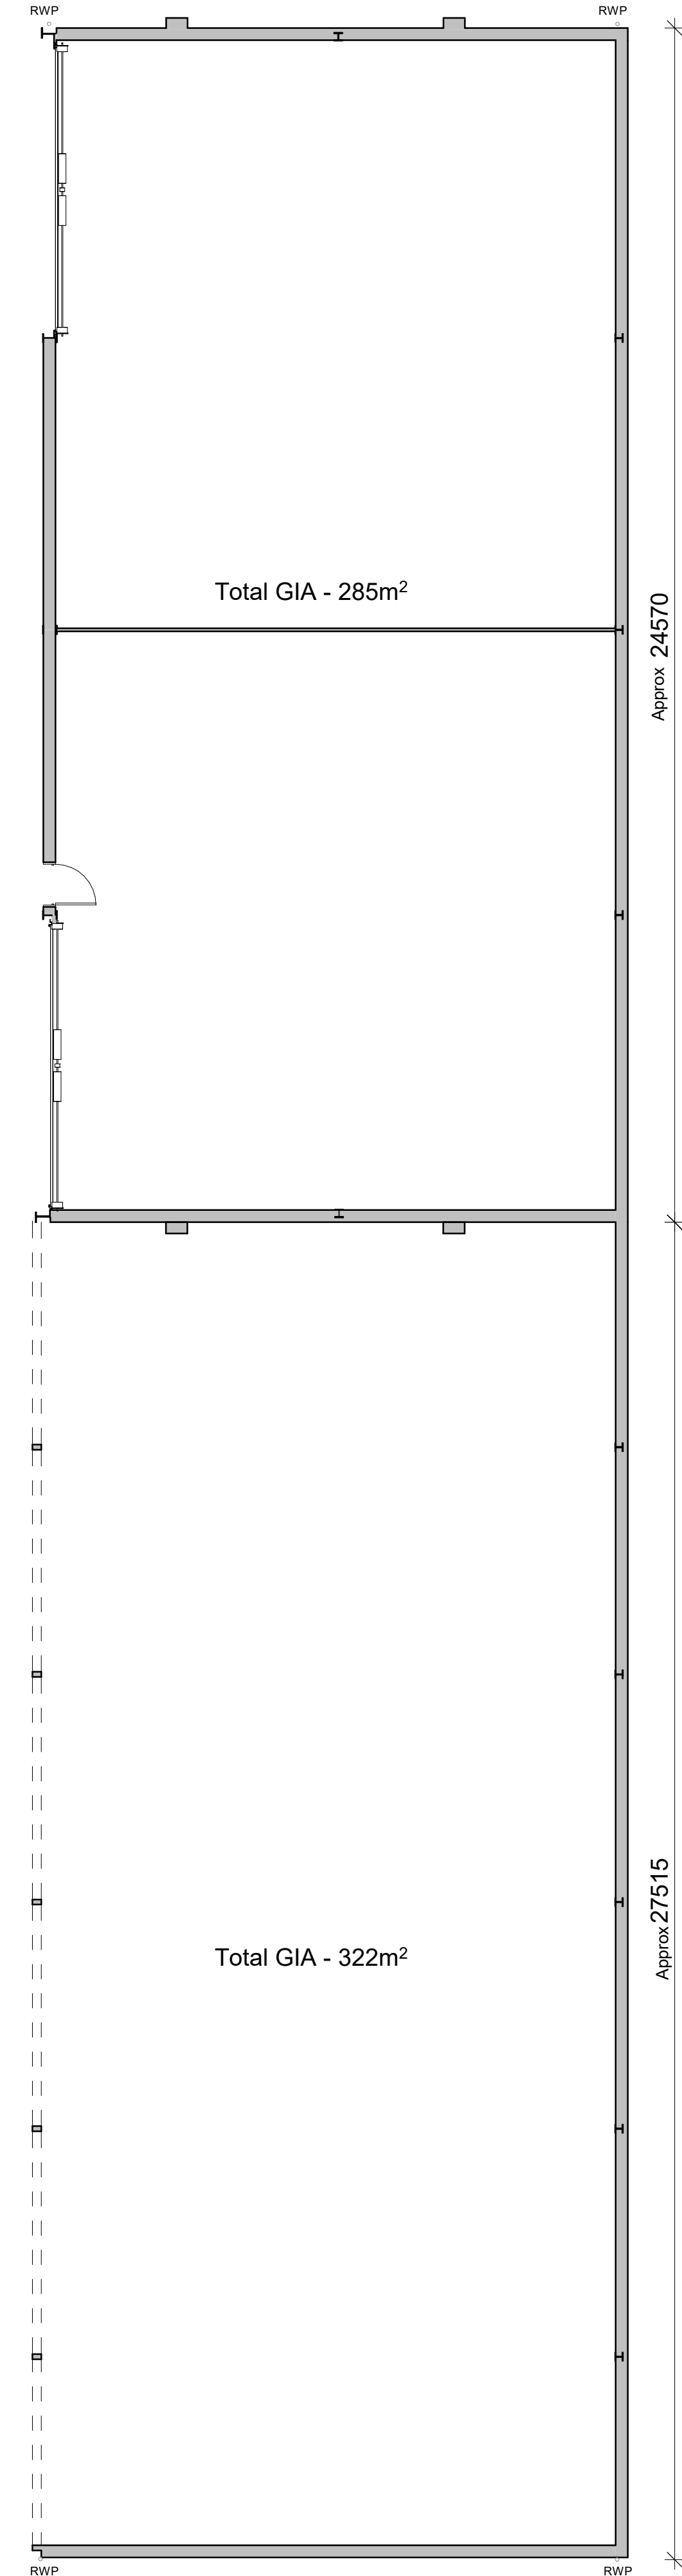

Ground Floor Plan

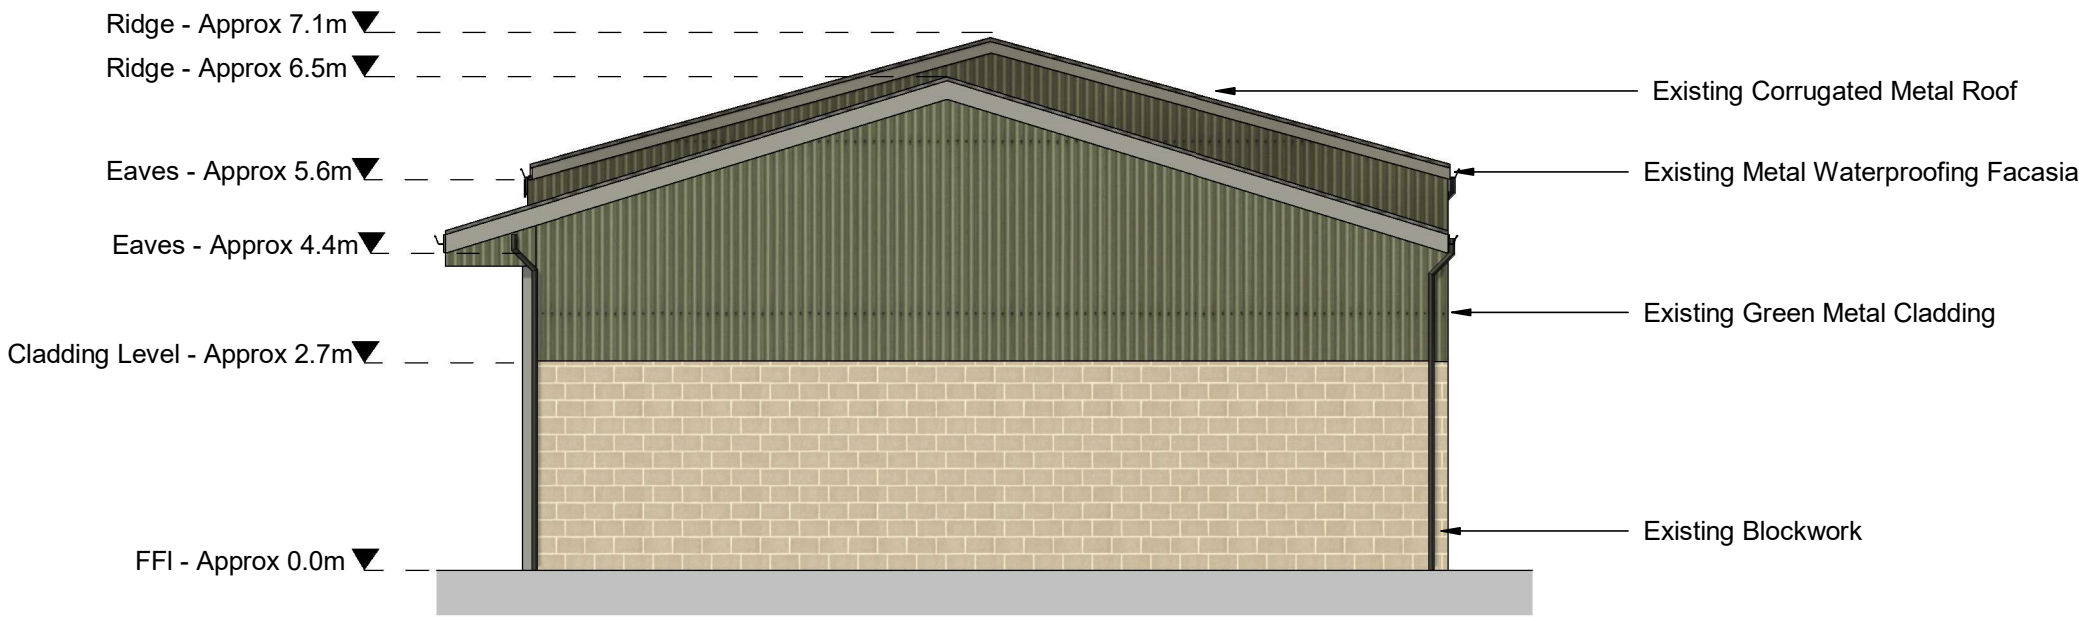

Front Elevation




Side Elevation 1



Side Elevation 2



Rear Elevation

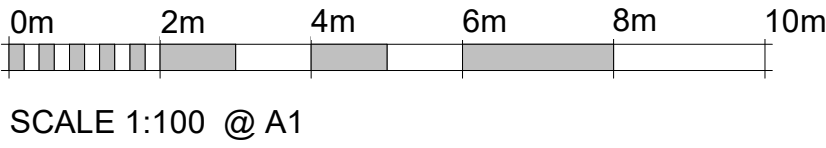

Client Mr C Stamper		HAYWARD architects 19 Station Road Hinckley Leicestershire LE10 1AW Tel: 01455 635 665 www.haywardarchitects.co.uk	
Project Title Northern Barn Fox Covert Farm Congerstone			
Drawing Title Existing Northern Barn - Roof Application			
Scale 1:100	Date JUNE 2026	Sheet A1	Job No. 19/23
Author MEG	Checked by CB	Drawing No. 126A	Status Planning