




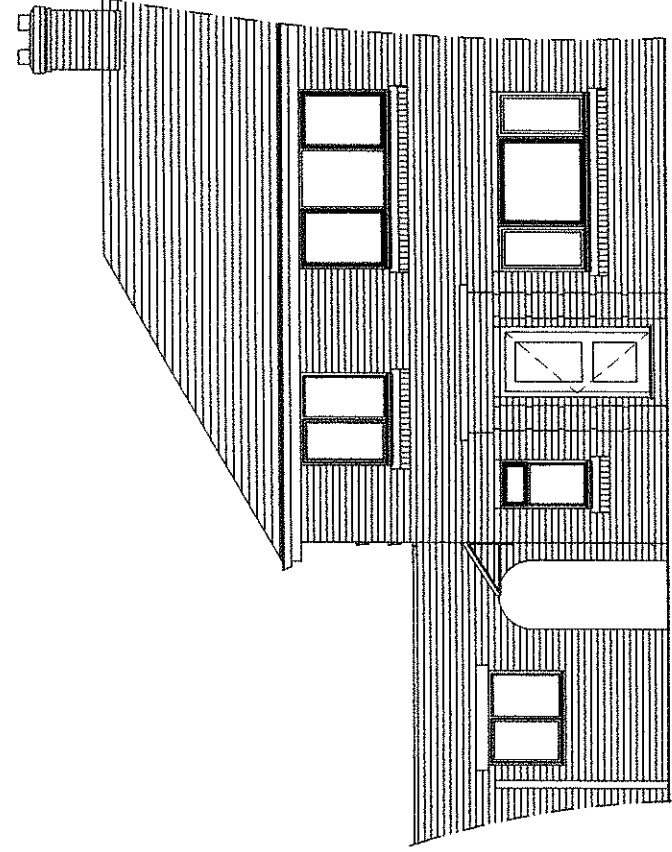


Front Elevation

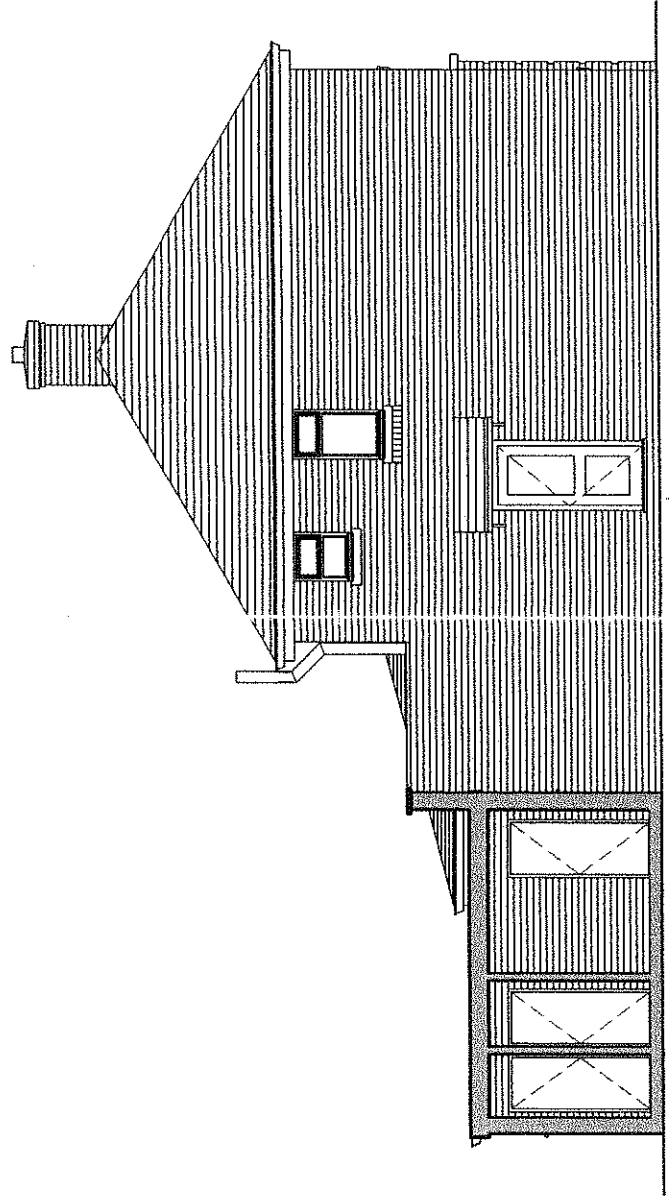


Side Elevation

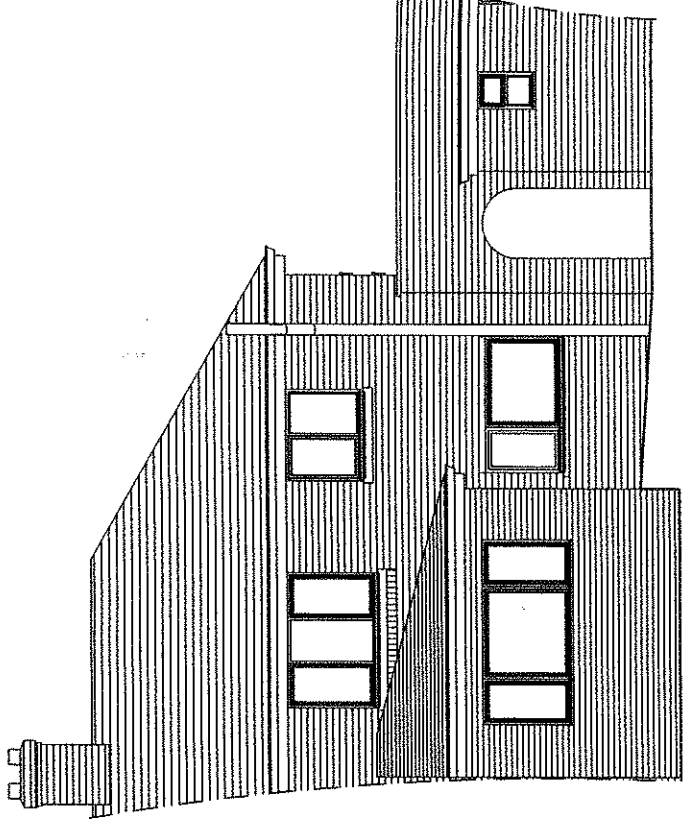

Rear Elevation

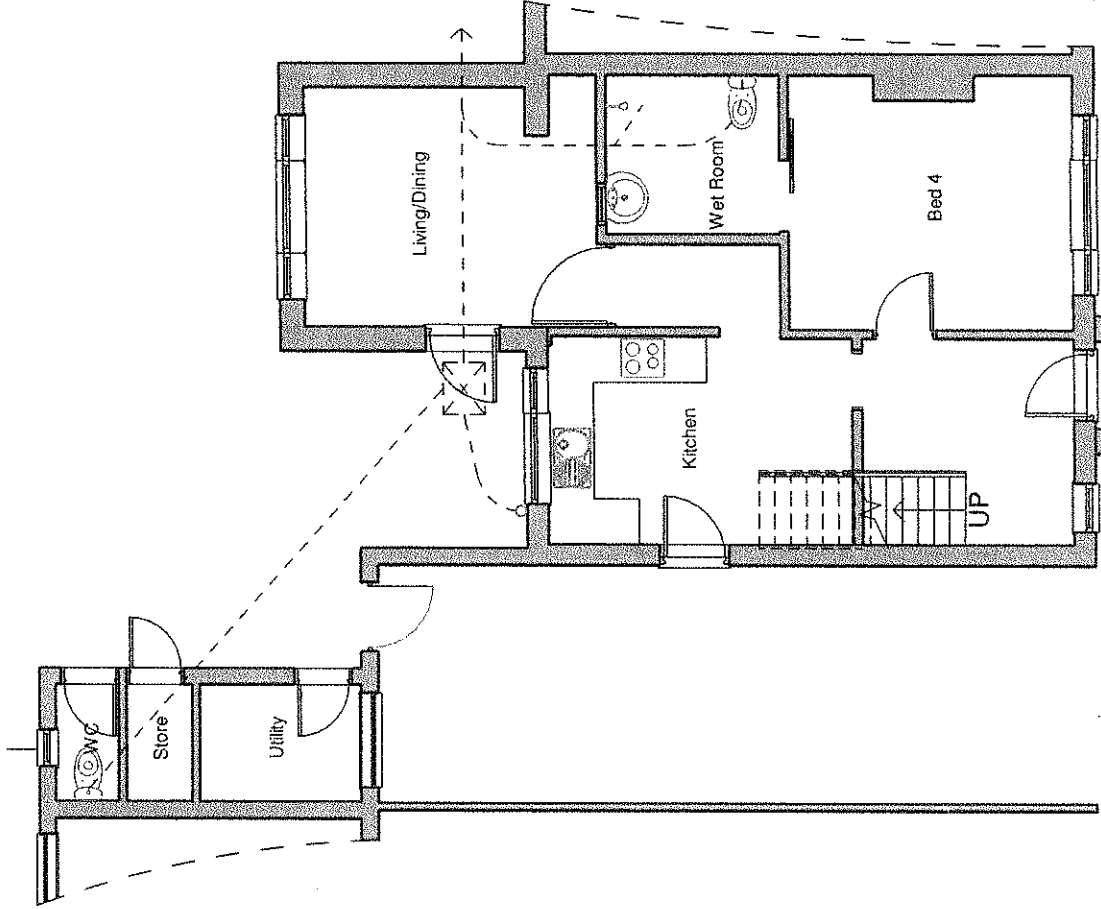

Ground Floor Plan

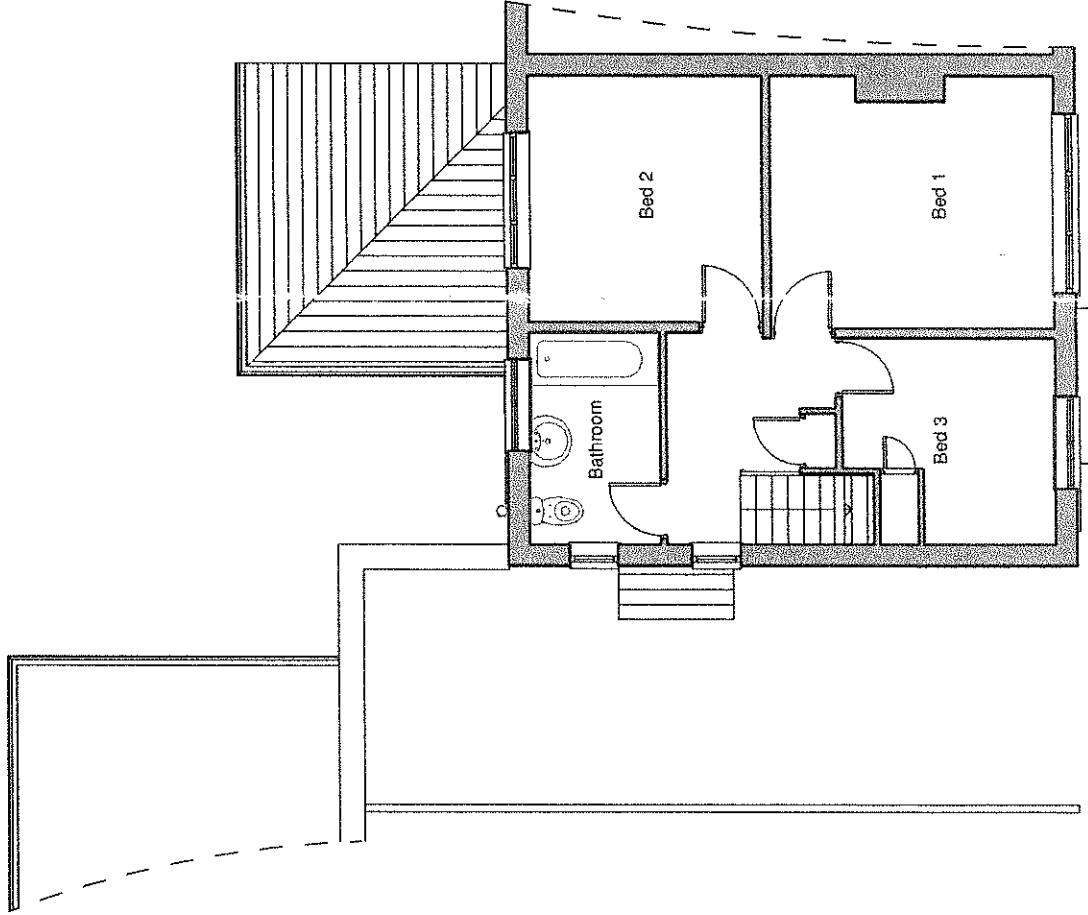

First Floor Plan

Client		Victoria Price		Scale 1:100		Arch No 18/37	
Project		Proposed Exts & Alts, 19 Featherston Drive, Burbage		Date April 2018		Drawing No	
Drawing		Survey		Author SS		Sheet A3	
Drawing Status		Planning Stage		19 Station Road Hinckley Leicestershire LE10 1AW		Tel: 01455 636 666 Fax: 01455 618 971 www.hayward-architects.co.uk	

hayward

ARCHITECTS LTD

THE COPYRIGHT OF THIS DRAWING IS VESTED IN HAYWARD ARCHITECTS LTD. REPRODUCTION IN ANY FORM, EITHER IN WHOLE OR IN PART, IS FORBIDDEN WITHOUT THE PRIOR WRITTEN PERMISSION OF THE COPYRIGHT HOLDER. DO NOT SCALE FROM DRAWING AND ONLY FIGURED DIMENSIONS ARE TO BE USED.