


**Site Area**  
1877m<sup>2</sup> / 0.18hectares

**Dwelling Schedule - 05 Houses**

**Type. A** 2.5 Storey - 3 Bed  
GIA: 178m<sup>2</sup>  
Plots: 01.02.03  
Total: 178m<sup>2</sup> x 3 plots = 534m<sup>2</sup>

**Type. B** 2.5 Storey - 4 Bed  
GIA: 187m<sup>2</sup>  
Plots: 04.05  
Total: 187m<sup>2</sup> x 2 plots = 374m<sup>2</sup>

**Dwellings total area - 908m<sup>2</sup>**

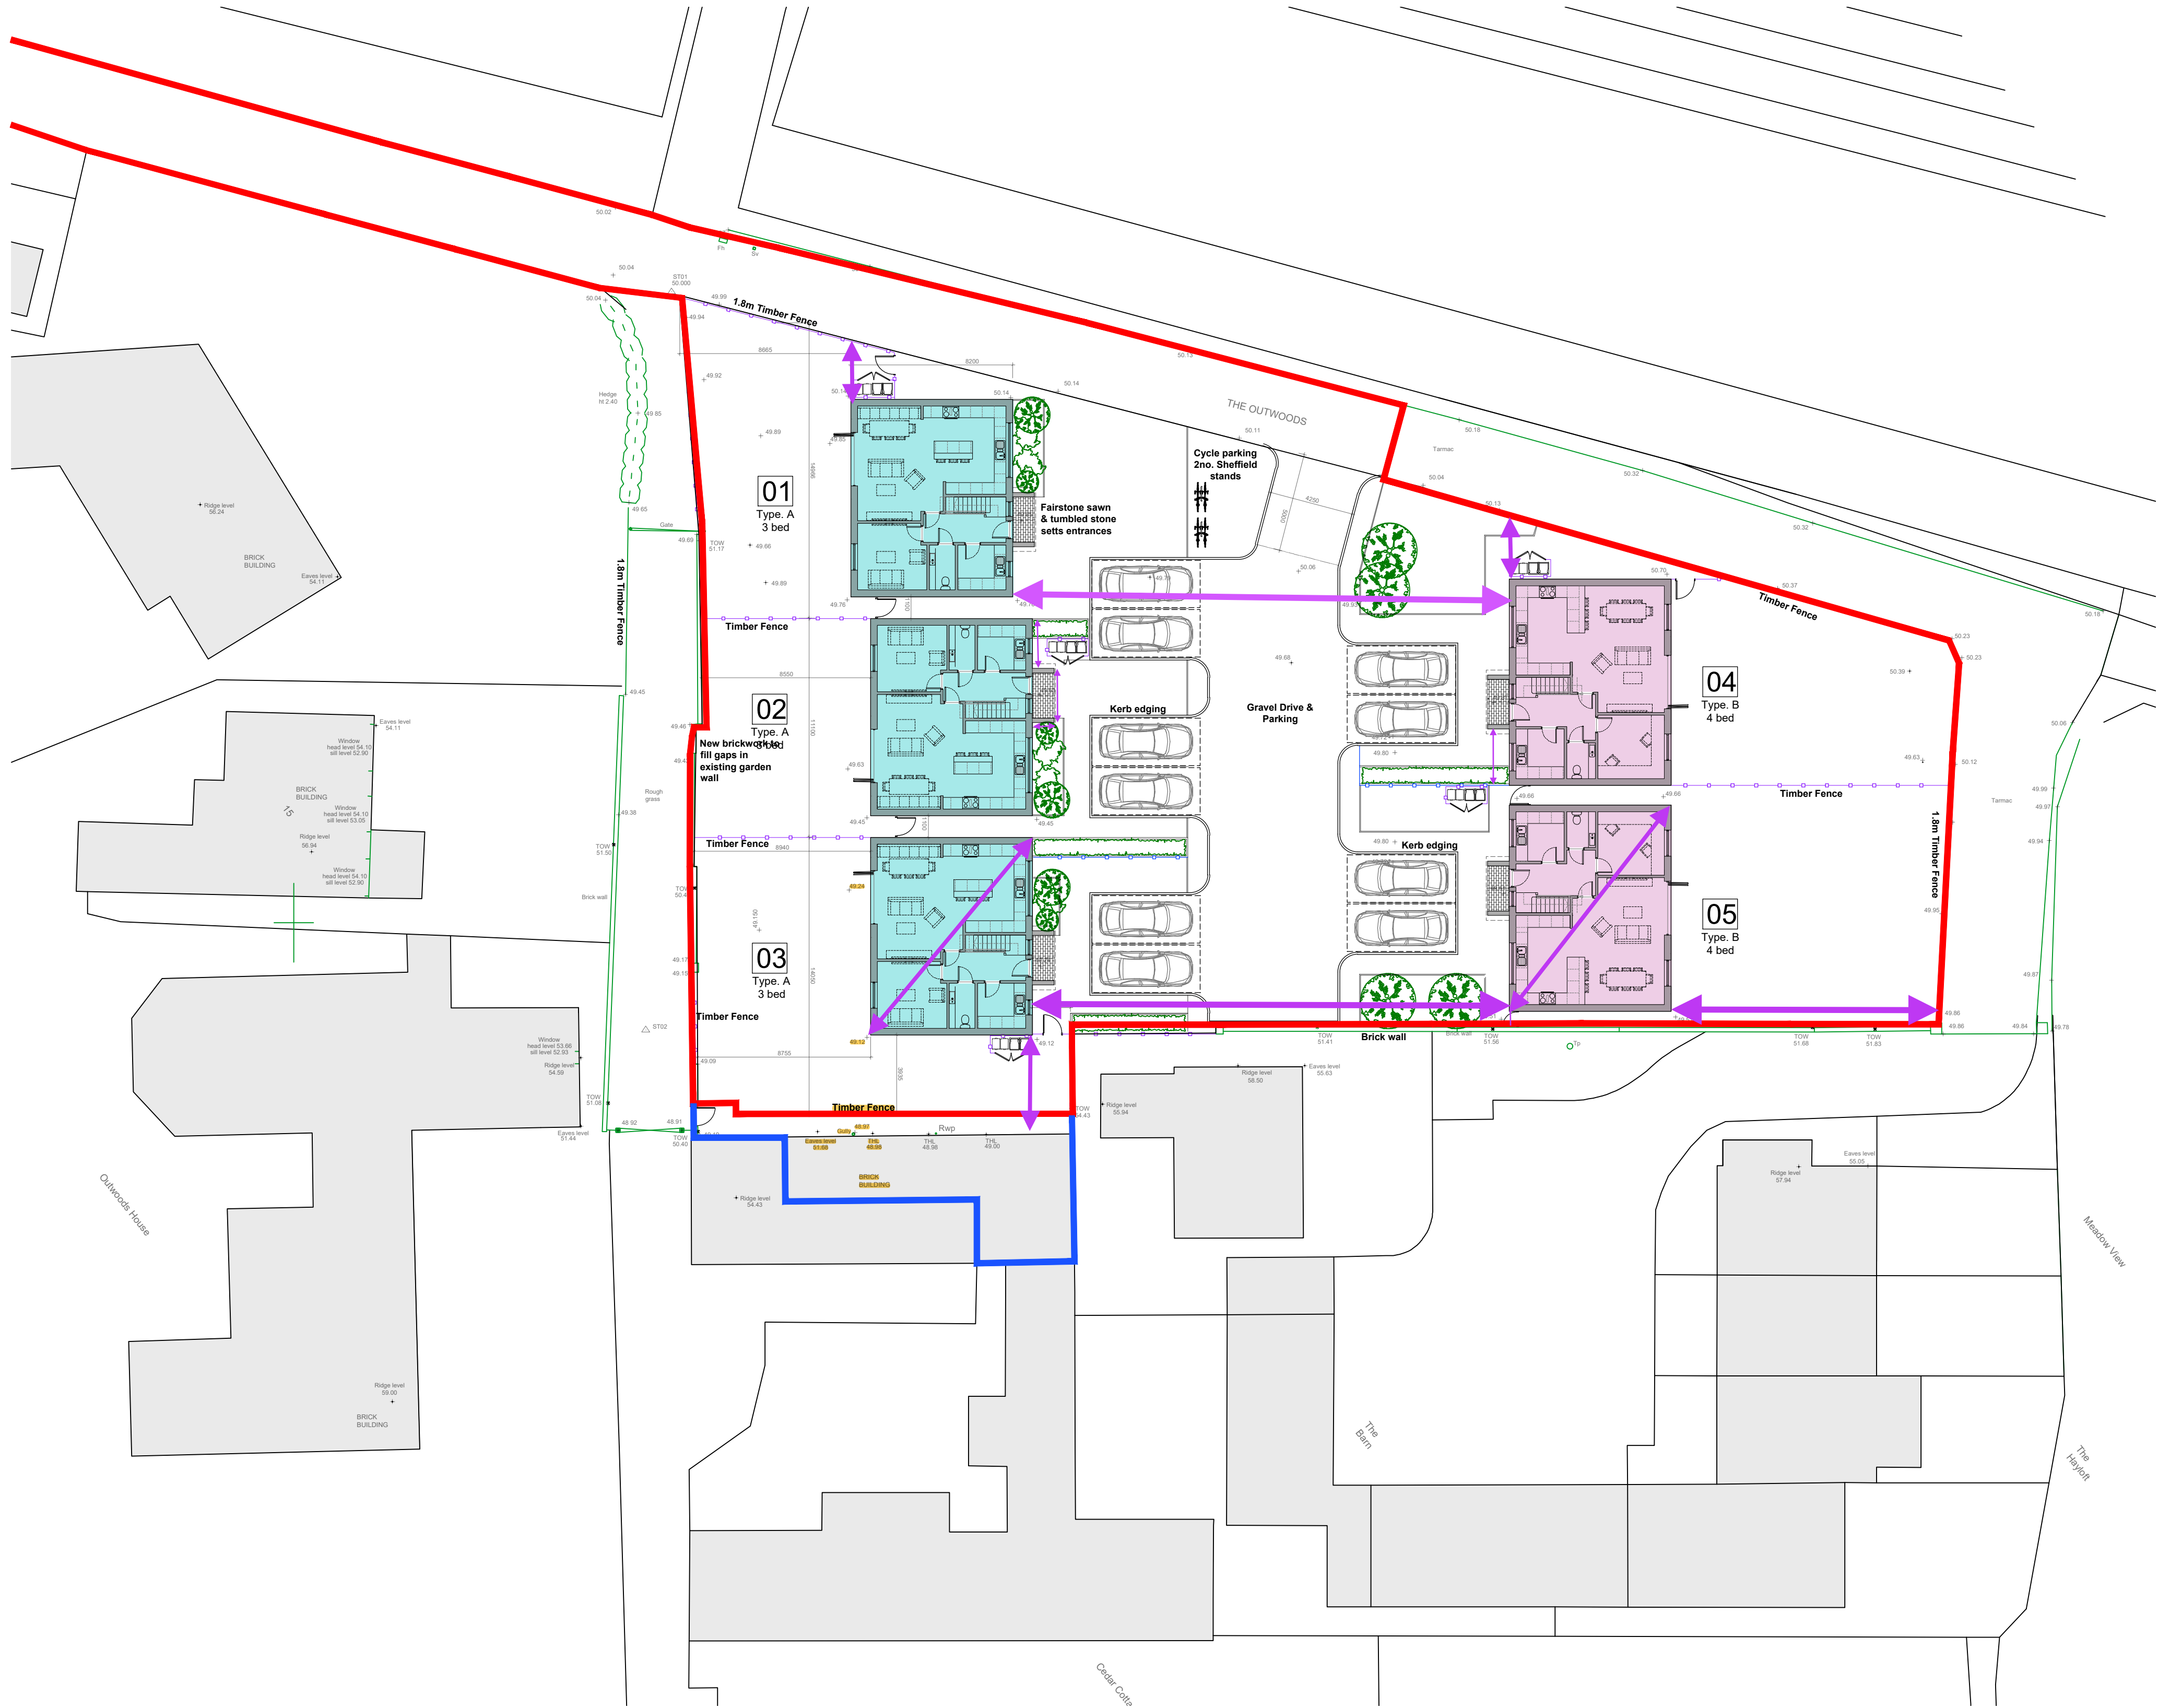

| Rev   | Description            | Date                | By:                  |
|---|------------------------|---------------------|----------------------|
| <b>BODEN ASSOCIATES</b><br>11 Vernon Avenue<br>Beeston, Nottingham<br>NG9 2NS<br>T: 0115 913 0017<br>E: admin@bodenassociates.co.uk<br>W: www.bodenassociates.co.uk |                        |                     |                      |
| CLIENT:<br>The Outwoods Burbage Ltd.   |                        |                     |                      |
| PROJECT TITLE & ADDRESS:<br>Proposed Construction of 5 new Dwellings<br>The Outwoods Farmhouse, The Outwoods,<br>Burbage, Hinckley, LE10 2UD                        |                        |                     |                      |
| DRAWING TITLE:<br>Proposed Site Plan Series<br>Site Plan   |                        |                     |                      |
| PROJECT NO:<br>1873   | DWG NO:<br>(04)01 - 01 | REV:                | SCALE:<br>1:200@A1-L |
| DRAWN BY:<br>JM   | DATE:<br>16.11.2022    | STATUS:<br>Planning |                      |