




FRONT ELEVATION




REAR ELEVATION




SIDE ELEVATION

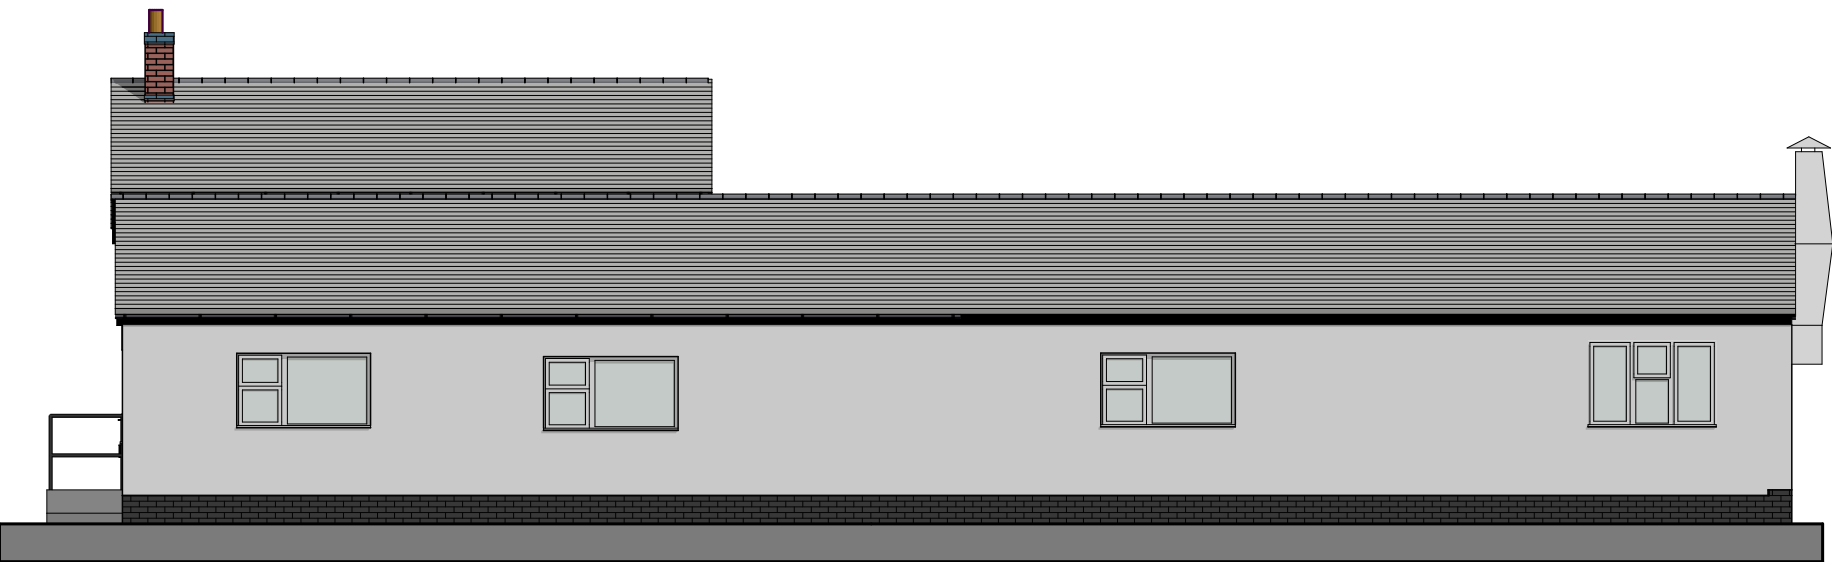

SIDE ELEVATION

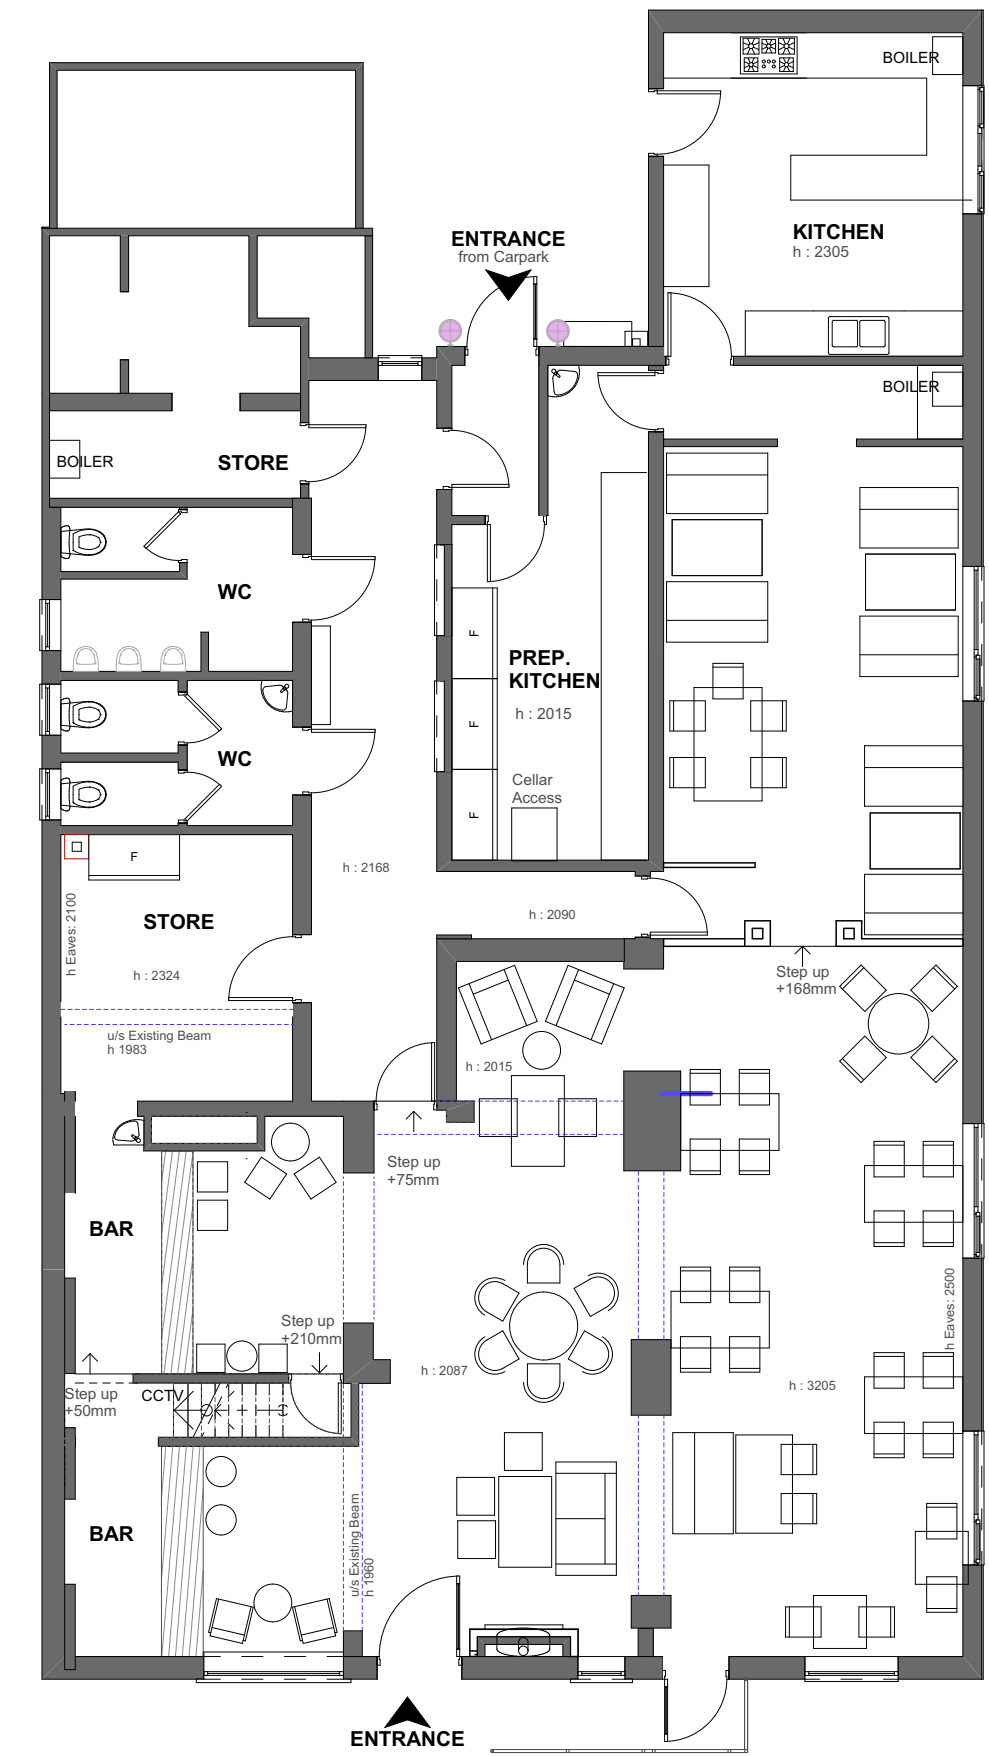

GROUND FLOOR PLAN

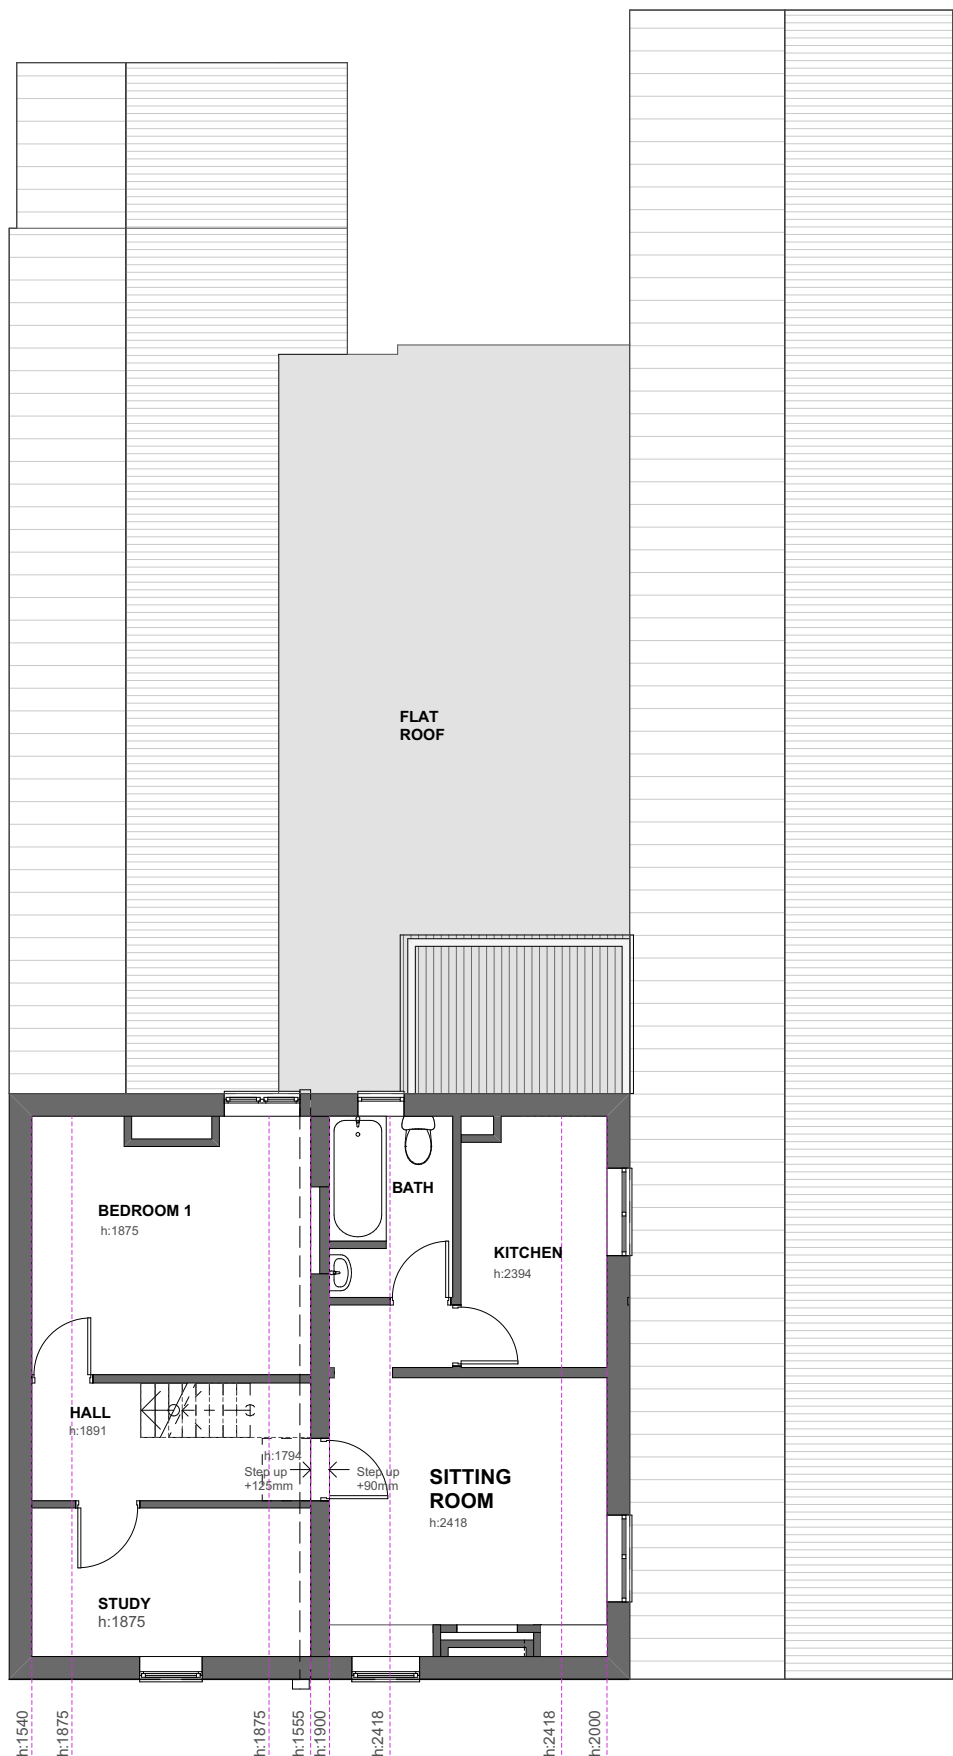

FIRST FLOOR PLAN

Please Note:

- This drawing may be printed and scaled FOR PLANNING PURPOSES.
- All dimensions to be CHECKED ON SITE and any DISCREPANCY reported to Perfect Planning.
- The site boundary shown is the best assumed from available data and does NOT represent legal ownership.
- All dimensions in mm unless otherwise stated.

A Elevations added.
Revisions.



Architectural Services Limited

e: info@perfect-planning.co.uk
t: 01455 272943
t: +44 (0) 7904 224864
t: +44 (0) 7912 413144
w: www.perfect-planning.co.uk

Project:
Internal and External
Alterations
The Windmill
Brasote Lane
Brasote
LE9 9LE
Client:
Steve Bazeley

Drawing Title:
Existing Floor Plans &
Elevations

Drawing by:
AL / IG / SK

Checked by:
AL / IG

Date:
01-03-23

Scale:
1:100@A3

Drawing Number:
670/01

Revision:
A