


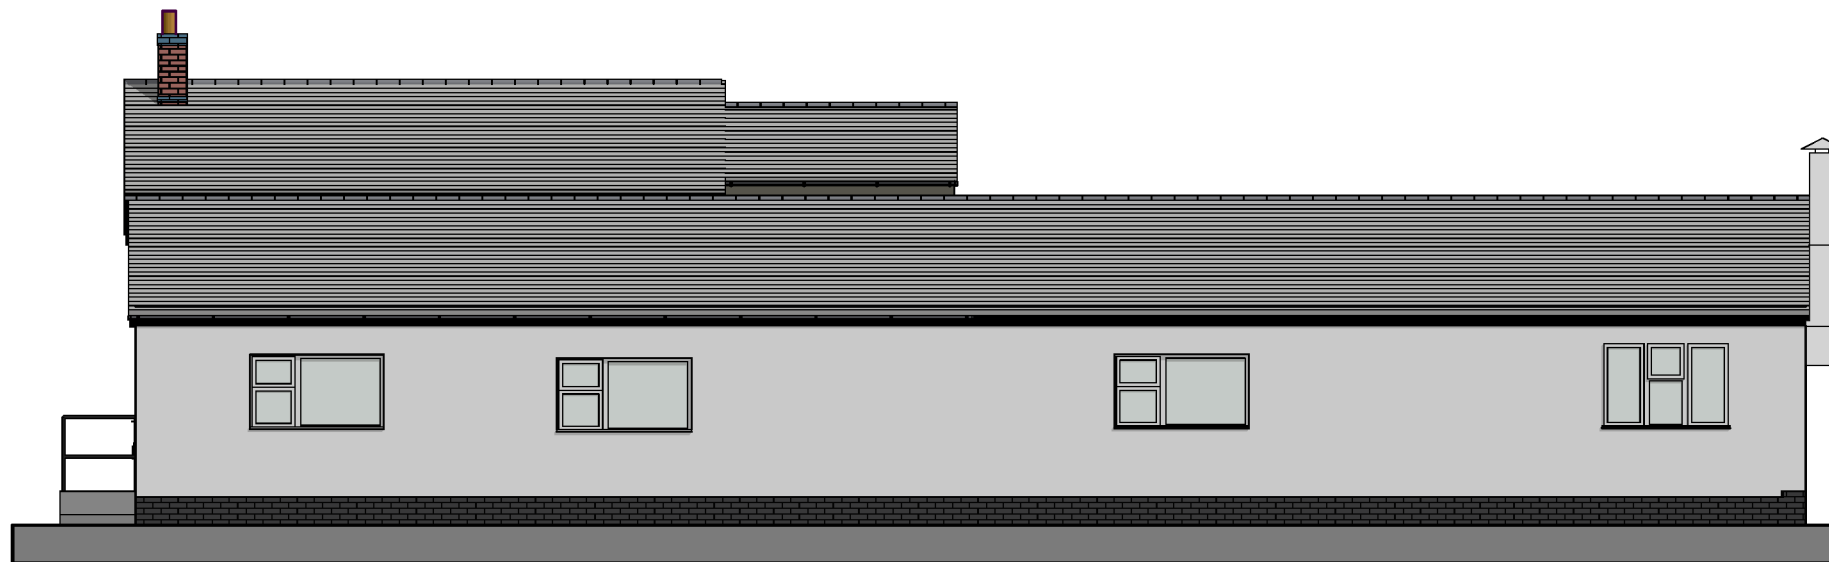


FRONT ELEVATION



REAR ELEVATION



SIDE ELEVATION

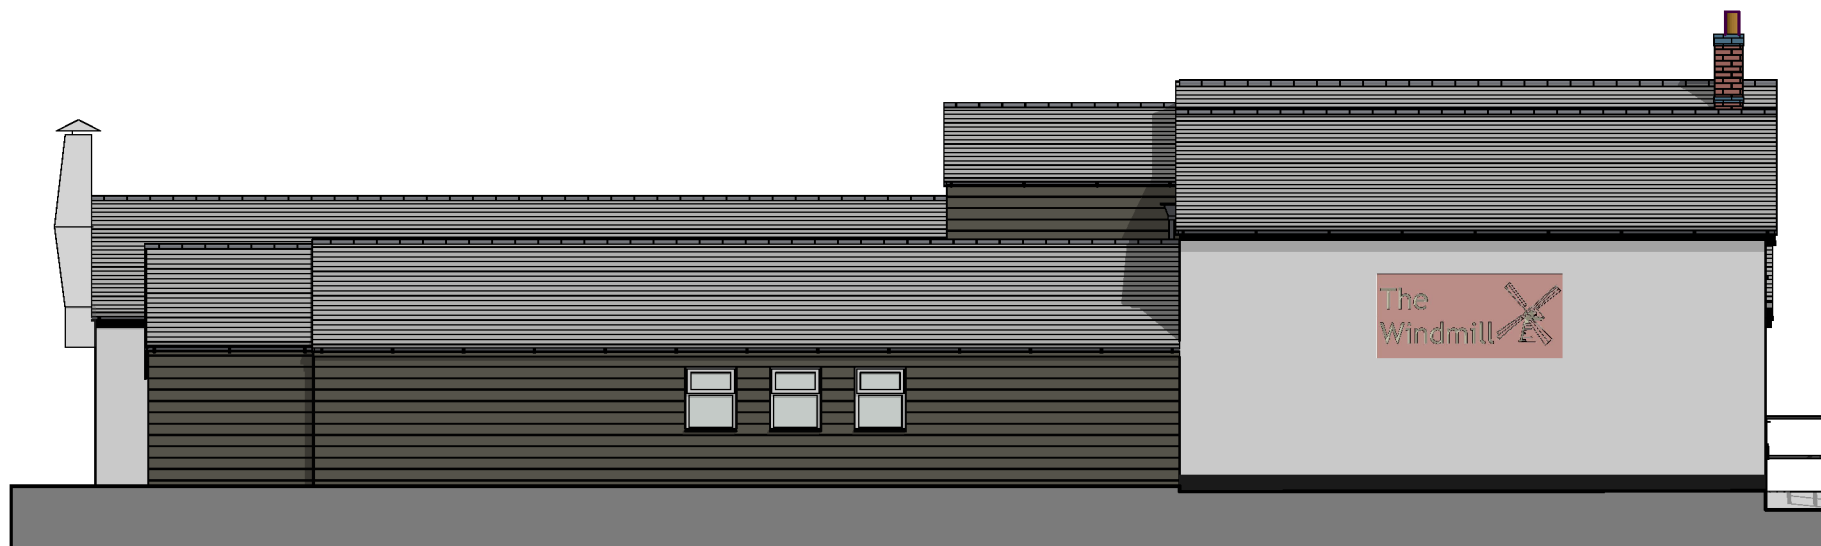

SIDE ELEVATION

Please Note:

- This drawing may be printed and scaled FOR PLANNING PURPOSES.
- All dimensions to be CHECKED ON SITE and any DISCREPANCY reported to Perfect Planning.
- The site boundary shown is the best assumed from available data and does NOT represent legal ownership.
- All dimensions in mm unless otherwise stated.

Revisions.



e: info@perfect-planning.co.uk
t: 01455 272943
t: +44 (0) 7904 224864
t: +44 (0) 7912 413144
w: www.perfect-planning.co.uk

Project:
Internal and External Alterations
The Windmill
Brascote Lane
Brascote
LE9 9LE
Client:
Steve Bazeley

Drawing Title:
Proposed Elevations

Drawing by: AL / IG / SK Checked by: AL / IG

Date: 24-04-23 Scale: 1:100@A3

Drawing Number: 670/05 Revision: