




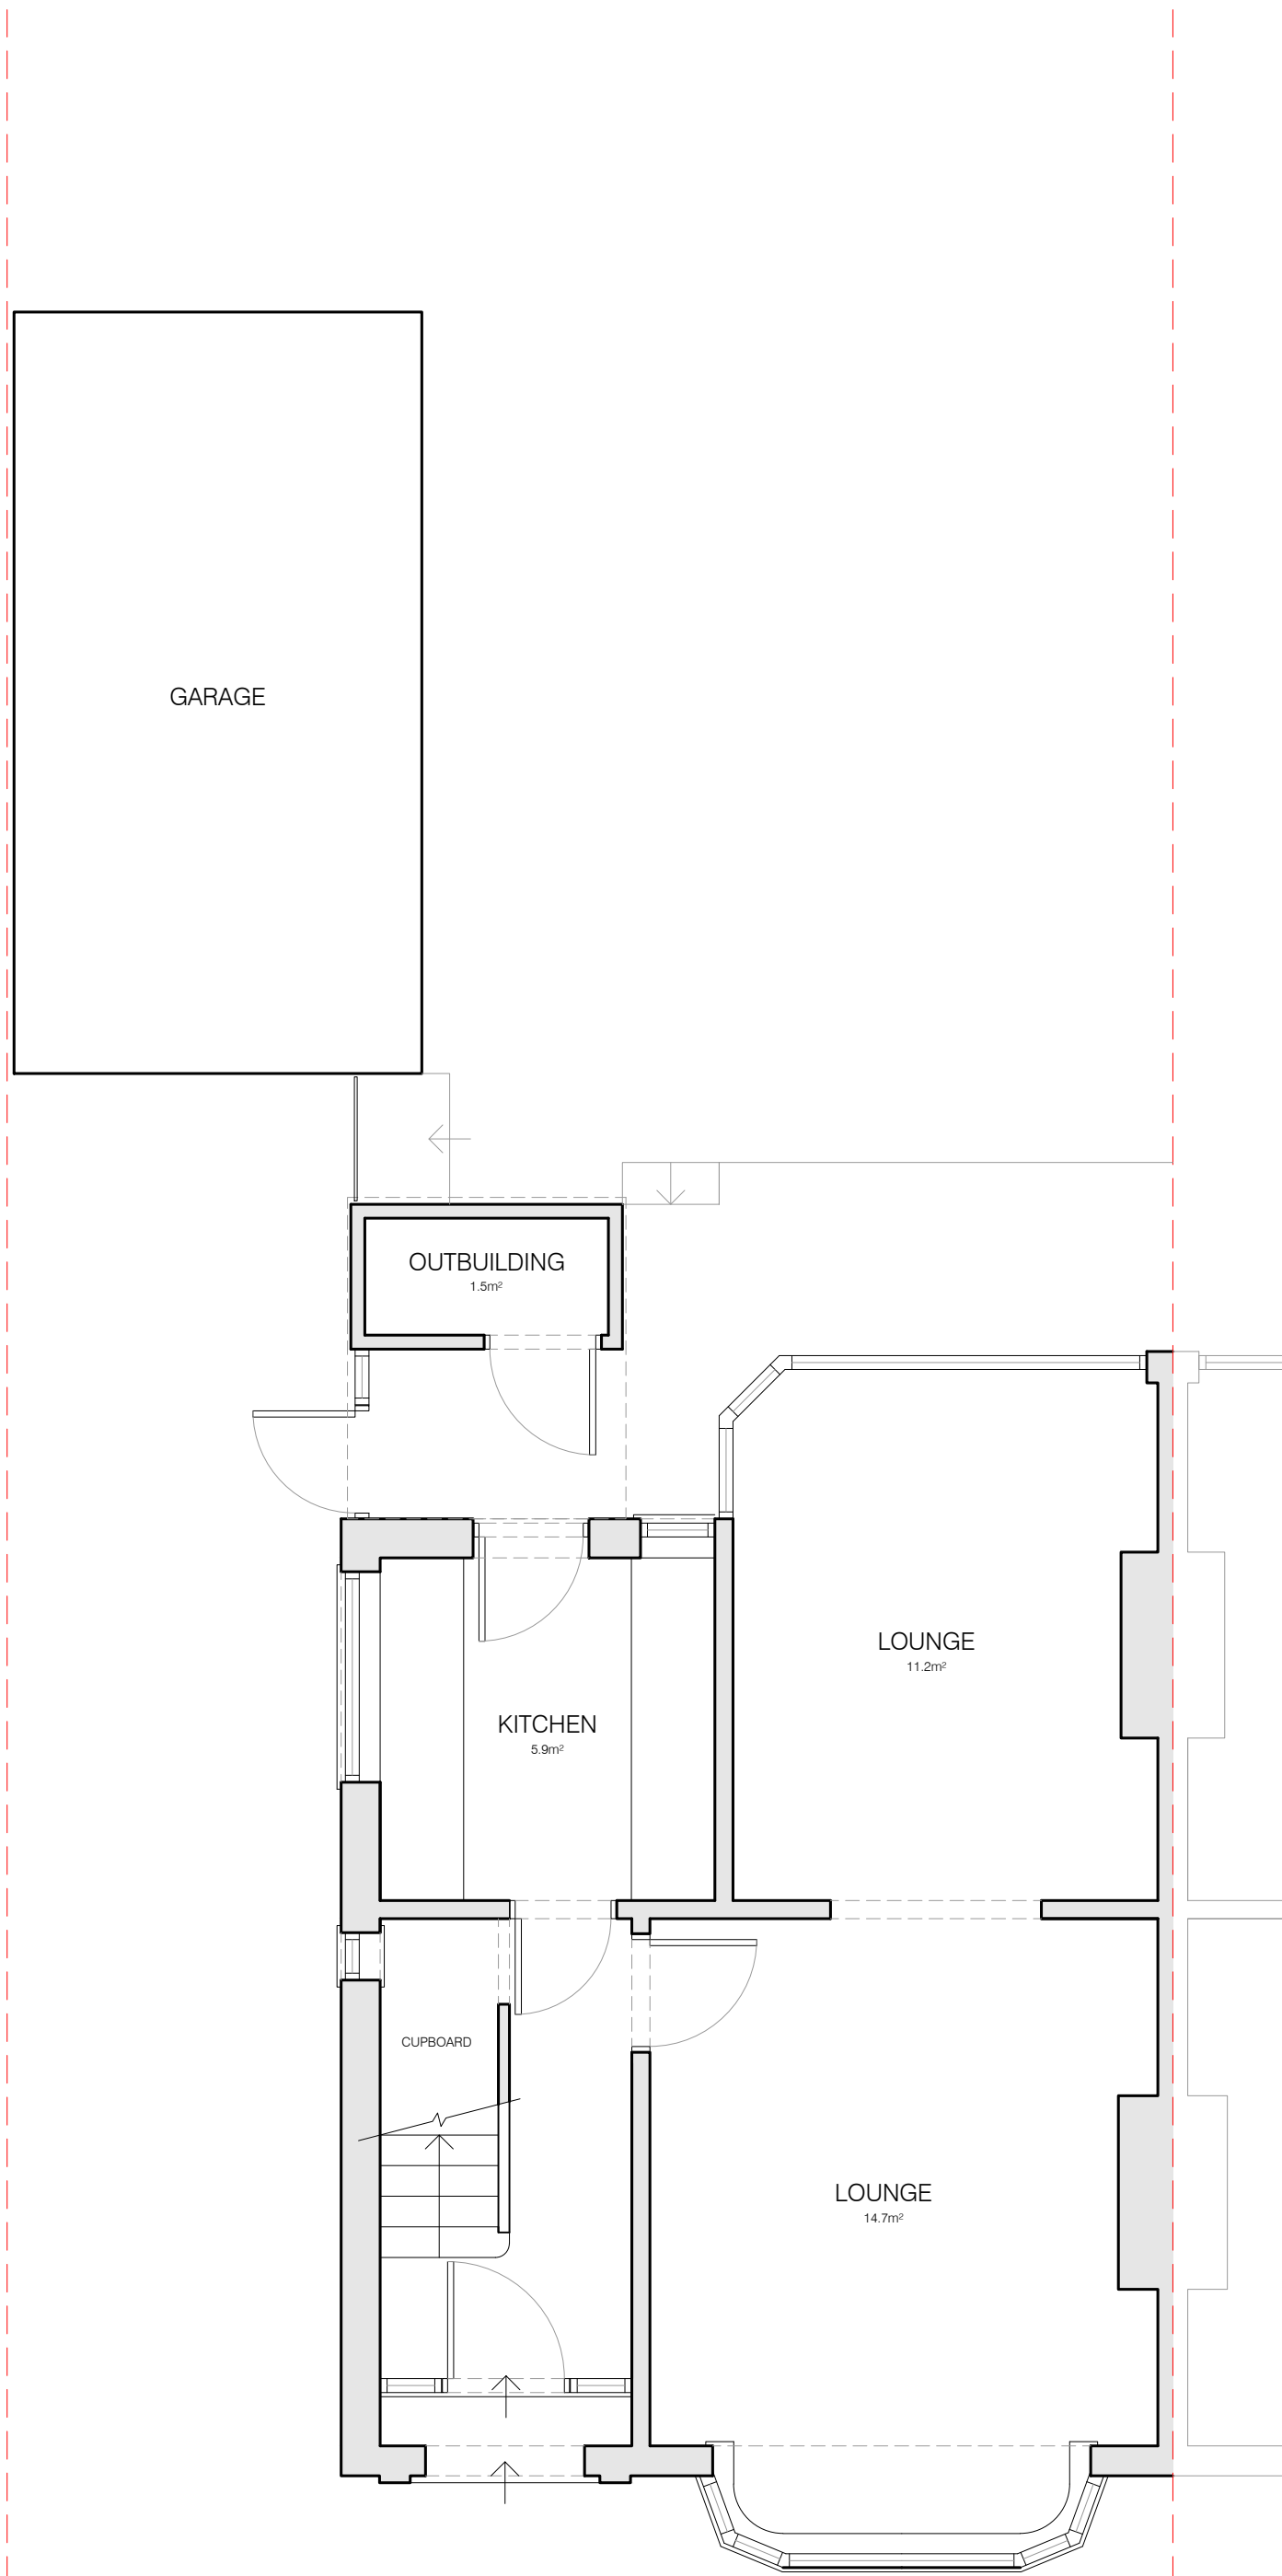

EXISTING GROUND FLOOR PLAN
Scale 1:50

 

EXISTING SIDE ELEVATION
Scale 1:50

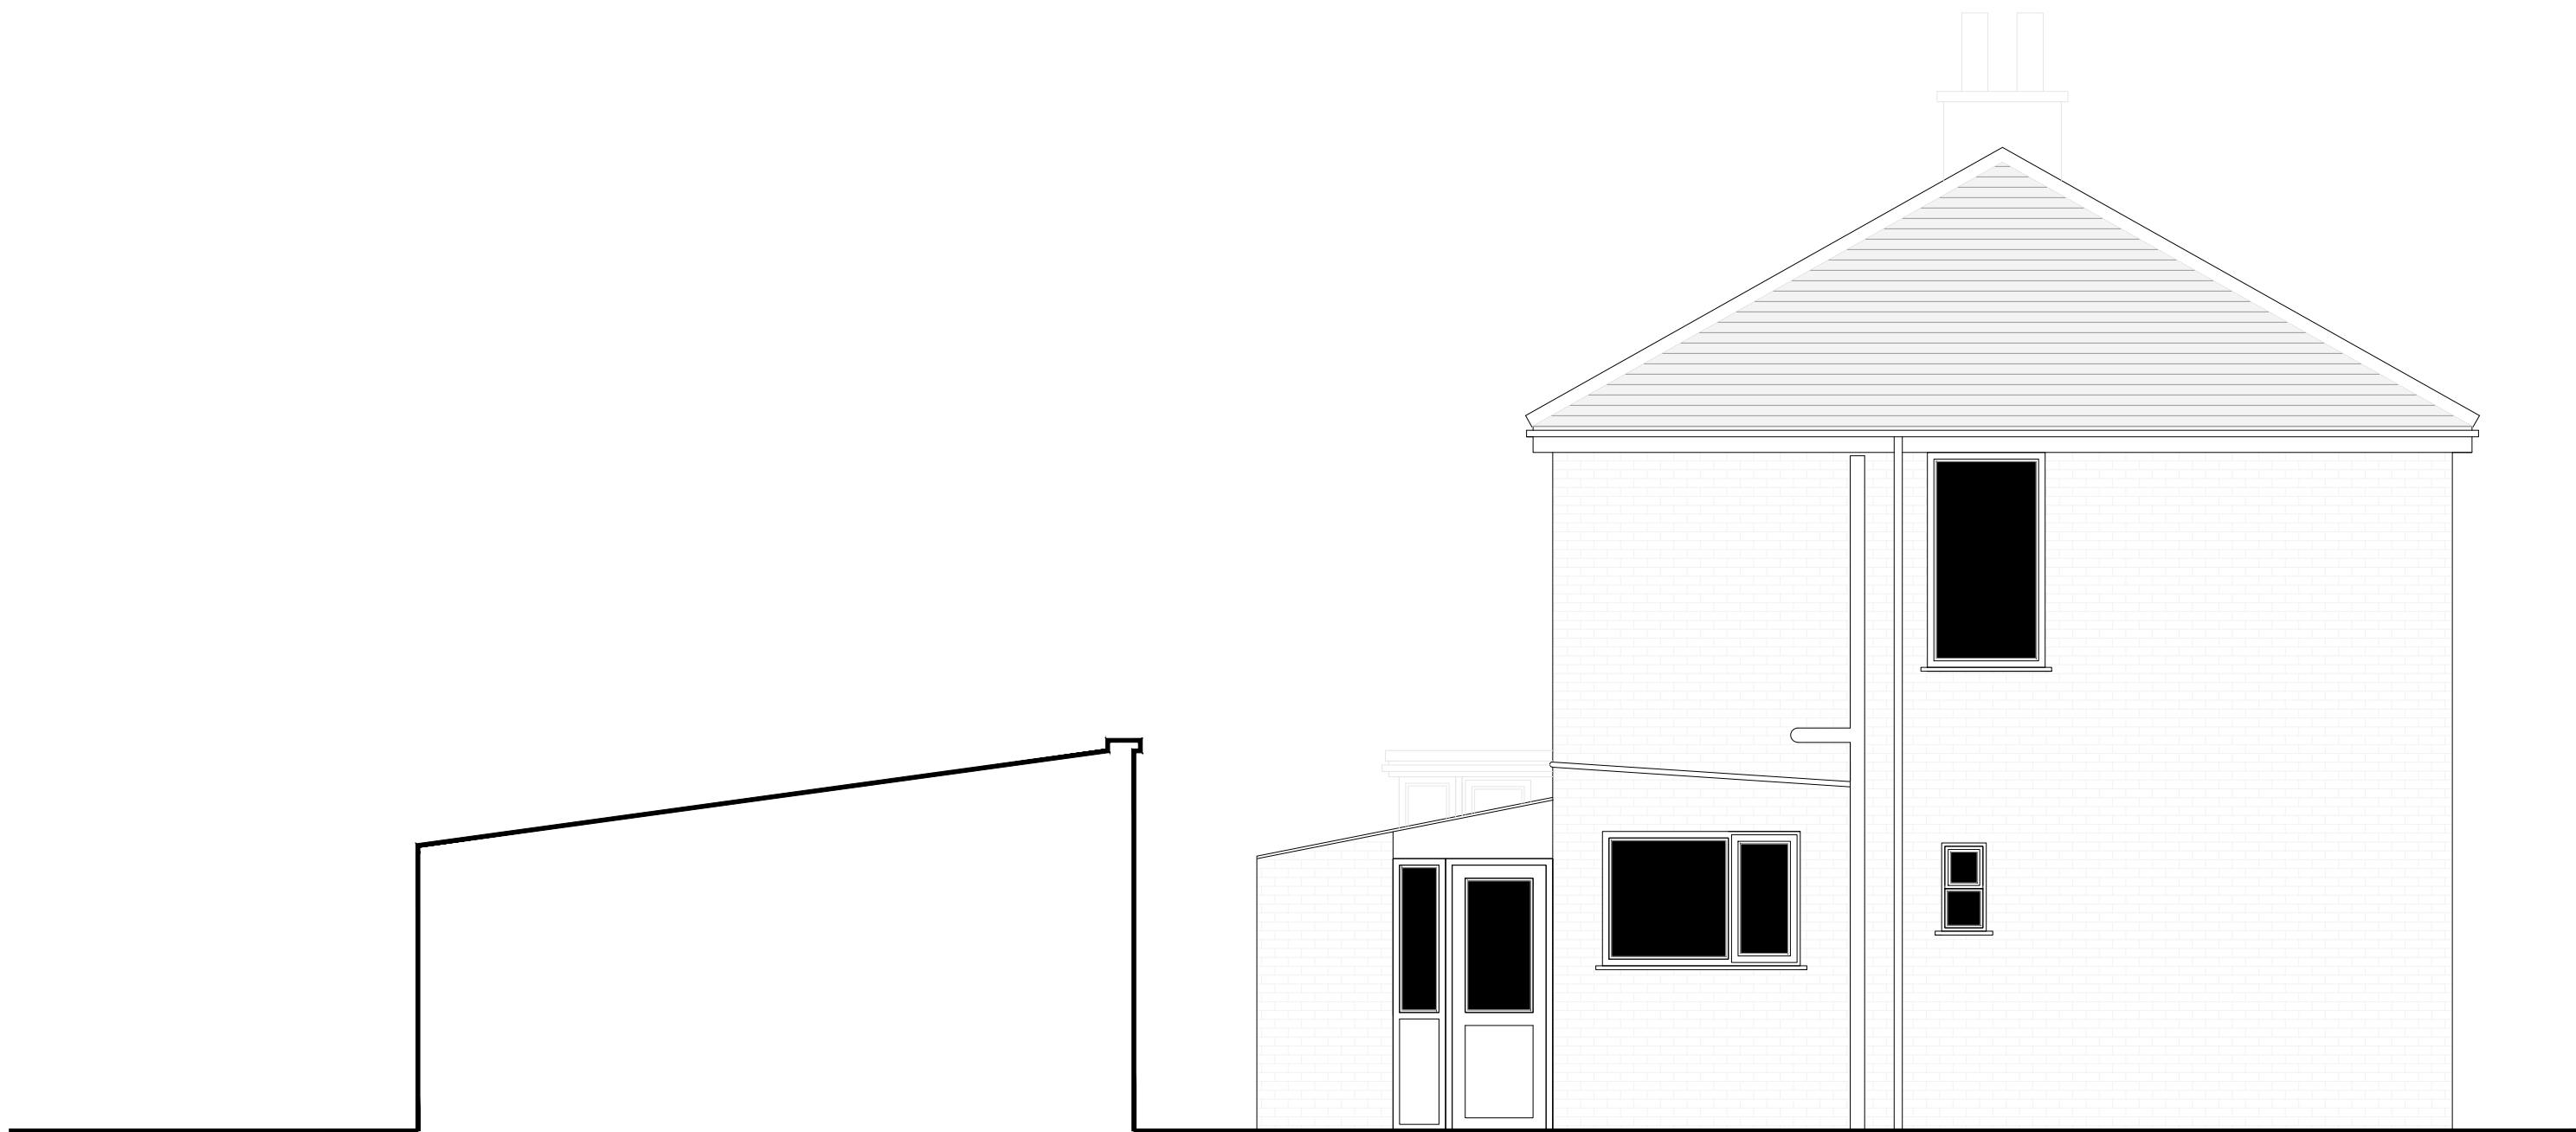

EXISTING FRONT ELEVATION
Scale 1:50



EXISTING REAR ELEVATION
Scale 1:50

NOTES:-

- All drawings to be read in conjunction with Structural Engineer's details & any relevant sub-contractor's details. All works to comply with current Building Regulations, British Standards & Codes of Practice.
- All dimensions to be checked on site prior to any works commence.
- Contractor to ensure that all work meets the requirements of the EHO, Building Control, Fire Authority and all other statutory bodies.

REV	BY	DATE	DESCRIPTION
-	-	-	-
SKETCH			
DESIGN + PLANNING			
CLIENT	Luke Hopewell		
PROJECT	45 Woodbank Rd, Groby, LE6 0BP		
DRG NAME	Existing Plan & Elevations		
SCALE	1:50 @ A1		
DATE	22.02.24		
JOB#	2066		
DWG#	01		
STATUS	Planning		
CONTACT	jonathan@sketchplanningstudio.co.uk		

©This drawing is the property of SKETCH Studio. Copyright is reserved by them and the drawing issued on condition that it is not copied either wholly or part without the consent in writing of SKETCH Studio. Figured dimensions to take precedence over those scaled. All dimensions to be checked on site before commencement of any work or shop drawings. This drawing is to be read in conjunction with the specification when existing.

© SKETCH 2020