




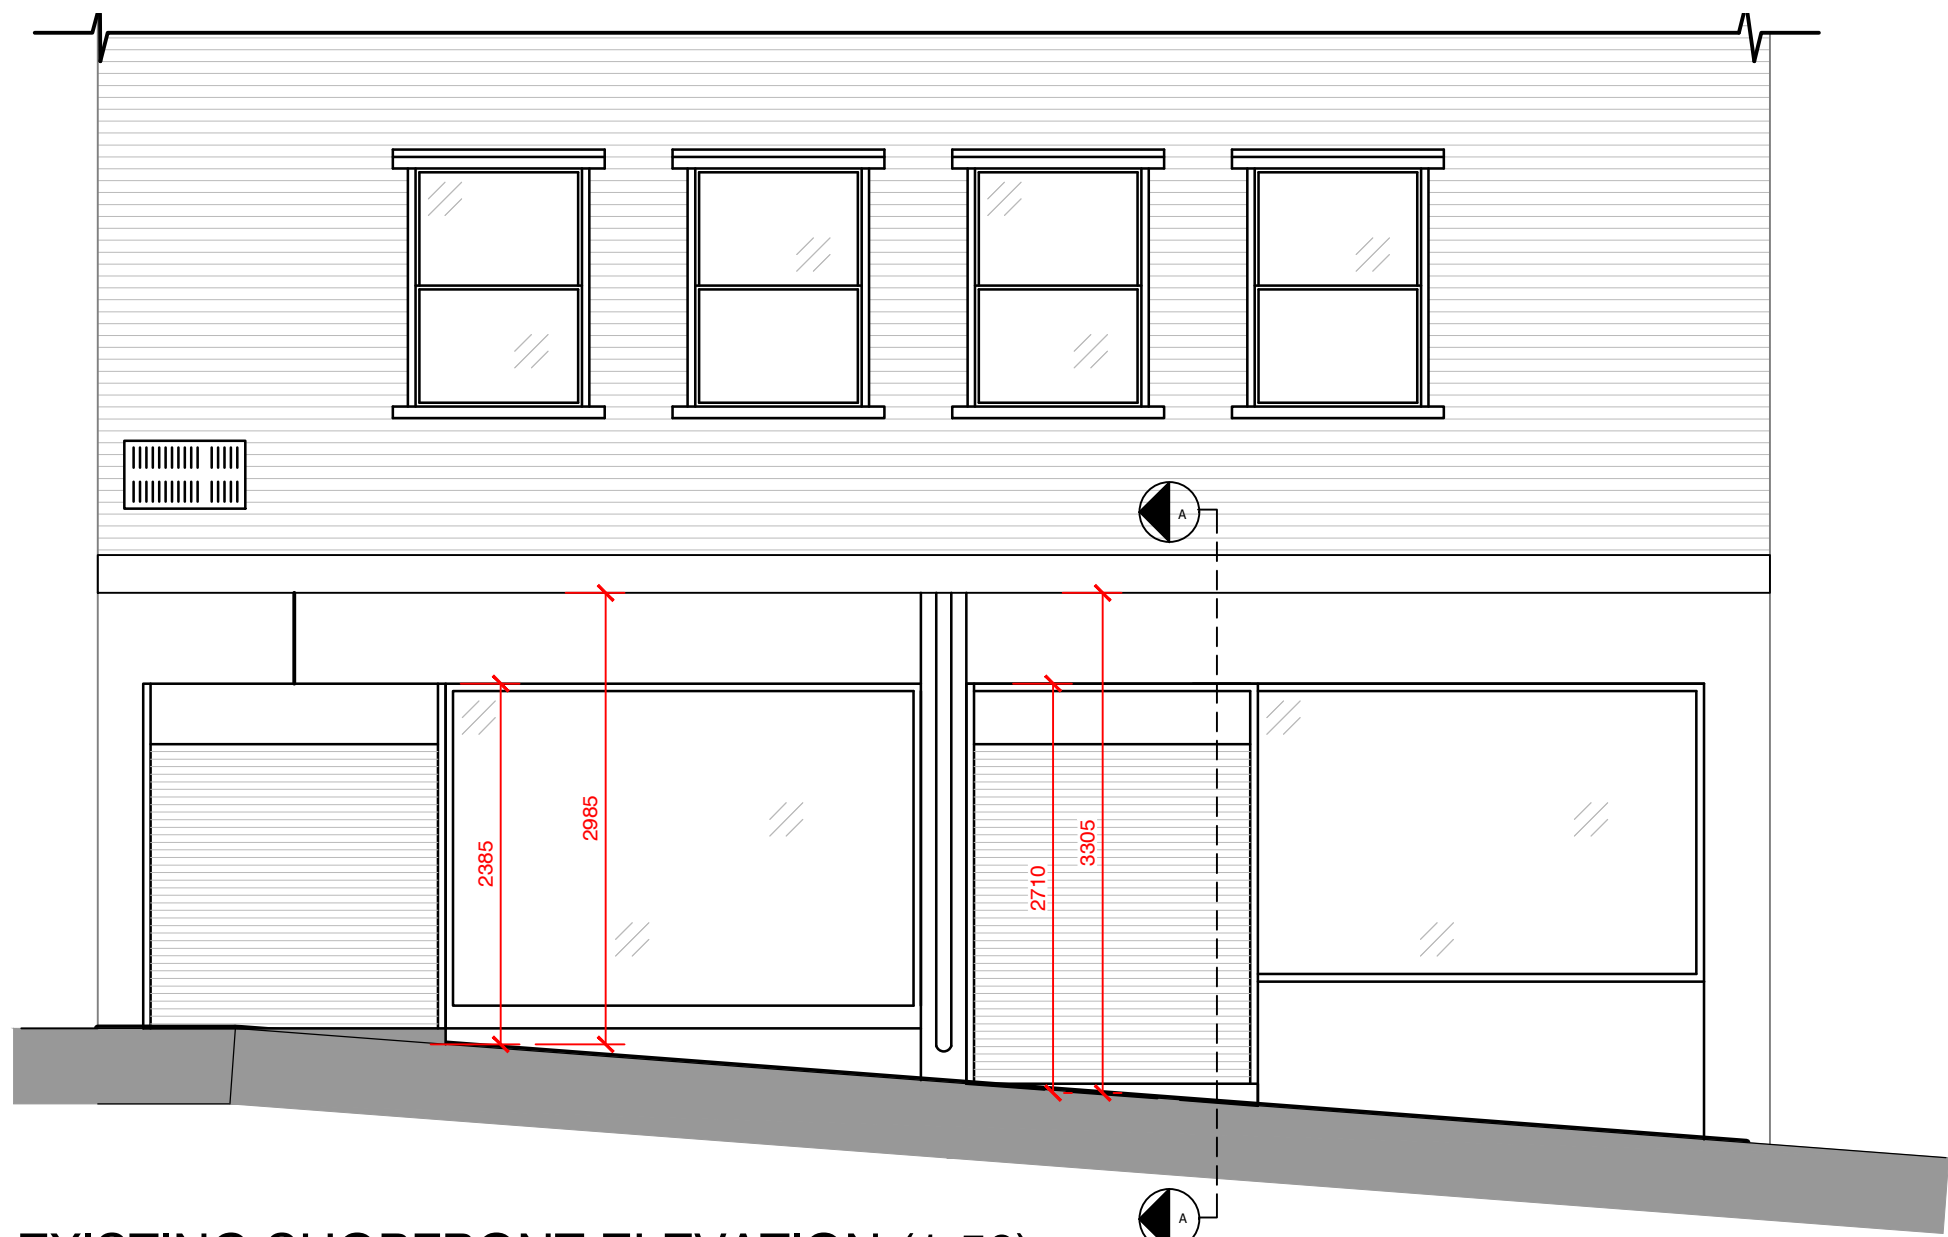

EXISTING SHOPFRONT ELEVATION (1:50)

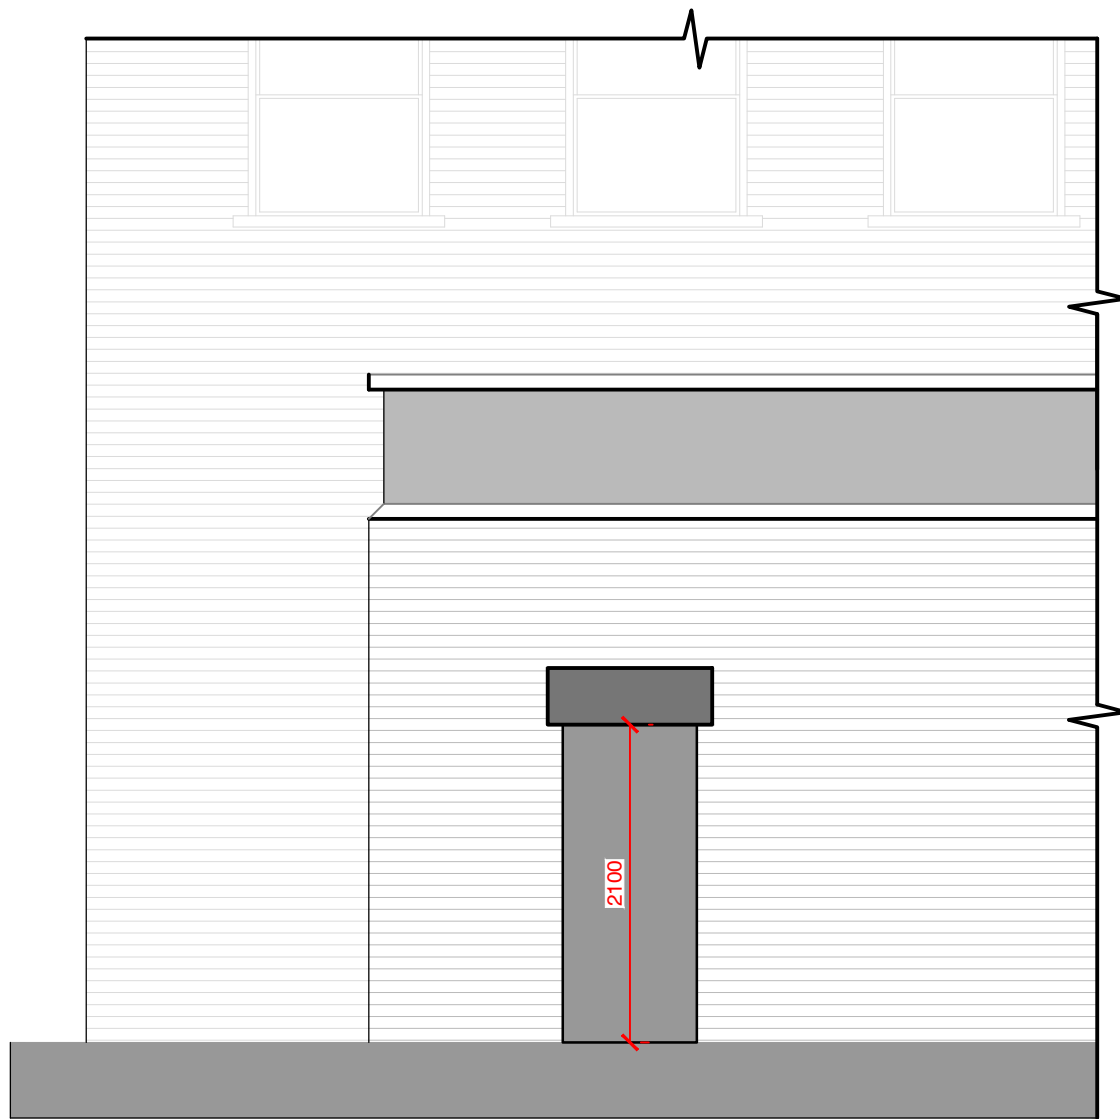


EXISTING REAR ELEVATION (1:50)

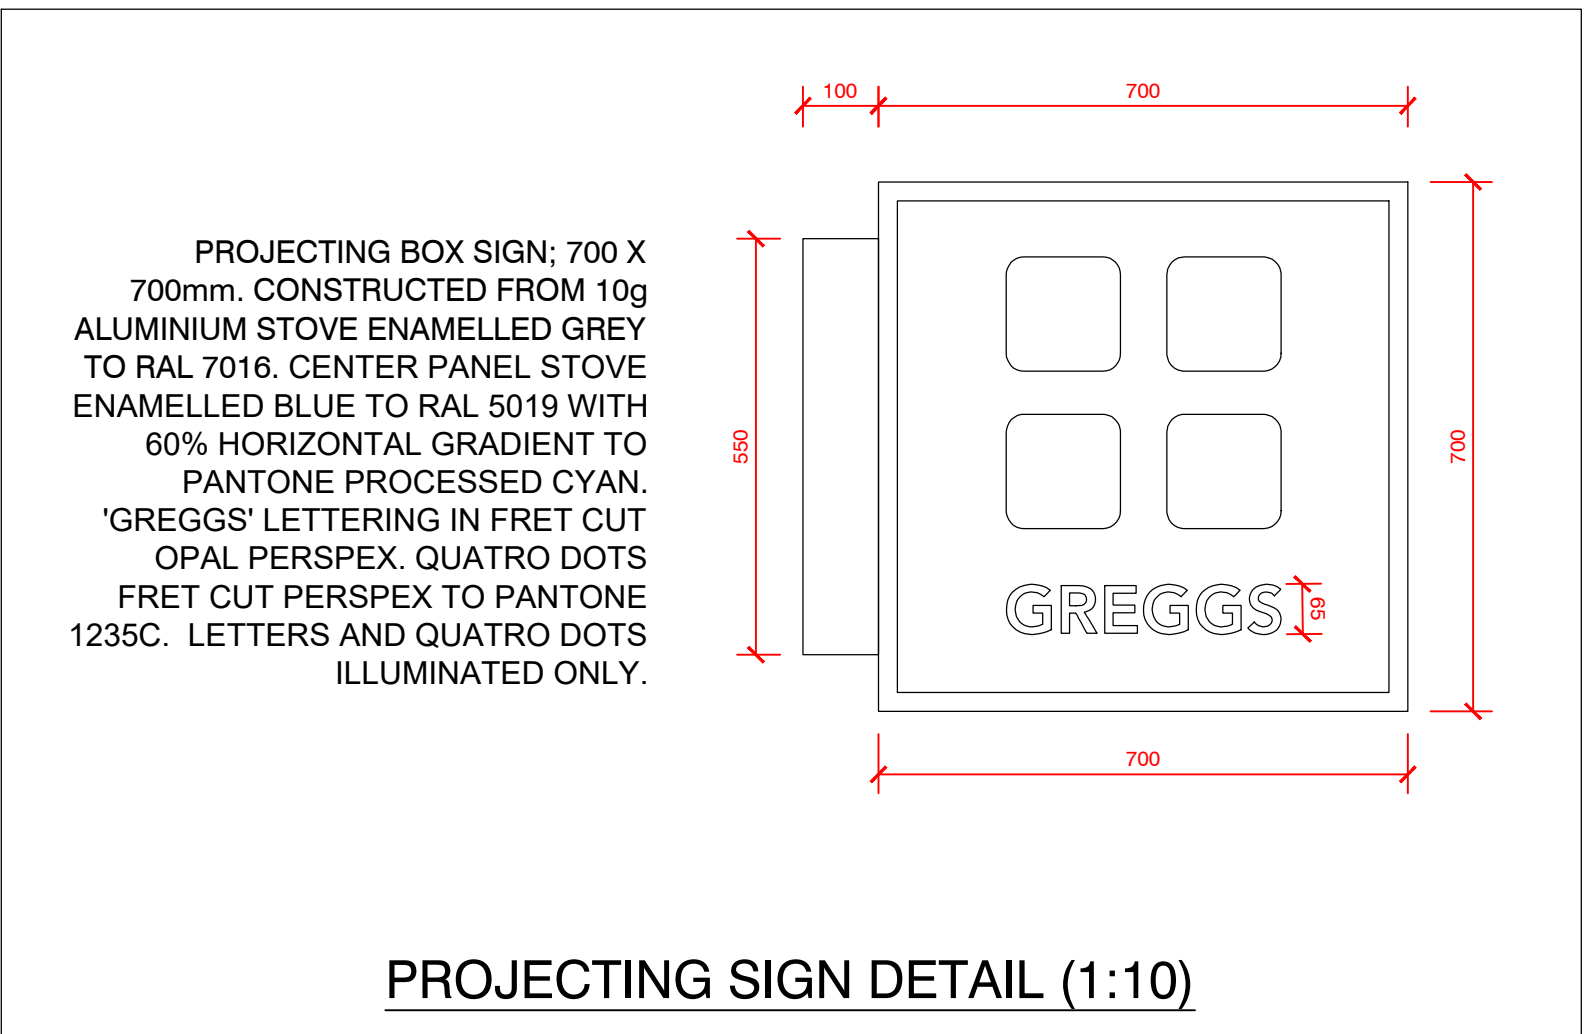


PROJECTING SIGN DETAIL (1:10)




PROPOSED SHOPFRONT ELEVATION (1:50)

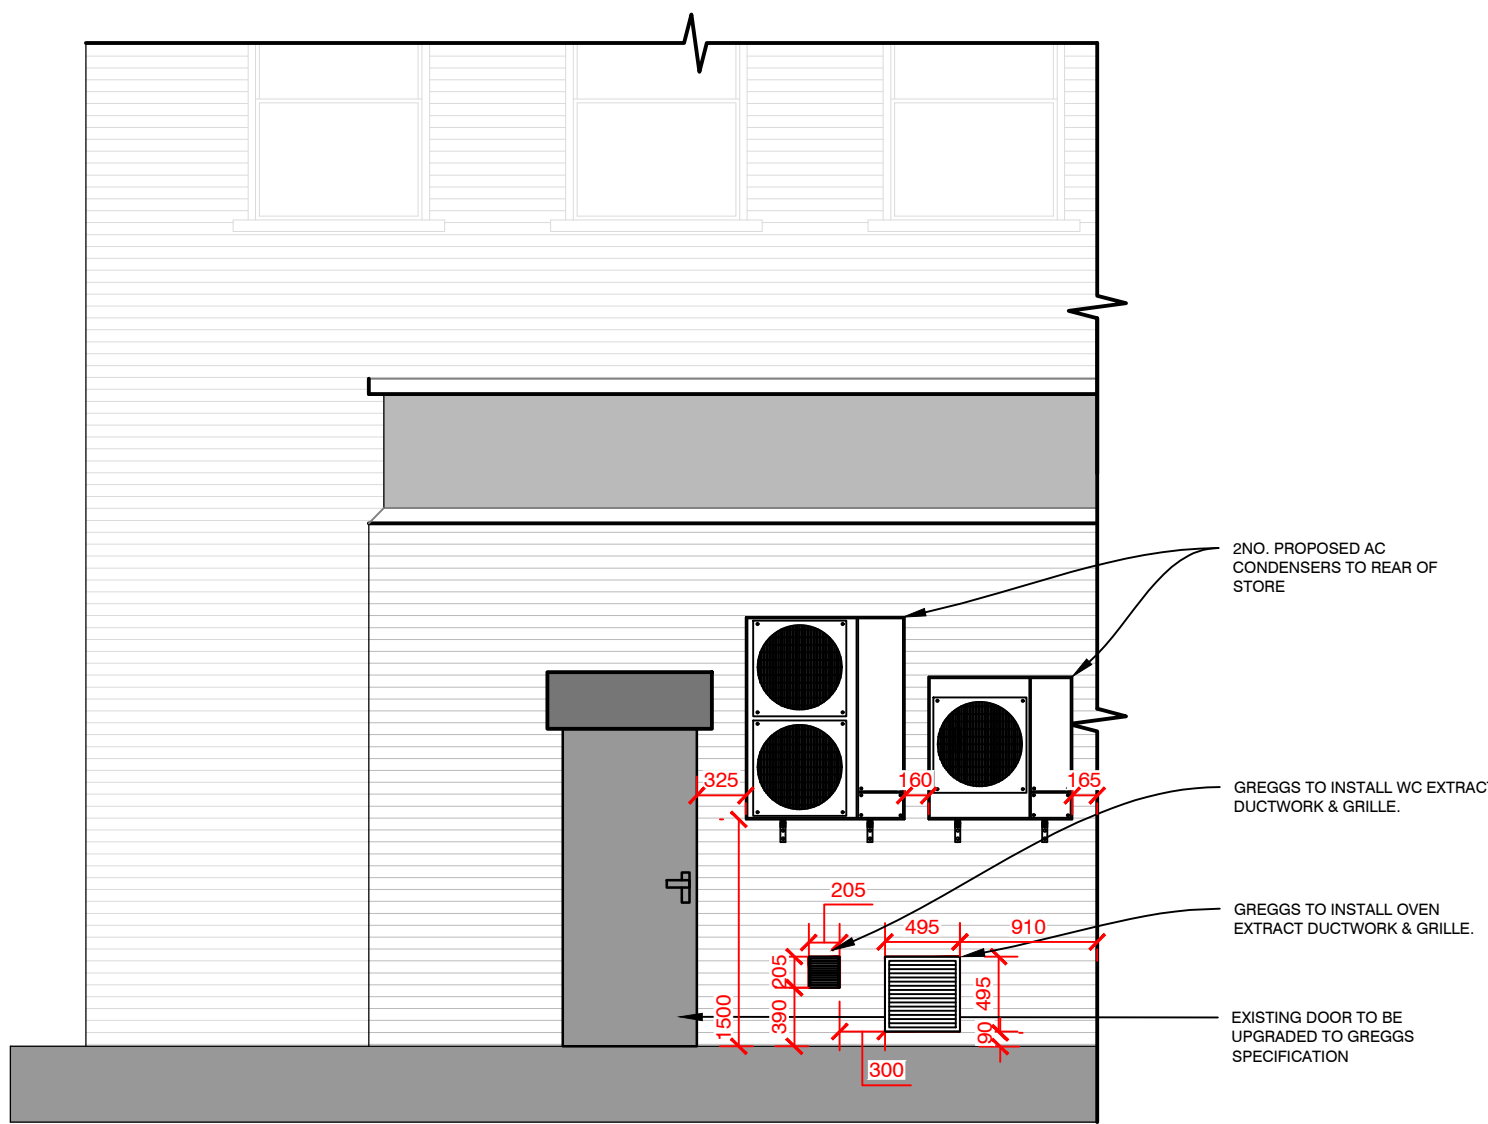


PROPOSED REAR ELEVATION (1:50)

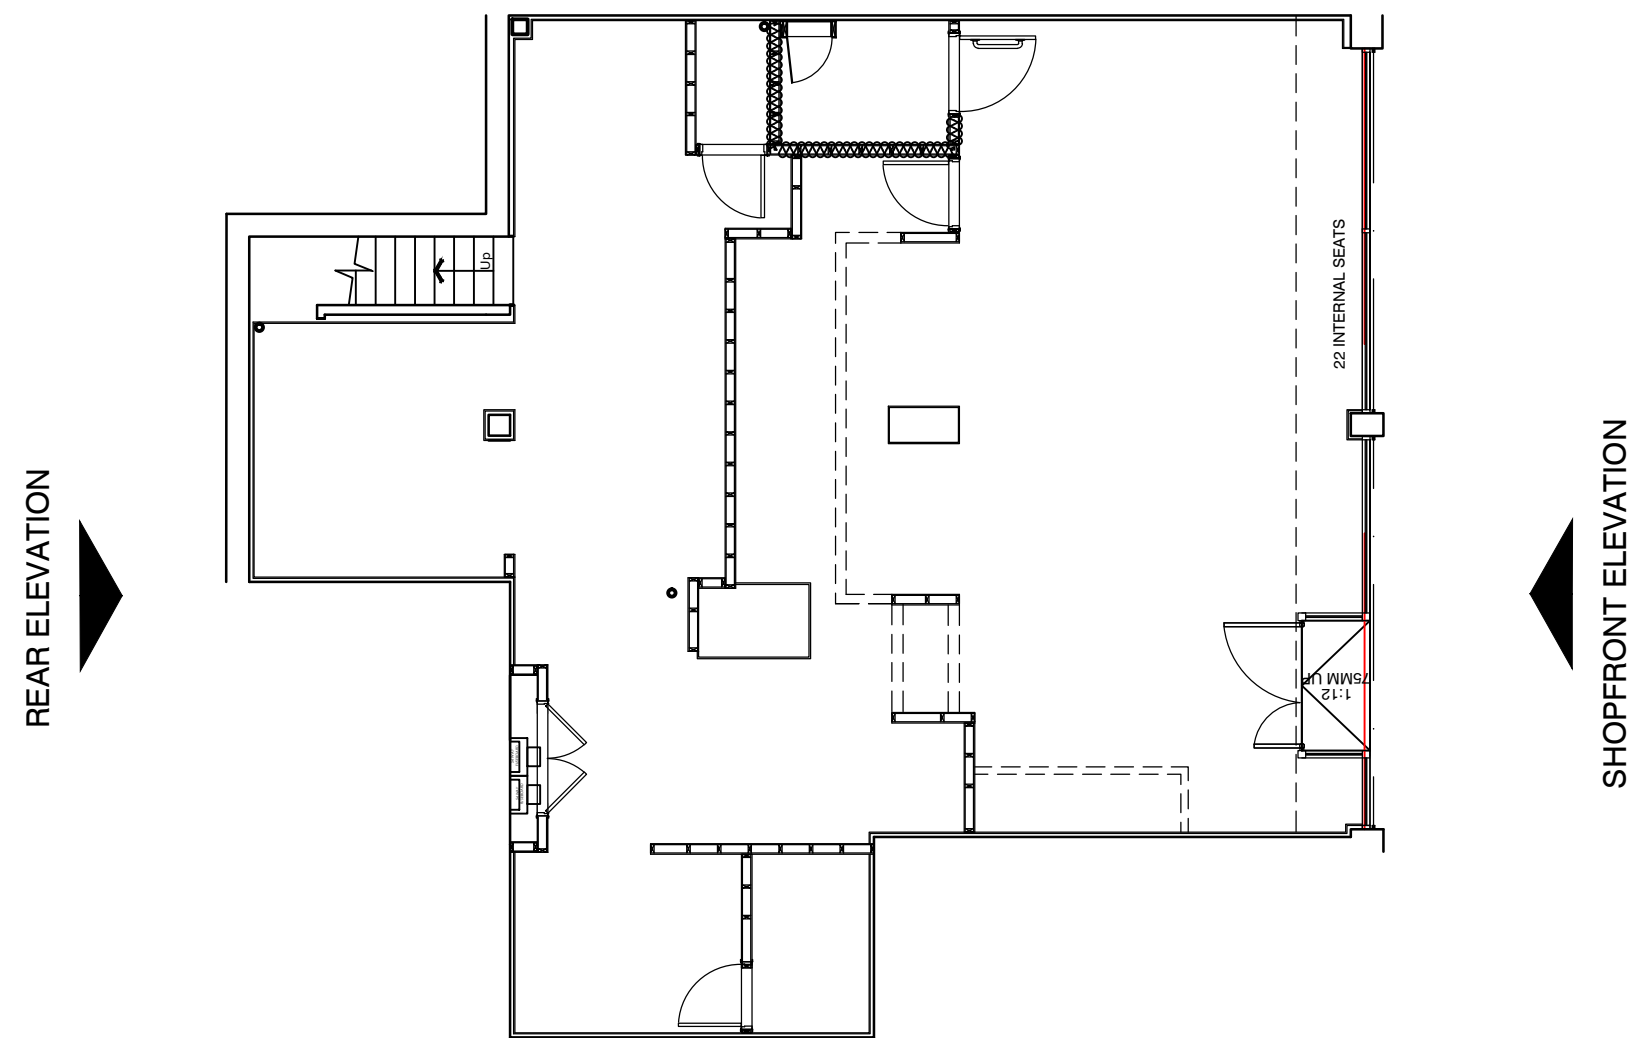

REFERENCE PLAN (1:100)

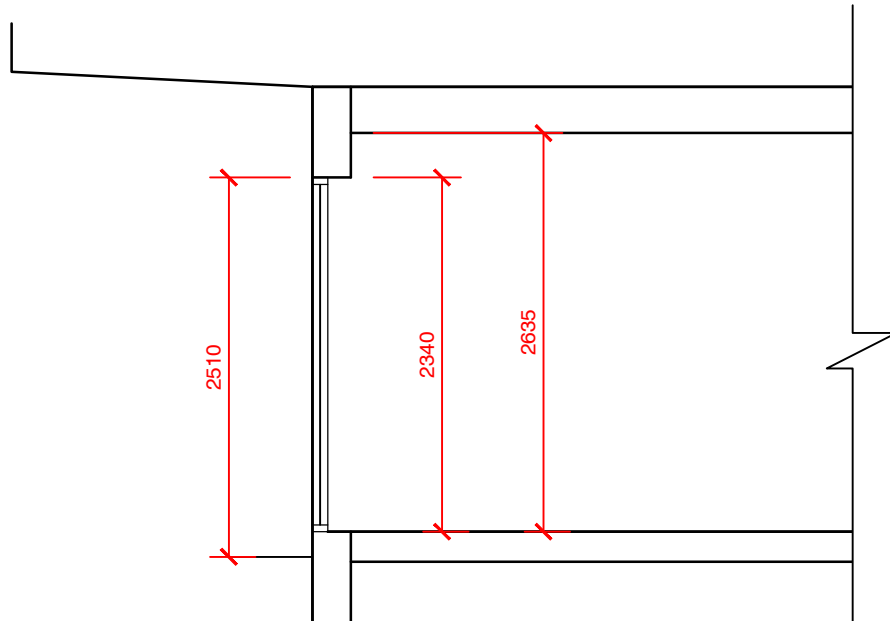

EXISTING SECTION A-A (1:50)

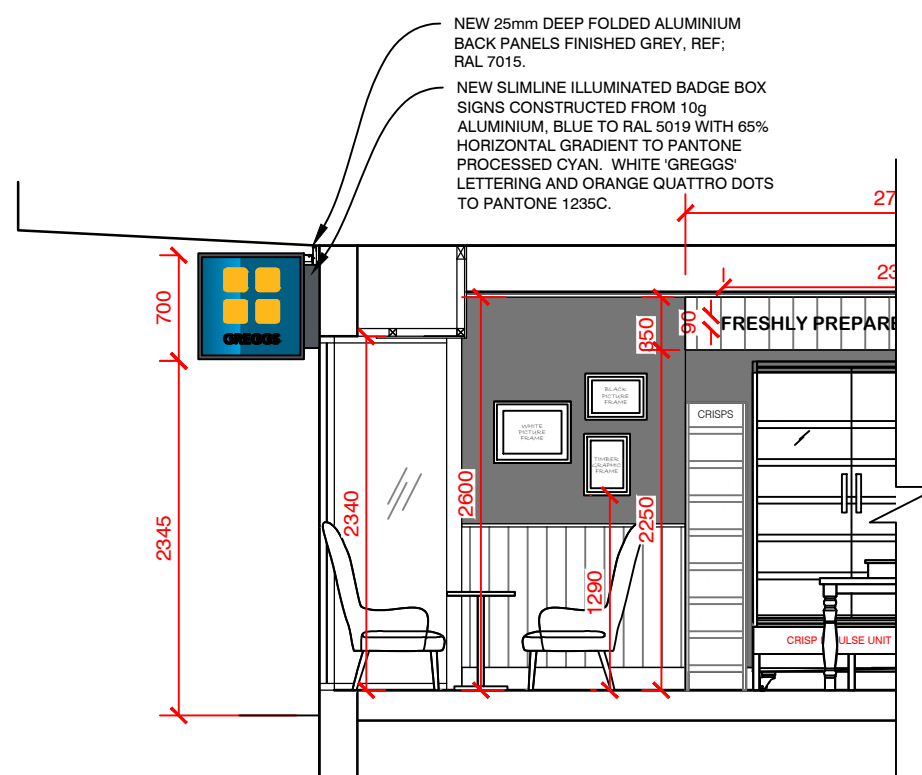

PROPOSED SECTION A-A (1:50)

REV	DESCRIPTION	DATE	NAME
GREGGS Plc (CENTRAL) MAINSTREAM WAY SALTLEY BIRMINGHAM B7 4SN Tel: (0121) 605 1122			
Shop S Number & Name S6414 HINCKLEY 3 CASTLE ST			
Title ADVERTS-SHOPFRONT ELEVATION & SECTIONS			
Site Address 3 - 5 CASTLE STREET HINCKLEY LE10 1DA			
Gross Building Area 155 Sq m		Gross Sales Area 55.5 Sq m	
Drawing No. RCEN/S6414/01A			Rev.
Date 10.01.2024		Scale VARIES @ A1	
Drawn by HE		Scale Bar 0 500 1000 1500 2000 2500mm	
Issued 17.01.24		SCALE 1:50	