




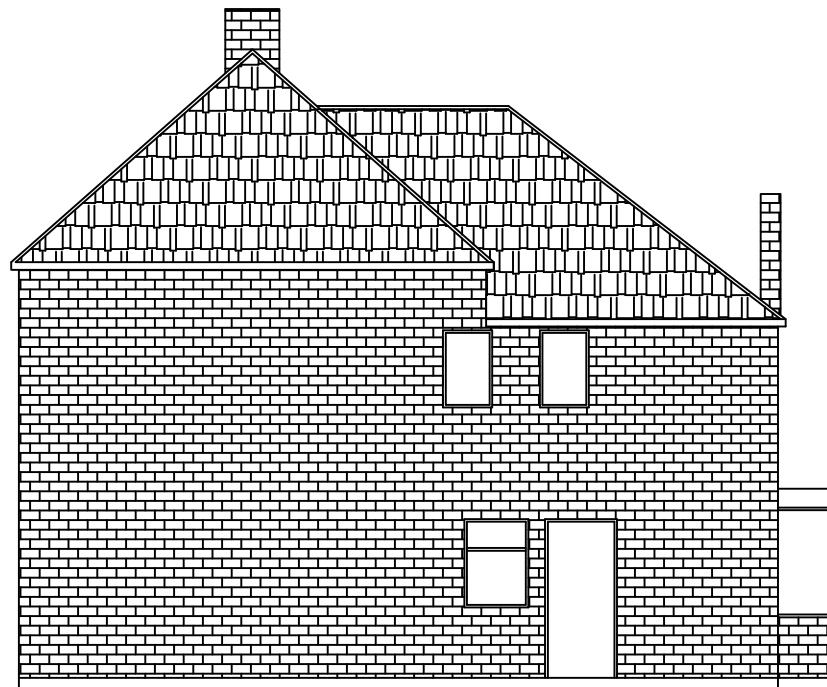

EXISTING SIDE ELEVATION
(SCALE 1:100)

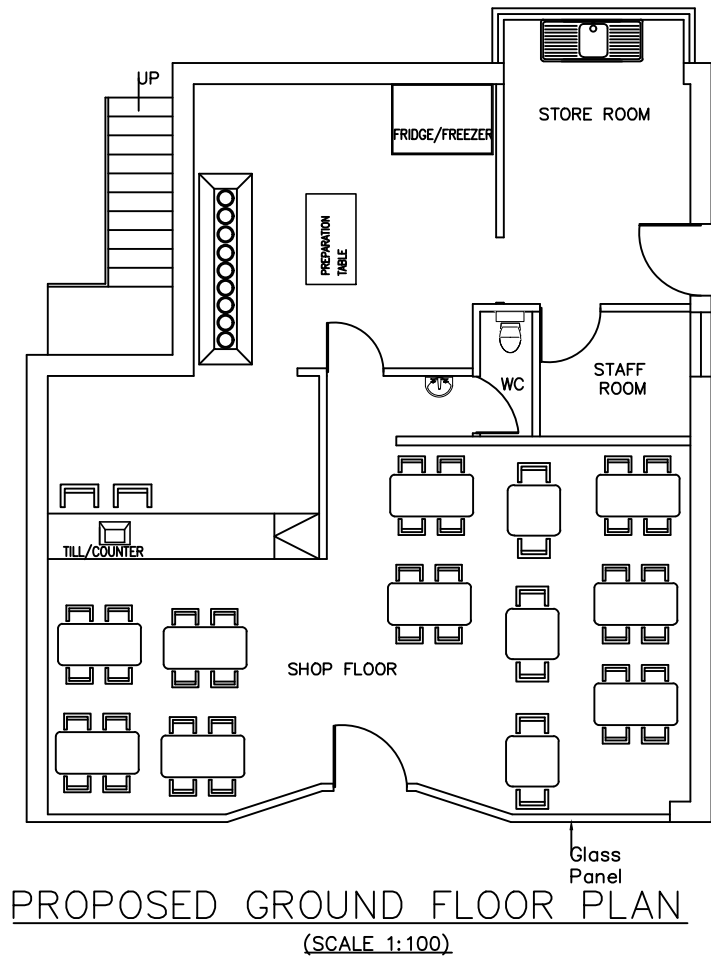

EXISTING REAR ELEVATION
(SCALE 1:100)

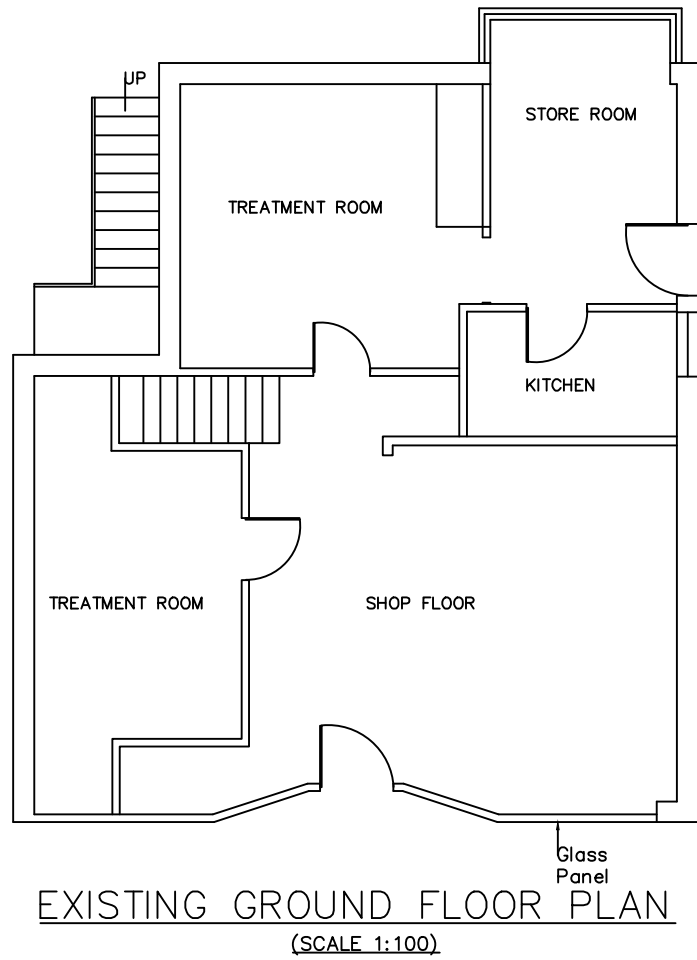

ALL THE MATERIAL TO BE MATCH
WITH EXISTING MATERIAL.

The client/contractor is required to
serve written notice to the tenants and
owners of the adjoining properties in
accordance with the Party Wall Act
1996: (and its latest amendments)
with respect to the intention to carry
out work within the specified proximity
or below respective properties.

Measurements are indicating this
drawing is only for planning purposes.
If any construction work based on this
drawing need to be report to the
authorized person before start the
work. Contractor's responsible to check
the measurements on site before
commencement of the work.

This drawing is the copy right of AVIM
Consultancy Ltd. and may not be amended,
copied or reproduce without written permission.
No liability will be accepted for amendments
made by other person.

Do not scale off the drawings. Except planning
purpose.

CLIENT:
MR.N.NEETHAN

JOB:
150 HIGH STREET, LE9 7LQ

AGENT:
AVIM CONSULTANCY
227 PRESTON ROAD, HA9 8NF
TP: 02089044545 / 07900497457
EMAIL: avimconsultancy@gmail.com

Drawn by:	Drawing Paper Size:	Revision	Int.	Date
PK	A2			
Checked by:	Scale:			
SR	1:100/50			
Date:	Drawing No.	Revision		
14.11.2023	DRW-01			