



1. Drawings copyright of © Architectural Vistadesigns Ltd
2. Drawings not to be used without written consent.
3. Planning drawings should not be used for the purpose of construction or working drawings.
4. Building Regulation approved drawings are not construction or working drawings.
5. All dimensions must be checked and verified on site before commencing works.
6. OS data may have been used for the purpose of a Planning submission.
7. Do not scale from the drawings.

Revisions

Rev.	Date	Comments
------	------	----------

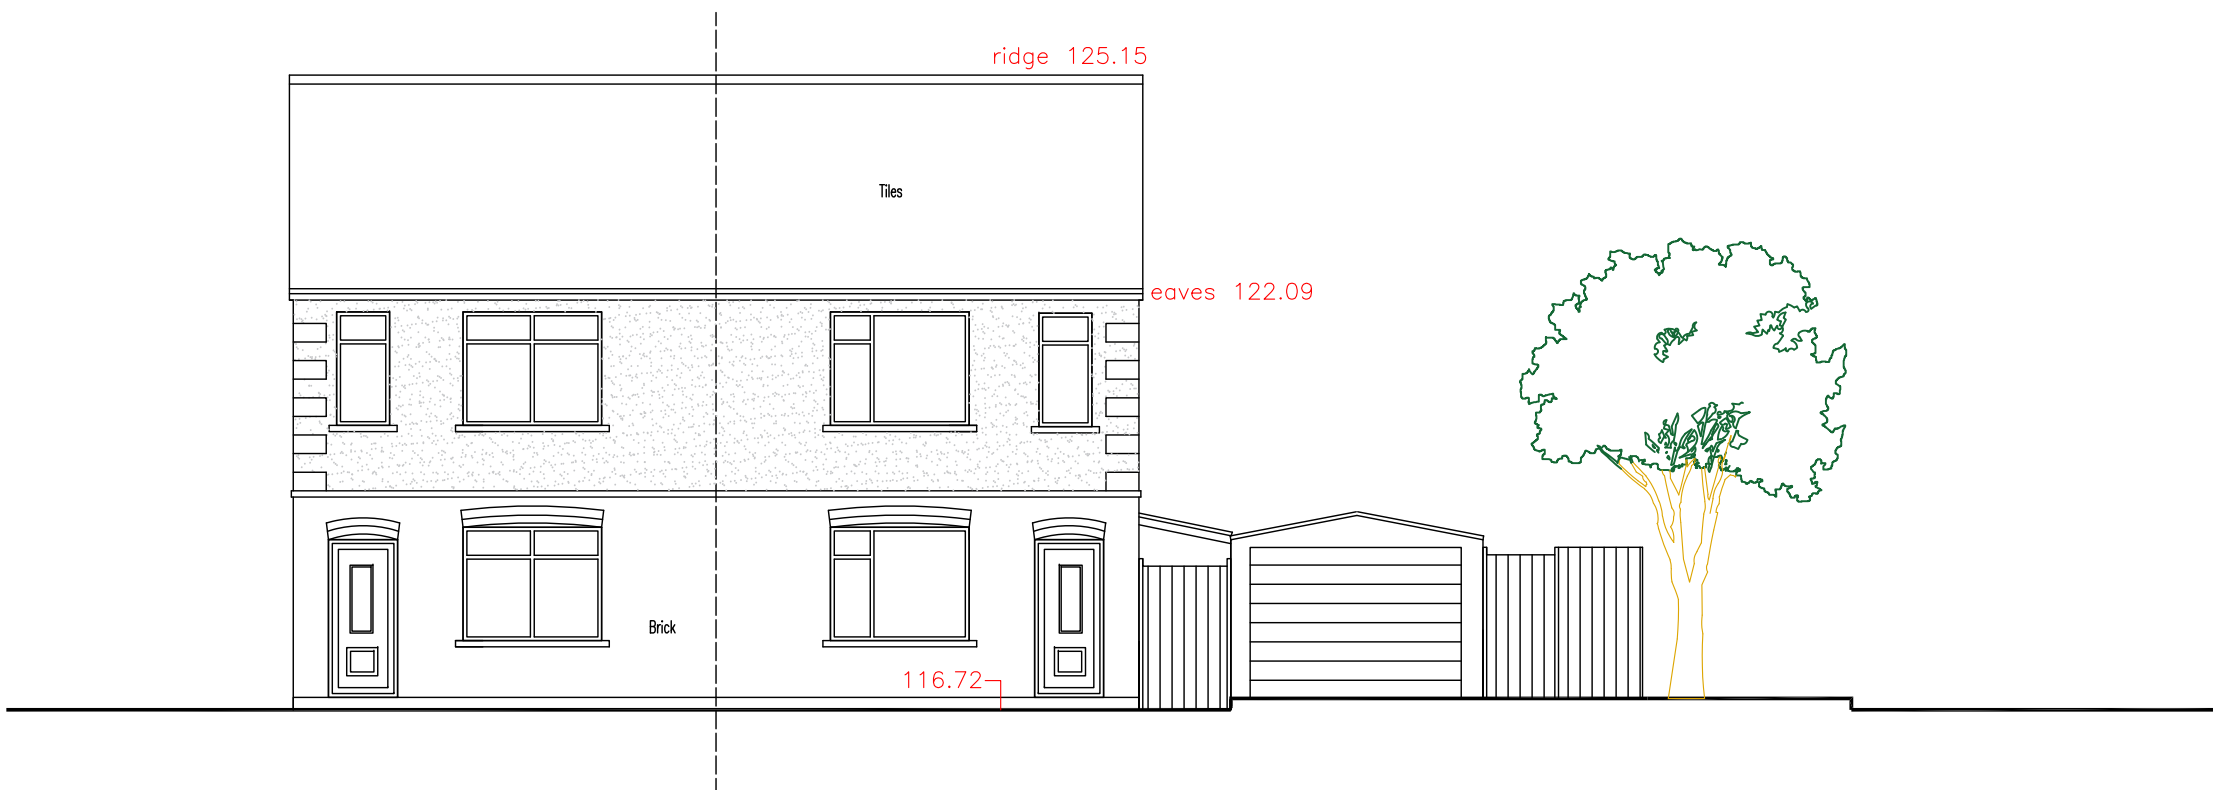


Existing Front Elevation

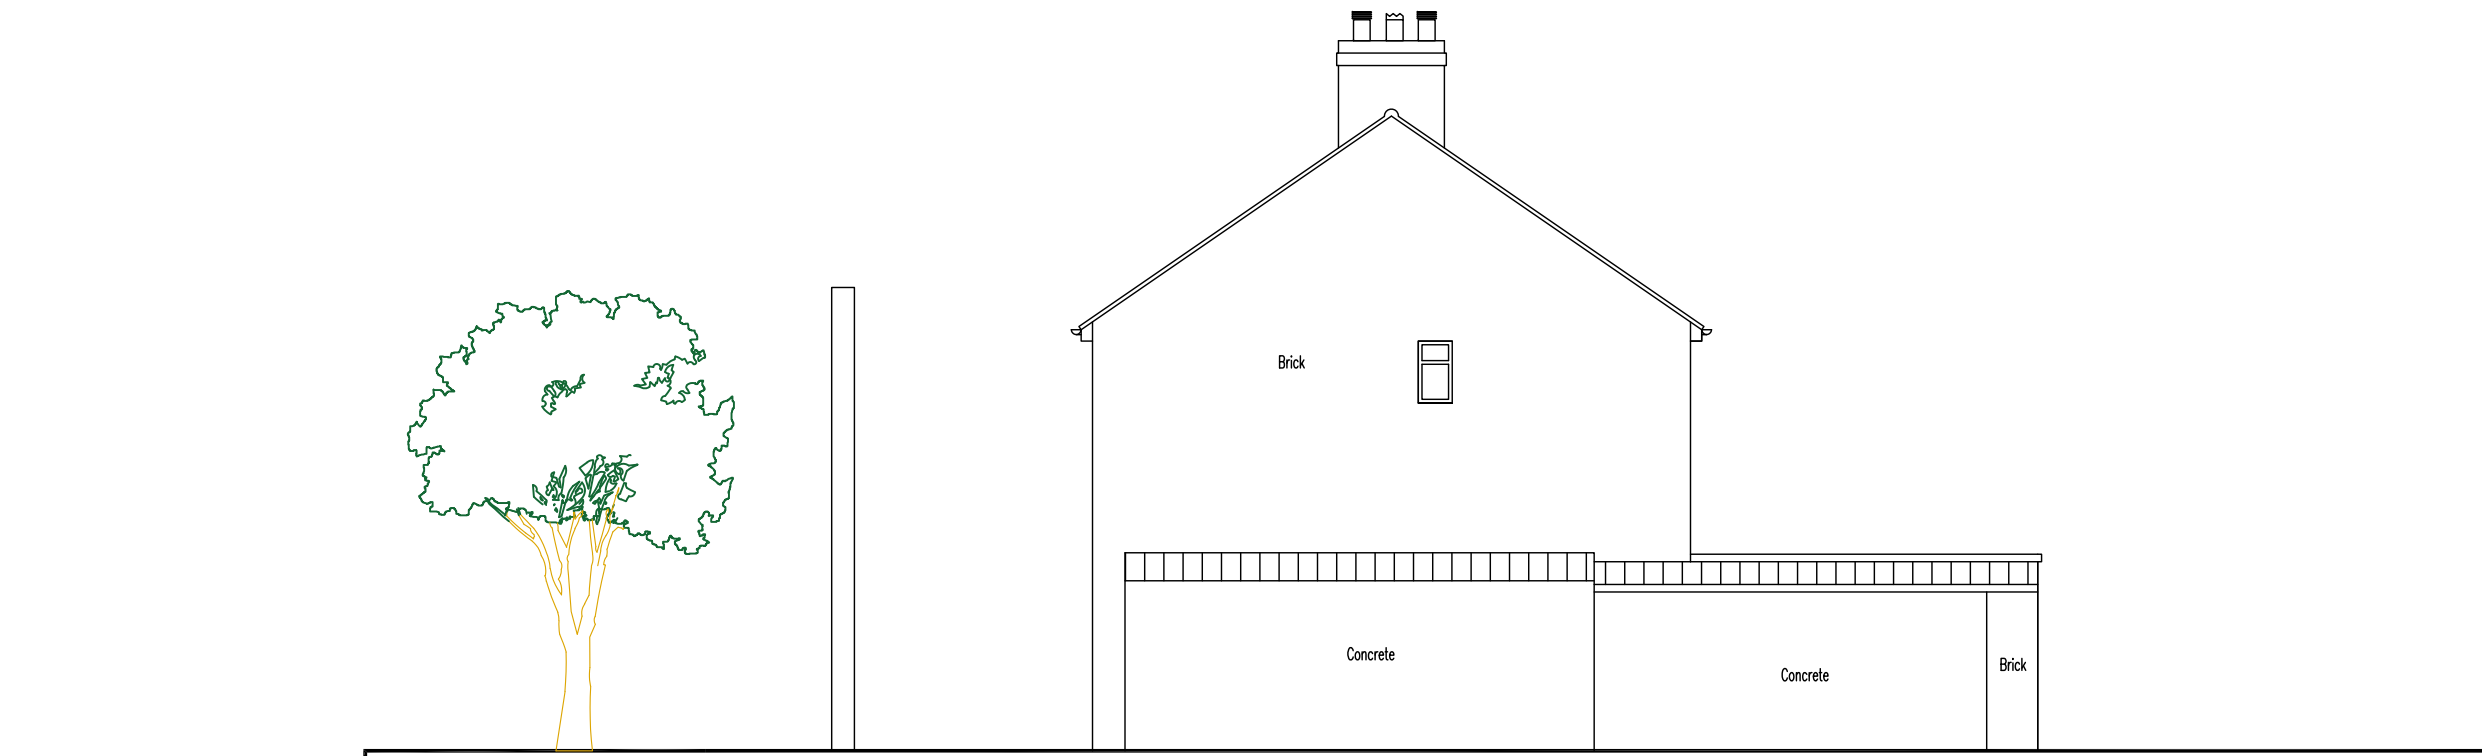

Existing Side Elevation




Existing Street Scene - Front

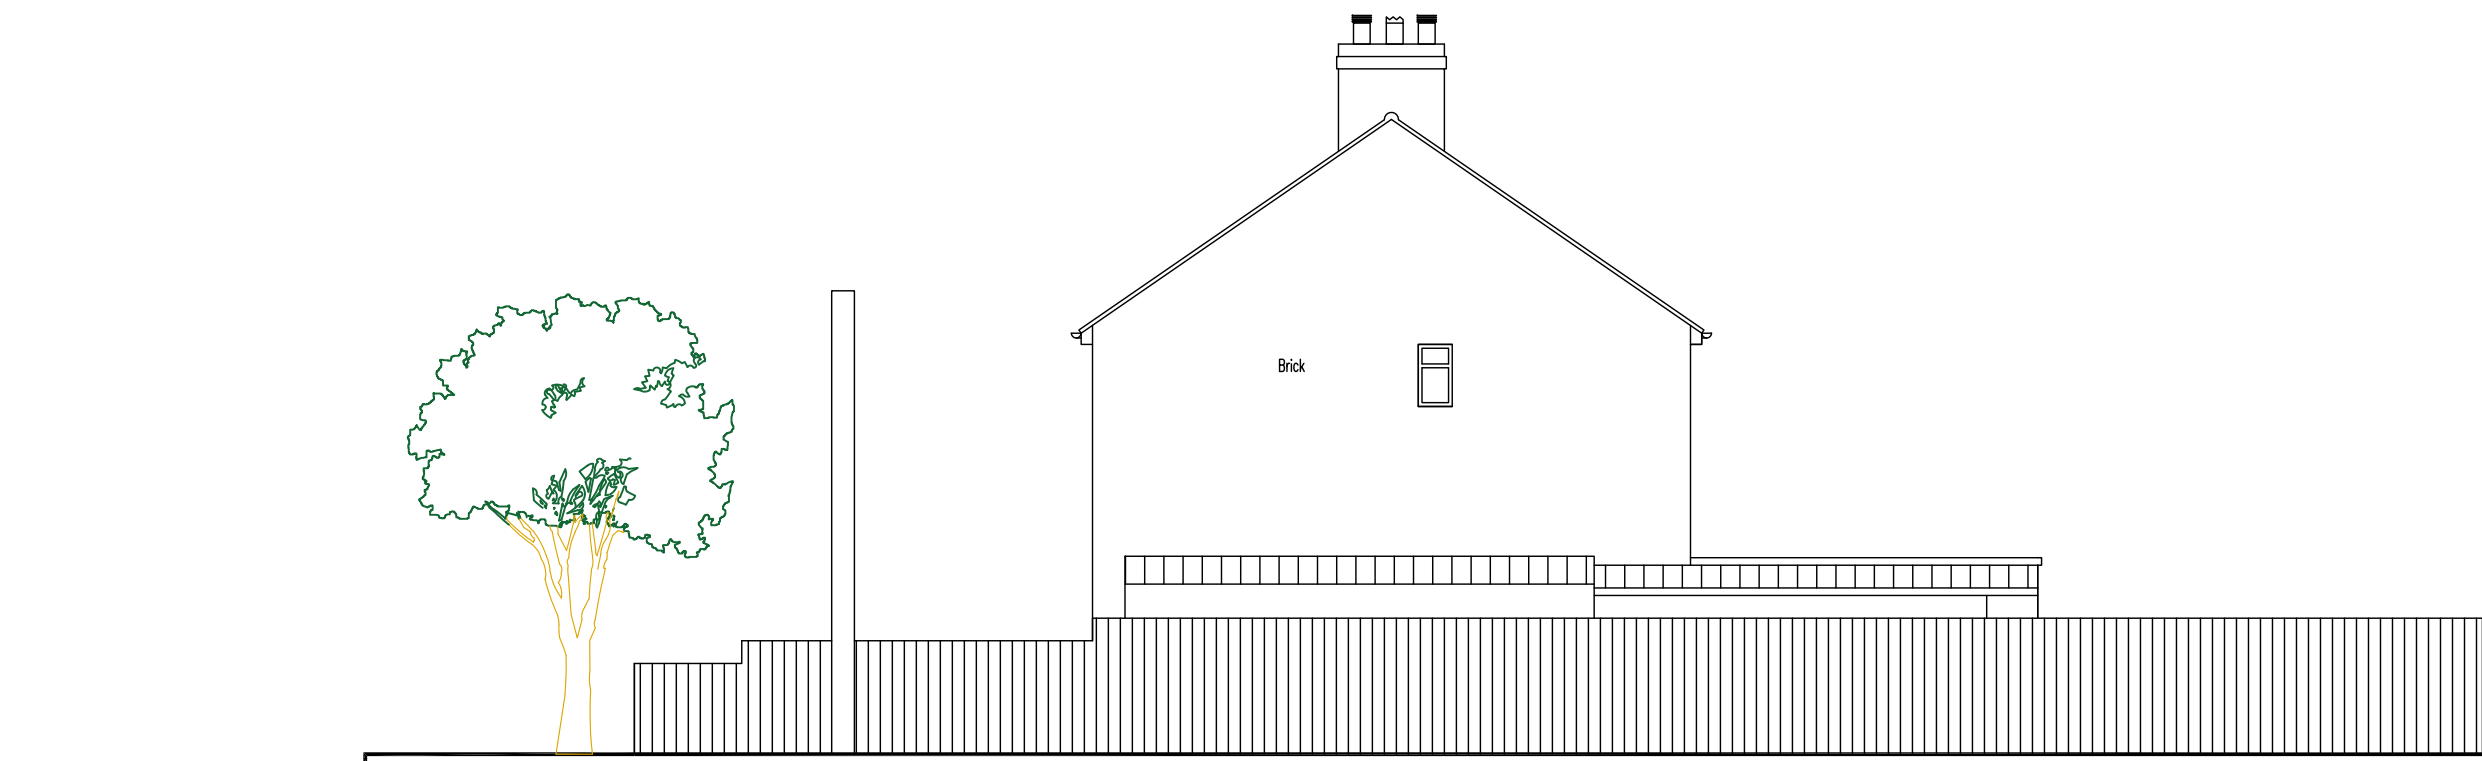


Existing Street Scene - Side

0 5
metres

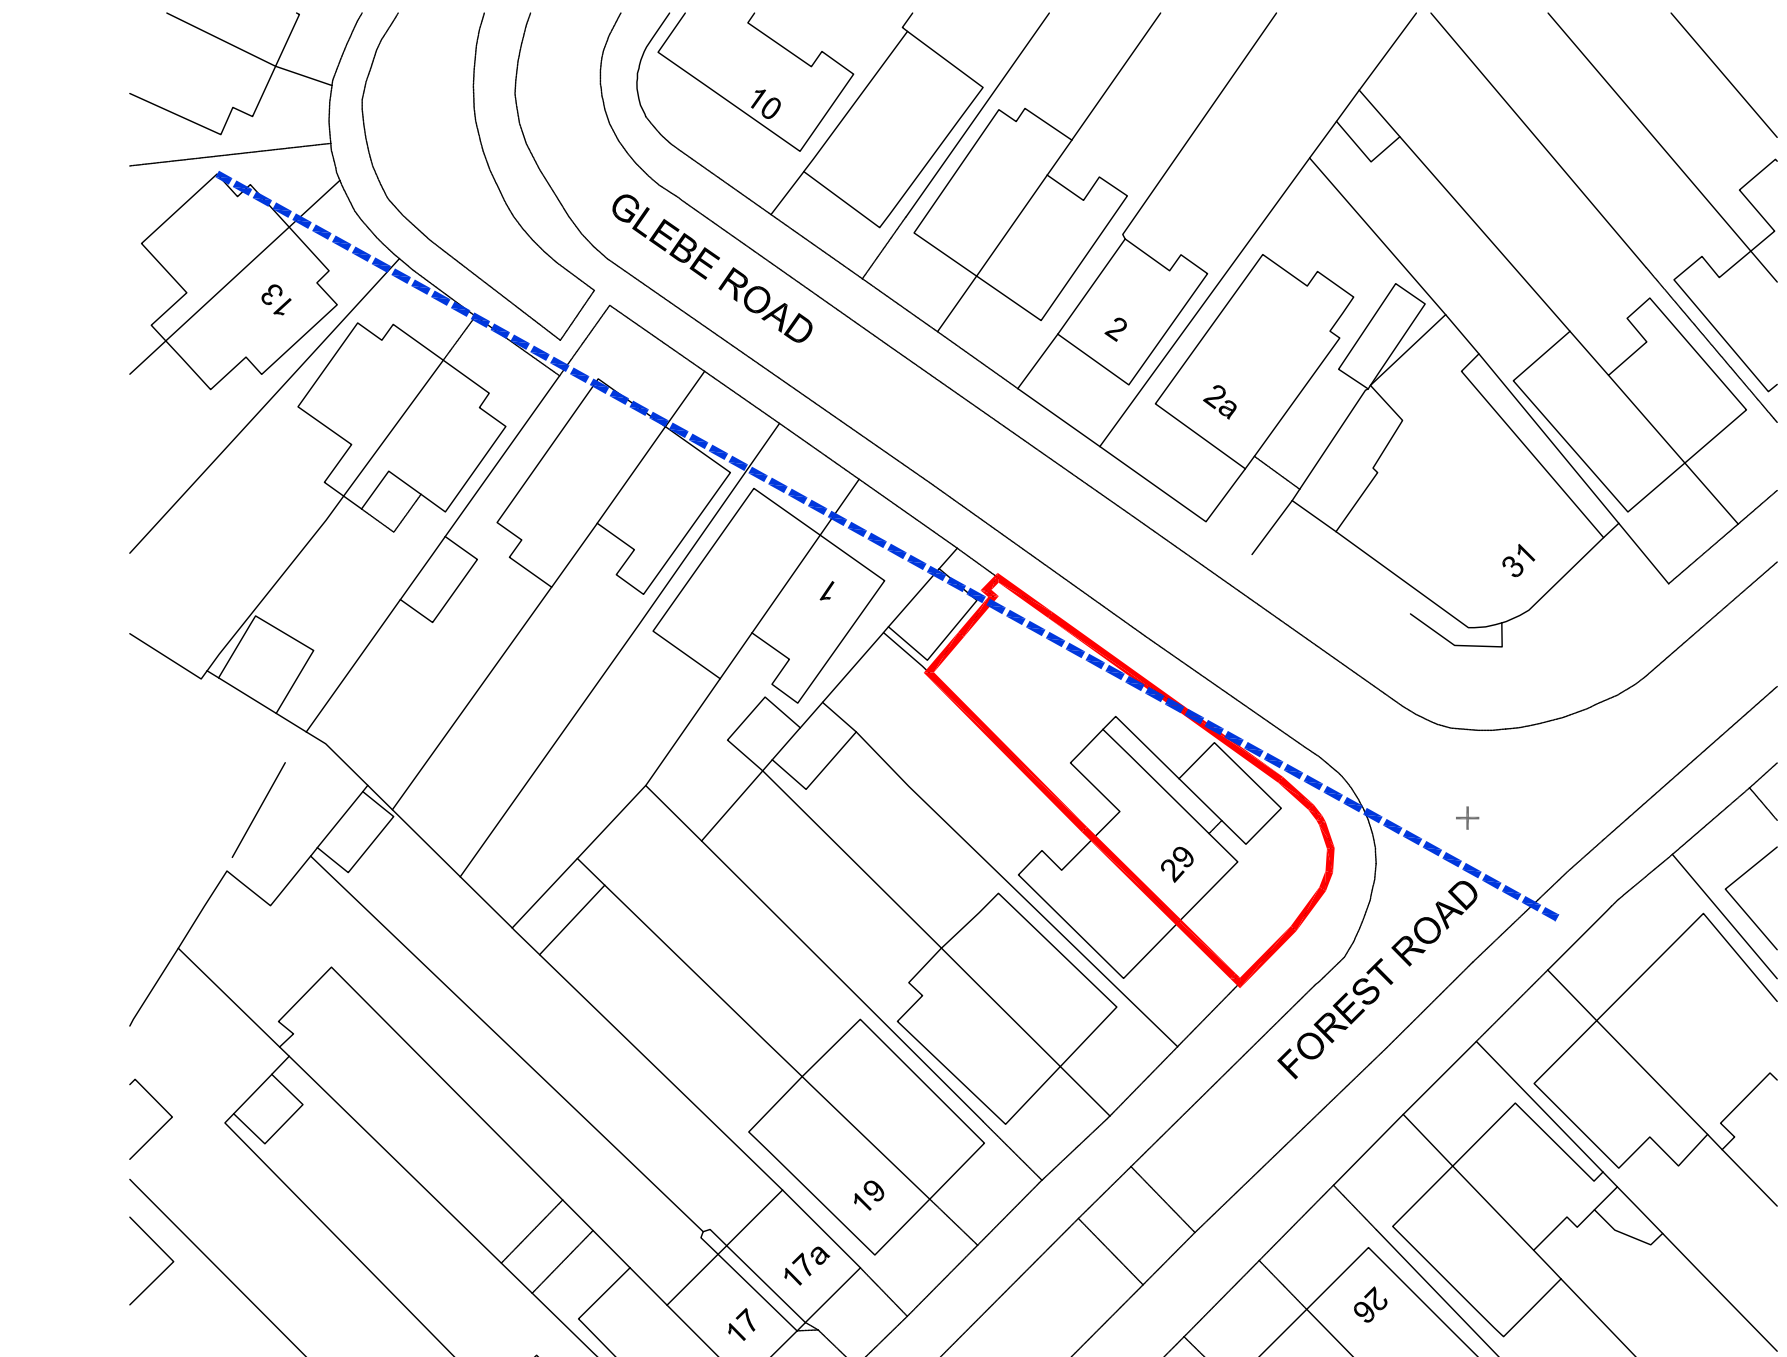

EXISTING BUILDLINE

SCALE 1:500

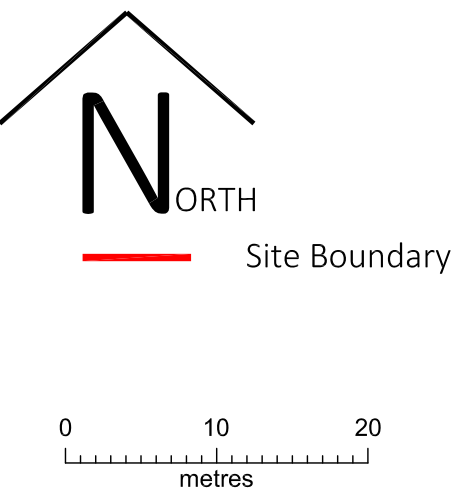

ArchitecturalVistadesigns Ltd

a: The Paddock, 118 Paddock Way, Hinckley, Leics LE10 0BZ

m: 0785 458 2584 t: 01455 698 839

w: www.architecturalvistadesigns.co.uk

e: studio@architecturalvistadesigns.co.uk

Client: Richard Hill Dwg Status: PLANNING

Dwg: Existing Elevations and Buildline Plan

Project: Erection of a 2.5 storey dwelling
on land at No. 29 Forest Road, Hinckley LE10 1HA

Scale: 1:100 @ A1

Date: 22.11.2023

Drawn By: map

Dwg No. Rev.

AVD-771-FRH-PL03 -