




Existing Front Elevation



Existing Rear Elevation

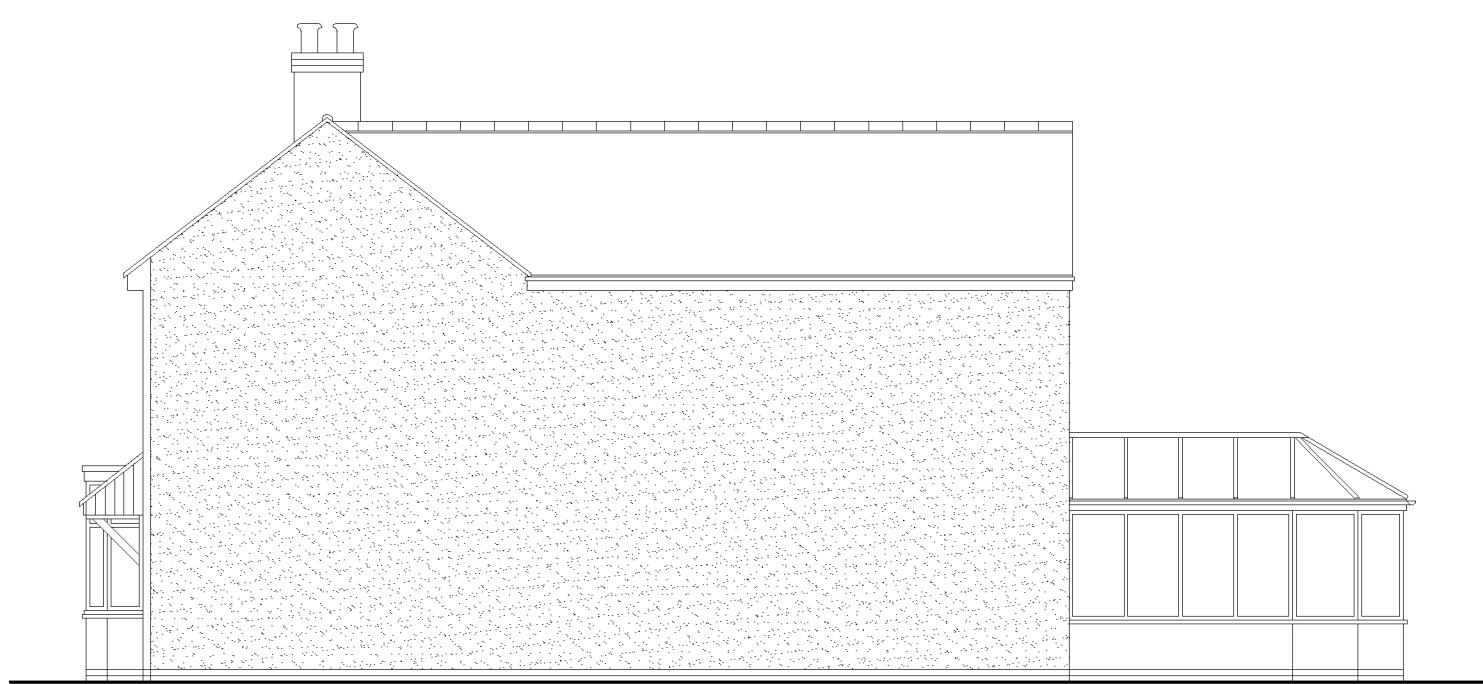

Existing Elevation To No 18




Existing Elevation To No 22



Proposed Front Elevation




Proposed Rear Elevation

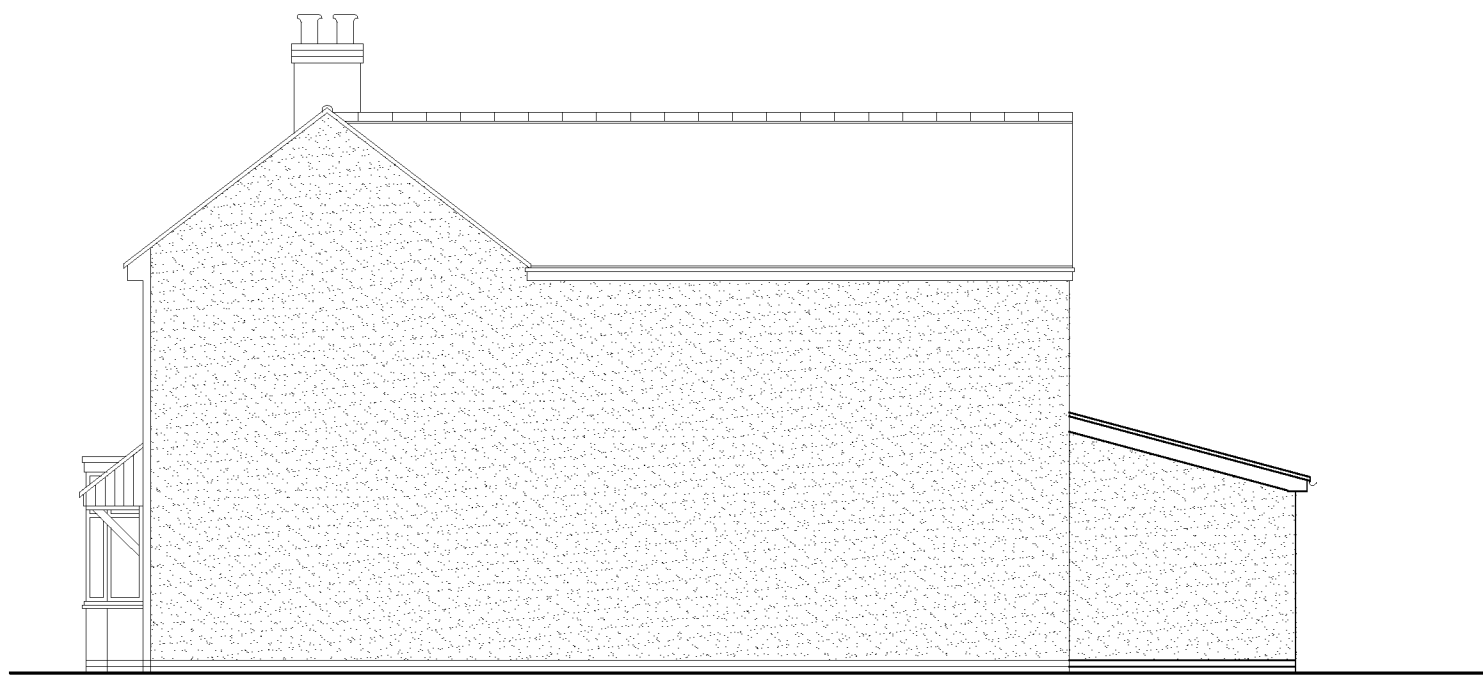


Proposed Elevation To No 18




Proposed Elevation To No 22

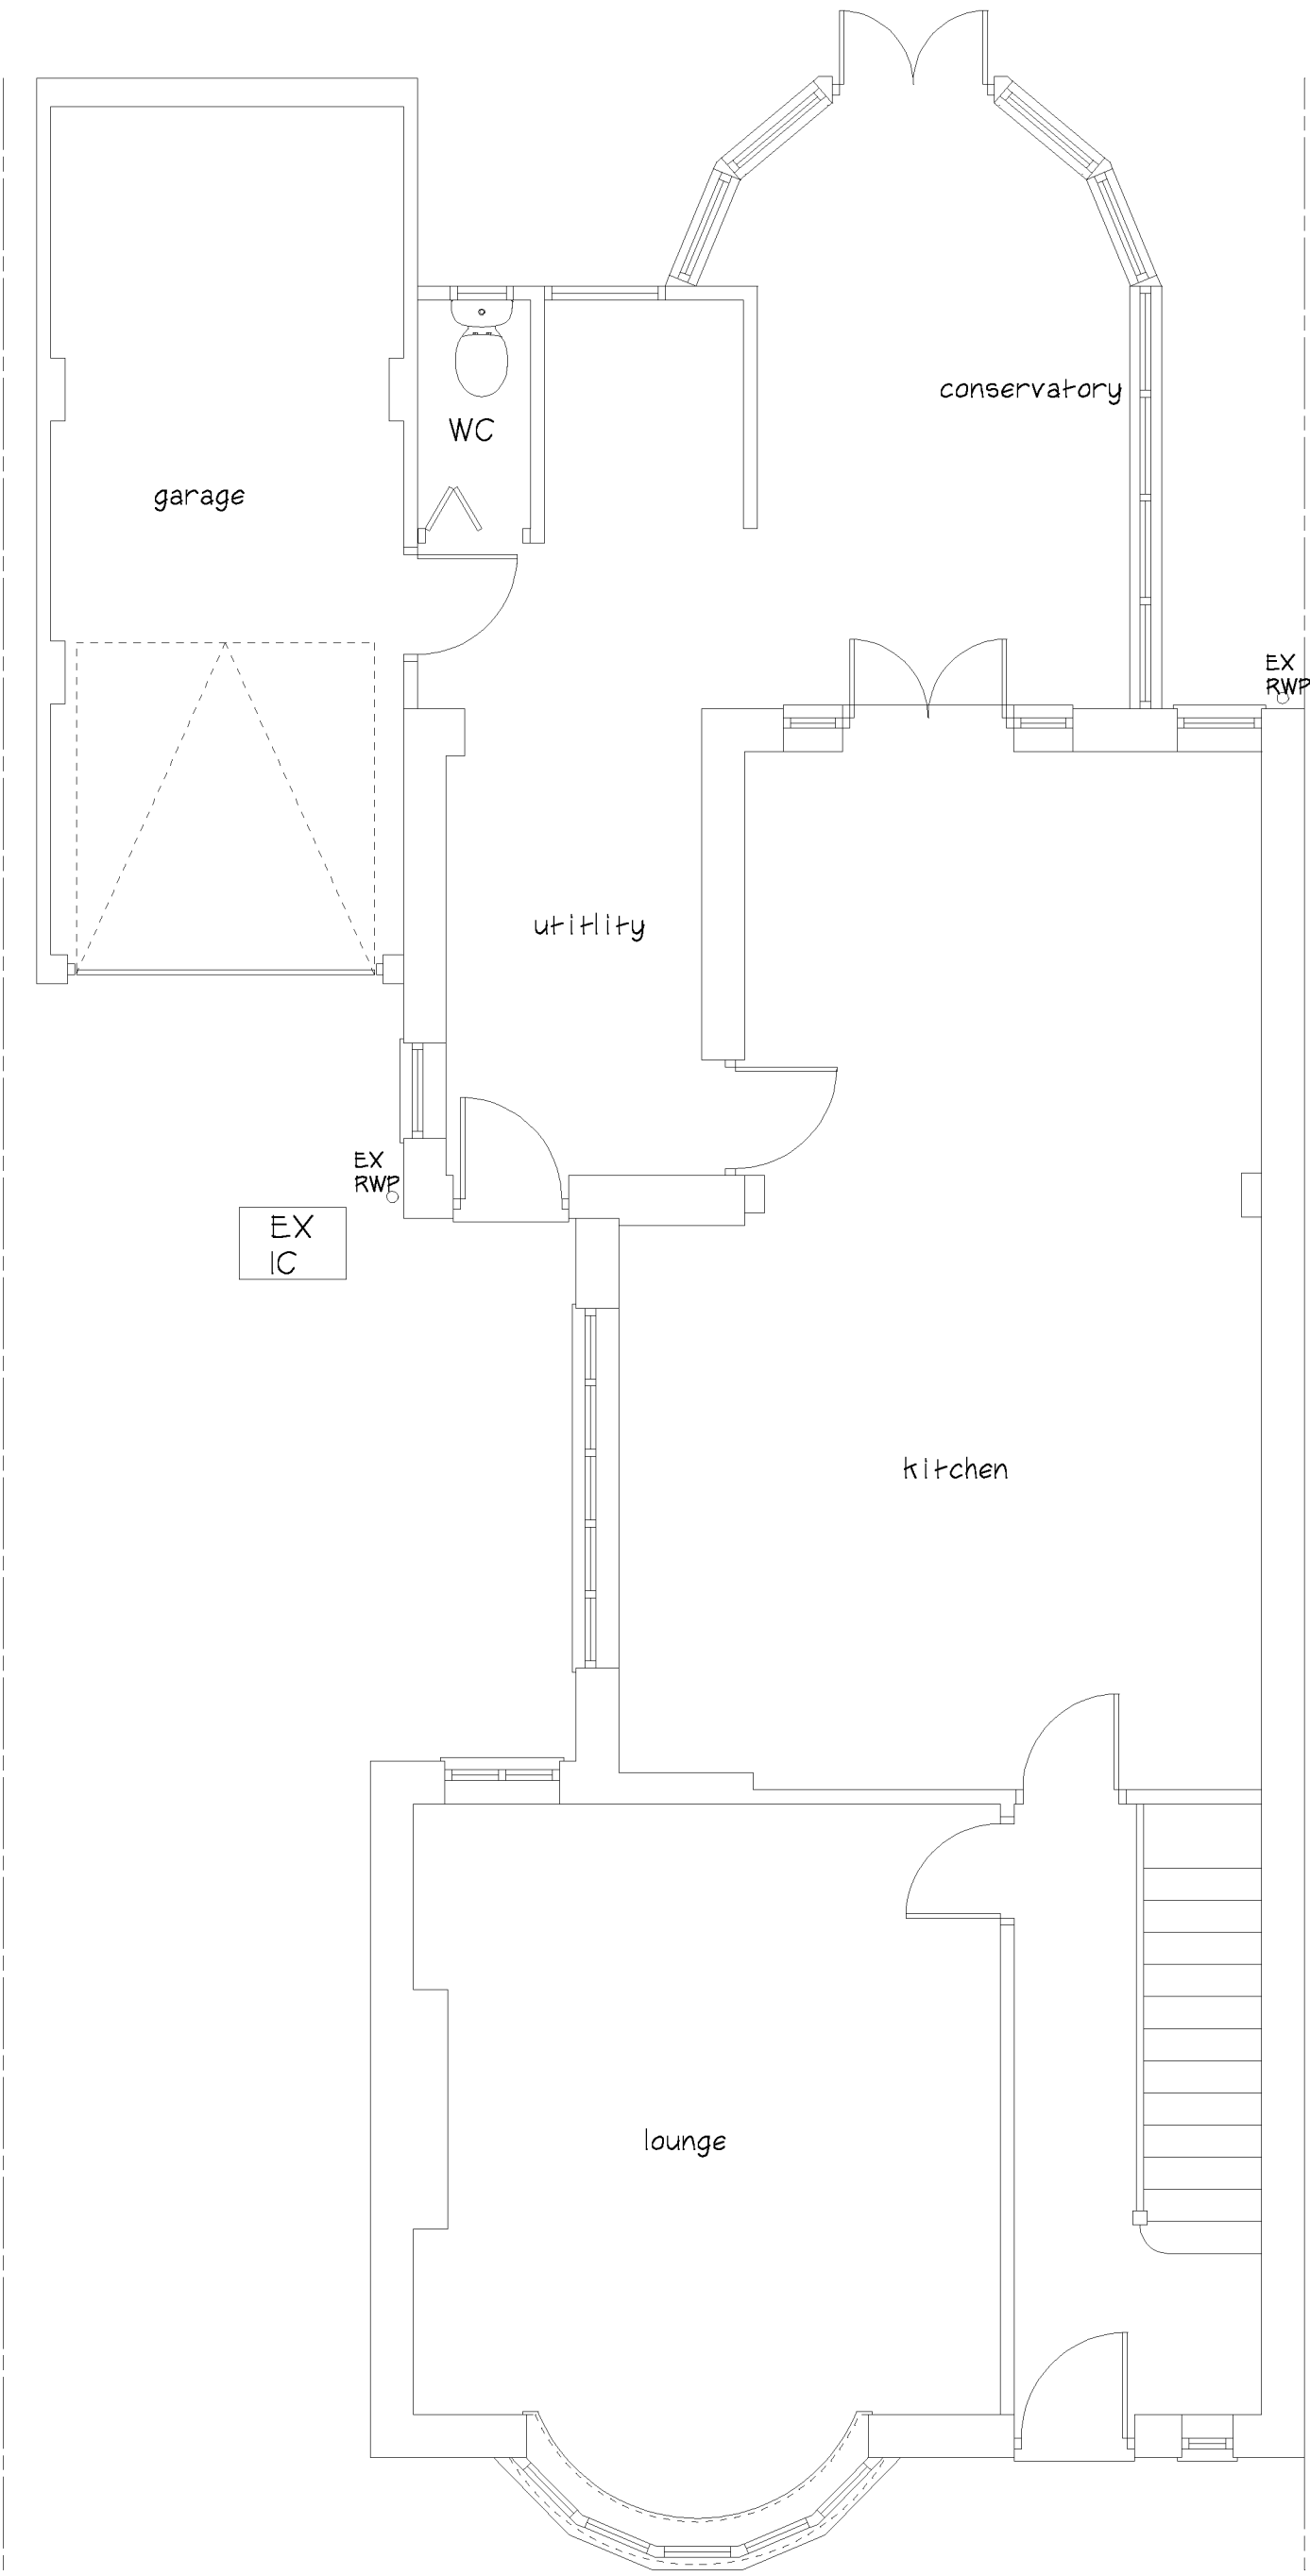

Existing Ground Floor Plan

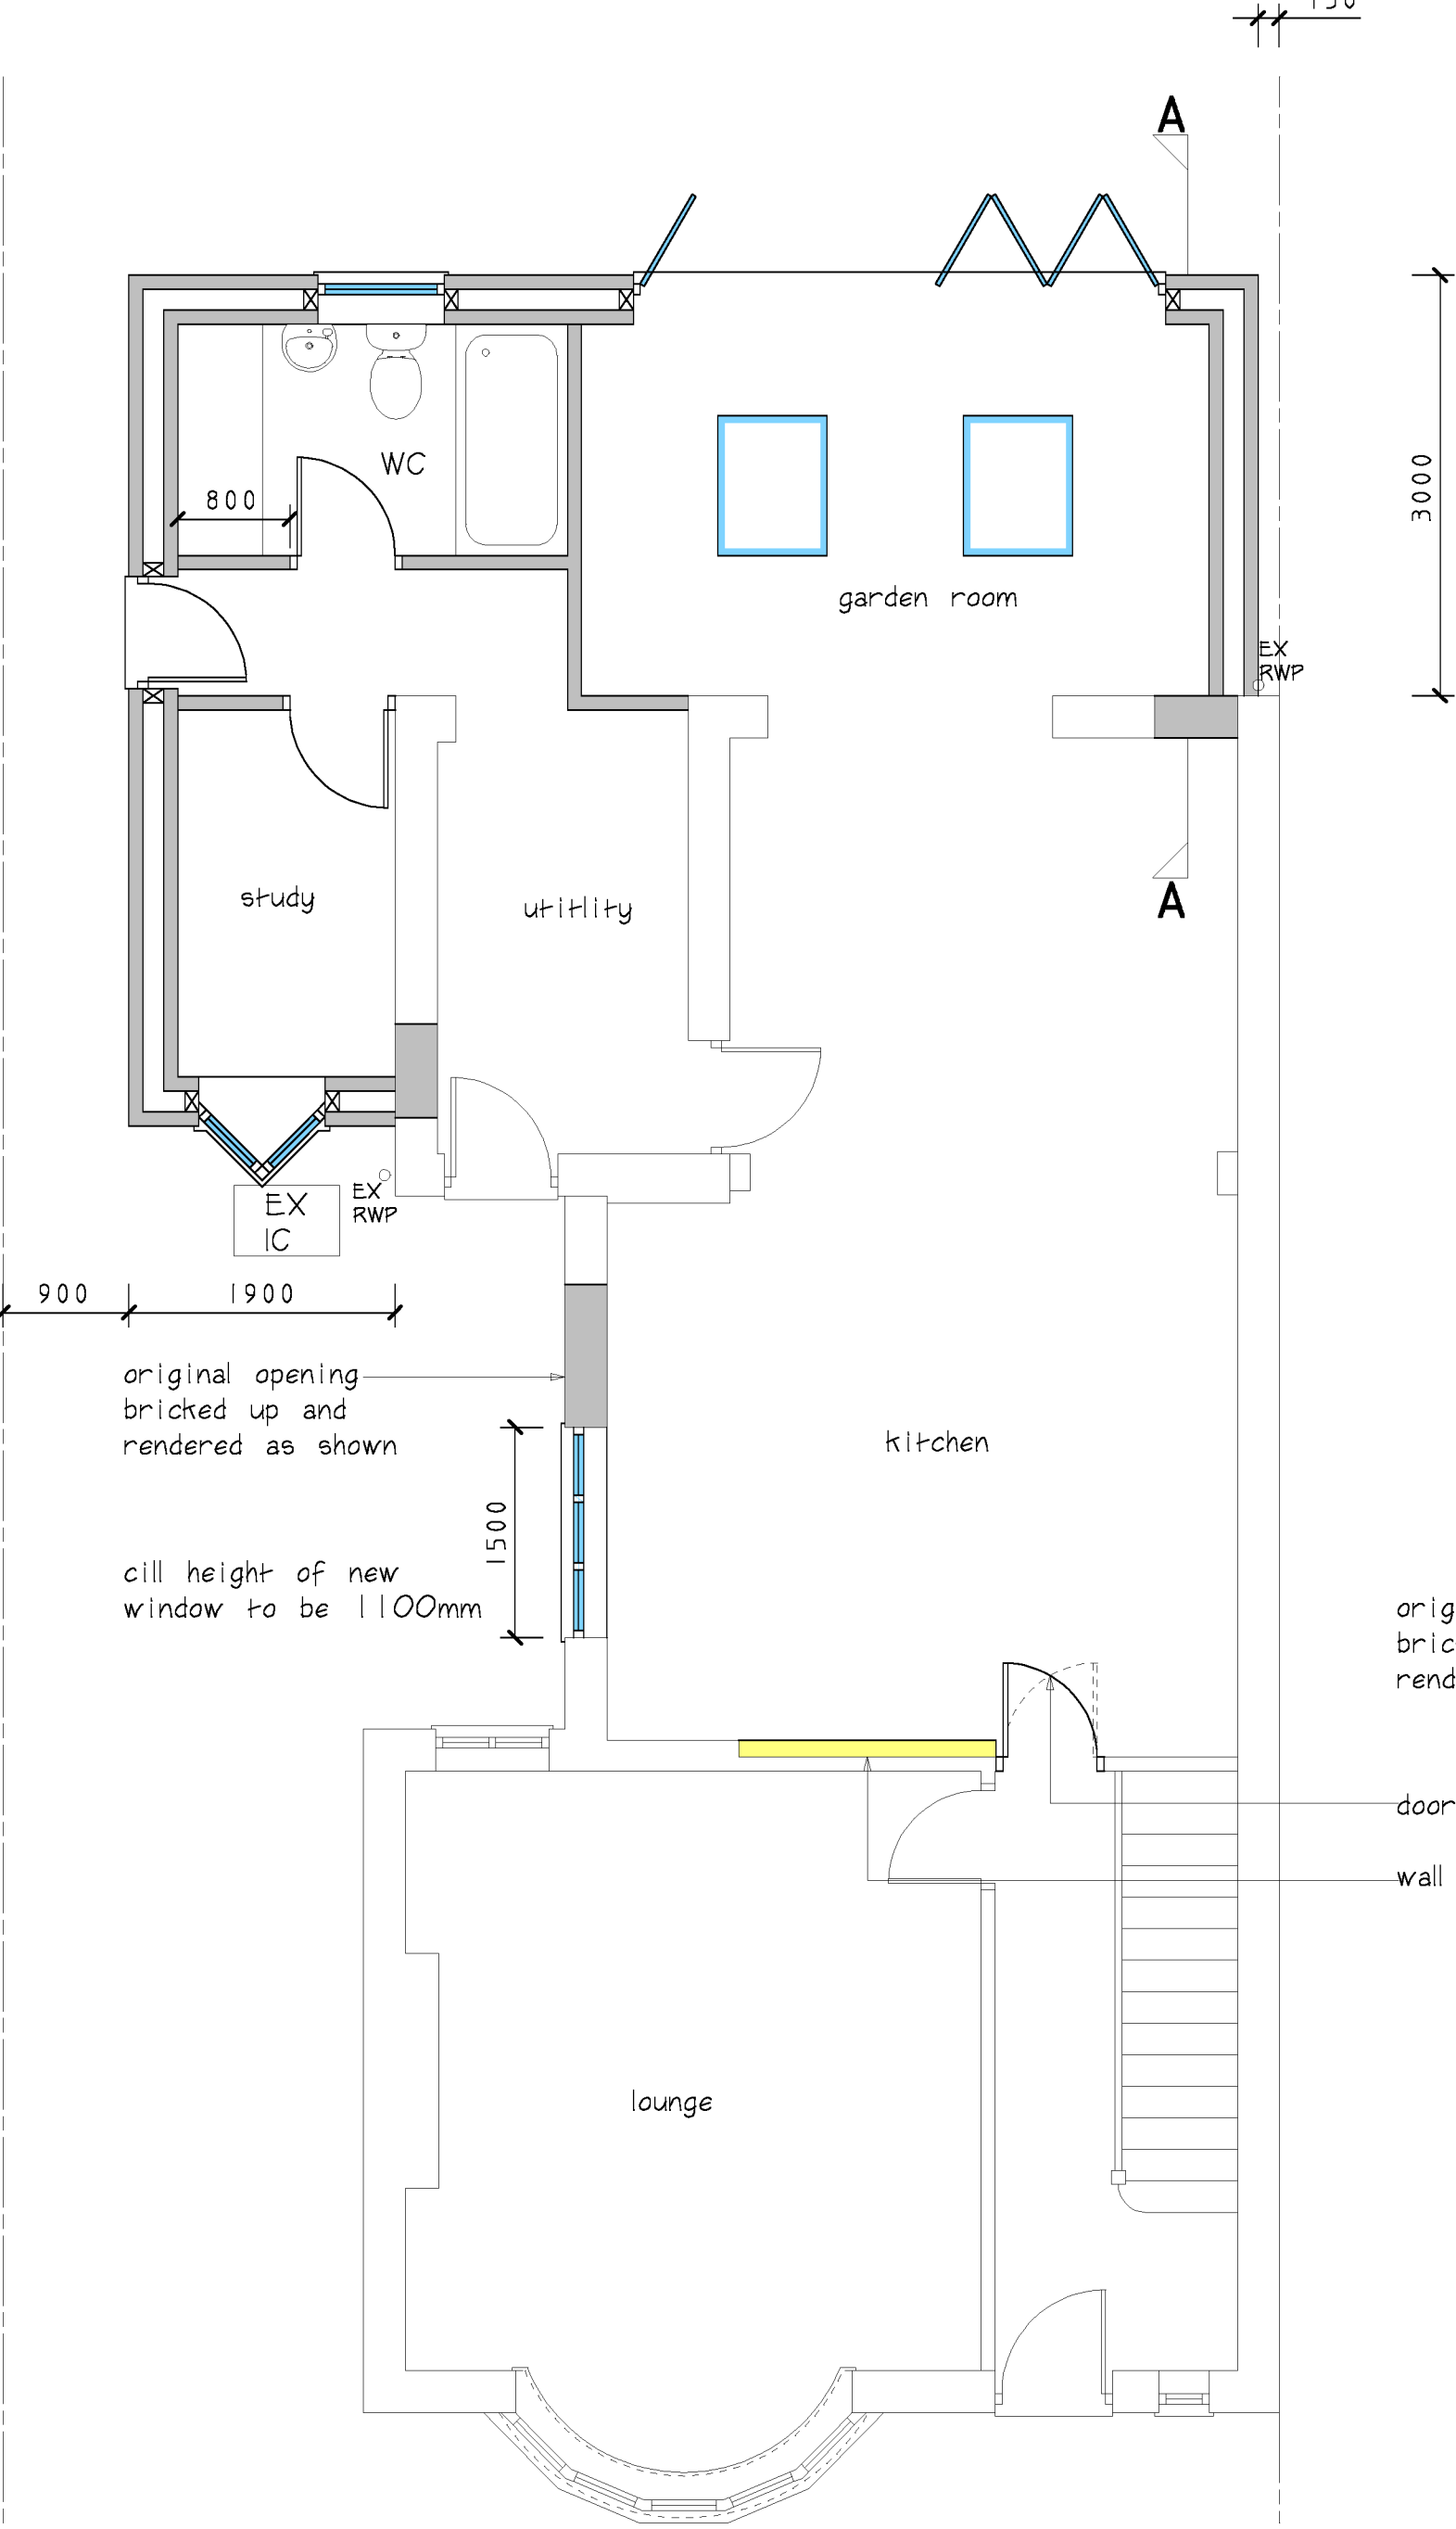

Proposed Ground Floor Plan

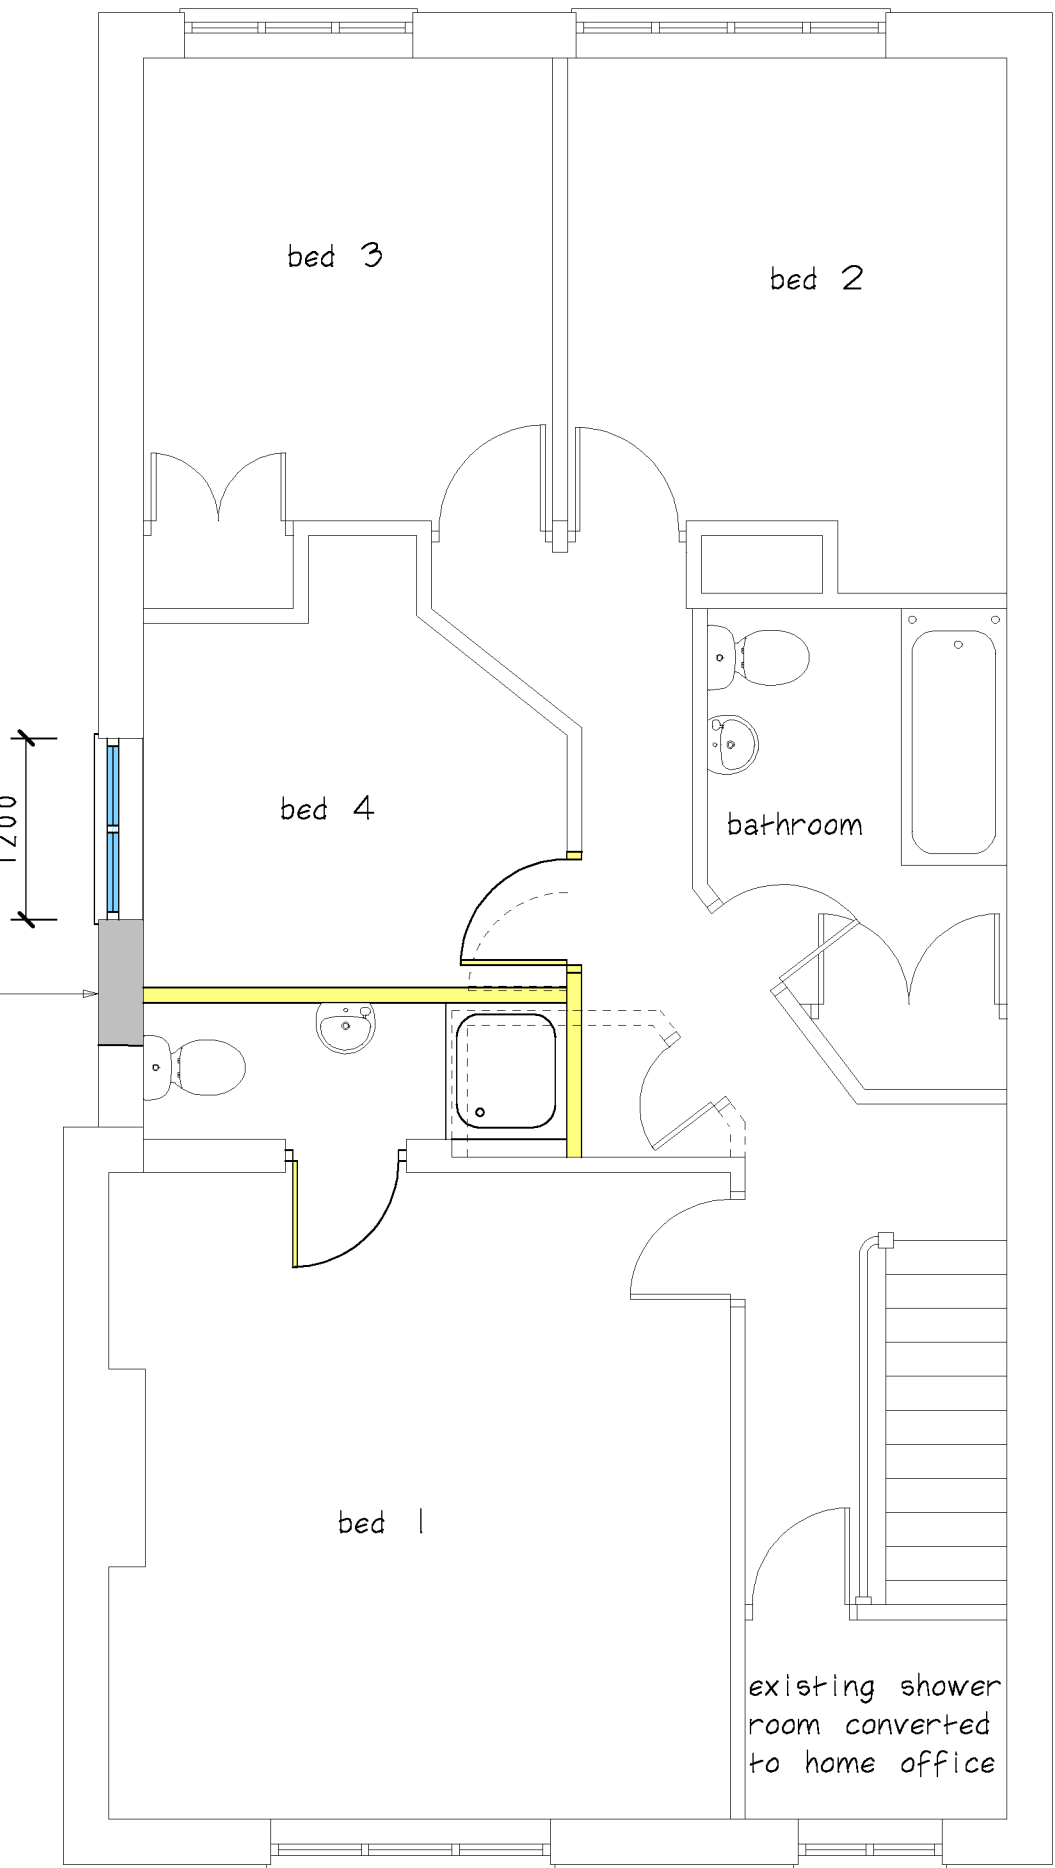

Existing And Proposed First Floor Plan

All Elevation Drawings Scale 1:100
0 1 2 3 4 5m

All Plan Drawings Scale 1:50
0 1 2 3 4 5m

Scale Bars

CLIENT
Christopher Cox

JOB TITLE
**20 Eastwoods Road
Hinckley
Leicester
LE10 1LH**

DRAWING TITLE
**Proposed Extension
To The Rear
And Side Of
Detached House**

SCALE 1:50 & 1:100	SHEET A1	DATE Feb 2023	DRAWN BY A Moore
-----------------------	-------------	------------------	---------------------

ANDREW MOORE
ARCHITECTURAL SERVICES
Tel: 07973397765
Email: andrewmoore@workmail.com

DRG NO 1601	SHEET NO 1
-----------------------	----------------------