



Existing Front Elevation




Existing Side Elevation




Proposed Front Elevation




Proposed Side Elevation

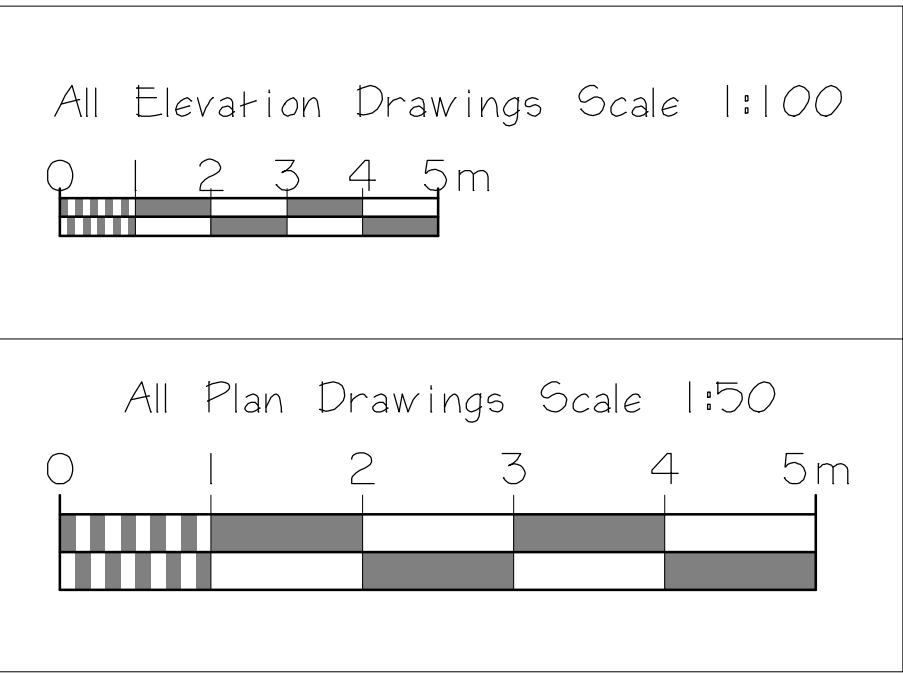

Scale Bars

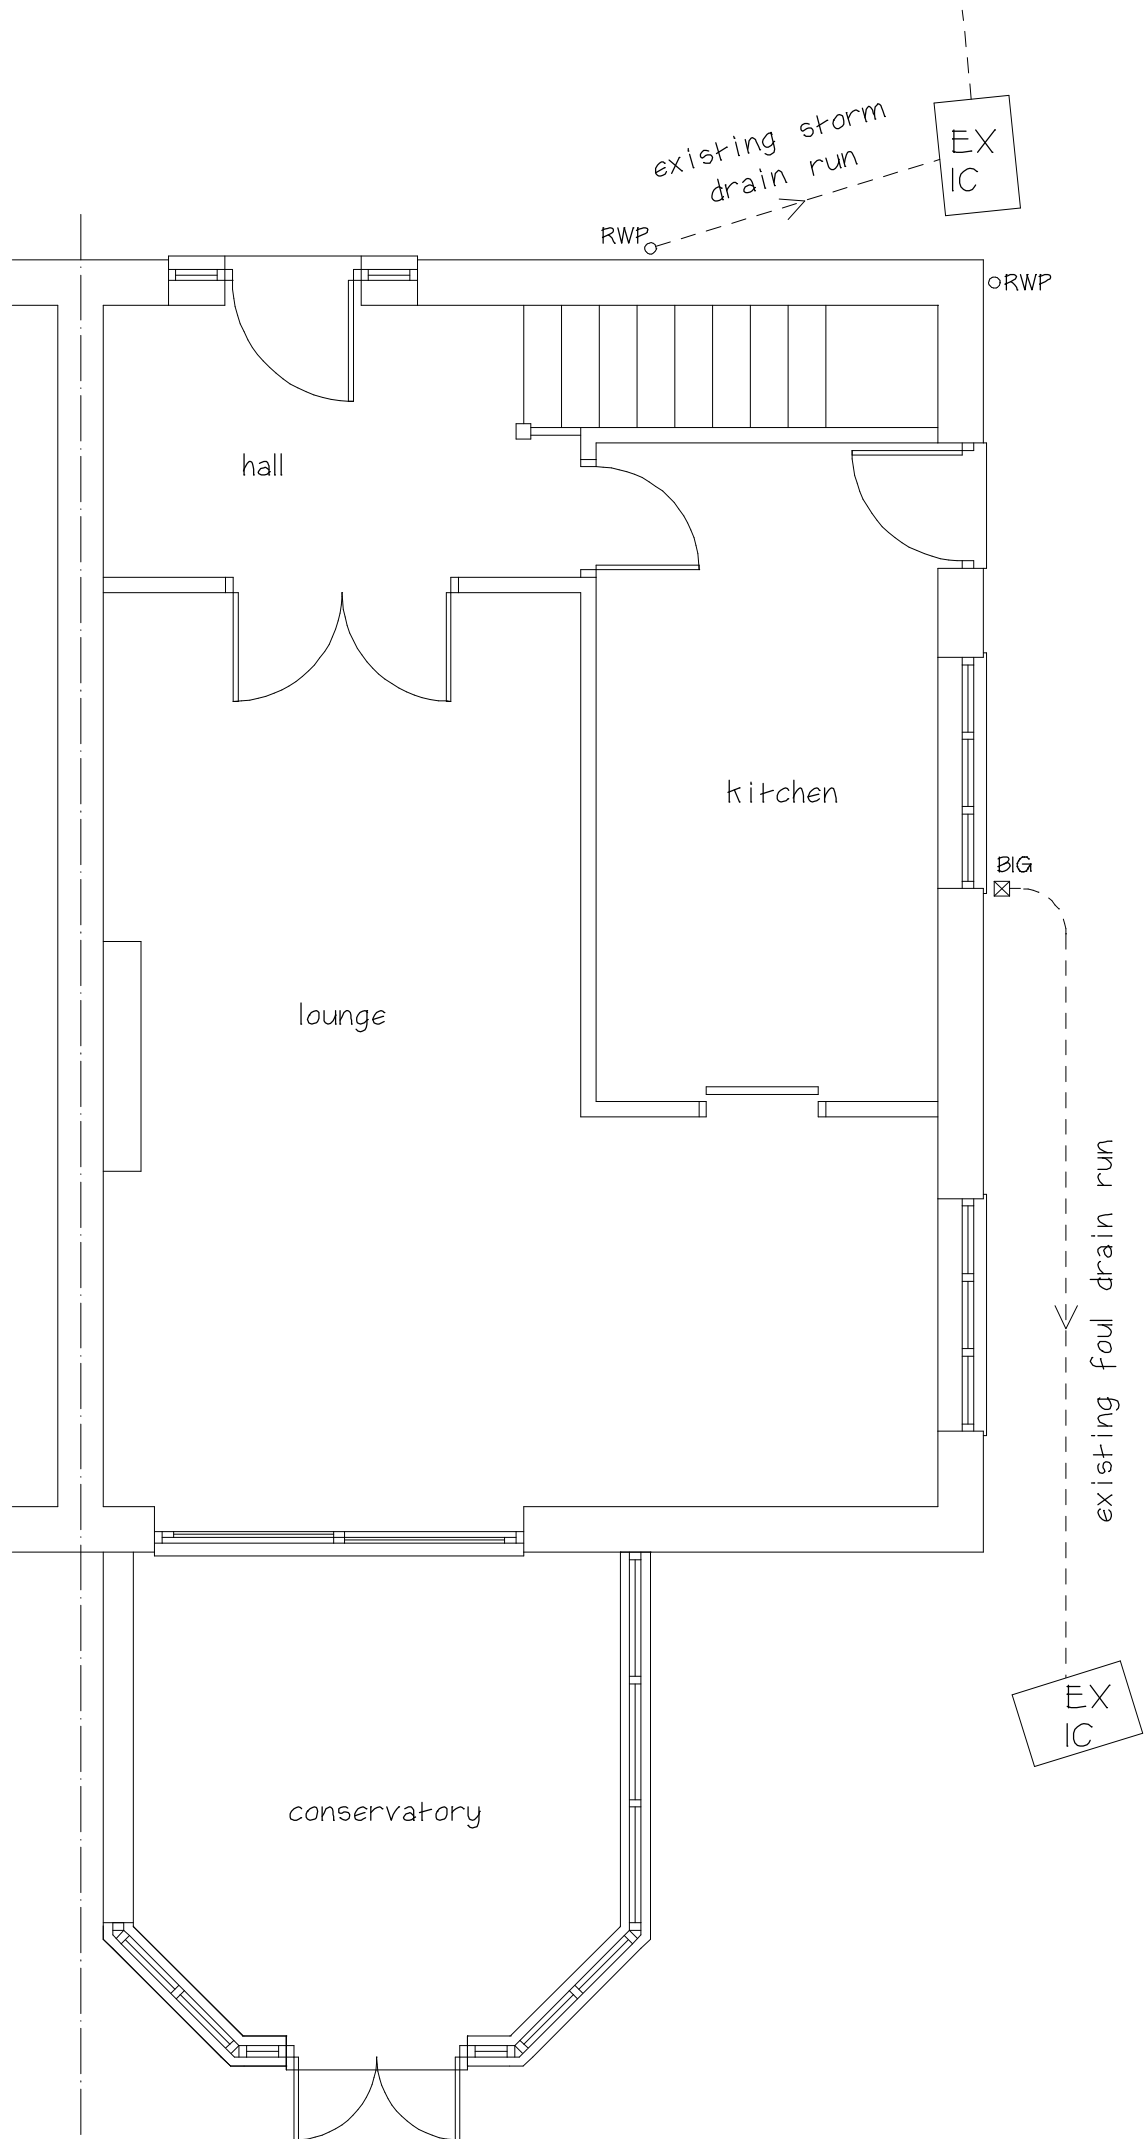

Existing Ground Floor Plan

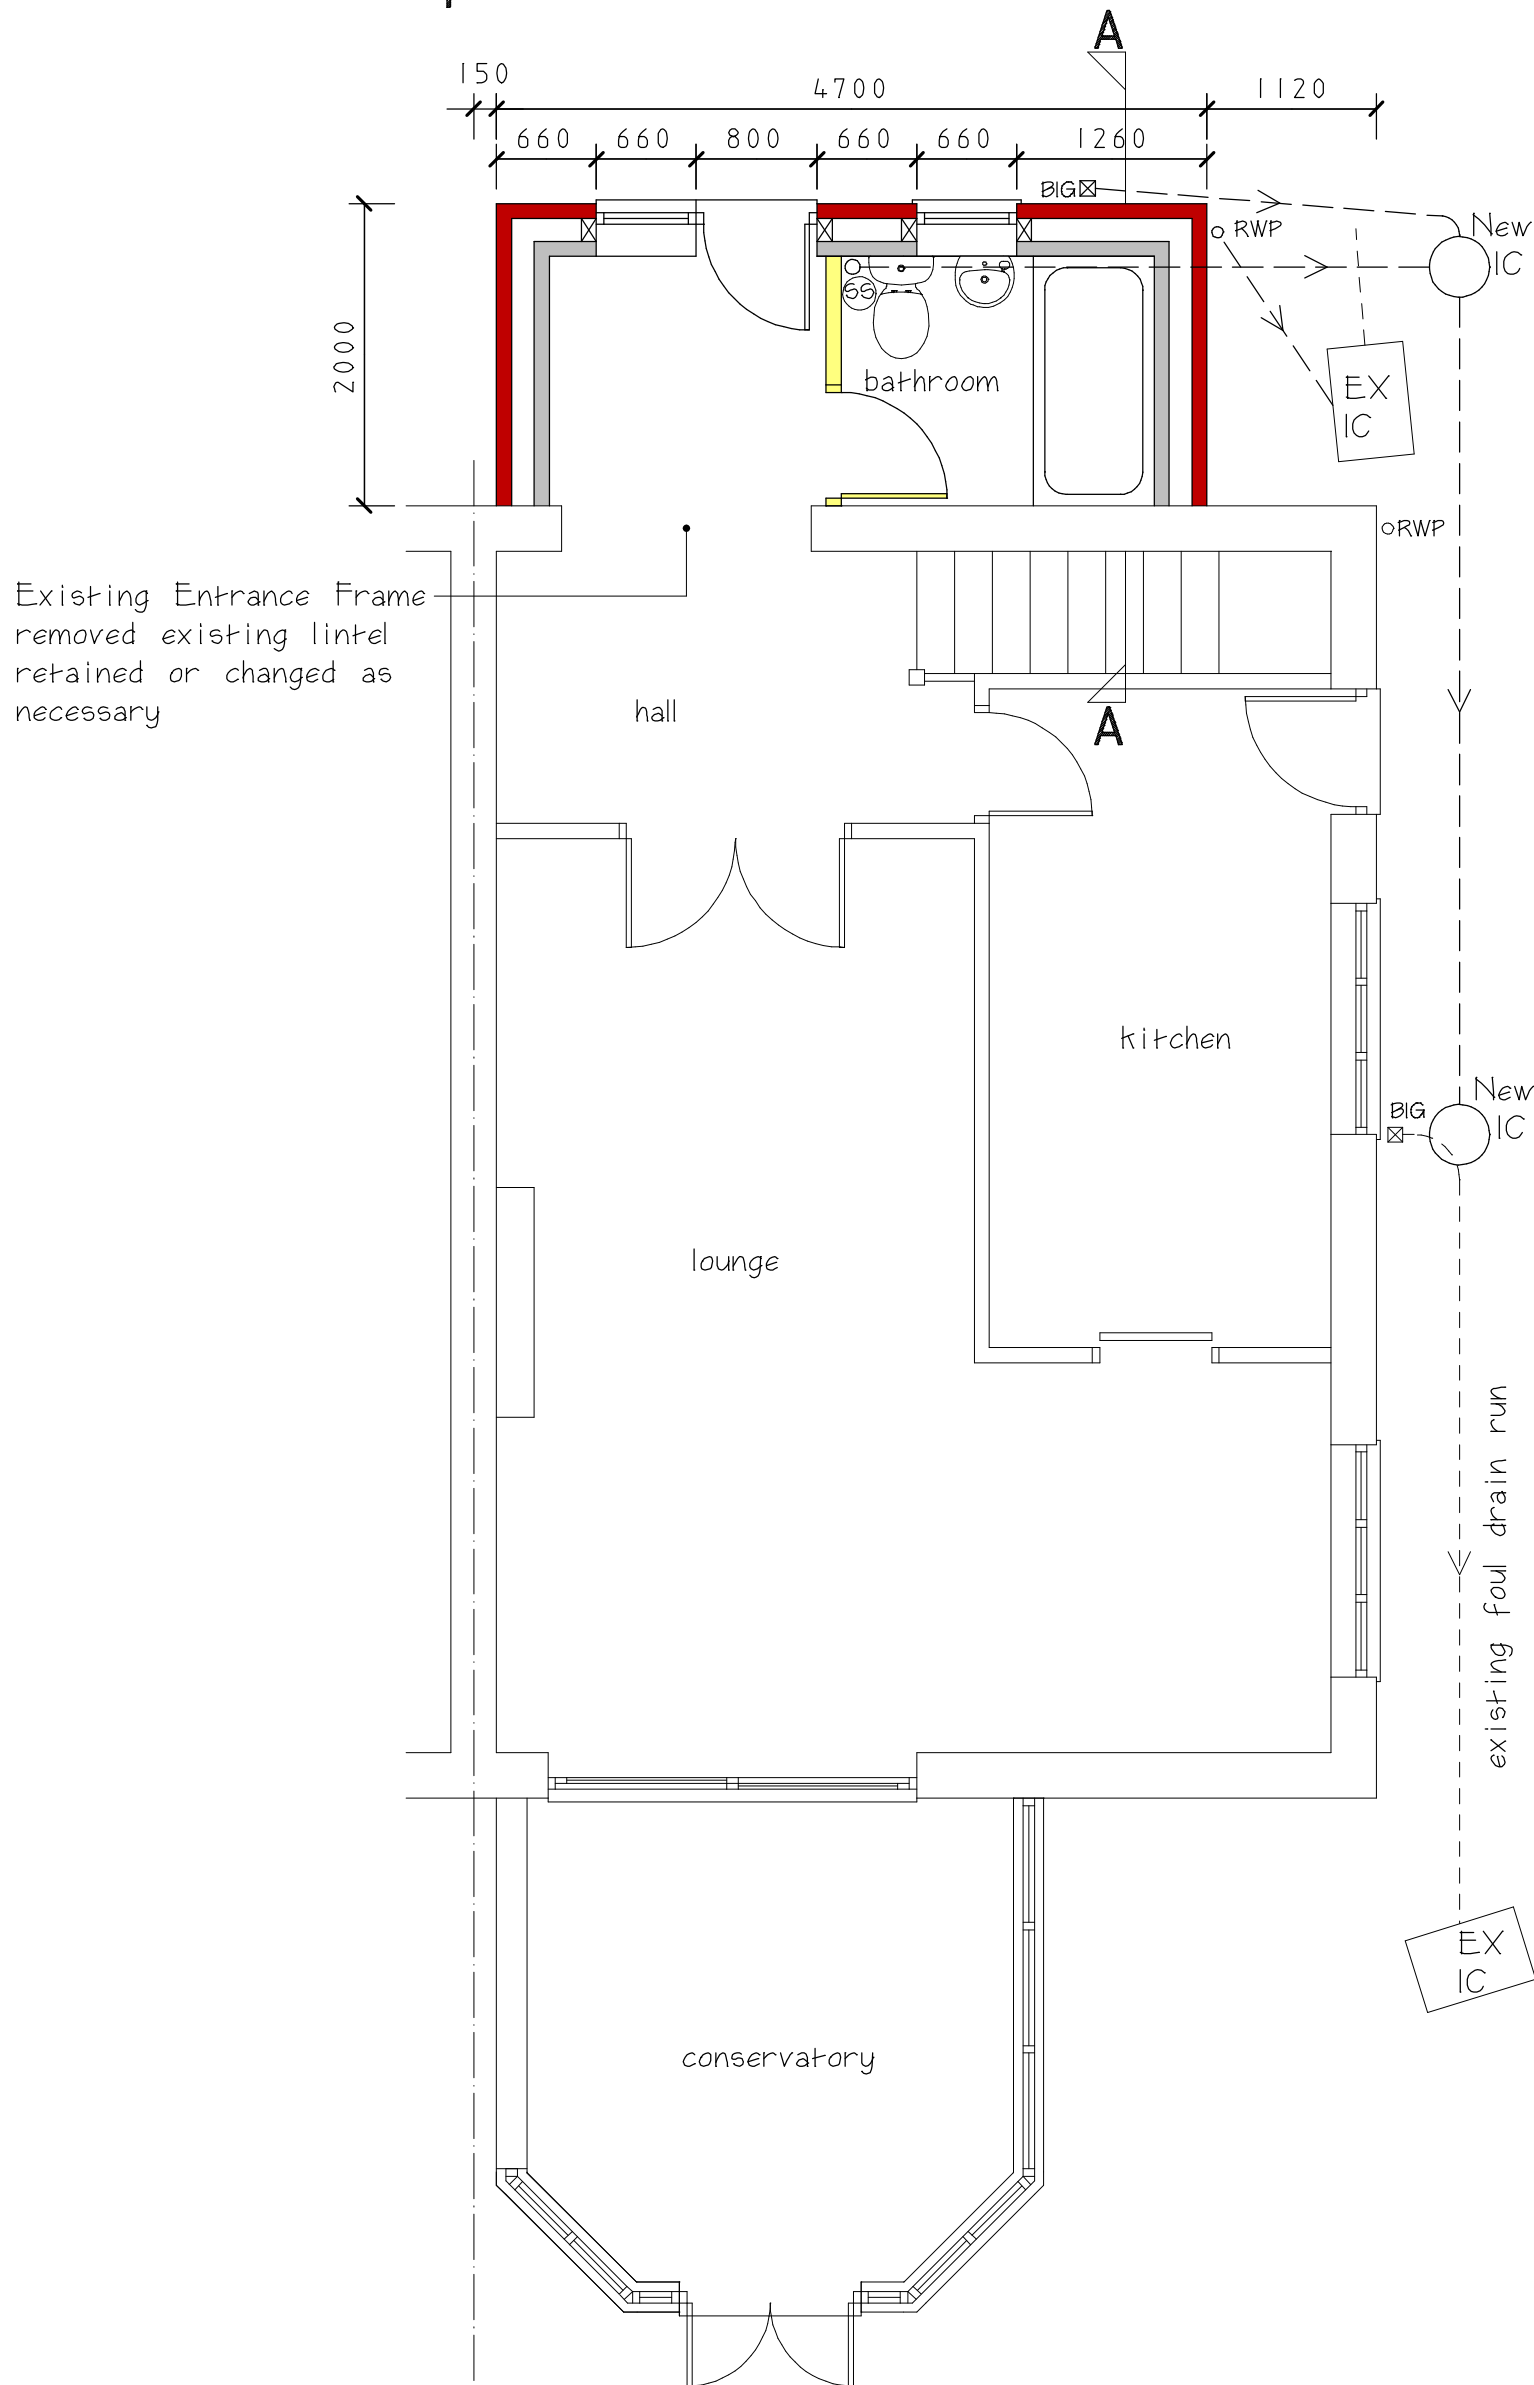

Proposed Ground Floor Plan

SS Stub Stack with air admittance valve terminating 200mm above toilet

Drawings prepared for the purpose of Planning Permission and/or Building Regulations approval.

All dimensions are to be checked on site before works commence.

Actual boundary lines to be confirmed on site between parties concerned prior to start of work and no part of the new construction can project over the boundary.

Underground services have been assumed and therefore need to be located exactly prior to start of work

|                                                                                              |       |           |          |
|----------------------------------------------------------------------------------------------|-------|-----------|----------|
| CLIENT                                                                                       |       |           |          |
| Philip Lee                                                                                   |       |           |          |
| JOB TITLE                                                                                    |       |           |          |
| 42 Outlands Drive<br>Hinckley<br>Leicester<br>LE10 OTW                                       |       |           |          |
| DRAWING TITLE                                                                                |       |           |          |
| Proposed Extension<br>To The Front Of<br>Semi Detached House                                 |       |           |          |
| SCALE                                                                                        | SHEET | DATE      | DRAWN BY |
| 1:50 & 1:100                                                                                 | A1    | July 2020 | A Moore  |
| ANDREW MOORE<br>ARCHITECTURAL SERVICES<br>Tel; 07973397765<br>Email;andrewmoore@workmail.com |       |           |          |
| DRG NO                                                                                       |       | SHEET NO  |          |
| 1740                                                                                         |       |           |          |