

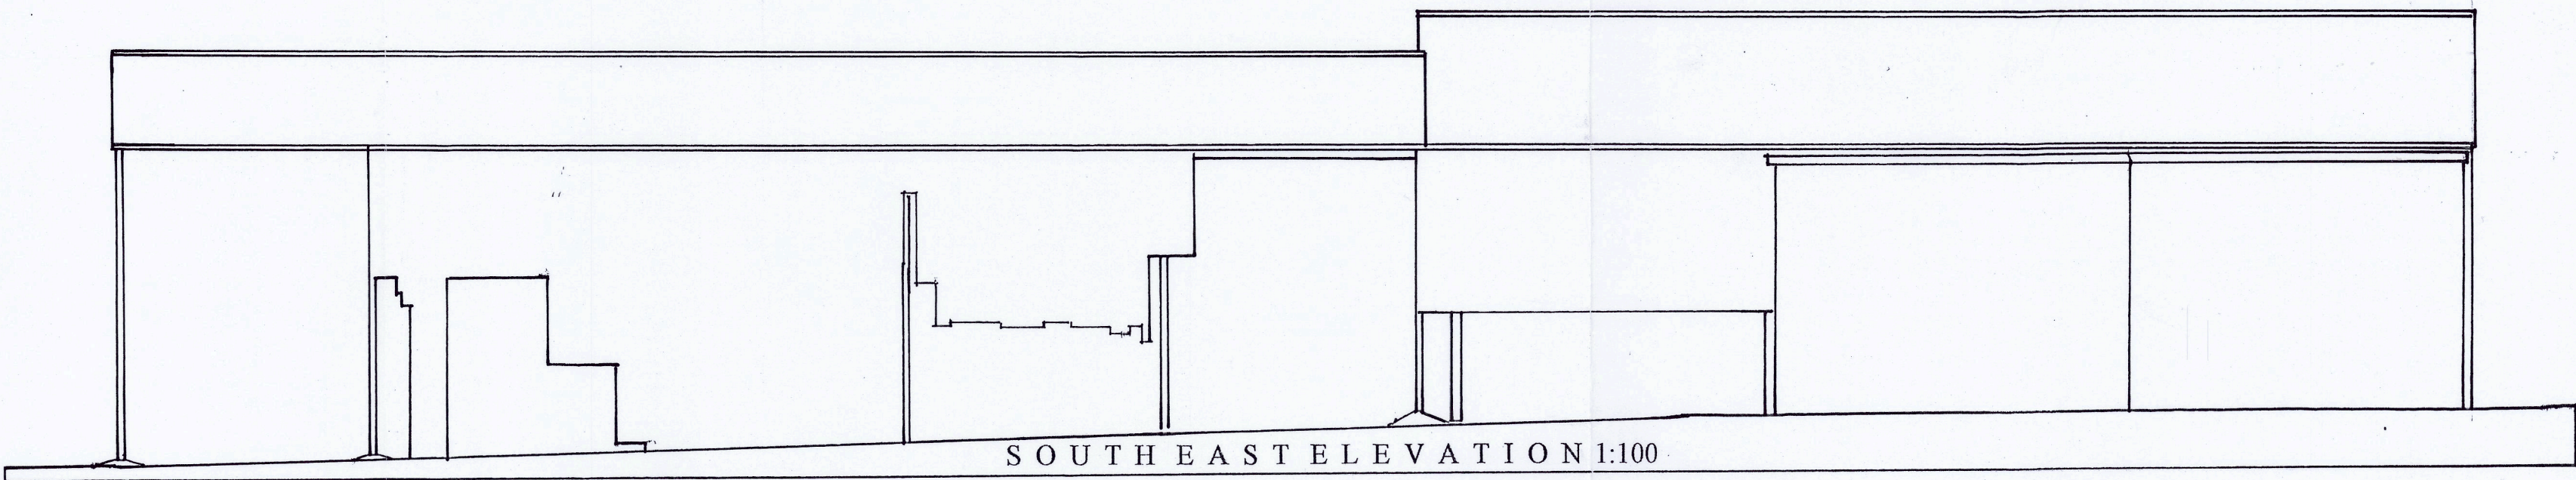
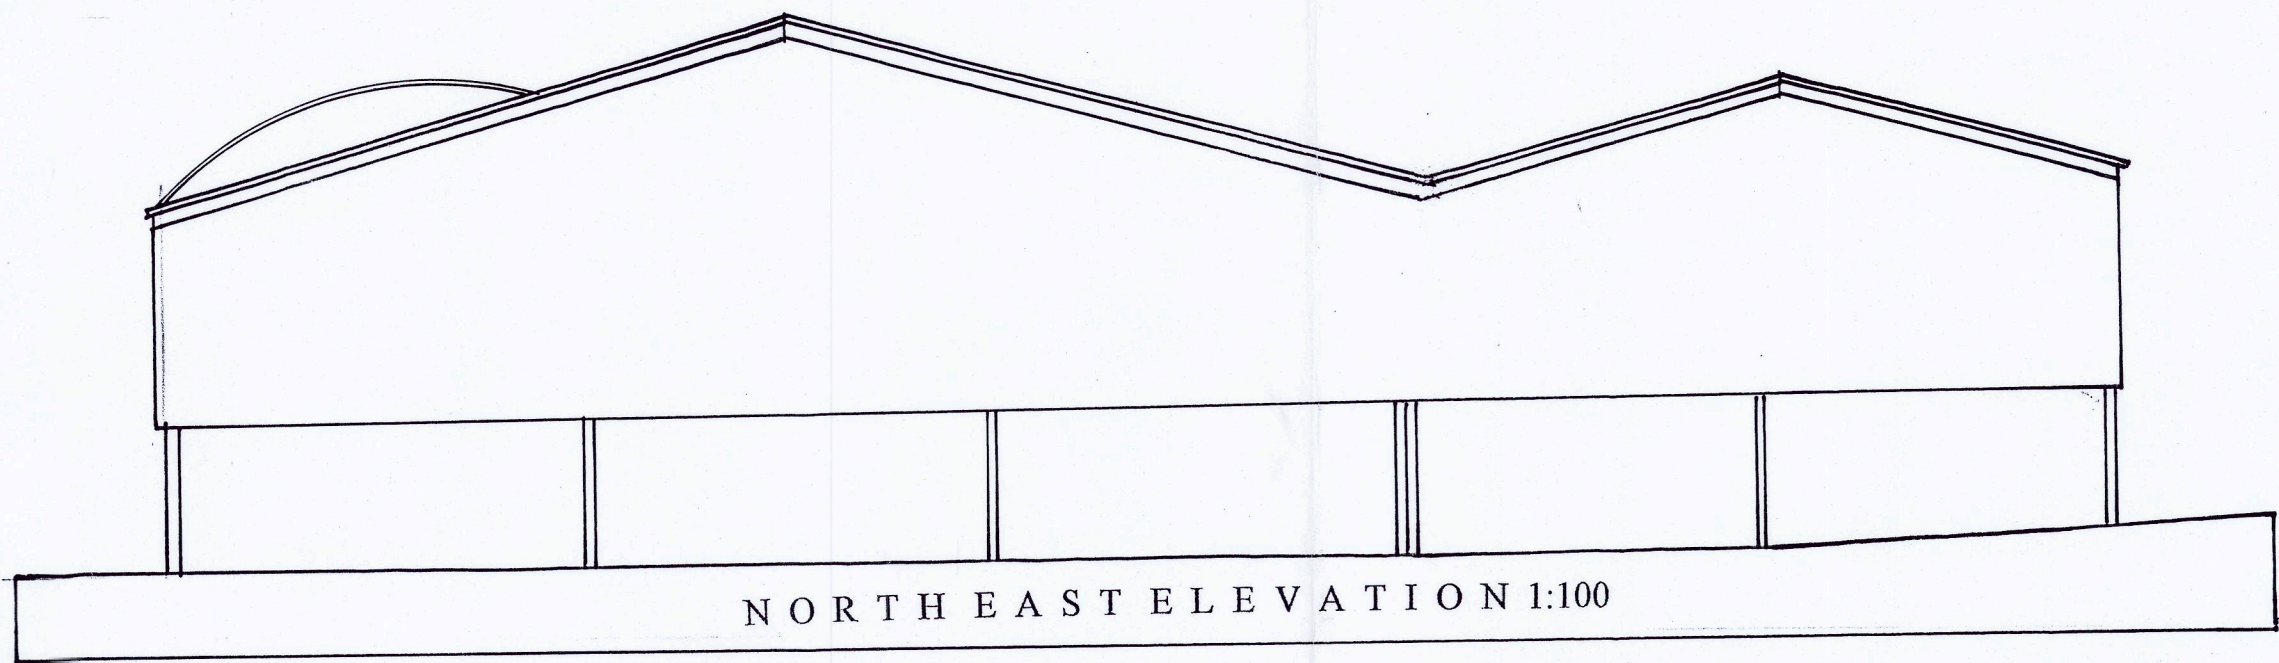
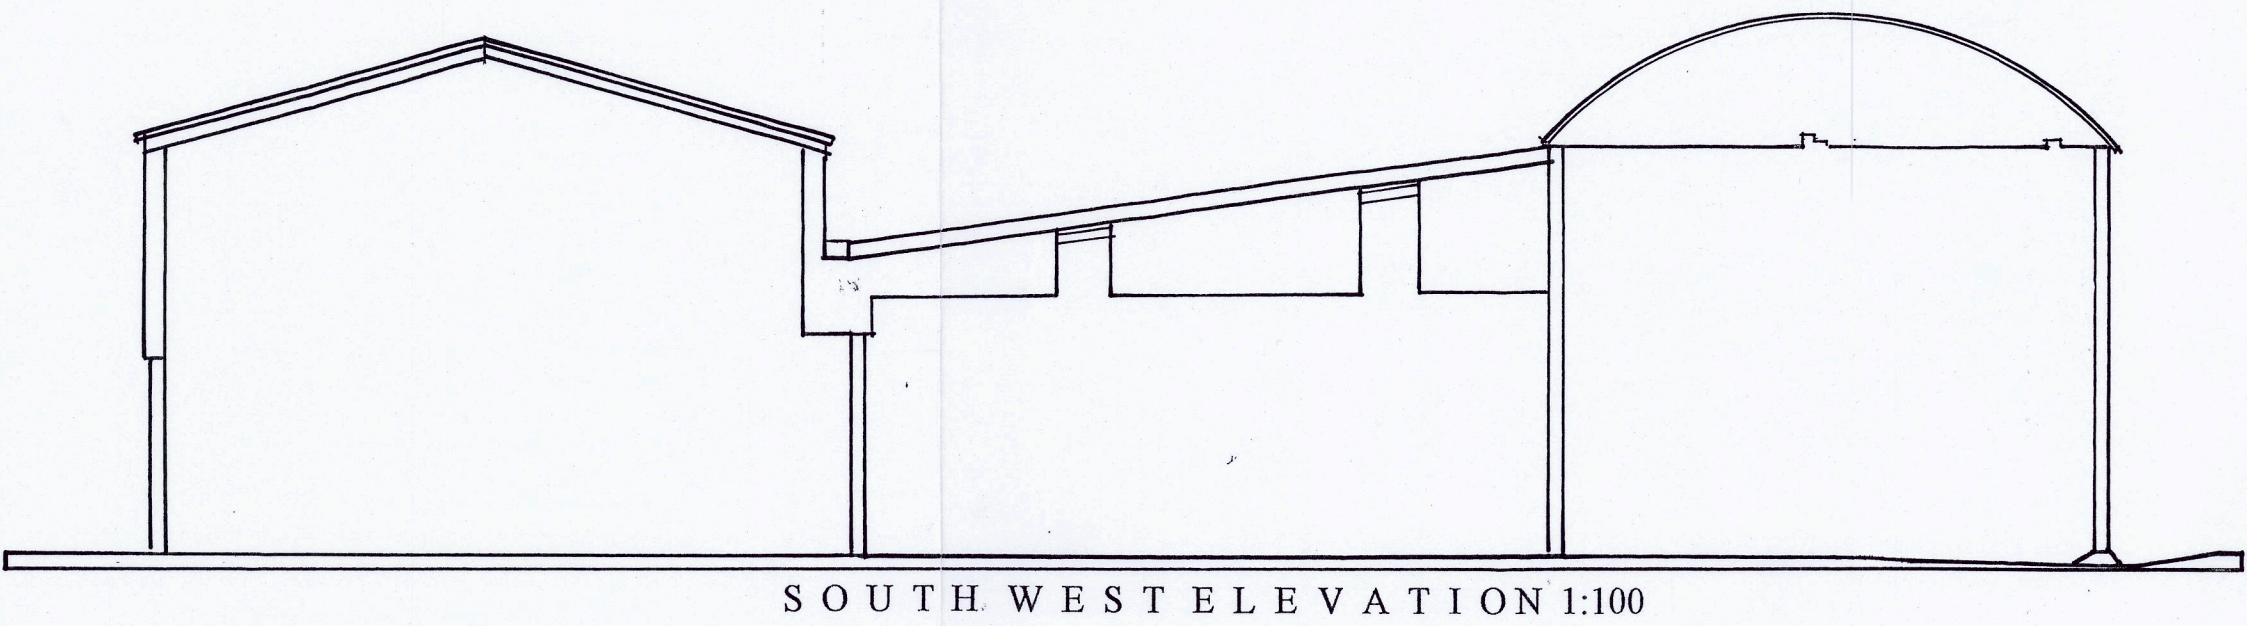


NOTE: PLEASE TAKE STATED DIMENSIONS IN PREFERENCE
OVER SCALED DIMENSIONS AS DISCREPANCIES MAY OCCUR
VIA THE ELECTRONIC SCANNING & PRINTING PROCEDURE:

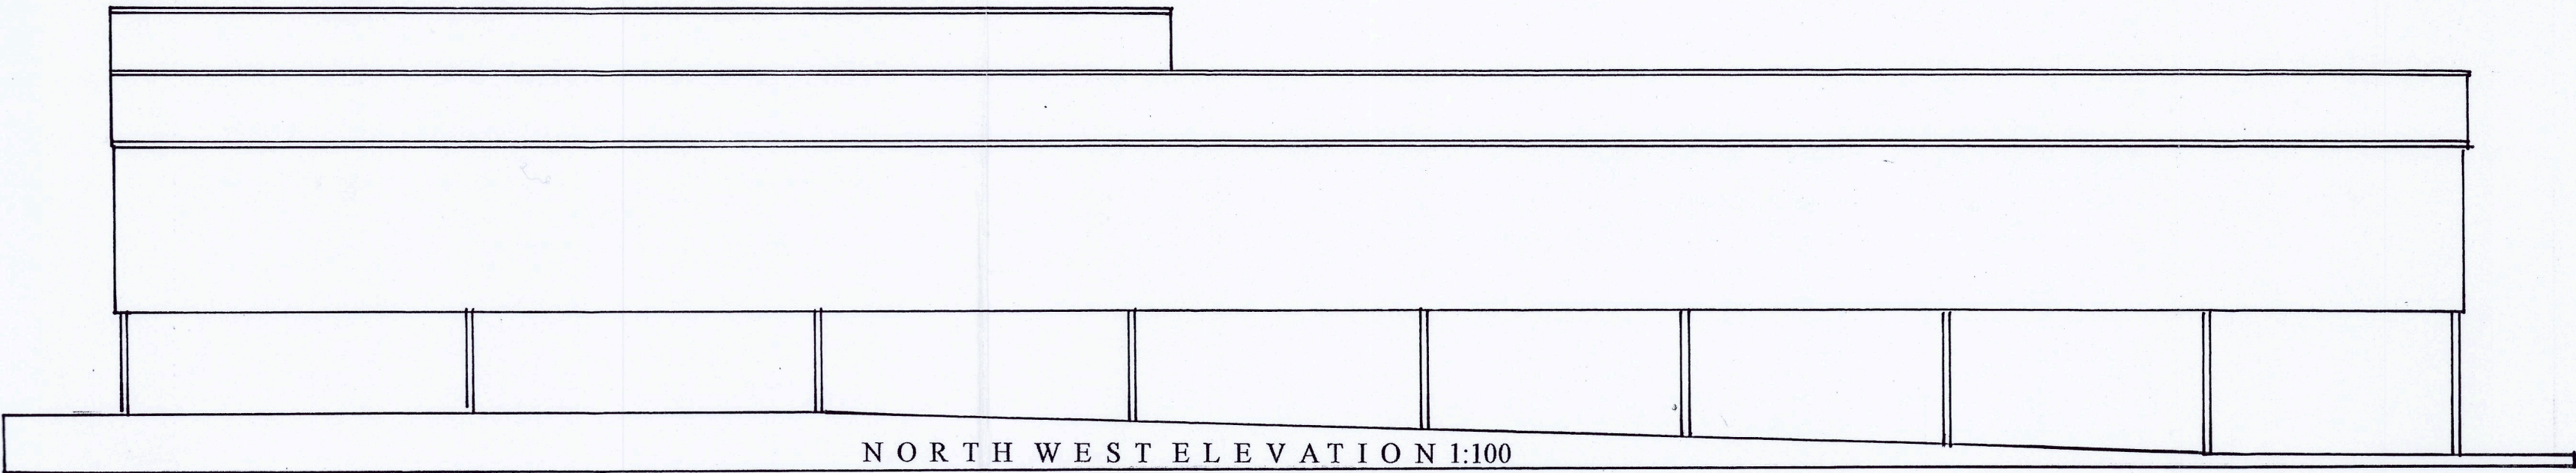


EXISTING ELEVATIONS & FLOOR PLANS

0m 2m 4m 6m 8m 10m

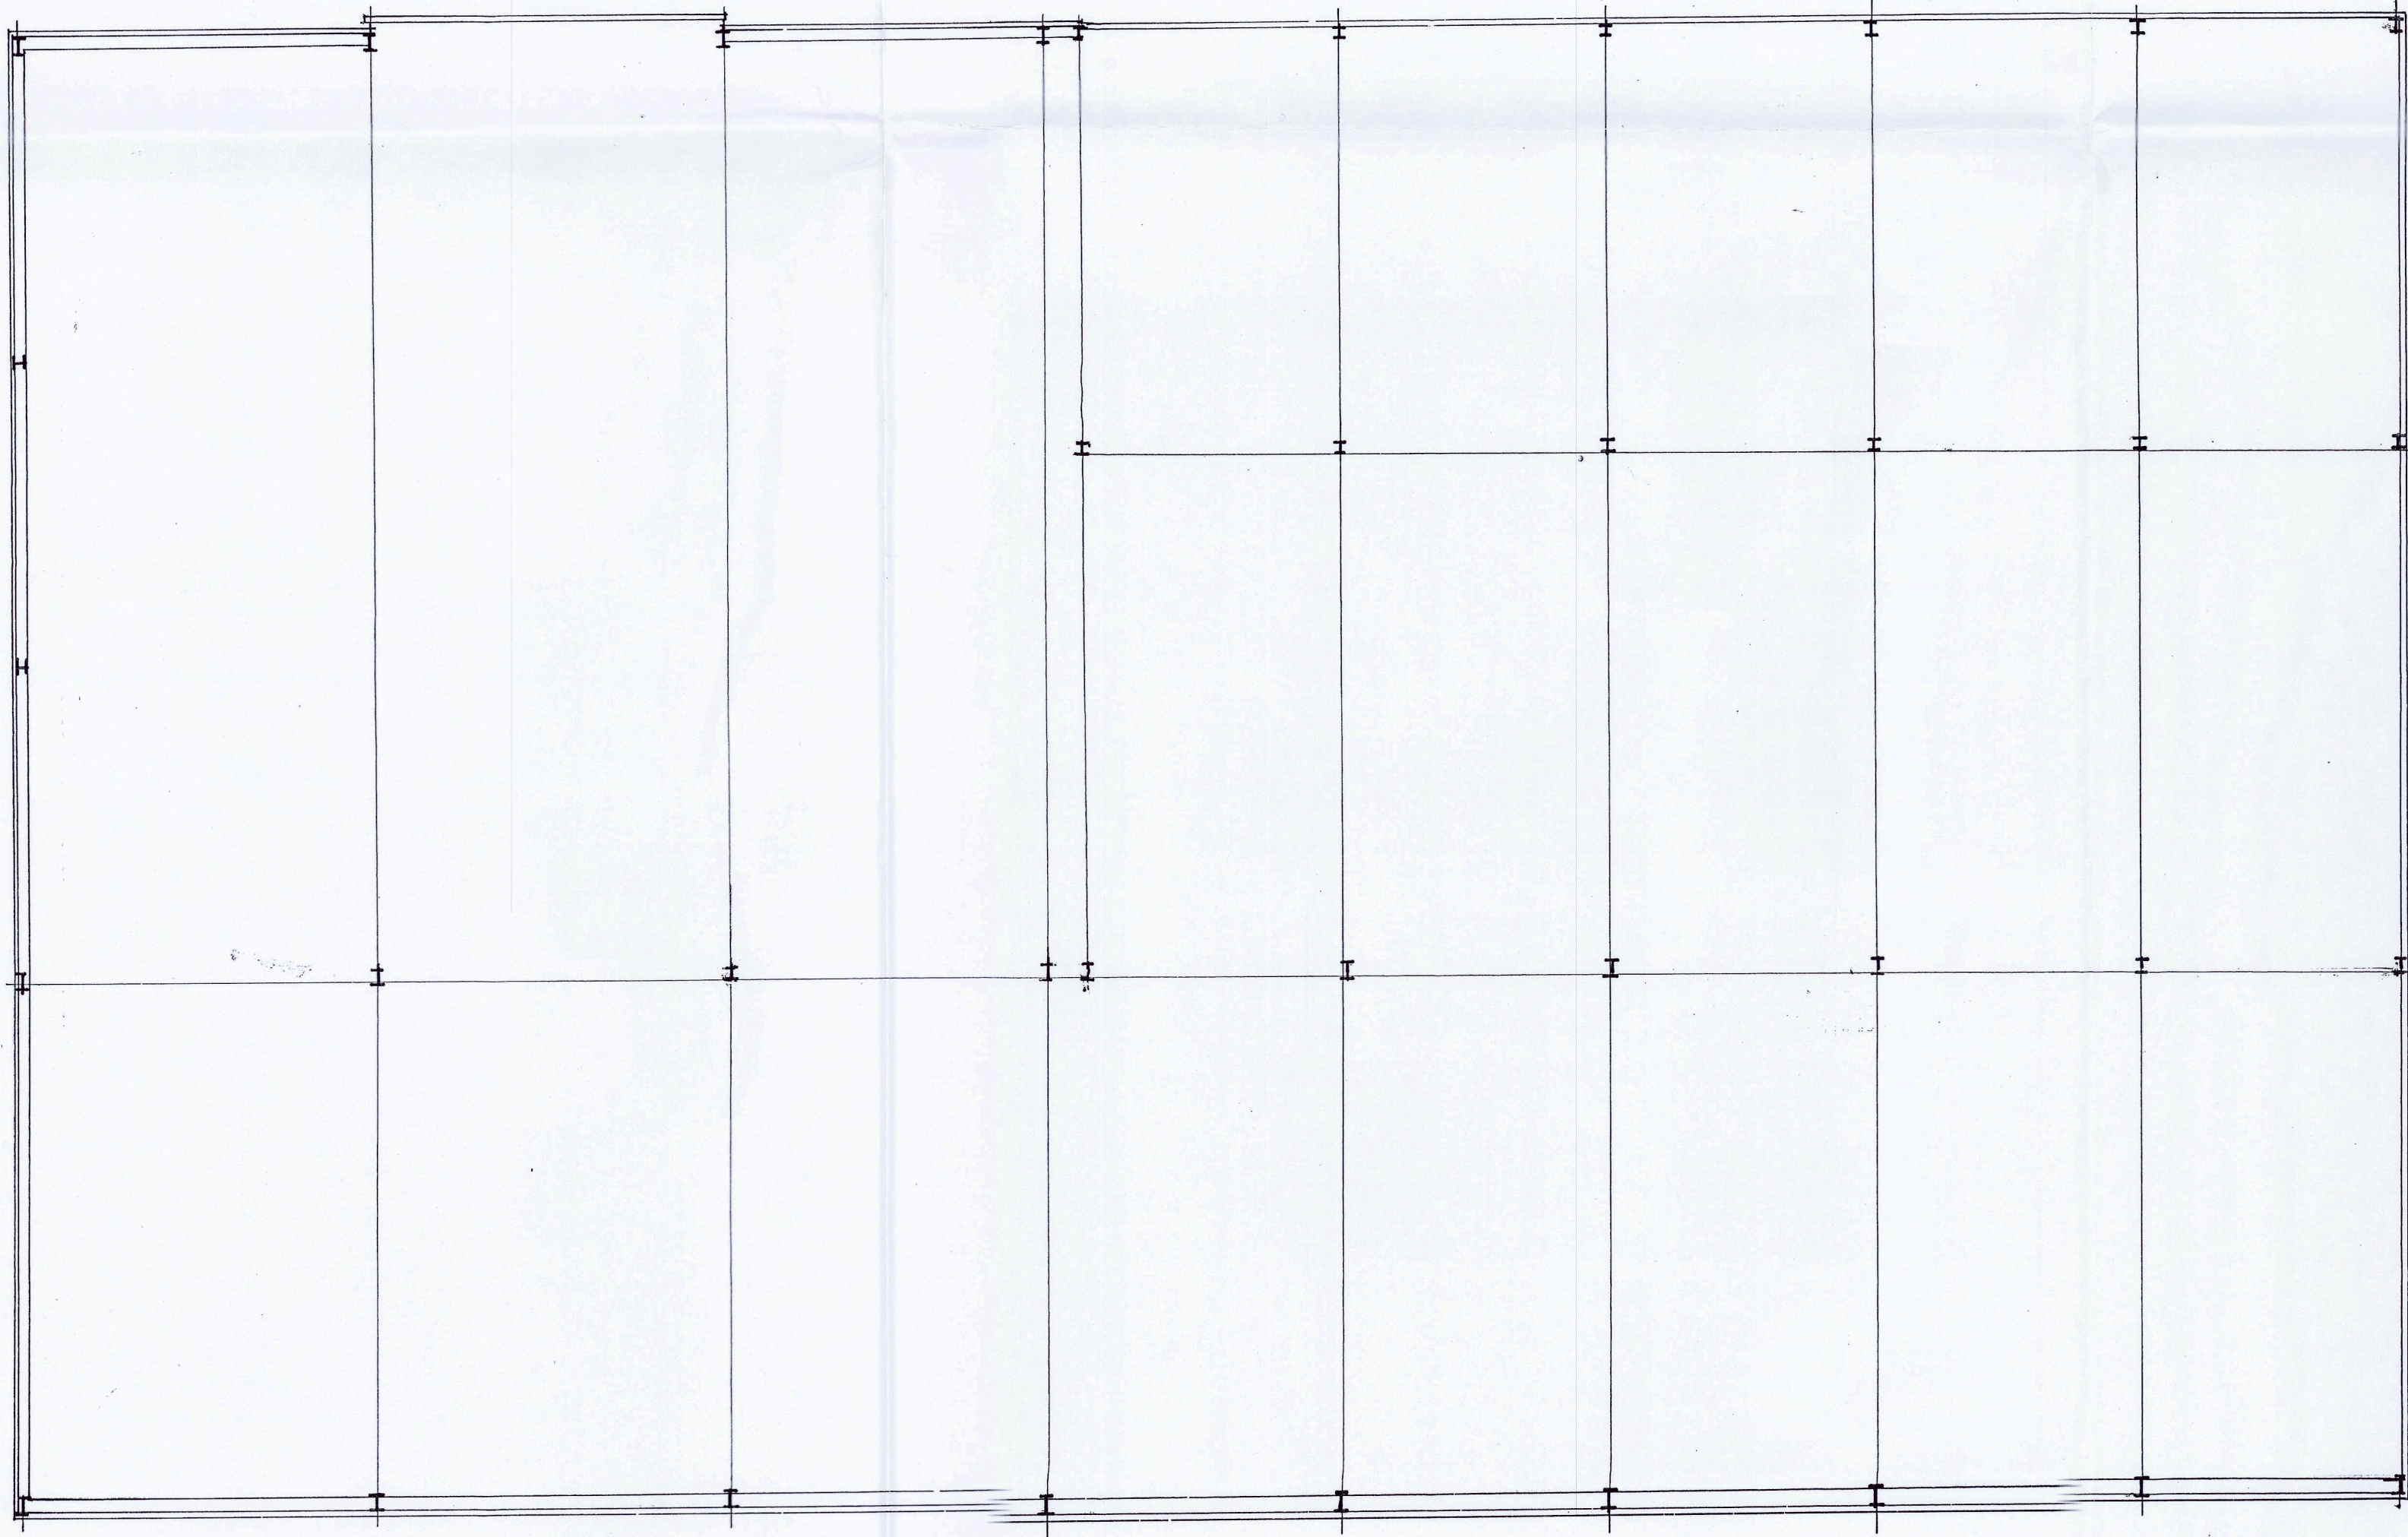

FLOOR PLAN
1:100

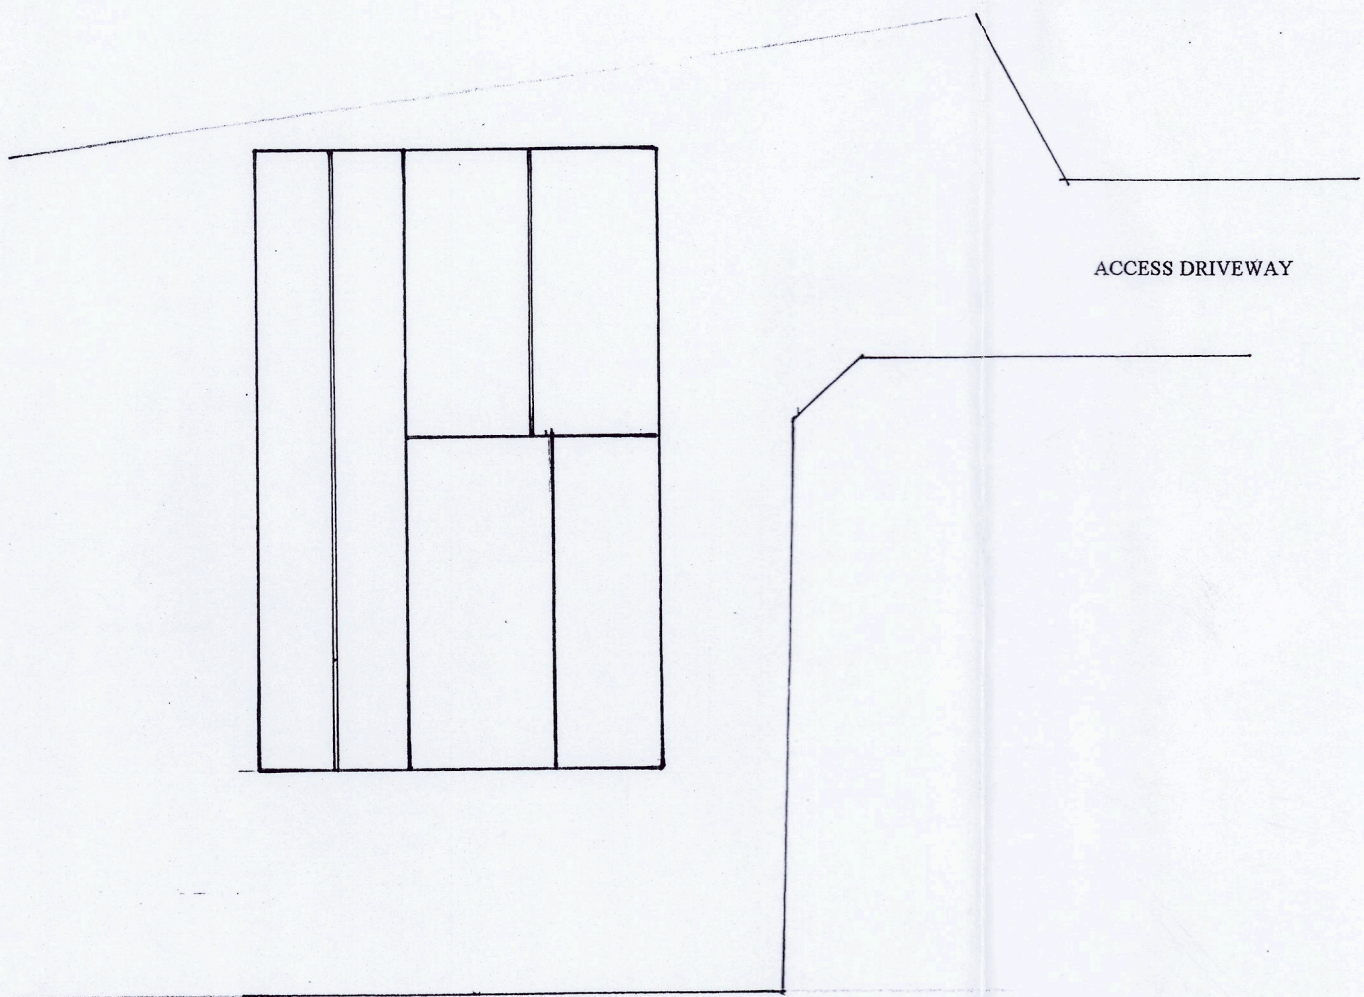

SITE LAYOUT PLAN 1:500

0m 2m 4m 6m 8m 10m

CLIENTS:
Singular Homes Ltd.

PROJECT:
The Proposed Conversion of An
Existing Agricultural Outbuilding
To Form a Single Dwellinghouse.
Glebe Farm,
Orton Lane,
Orton-on-the-Hill,
Leicestershire.

DRAWING TITLE:
Existing Floor Plan(s) & Elevations.
Existing Site Layout Plan.

SCALE: 1:100/1:200 @A1
DATE: November 2024.
DRWG No: HMD/SV/0579/01.
© Copyright HMD/2024

HOUSEMARTIN
DESIGNS



© Copyright HMD.
(The Copyright, Designs & Patents Act 1988 - as amended)