

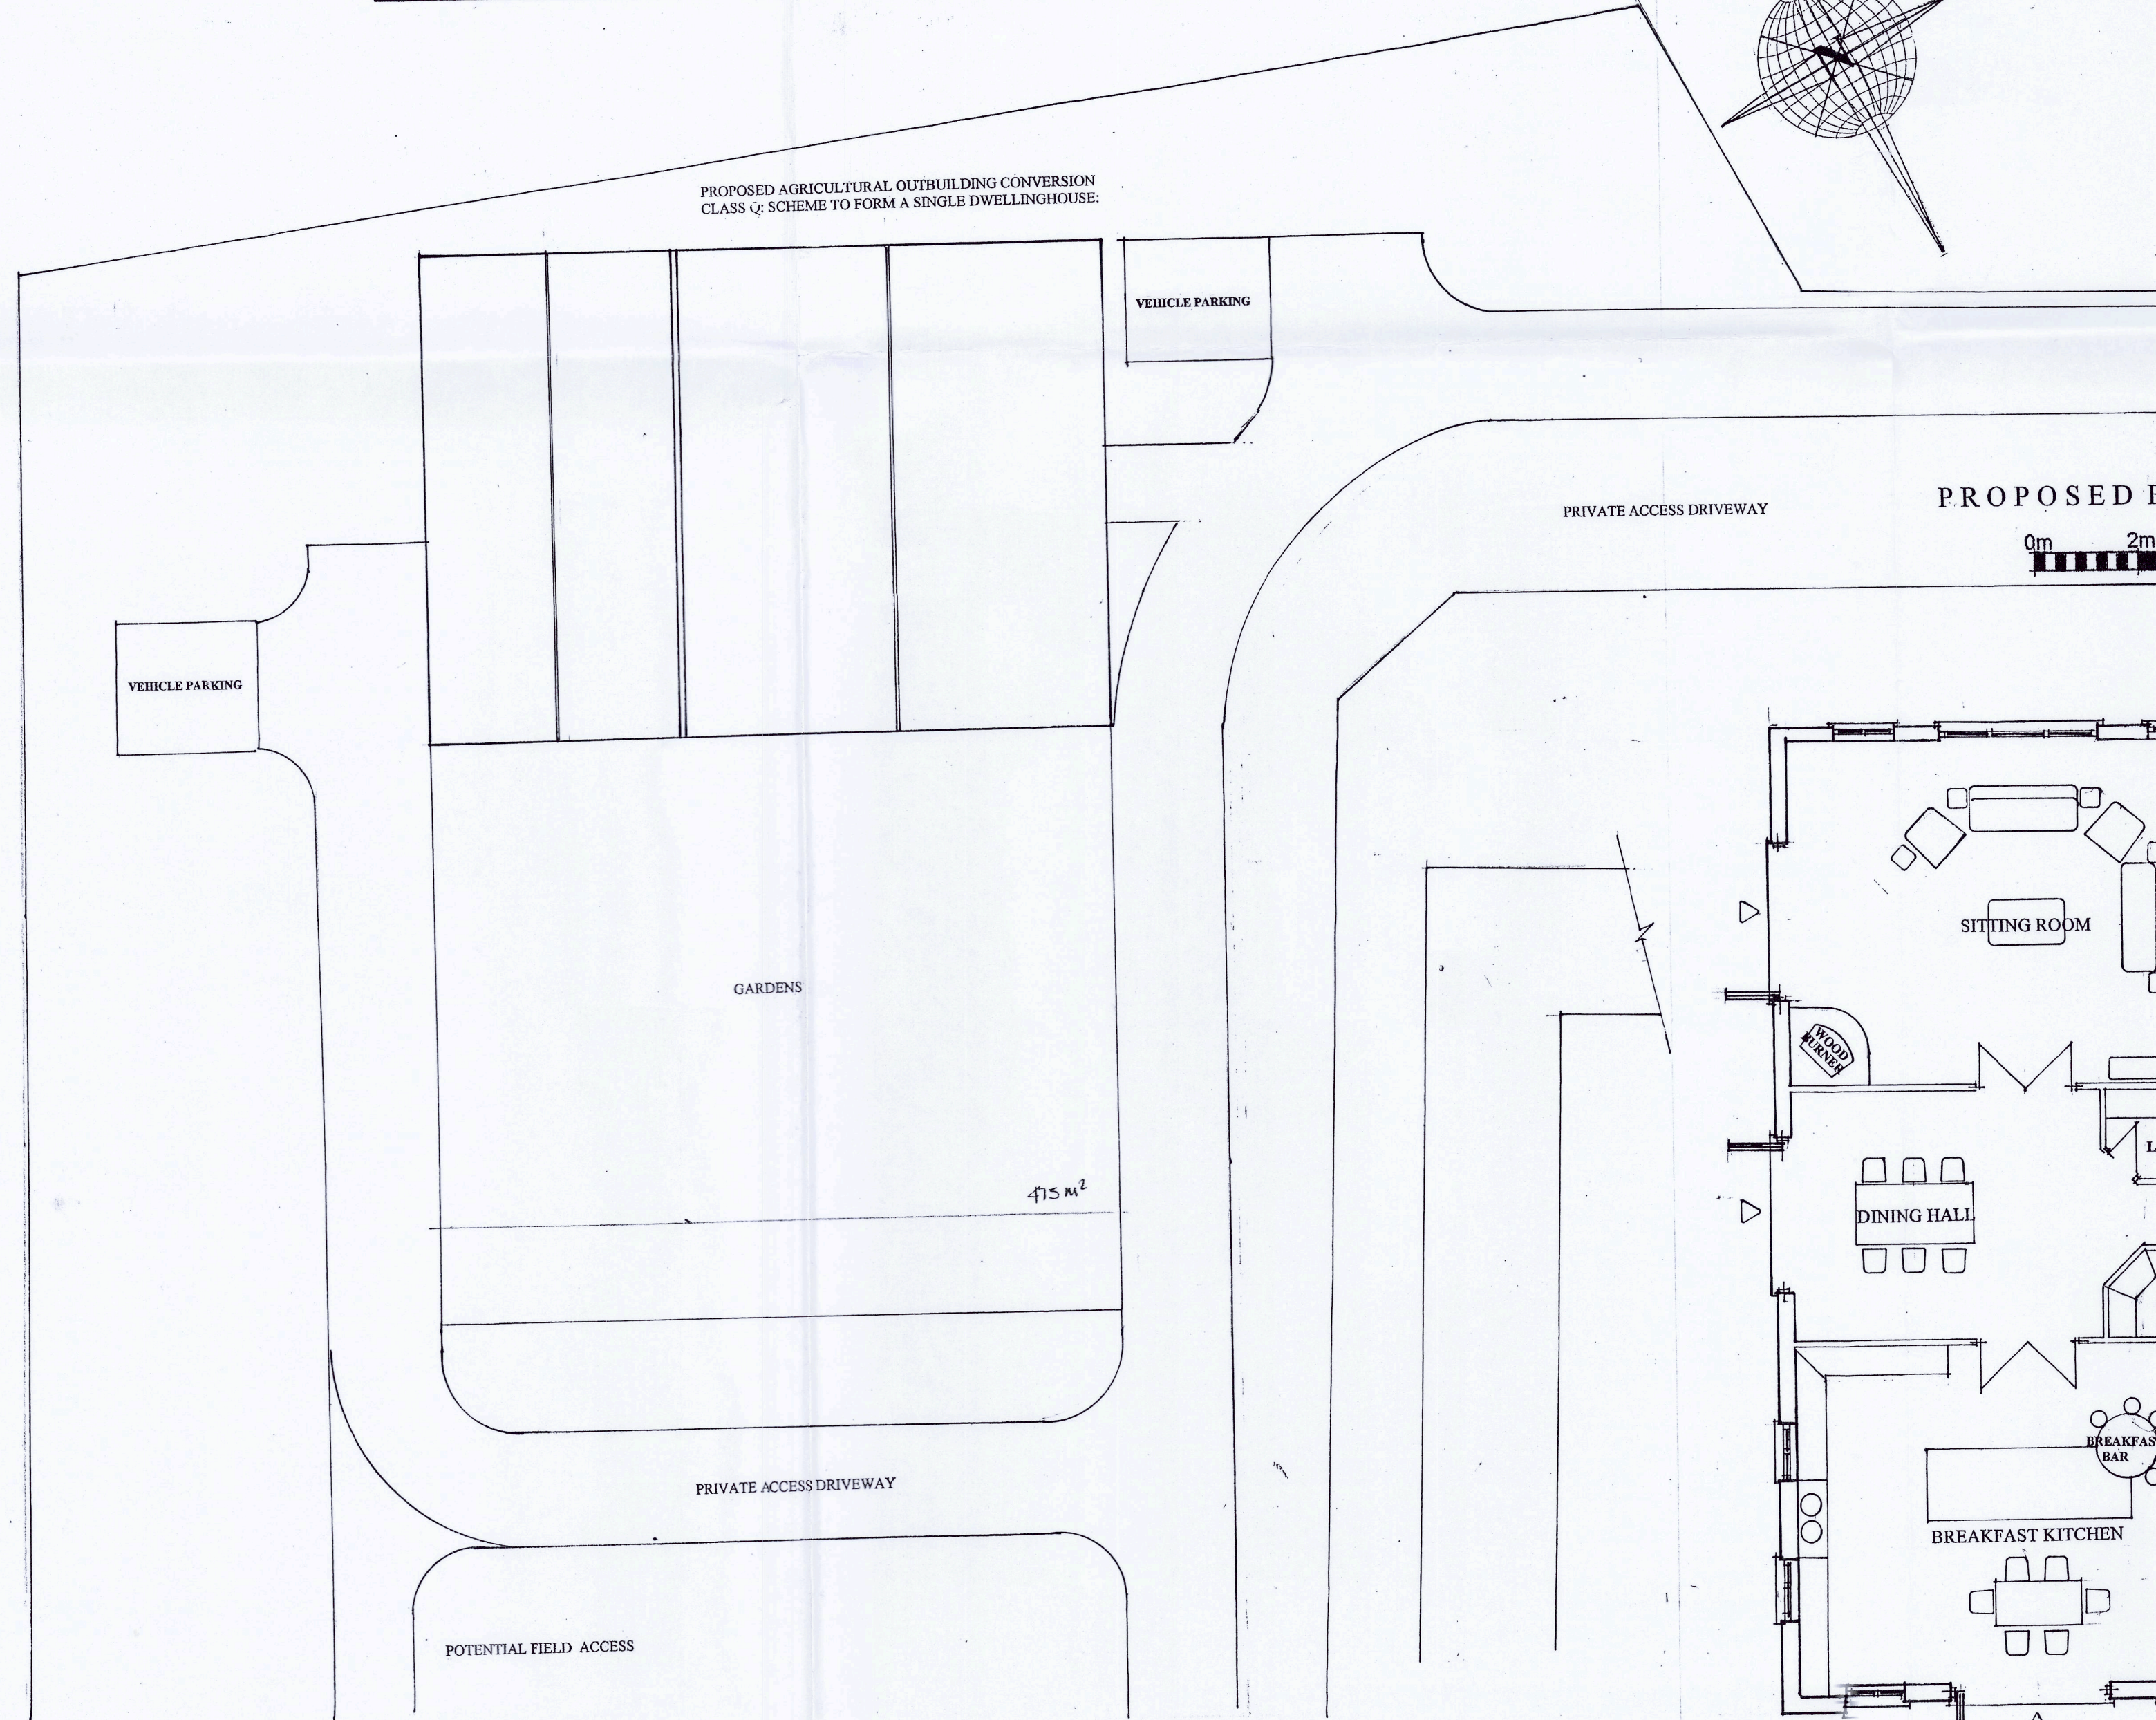
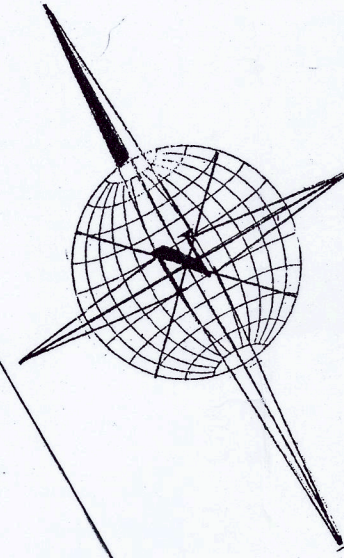
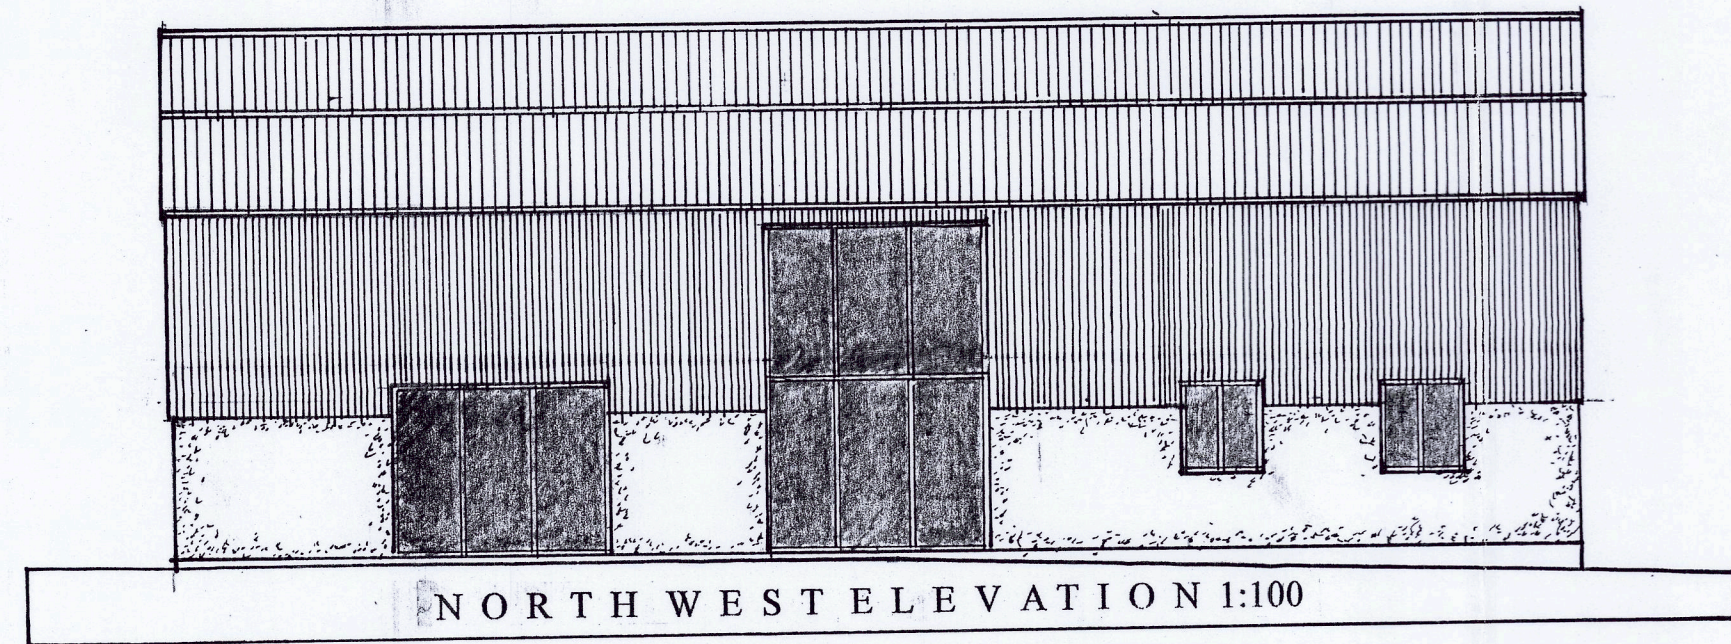
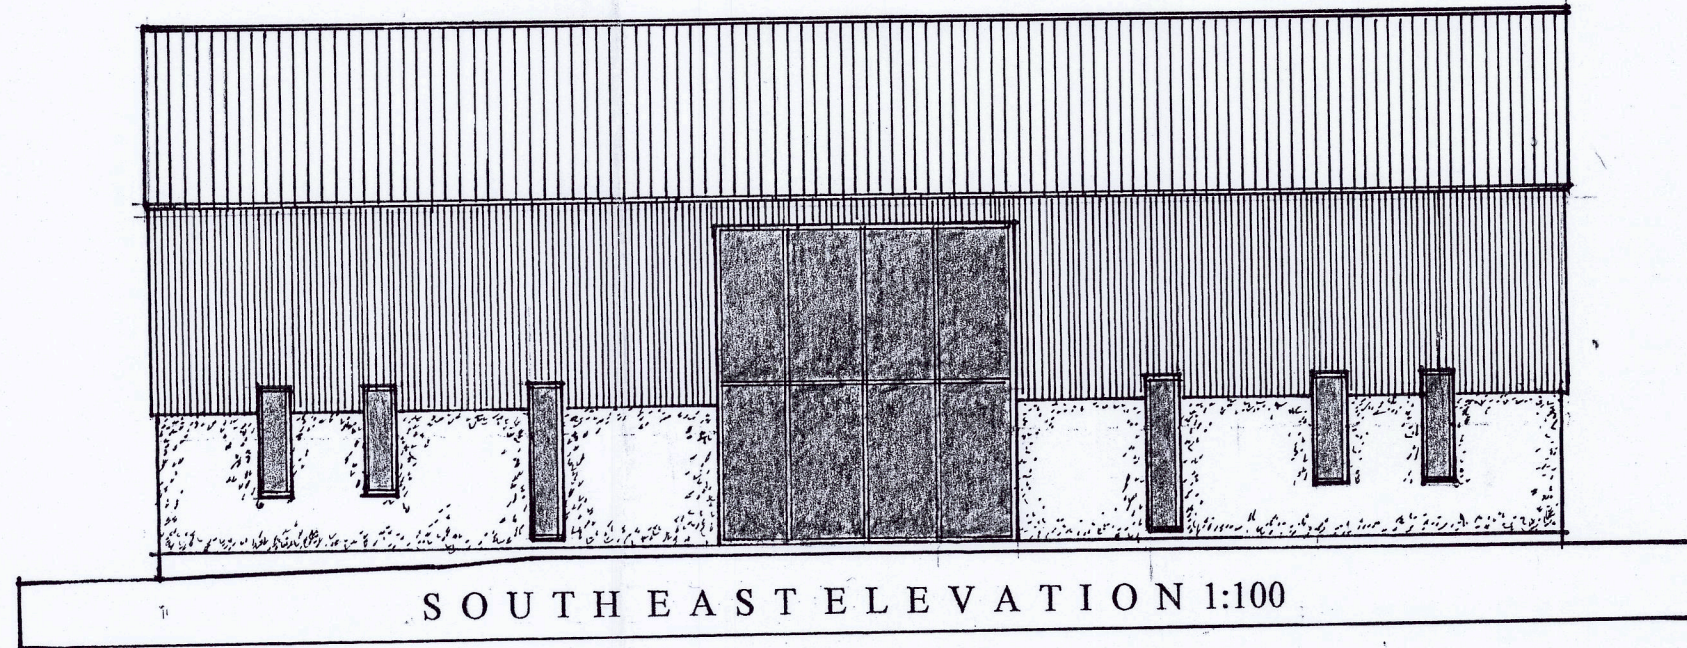
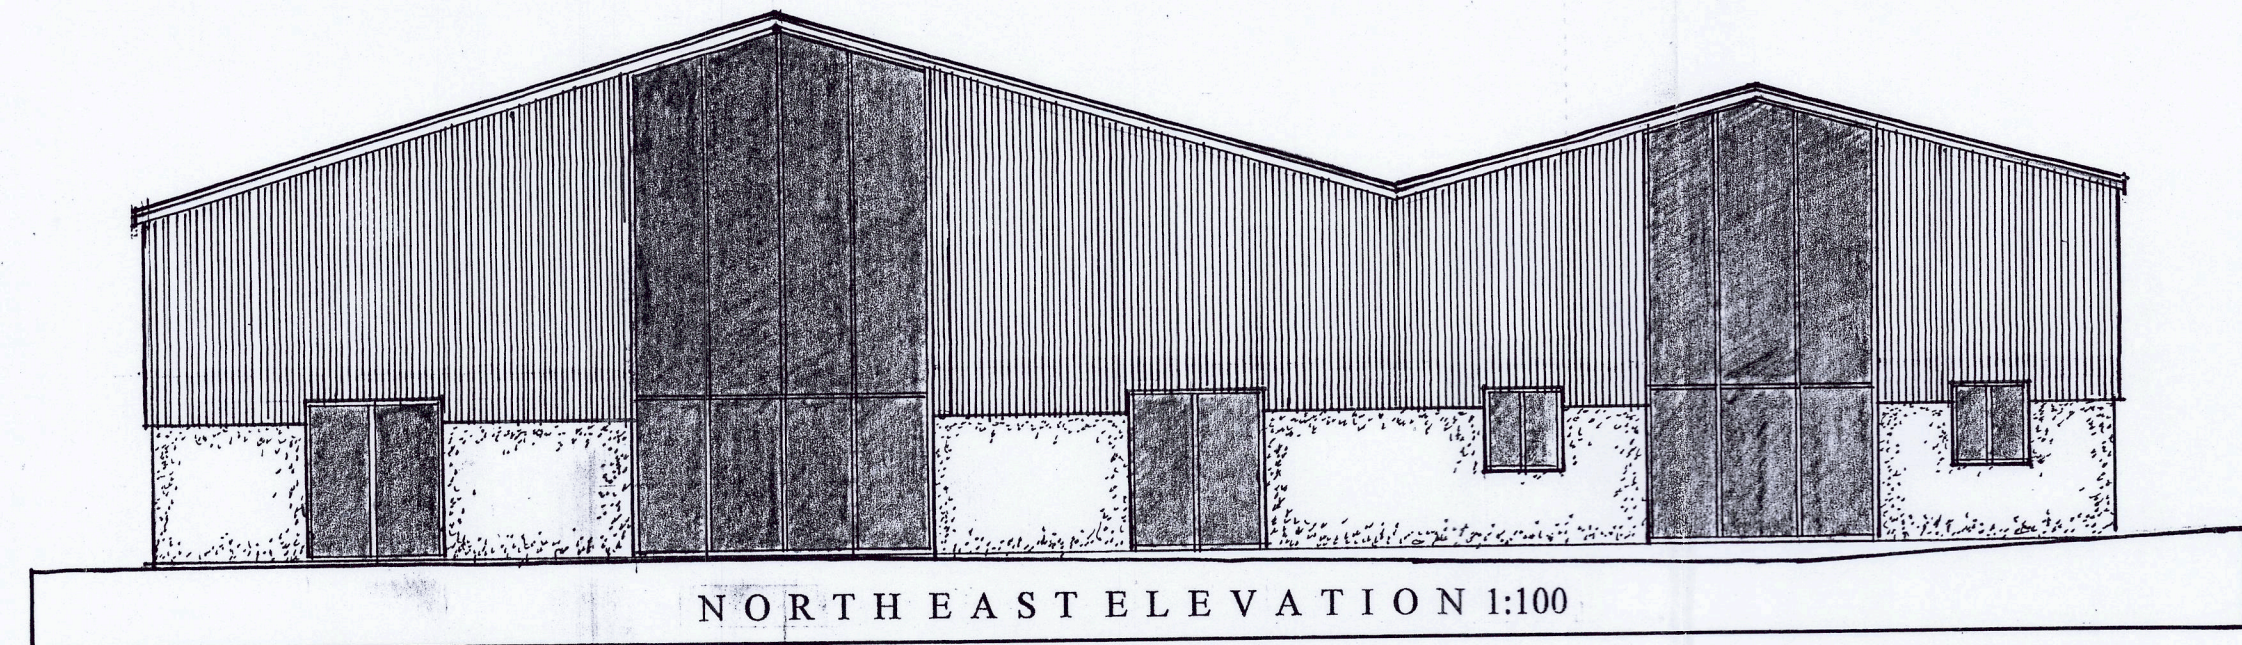
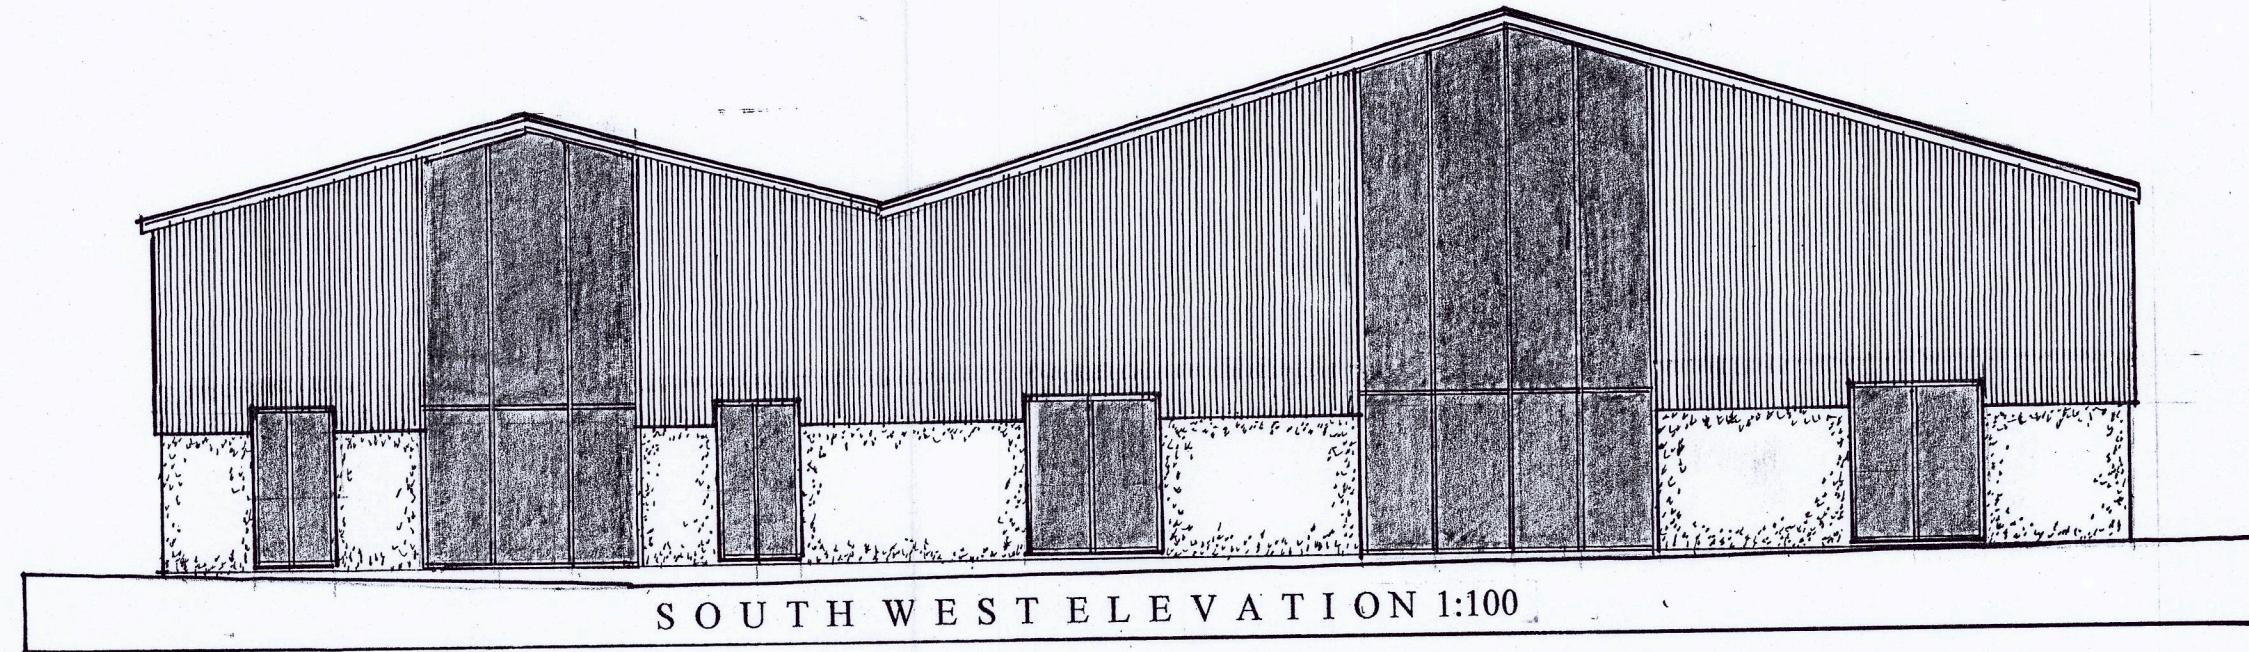


NOTE: PLEASE TAKE STATED DIMENSIONS IN PREFERENCE
OVER SCALED DIMENSIONS AS DISCREPANCIES MAY OCCUR
VIA THE ELECTRONIC SCANNING & PRINTING PROCEDURE:

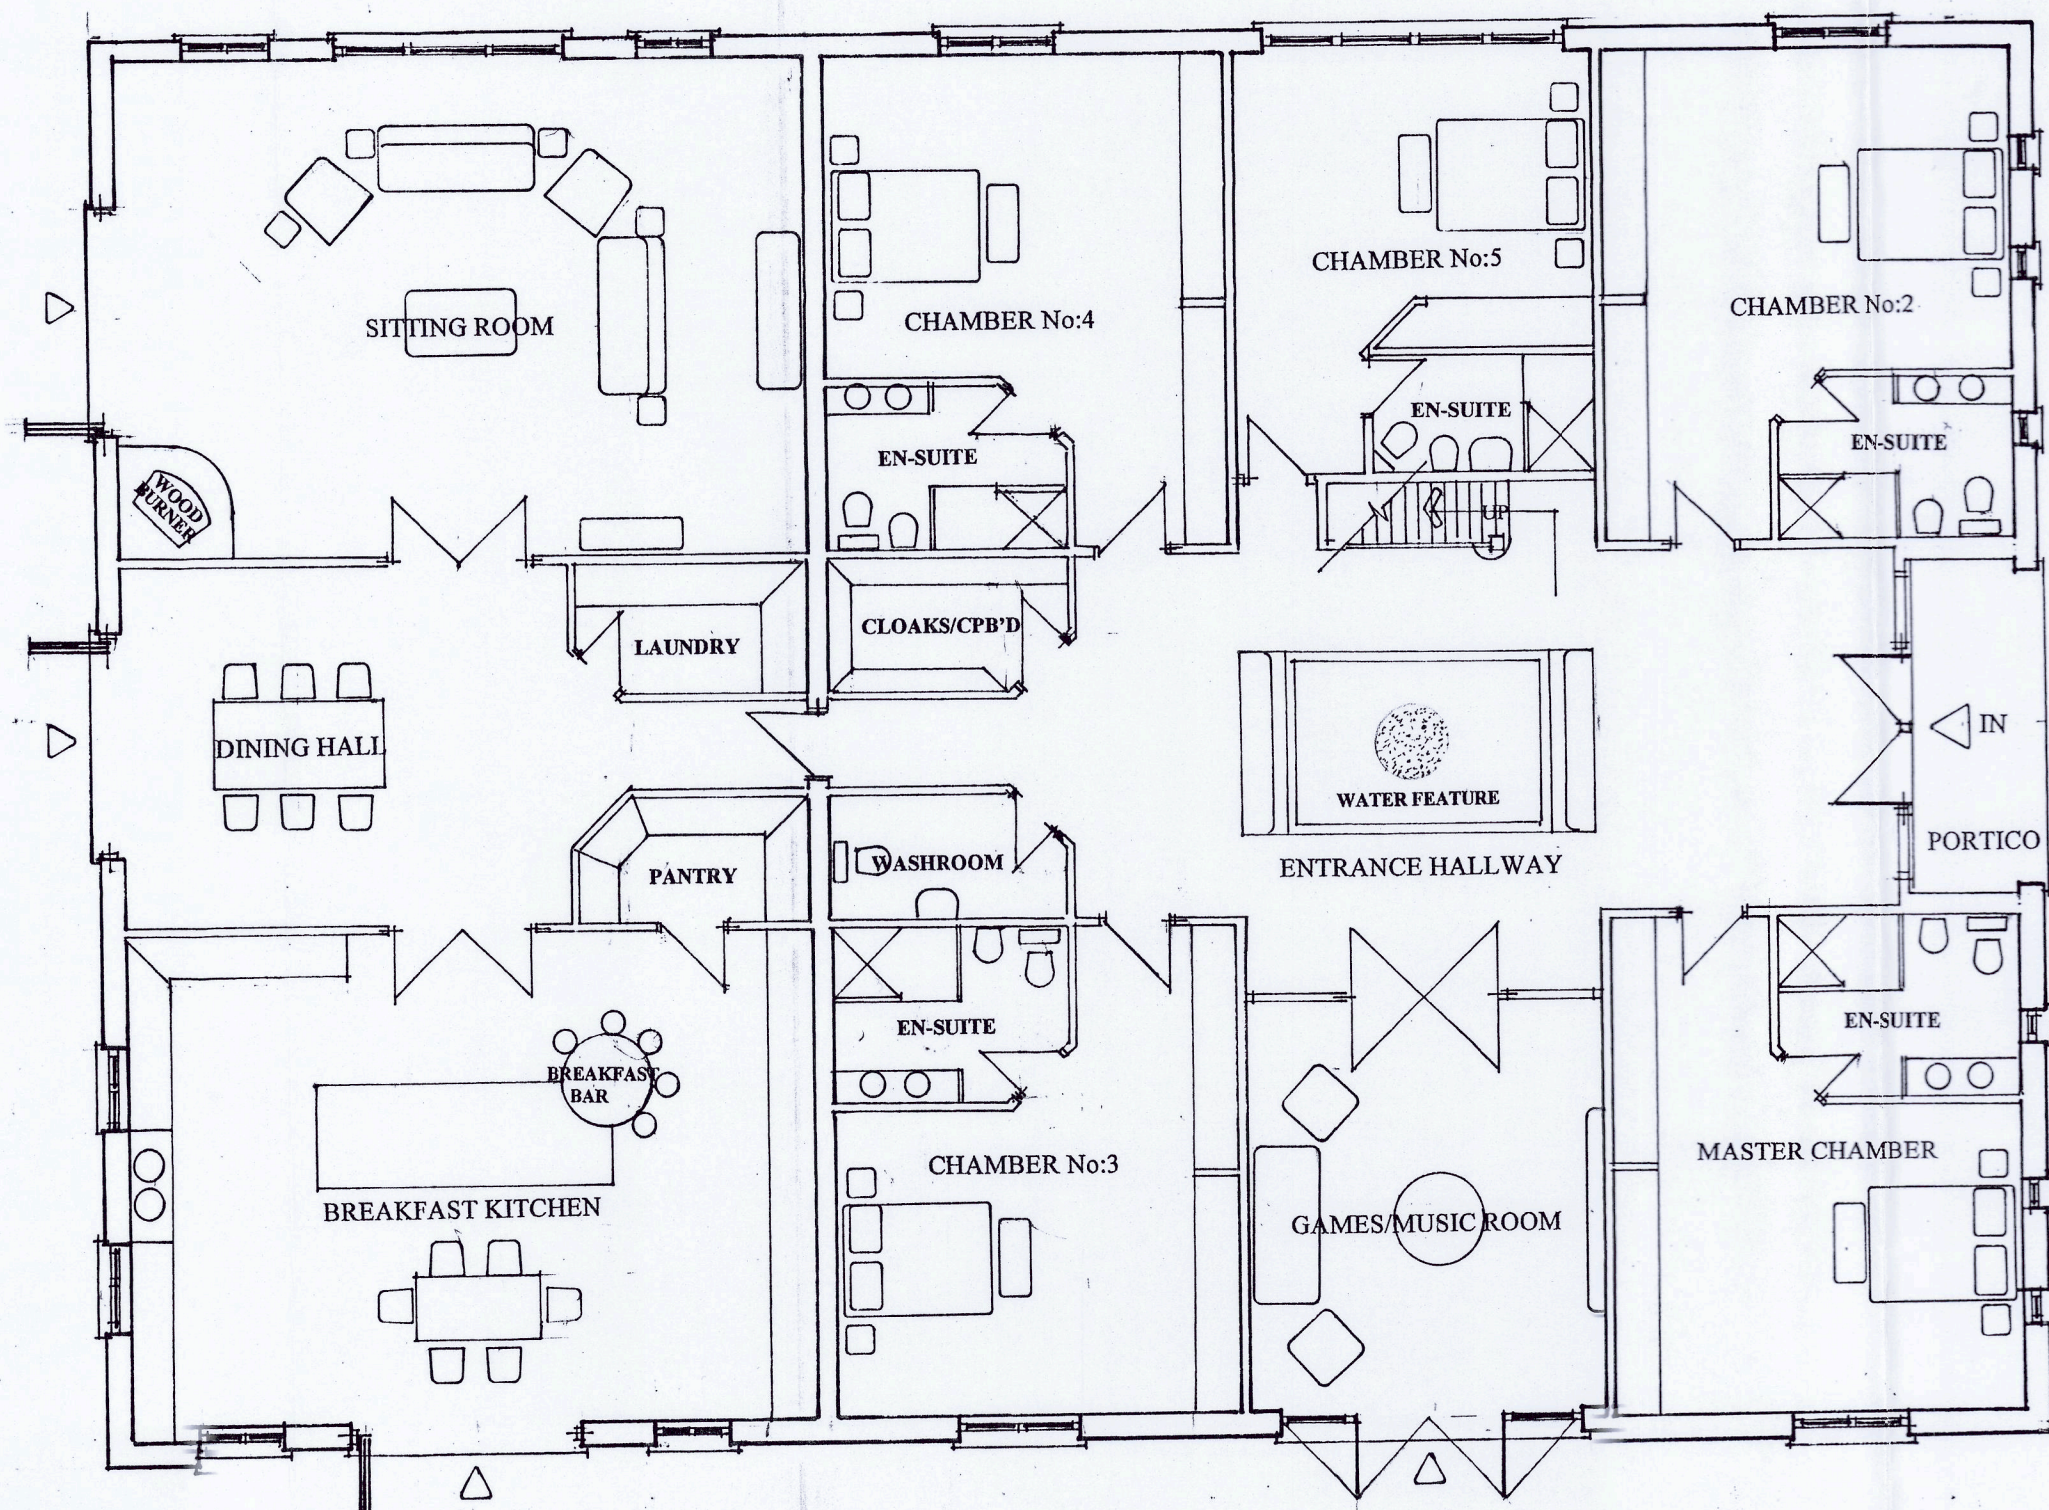

PROPOSED ELEVATIONS & FLOOR PLANS

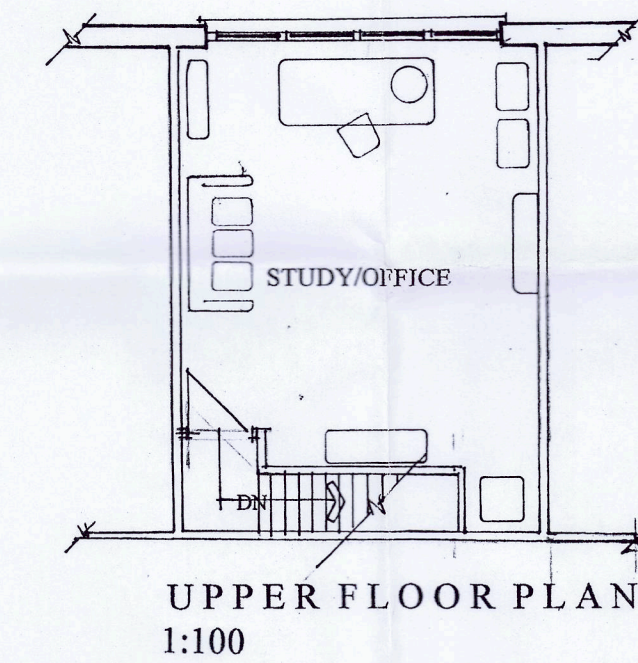

CLIENTS:
Singular Homes Ltd.

PROJECT:
The Proposed Conversion of An
Existing Agricultural Outbuilding
To Form a Single Dwellinghouse.
Glebe Farm,
Orton Lane,
Orton-on-the-Hill,
Leicestershire.

DRAWING TITLE:
Proposed Floor Plan(s) & Elevations.
Site Layout Plan.

SCALE: 1:100/1:200 @A1
DATE: November 2024.
DRWG.No: HMD/PD/0579/01
c Copyright HMD/2024

HOUSEMARTIN
DESIGNS



c Copyright HMD.
The Copyright, Designs & Patents Act 1988 - as amended