



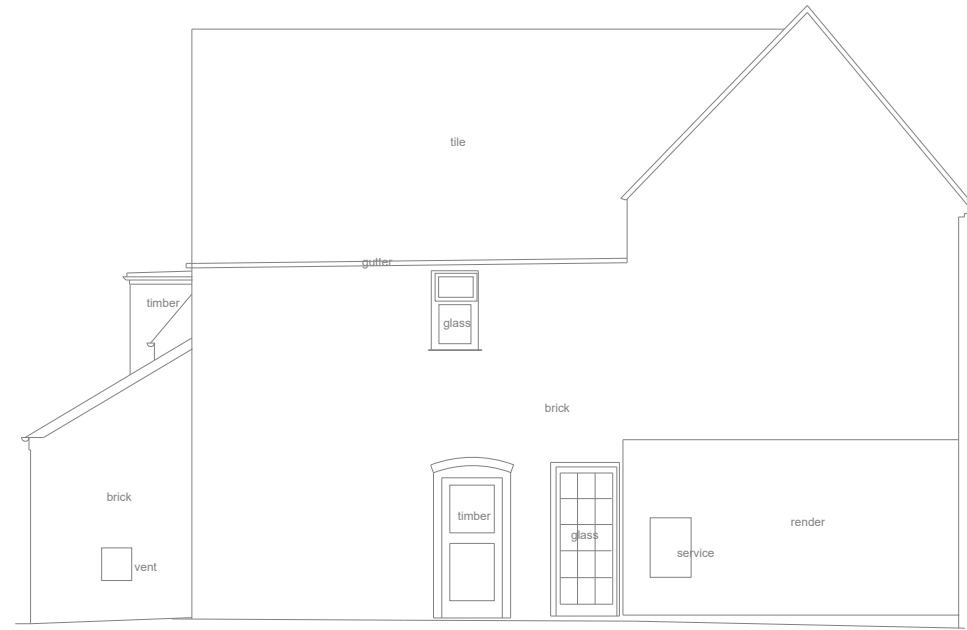

Front Elevation


Side Elevation

Rear Elevation

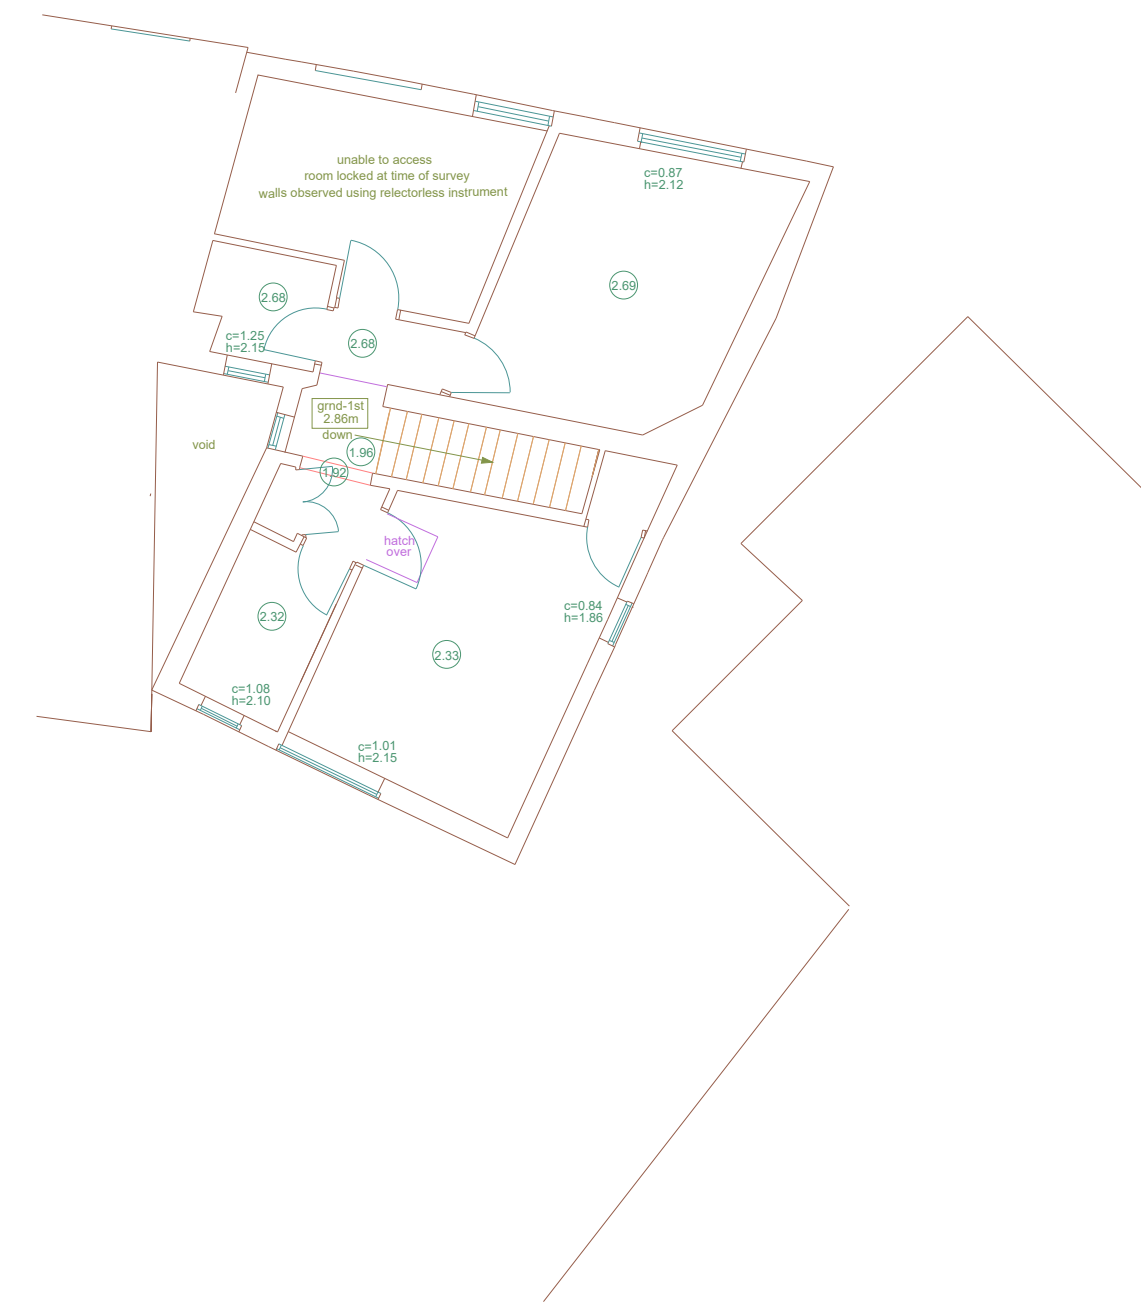

Ground Floor

First Floor

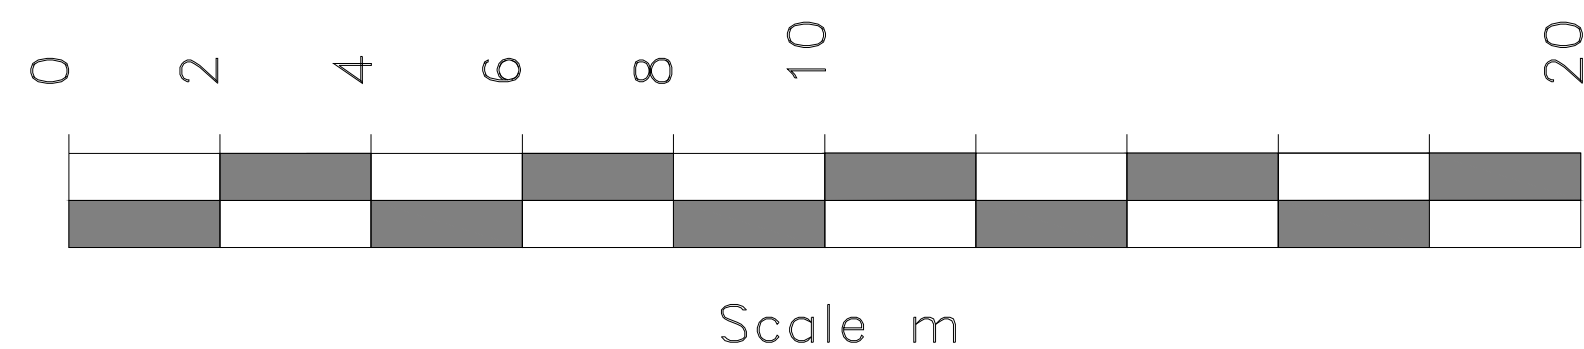

Rev	Date	Description

This plan has been surveyed to the scale shown
Caution should be exercised when enlargements are made
Some services may not have been surveyed due to parked vehicles or other obstructions
All dimensions have been measured or estimated from ground level, unless stated otherwise.
Tree species shown should be treated with caution and expert identification is advised.
Drainage information has been taken from a surface inspection and should be treated as approximate only.
All critical dimensions should be confirmed onsite prior to the commencement of any works.

PROJECT

**20 Market Place
Market Bosworth
CV13 0LE**

MEASURED BUILDING SURVEY

Drg. No. MA23-4728-1	Date:- May 2023
Drawn by A.T.C	Scale:- 1:100(A1)
Cad Scale 1:1	

C L B Surveys Ltd
38 Forest View
Overseal
Swordlincote
Derbyshire
DE12 6GZ

Telephone: 01283 331788
Email: admin@clbsurveys.co.uk

copyright reserved