





+45.00m

Front Elevation

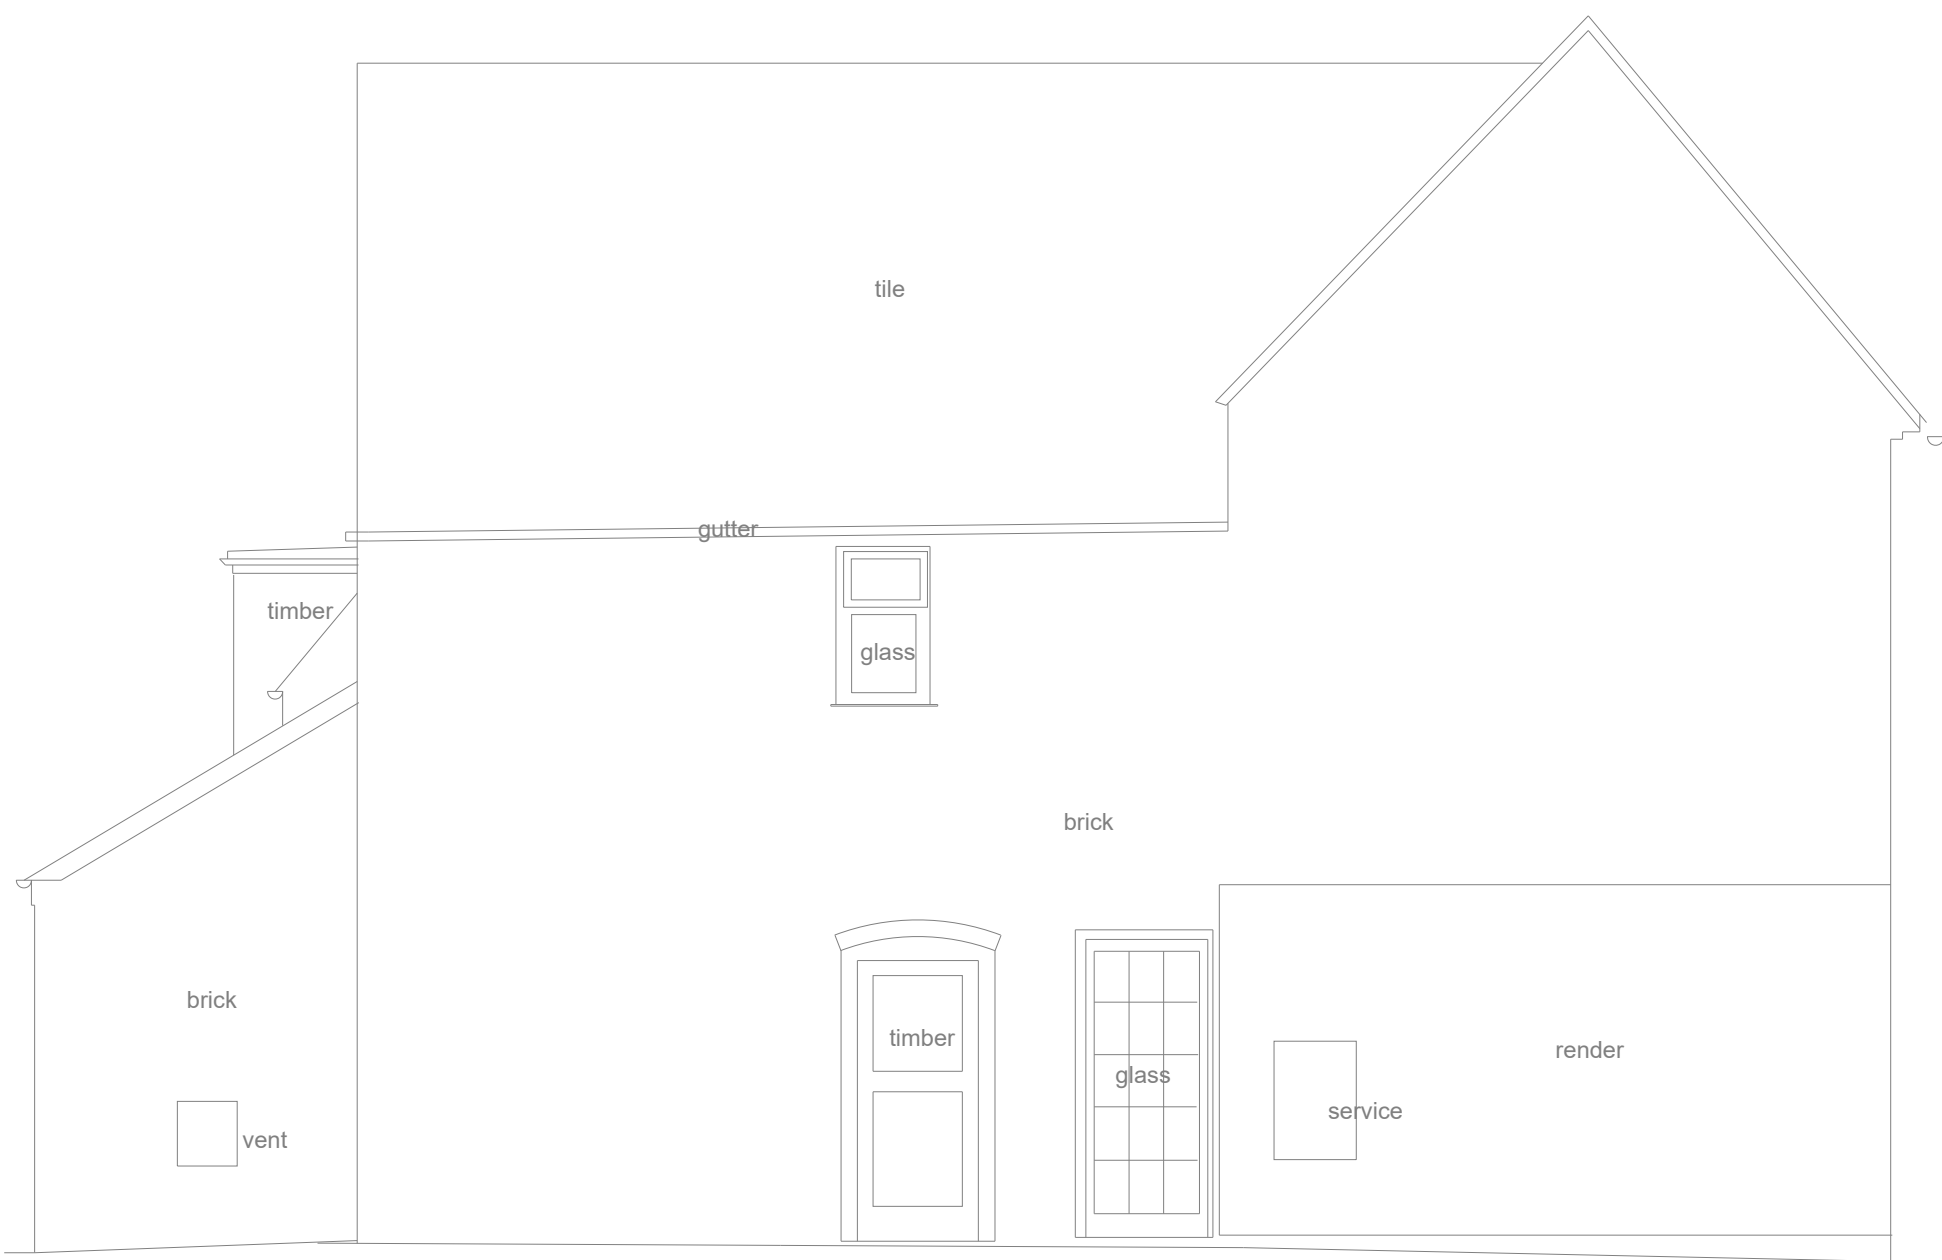


+45.00m

Side Elevation

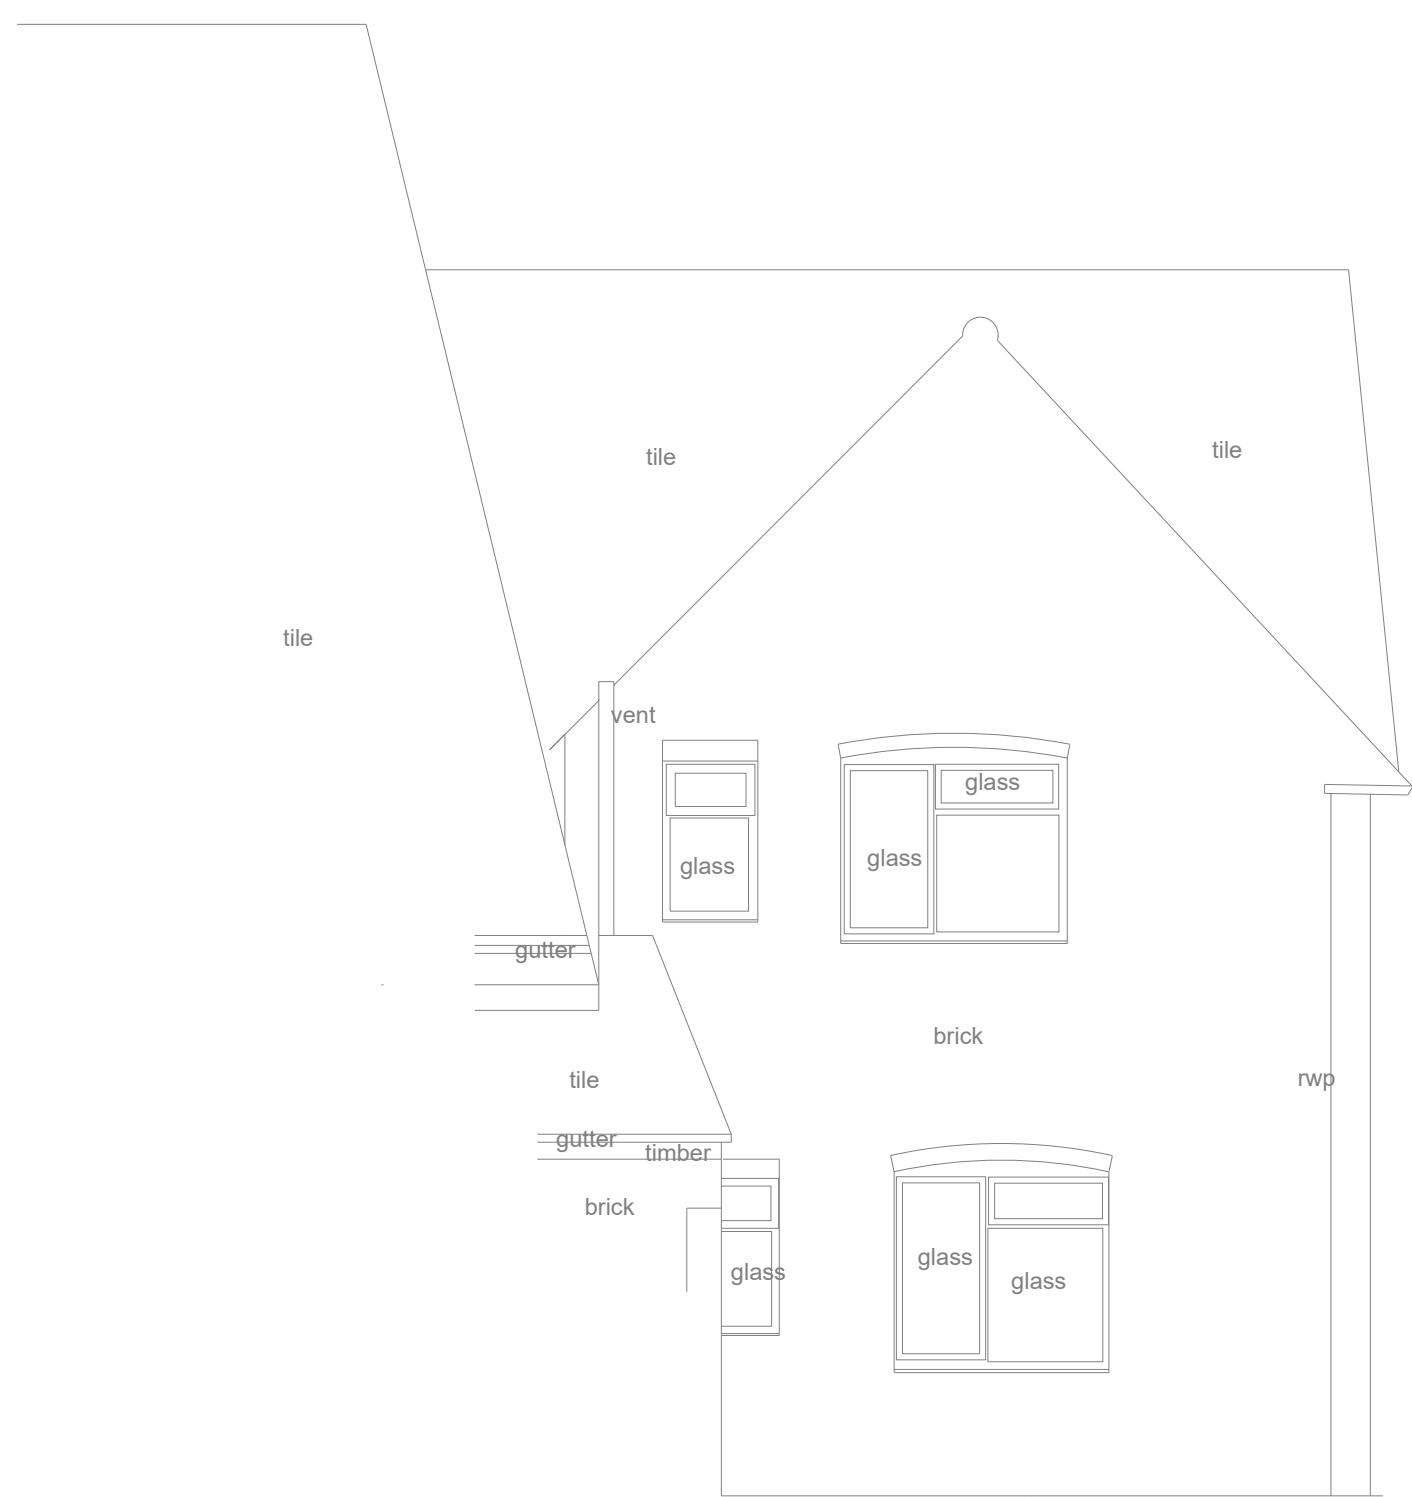

+45.00m

Rear Elevation

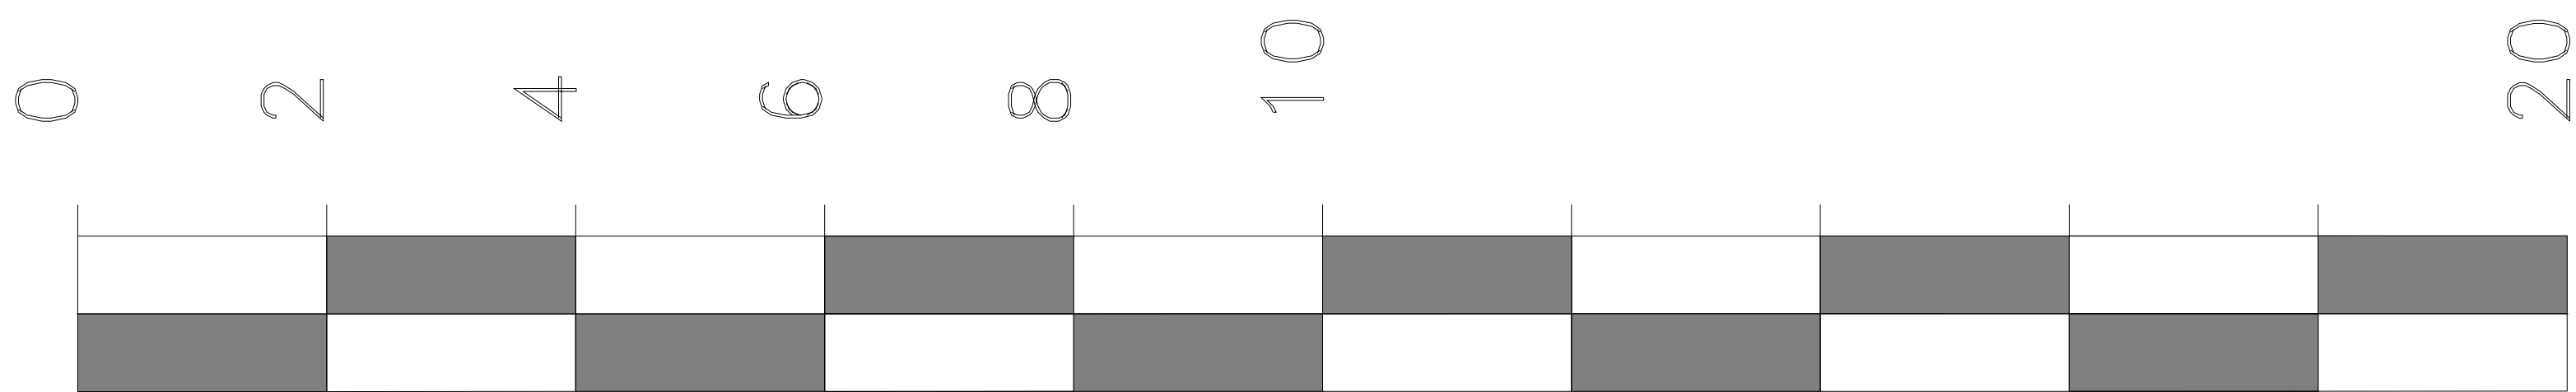

Scale m



Rev	Date	Description

This plan has been surveyed to the scale shown
Caution should be exercised when enlargements are made

Some services may not have been surveyed due to parked vehicles or other obstructions

All dimensions have been measured or estimated from ground level, unless stated otherwise.

Tree species shown should be treated with caution and expert identification is advised.

Drainage Information has been taken from a surface inspection and and should be treated as approximate only.

All critical dimensions should be confirmed onsite prior to the commencement of any works.

PROJECT	
20 Market Place Market Bosworth CV13 0LE	
MEASURED BUILDING SURVEY	
Drg. No. MA23-4728-3	Date:- May 2023
Drawn by A.T.C	Scale:- 1:50(A0)
Cad Scale 1:1	
C L B Surveys Ltd 38 Forest View Overseal Swadlincote Derbyshire DE12 6GZ Telephone: 01283 331788 Email: admin@clbsurveys.co.uk copyright reserved	