




FRONT ELEVATION 1




FRONT ELEVATION 2



REAR ELEVATION

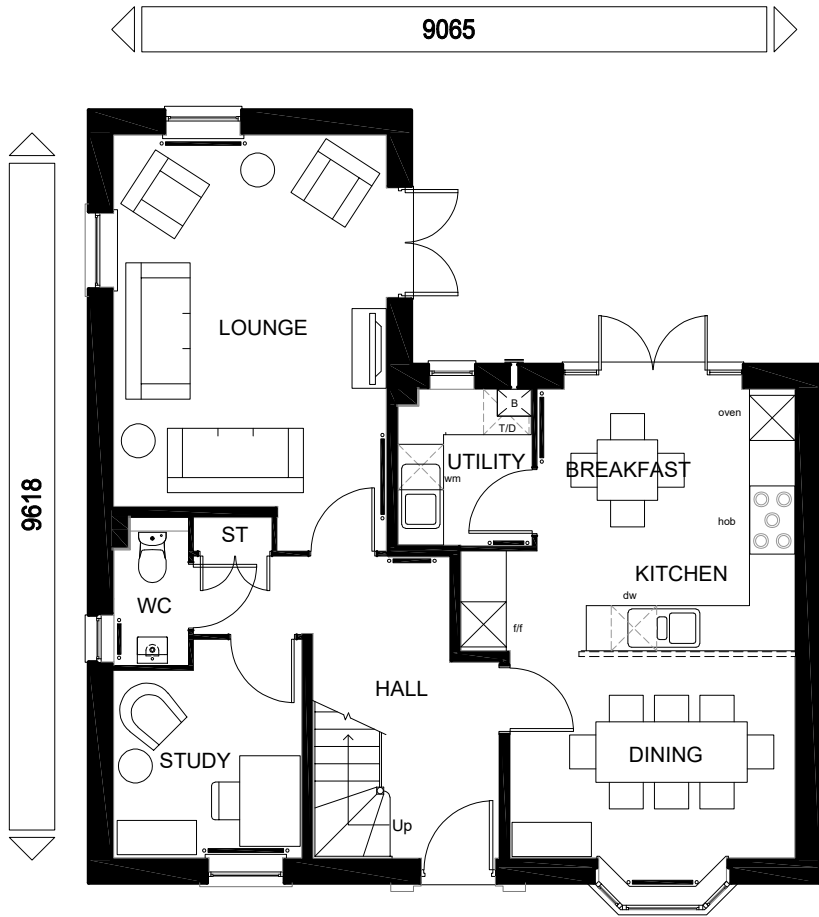

GROUND FLOOR PLAN

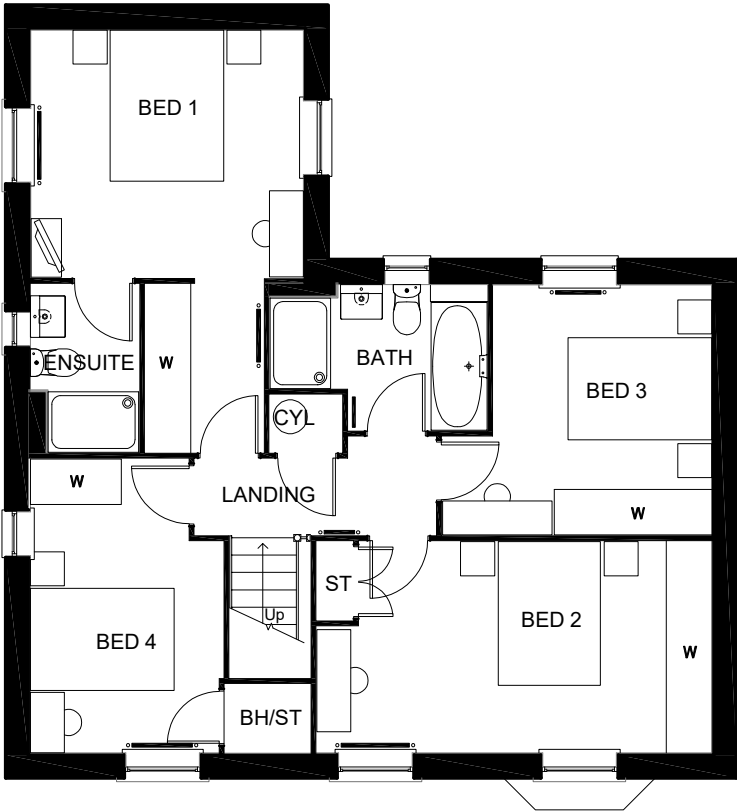


FIRST FLOOR PLAN



SIDE ELEVATION

TOTAL FLOOR AREA : 1491 Sqft

 

DAVID WILSON HOMES
WHERE QUALITY LIVES

PLANNING

B

Refer to Data Sheet for Full Details

Mar 24

Sales Name: AVONDALE

House Type Code: H456X-G7

Spec: A1

Drawn: GDT

Date: May 2023

Drawing No: 13

Checked: GDT

Scale: 1:100

WARNING TO HOUSE PURCHASERS


Buyers are warned that this is a working drawing and the contents of this drawing may be subject to change during the progress of the building process. The layout, dimensions and details shown are for guidance only and are not to be used for construction. The finishes or features shown may alter in respect of individual properties. Whilst we make every effort to ensure our drawings are up to date there may be an unavoidable delay in updating these due to changes in regulations and/or re-planning. Purchasers are advised to check with the Sales Adviser whether any alterations have been made to this drawing. The contents of this drawing do not constitute a contract, part of any contract or warranty unless specifically incorporated into the contract. They should not be relied upon for the purpose of entering into a contract to purchase any property.




FRONT ELEVATION




REAR ELEVATION

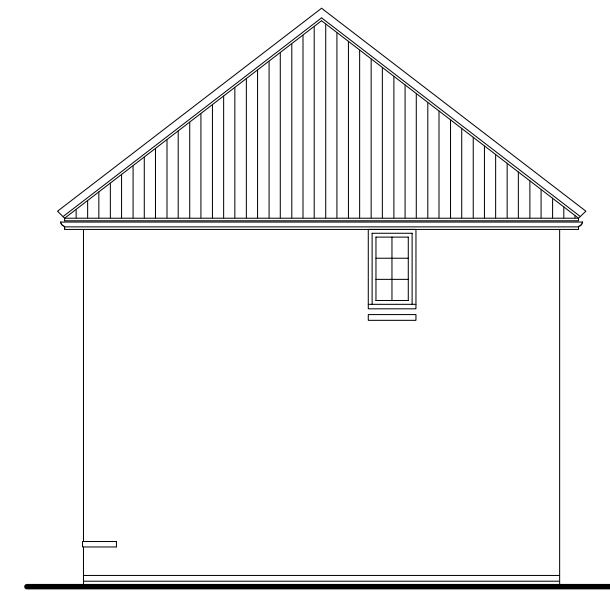


SIDE ELEVATION

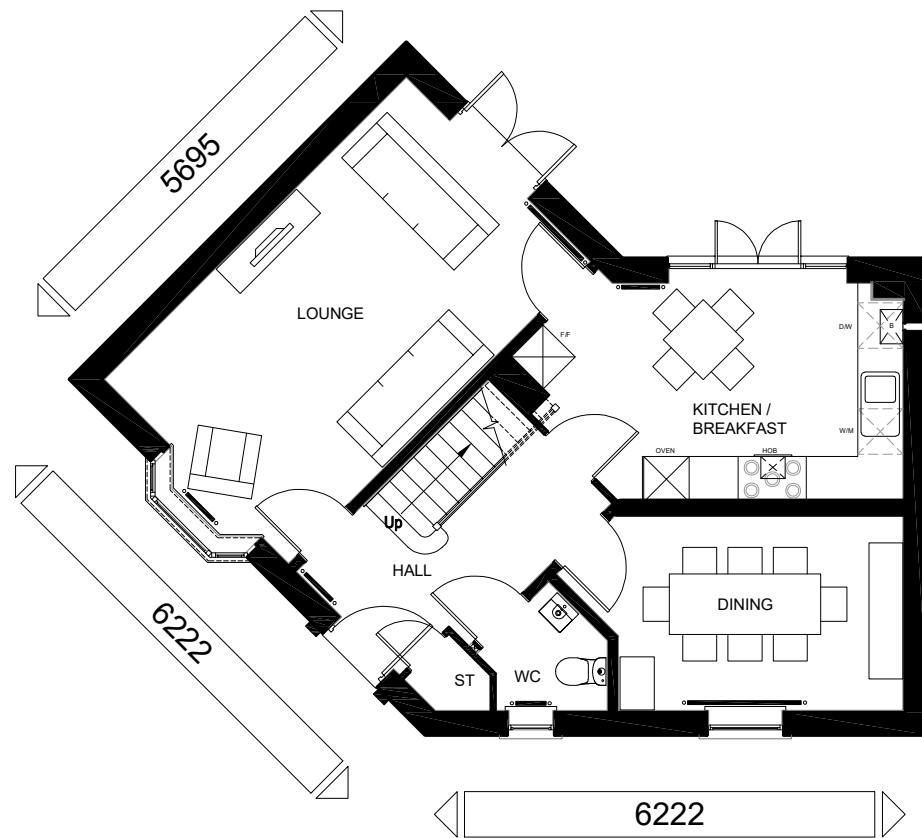

GROUND FLOOR PLAN

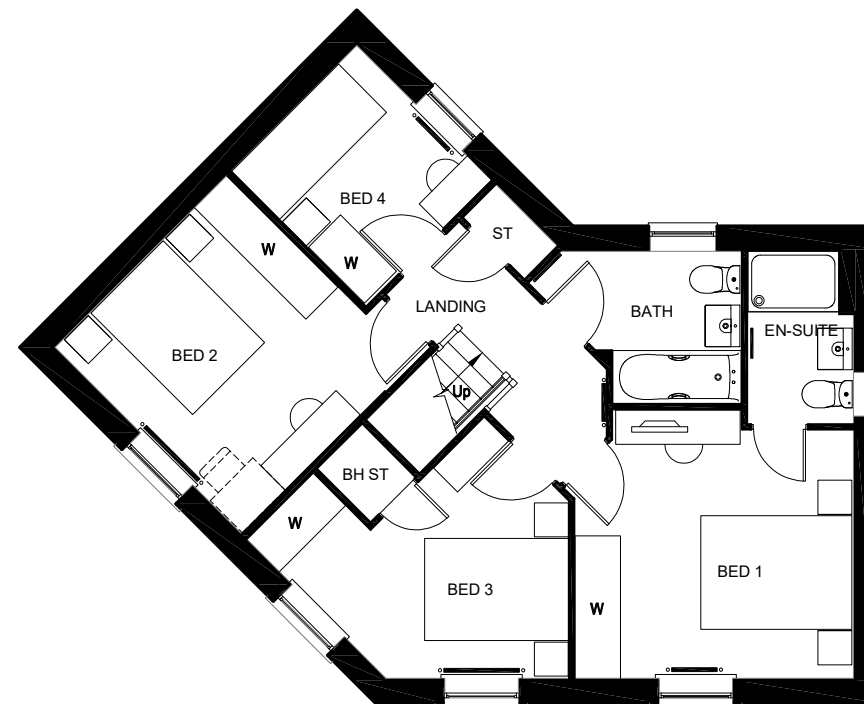

FIRST FLOOR PLAN

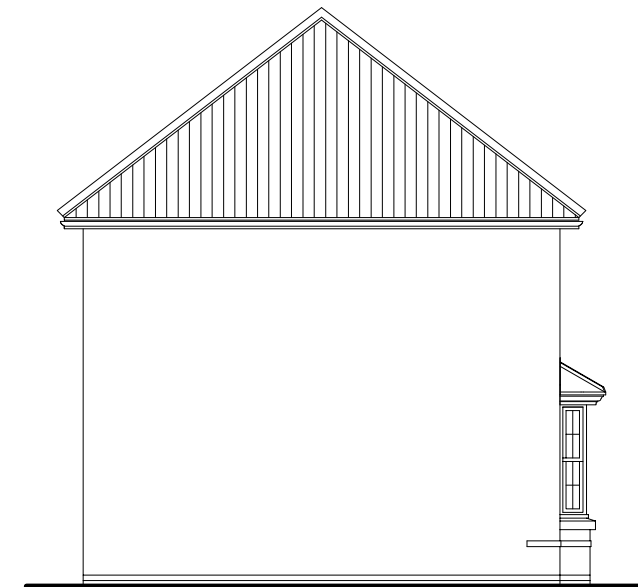

SIDE ELEVATION

TOTAL FLOOR AREA : 1242 Sqft

Sales Name: ASHINGTON

House Type Code: H457X-H7

Spec:A2
Drawn: GDT

Sales Name: ASHINGTON

House Type Code: H457X-H7


Spec: A2 Drawing No: 13 Date: Dec 2022
Drawn: GDT Checked: GDT Scale: 1:100

WARNING TO HOUSE-PURCHASERS. Buyers to raise a purchase drawing is a working drawing and the contents of this drawing may be subject to change during the progress of the build process. The layout, form, content and dimensions specified are included for general guidance only. The finishes or features shown may vary in respect of individual properties. Whilst we make every effort to ensure our drawings are up to date there may from time to time be an unavoidable delay in updating these due to changes in regulations and/or re-planning. Purchasers are advised to check with the Sales Adviser whether any alterations have been made to this drawing. The contents of this drawing do not constitute a contract, part of any contract or warranty unless specifically incorporated into the contract. They should not be relied upon for the purposes of entering into a contract to purchase any property.

PLANNING

A Refer to Data Sheet for full details

Apr 24

 


DAVID WILSON HOMES
WHERE QUALITY LIVES




FRONT ELEVATION




REAR ELEVATION

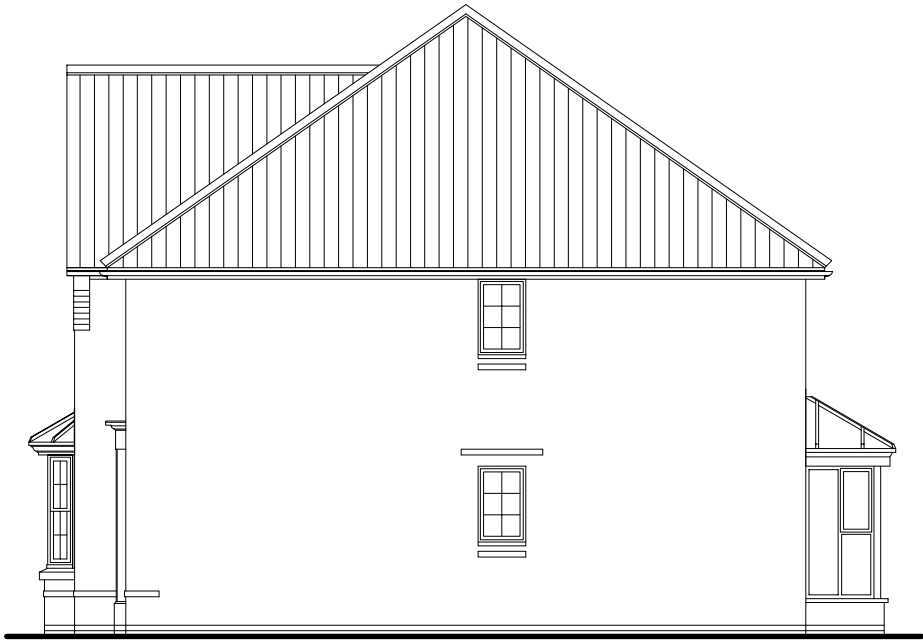


SIDE ELEVATION

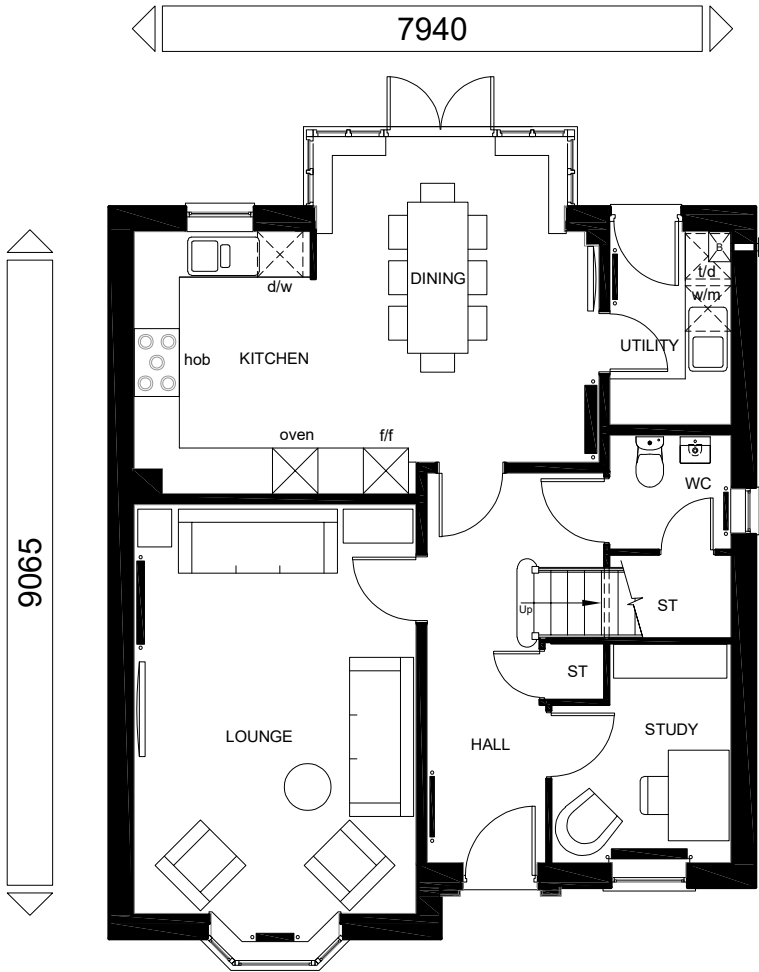

GROUND FLOOR PLAN

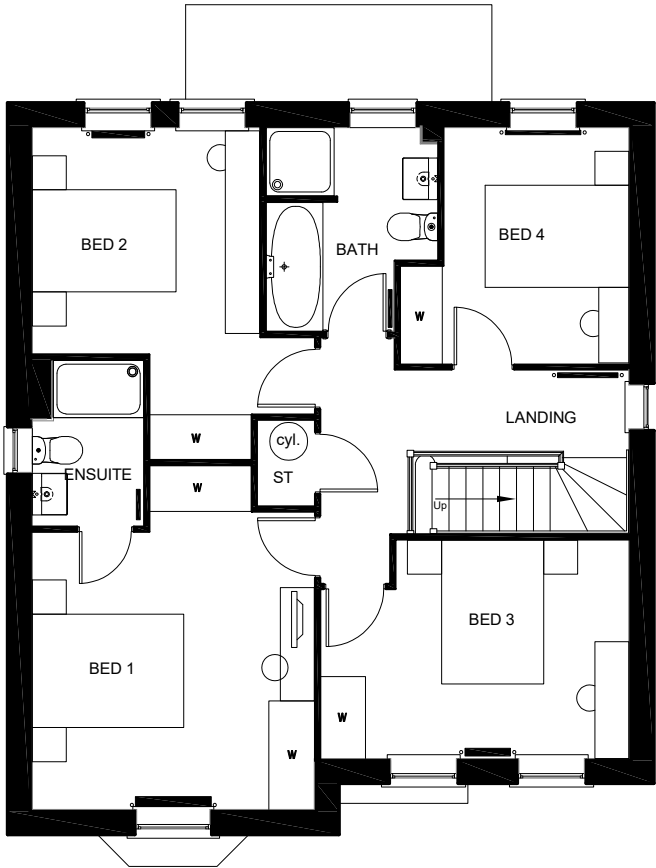


FIRST FLOOR PLAN

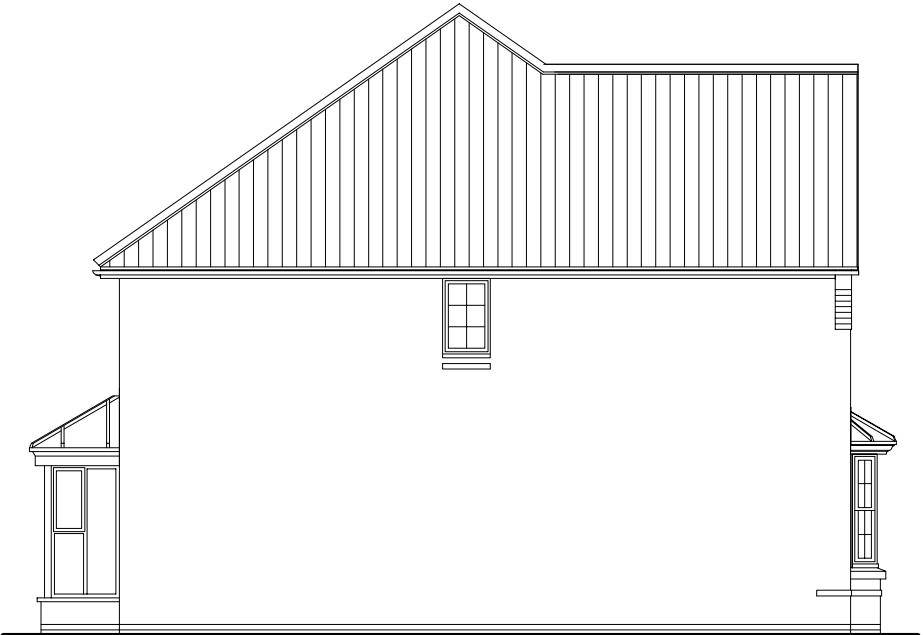

SIDE ELEVATION

TOTAL FLOOR AREA : 141.92m2 - 1527 Sq ft

 
 DAVID WILSON HOMES WHERE QUALITY LIVES	
PLANNING	
B	Refer to Data Sheet for full revision description
Mar 24	

WARNING TO HOUSE PURCHASERS:
Buyers are warned that this is a working drawing and the contents of this drawing may be subject to change during the progress of the build process. The layout, form, content and dimensions specified are included for general guidance only. Whilst we make every effort to ensure our drawings are up to date there may be an unavoidable delay in updating these due to changes in regulations and/or re-planning. Purchasers are advised to check with the Sales Adviser whether any alterations have been made to this drawing. The contents of this drawing do not constitute a contract, part of any contract or warranty unless specifically incorporated into the contract. They should not be relied upon for the purposes of entering into a contract to purchase any property.


Sales Name: HOLDEN	Date: May 2023
House Type Code: H469X-H7	Scale: 1: 100
Spec: A1	Drawing No: 16
Drawn: GDT	Checked: GDT




FRONT ELEVATION 1

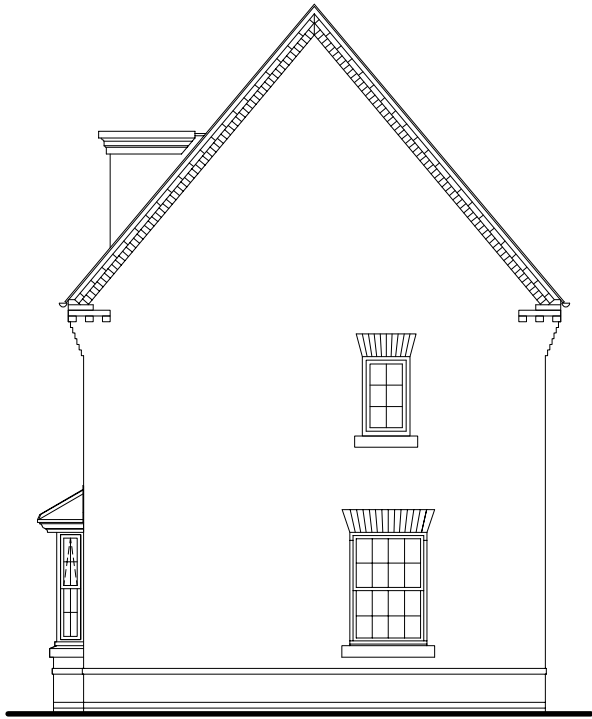


FRONT ELEVATION 2

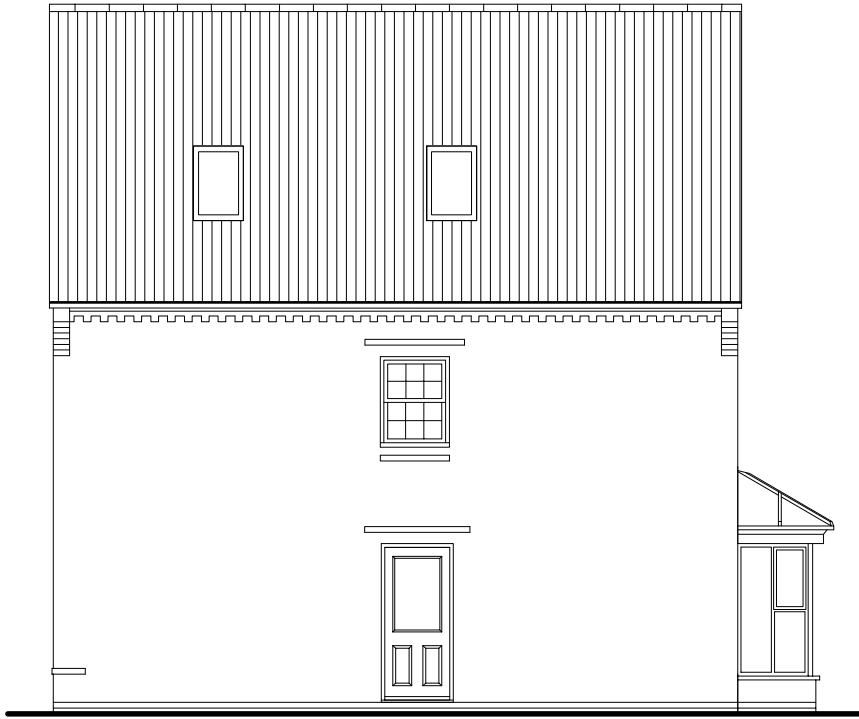


SIDE ELEVATION

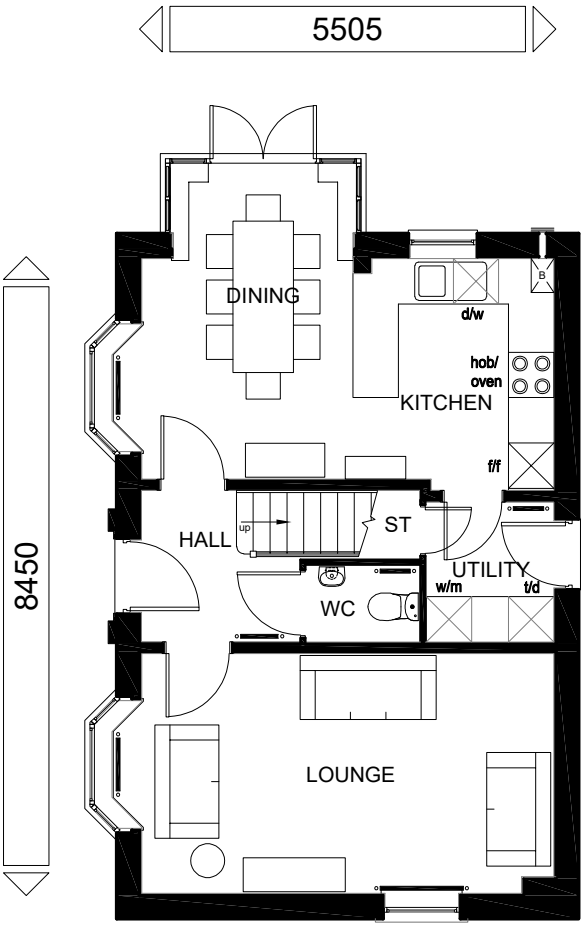

GROUND FLOOR PLAN

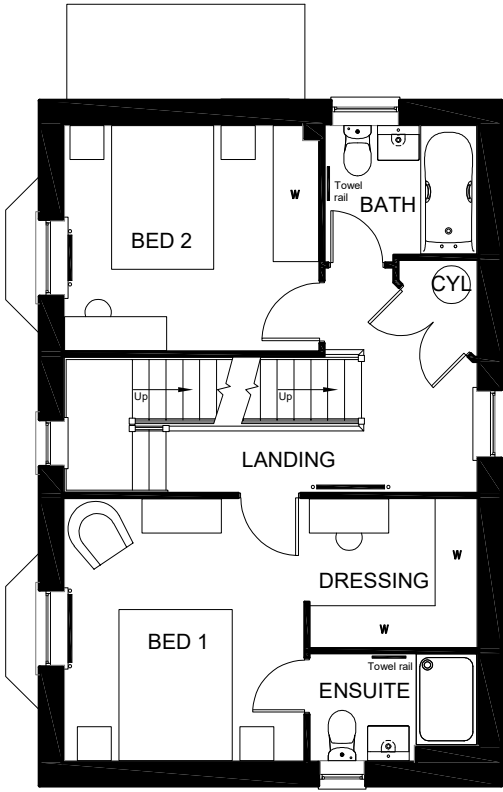

FIRST FLOOR PLAN

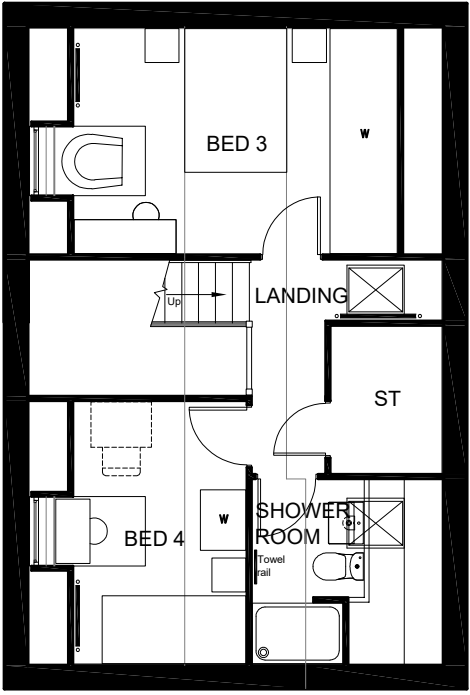


SECOND FLOOR PLAN



REAR ELEVATION

TOTAL FLOOR AREA : 125.94 m2 - 1355 Sq ft

 

DAVID WILSON HOMES

WHERE QUALITY LIVES

PLANNING

A

Refer to Data Sheet for full details

Apr 24

Sales Name: HERTFORD

House Type Code: H470X-G7

Spec: A2


Drawn: GDT

Date: Dec 2022


Drawing No: 15

Checked: GDT


Scale: 1:100

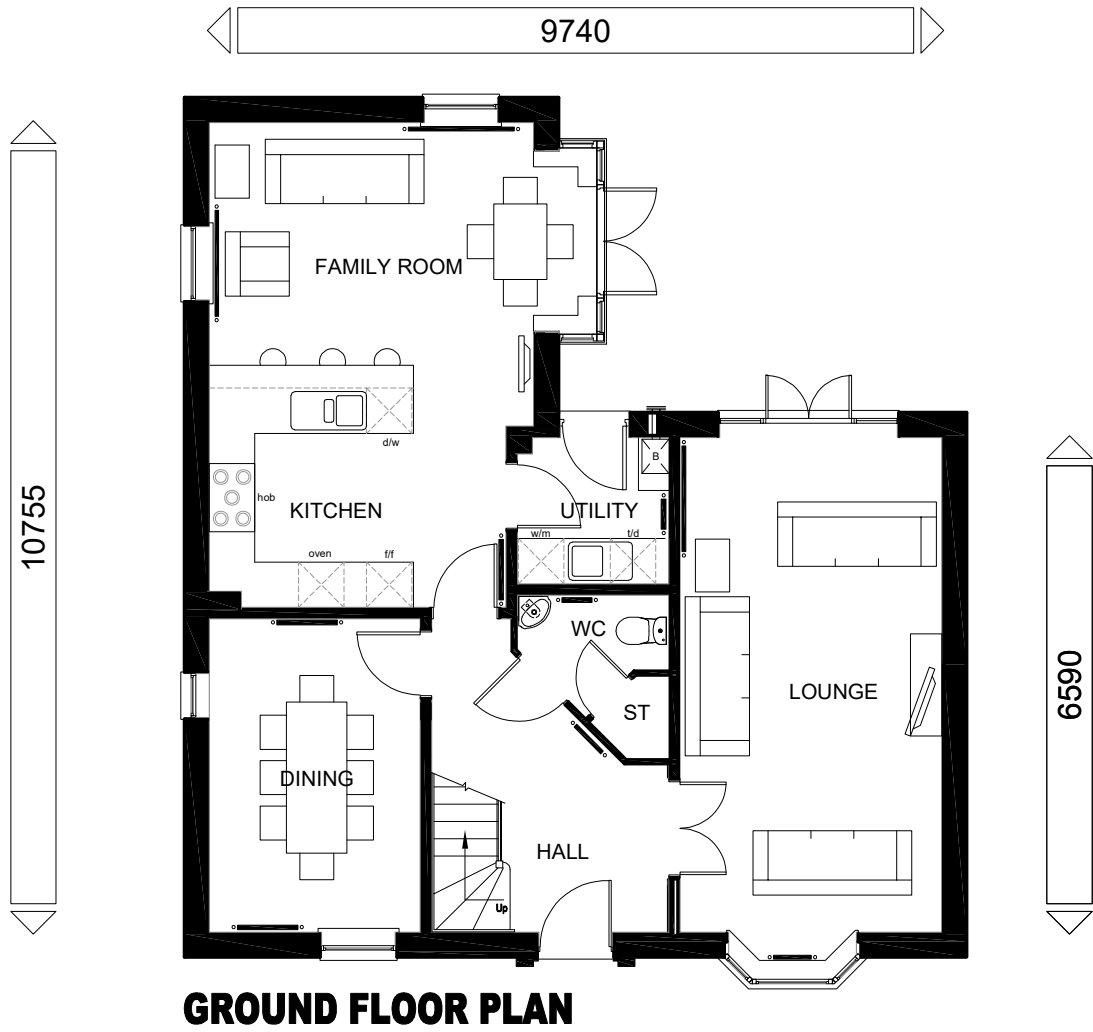

GROUND FLOOR PLAN

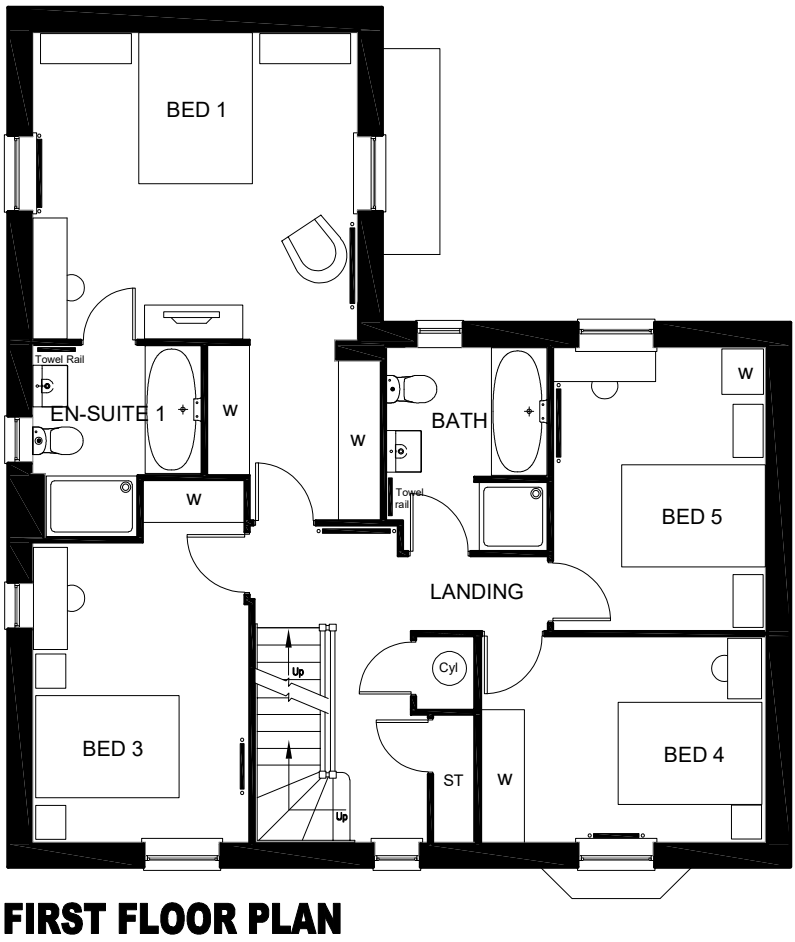

FIRST FLOOR PLAN

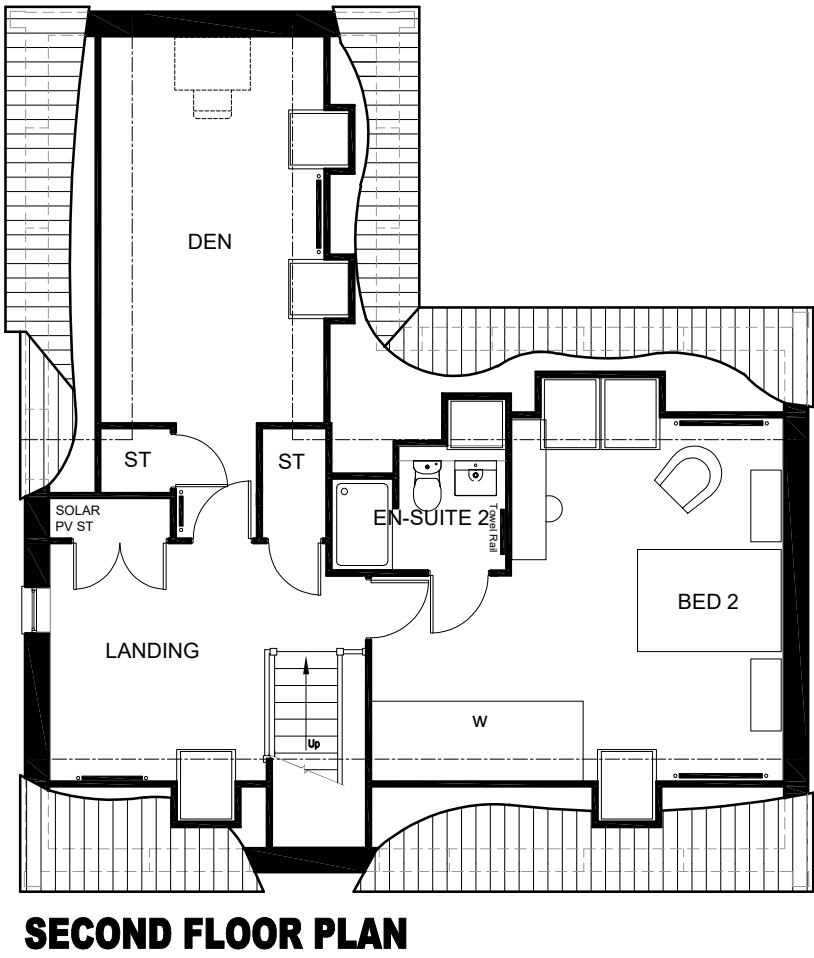

SECOND FLOOR PLAN

TOTAL FLOOR AREA : 2289.81 Sqft

Sales Name: Moreton		Date: Feb, 2023	
House Type Code: H538X-G7		Drawing No: 15	
Spec: A1	Drawn: GDT	Checked: GDT	Scale: 1:100

DAVID WILSON HOMES


WHERE QUALITY LIVES

PLANNING SHEET 2 OF 2

WARNING TO HOUSE PURCHASERS:
Buyers are warned that this is a working drawing and the contents of this drawing may be subject to change during the progress of the build process. The layout, dimensions, levels, materials, fixtures and fittings are shown for information only. The finishes or features shown may alter in respect of individual properties. Whilst we make every effort to ensure our drawings are up to date there may be from time to time be an unavoidable delay in updating these due to changes in regulations and/or re-planning. Purchasers are advised to check with the Sales Adviser whether any alterations have been made to this drawing. The contents of this drawing do not constitute a contract, part of any contract or warranty unless specifically incorporated into the contract. They should not be relied upon for the purposes of entering into a contract to purchase any property.



FRONT ELEVATION 1

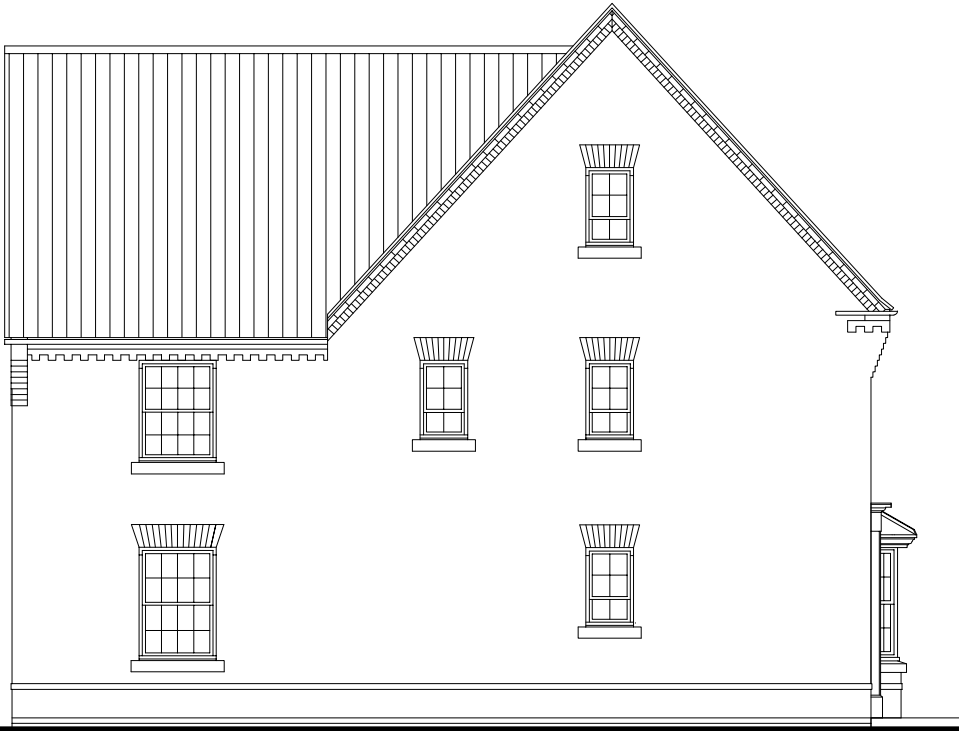

FRONT ELEVATION 2



REAR ELEVATION



SIDE ELEVATION

TOTAL FLOOR AREA : 2289.81 Sqft

Sales Name: Moreton

House Type Code: H538X-G7

Spec: A1

Drawn: GDT

Date: Feb, 2023

Drawing No: 14

Checked: GDT

Scale: 1:100

DAVID WILSON HOMES

WHERE QUALITY LIVES

Aug 2025

B

PLANNING SHEET 1 OF 2

WARNING TO HOUSE PURCHASERS

Buyers are warned that this is a working drawing and the contents of this drawing may be subject to change during the progress of the build process. The layout, dimensions and details shown are for guidance only and are not to be used for construction. The finish or features shown may alter in respect of individual properties. Whilst we make every effort to ensure our drawings are up to date there may be an unavoidable delay in updating these due to changes in regulations and/or re-planning. Purchasers are advised to check with the Sales Adviser whether any alterations have been made to this drawing. The contents of this drawing do not constitute a contract, part of any contract or warranty unless specifically incorporated into the contract. They should not be relied upon for the purposes of entering into a contract to purchase any property.




FRONT ELEVATION



SIDE ELEVATION



REAR ELEVATION

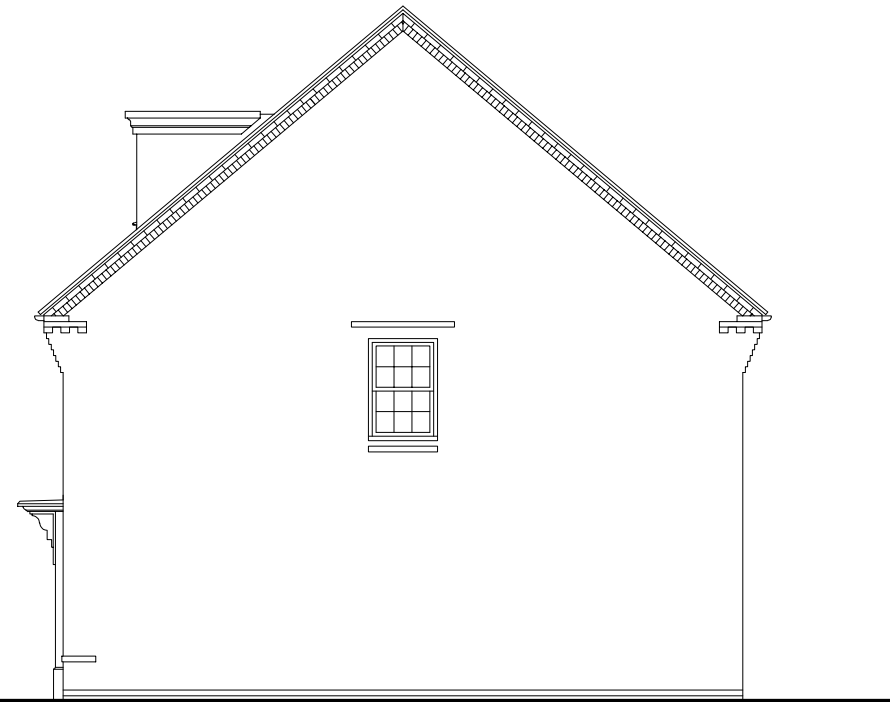

SIDE ELEVATION

TOTAL FLOOR AREA : 2168 Sq.ft

Sales Name: BUCKINGHAM

House Type Code: H597X-G7

Spec: A1
Drawn: GDT

Drawing No: 14
Checked: GDT


Date: Feb, 2023
Scale: 1:100

PLANNING SHEET 1 OF 2


Refer to Data Sheet for full details

May 24


WARNING TO HOUSE PURCHASERS. Buyers are warned that this is a working drawing and the contents of this drawing may be subject to change during the progress of the build process. The layout, form, content and dimensions specified are included for general guidance only. Therefore, no liability is accepted for any errors or omissions. It is the responsibility of the purchaser to ensure that the drawings are up to date to their requirements. We make every effort to ensure our drawings are up to date to their requirements but there may be an unavoidable delay in updating these due to changes in regulations and/or re-planning. Purchasers are advised to check with the Sales Adviser whether any alterations have been made to this drawing. The contents of this drawing do not constitute a contract, part of any contract or warranty unless specifically incorporated into the contract. They should not be relied upon for the purposes of entering into a contract to purchase any property.

 


DAVID WILSON HOMES
WHERE QUALITY LIVES

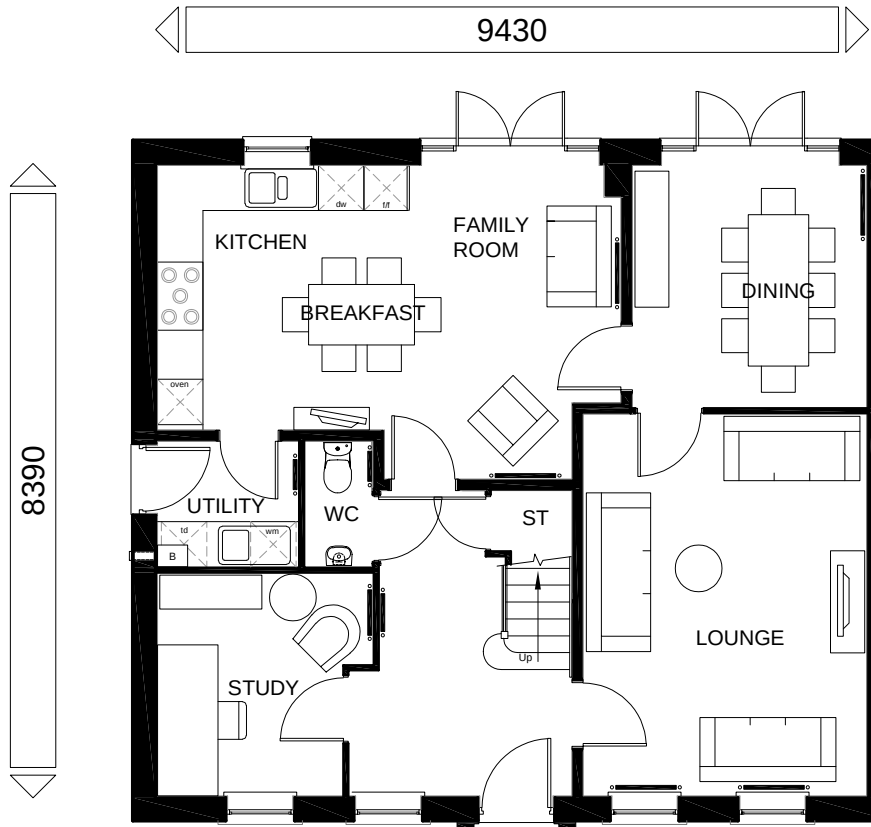

GROUND FLOOR PLAN

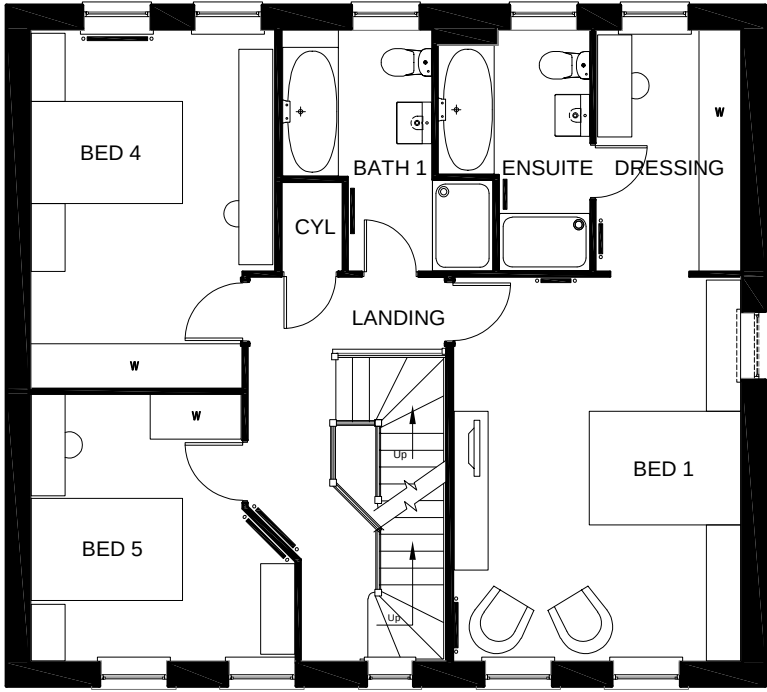

FIRST FLOOR PLAN

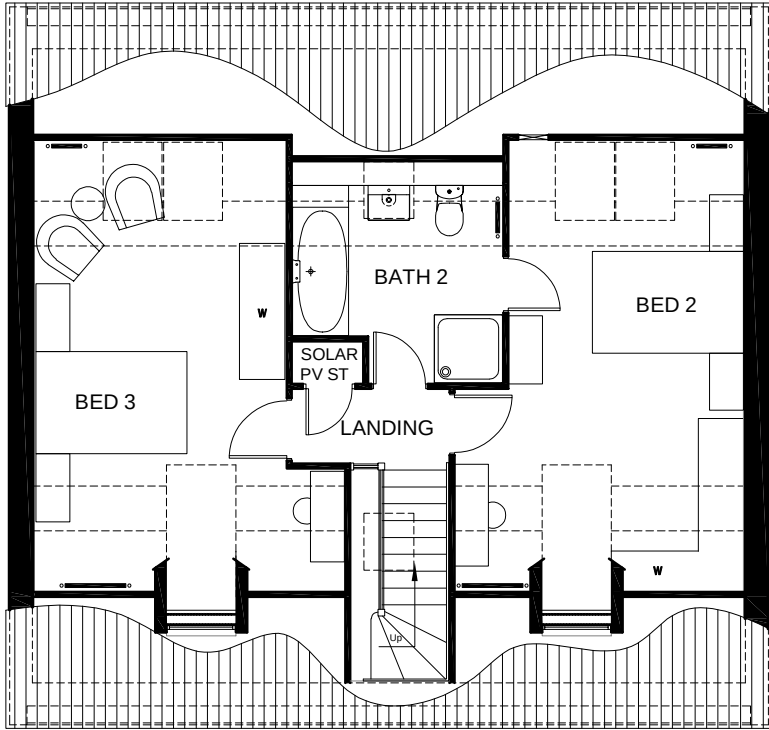

SECOND FLOOR PLAN



TOTAL FLOOR AREA : 2168 Sq.ft

Sales Name: BUCKINGHAM		Date: Feb, 2023
House Type Code: H597X-G7		
Spec: A1	Drawing No: 15	
Drawn: GDT	Checked: GDT	Scale: 1:100

WARNING TO HOUSE PURCHASERS
Buyers are warned that this is a working drawing and the contents of this drawing are subject to change without notice. The drawings are not to be used for construction or for any other purpose without the written consent of the architect. The architect is not responsible for any errors or omissions in the drawings. The architect is not responsible for any changes in the drawings after they have been issued. 

PLANNING SHEET 2 OF 2


Refer to Data Sheet for full details





FRONT ELEVATION



REAR ELEVATION

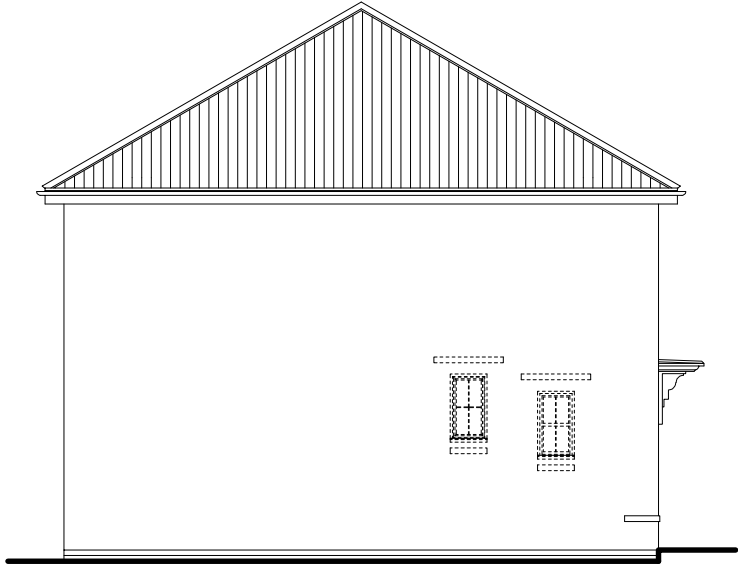

SIDE ELEVATION

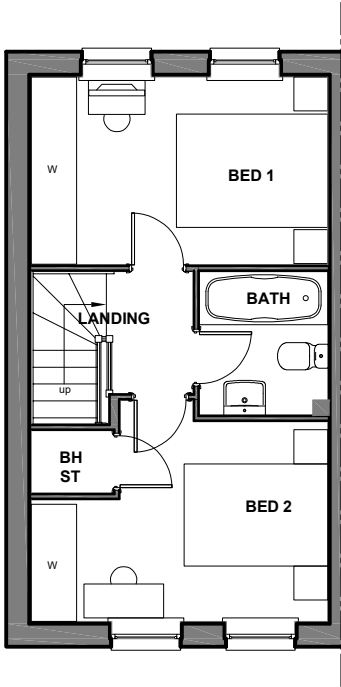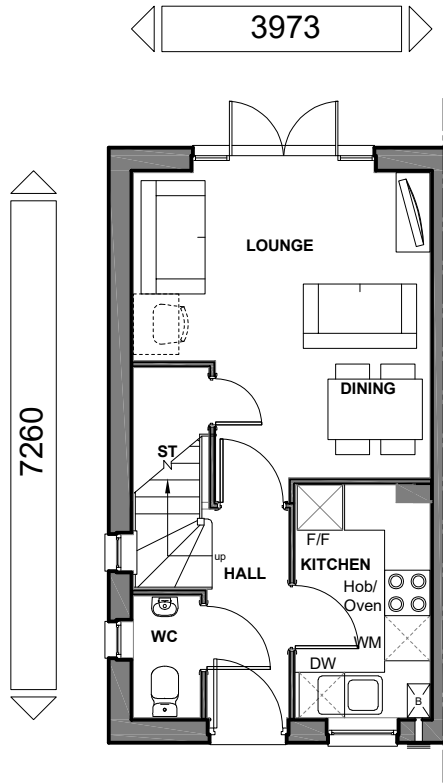

Sales Name: WILFORD

House Type Code: P204XEH7

Spec: A3

Drawn: GDT

Date: May 2023

Drawing No: 13

Checked: GDT


Scale: 1:100

WARNING TO HOUSEPURCHASERS.
Buyers are warned that this is a working drawing and the contents of this drawing may be subject to change during the progress of the build process. The layout, form, content and dimensions specified are included for general guidance only. The finishes or features shown may alter in respect of individual properties. Whilst we make every effort to ensure our drawings are up to date there may from time to time be an unavoidable delay in updating these due to changes in regulations and/or re-planning. Purchasers are advised to check with the Sales Adviser whether any alterations have been made to this drawing. The contents of this drawing do not constitute a contract, part of any contract or warranty unless specifically incorporated into the contract. They should not be relied upon for the purposes of entering into a contract to purchase any property.

Planning

Rev: Refer to Data Sheet for full revision description


Date:

 

DAVID WILSON HOMES

WILFRE QUALITY LIVES


TOTAL FLOOR AREA : 621 Sqft / 57.68 m2

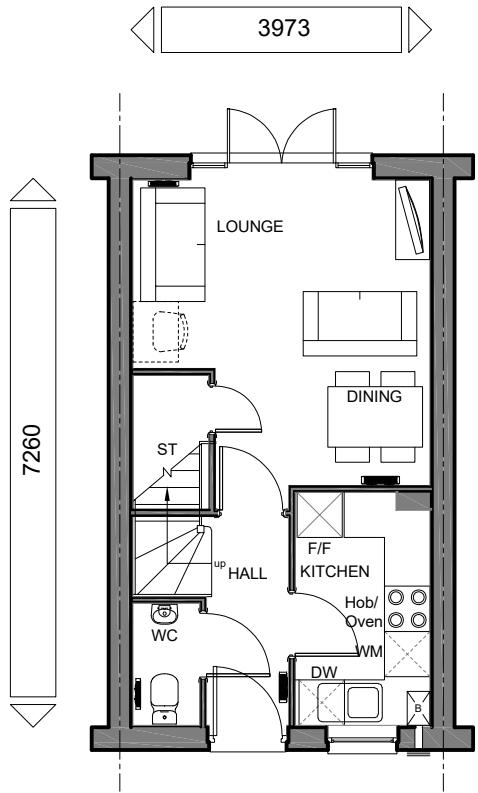

GROUND FLOOR




FRONT ELEVATION

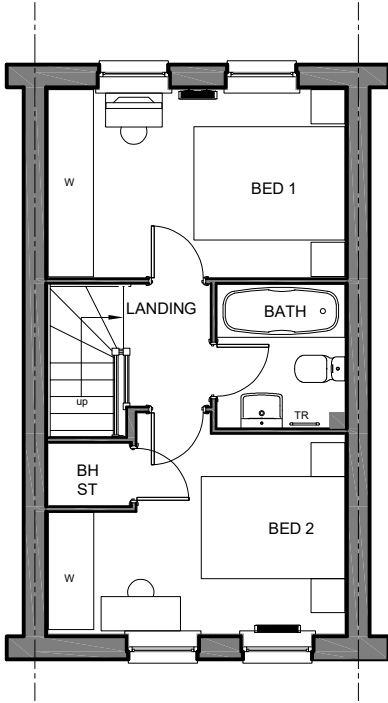

FIRST FLOOR



REAR ELEVATION

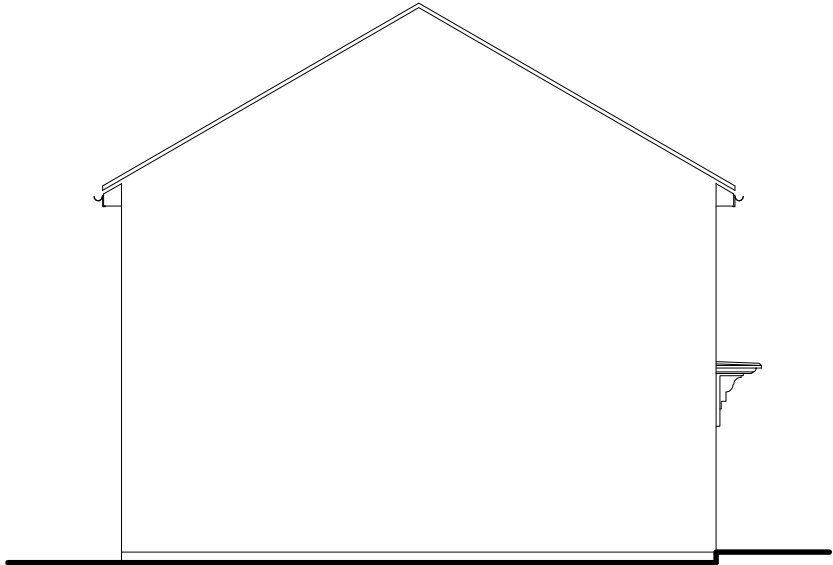

SIDE ELEVATION

TOTAL FLOOR AREA : 621 Sqft / 57.68 m2

Sales Name: WILFORD	Date: May 2023
House Type Code: P204X1-7	Scale: 1:100
Spec: A3	Drawing No: 13
Drawn: GDT	Checked: GDT


WARNING TO HOUSE PURCHASERS.
Buyers are warned that this is a working drawing and the contents of this drawing may be subject to change during the progress of the build process. The layout, form, content and dimensions specified are included for general guidance only. Whilst we make every effort to ensure our drawings are up to date there may be an unavoidable delay in updating these due to changes in regulations and/or re-planning. Purchasers are advised to check with the Sales Adviser whether any alterations have been made to this drawing. The contents of this drawing do not constitute a contract, part of any contract or warranty unless specifically incorporated into the contract. They should not be relied upon for the purposes of entering into a contract to purchase any property.

Planning	
Rev:	Description:
Date:	




FRONT ELEVATION

REAR ELEVATION

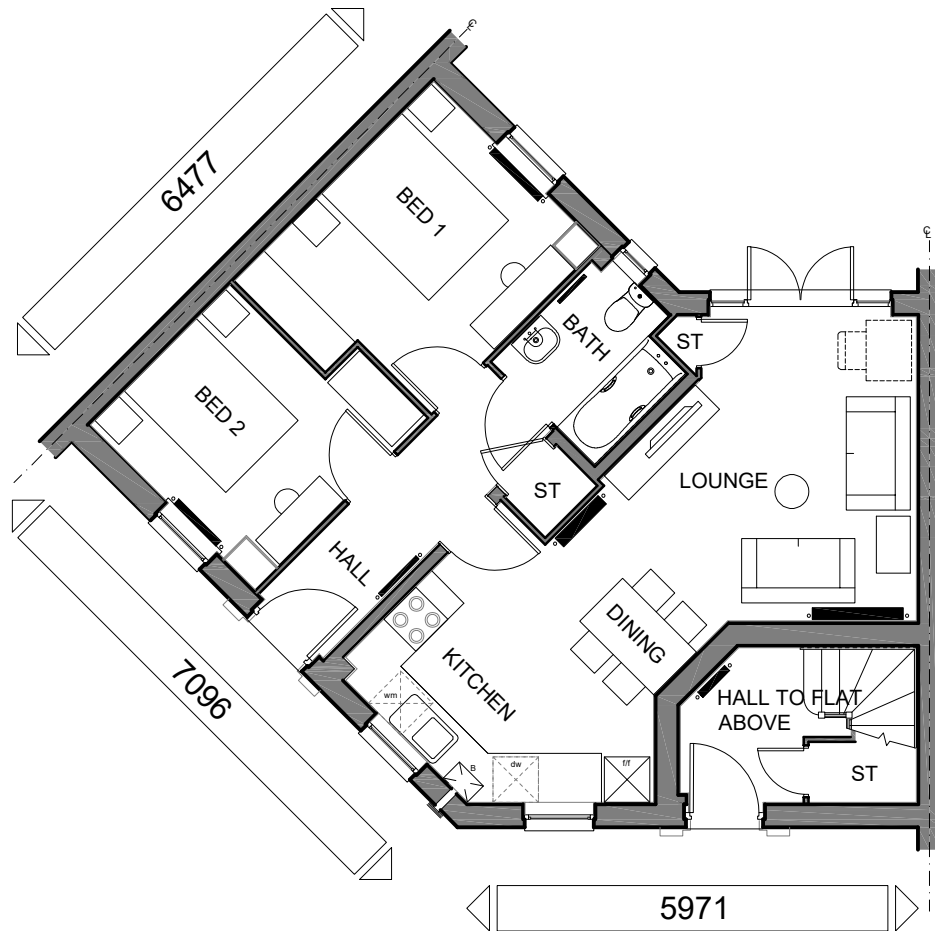

GROUND FLOOR PLAN
P232XI-7

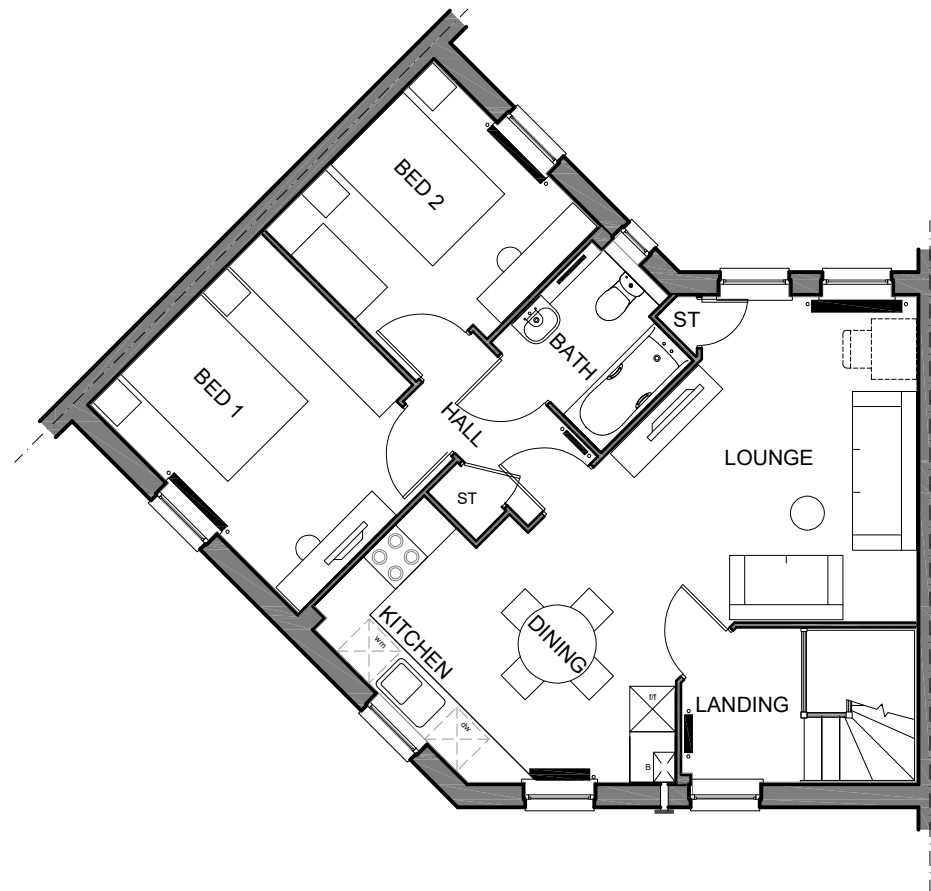

FIRST FLOOR PLAN
P233XI-7



Planning	
B	Refer to Data Sheet for full details
June 23	


WARNING TO HOUSE PURCHASERS.
Buyers are warned that this is a working drawing and the contents of this drawing may be subject to change during the progress of the build process. The layout, form, content and dimensions specified are included for general guidance only. The finishes or features shown may alter in respect of individual properties. Whilst we make every effort to ensure our drawings are up to date there may be an unavoidable delay in updating these due to changes in regulations and/or re-planning. Purchasers are advised to check with the Sales Adviser whether any alterations have been made to this drawing. The contents of this drawing do not constitute a contract, part of any contract or warranty unless specifically incorporated into the contract. They should not be relied upon for the purposes of entering into a contract to purchase any property.

Sales Name: BELSTEAD / EASTHORPE		Date: Nov 2022	Scale: 1:100
House Type Code: P232XI-7/P233XI-7		Drawing No: 15	Checked: GDT
Spec: A3	Drawn: GDT		

TOTAL FLOOR AREA : P232XI-7 638 Sqft / P233XI-7 791 Sqft




FRONT ELEVATION

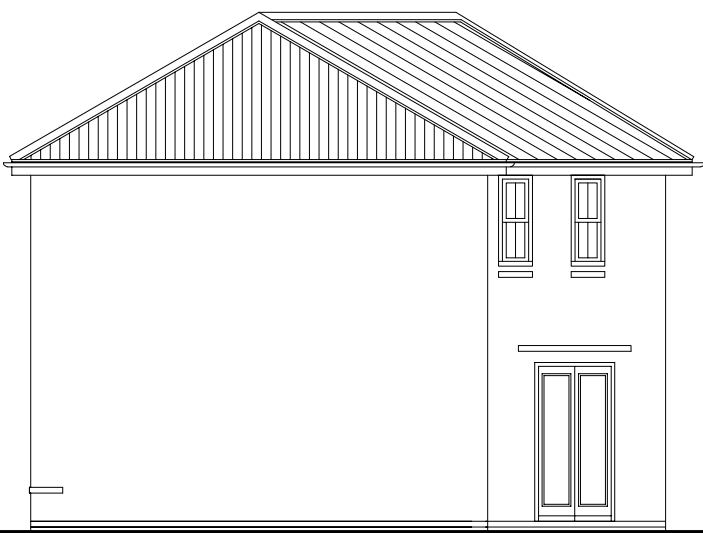


SIDE ELEVATION




REAR ELEVATION

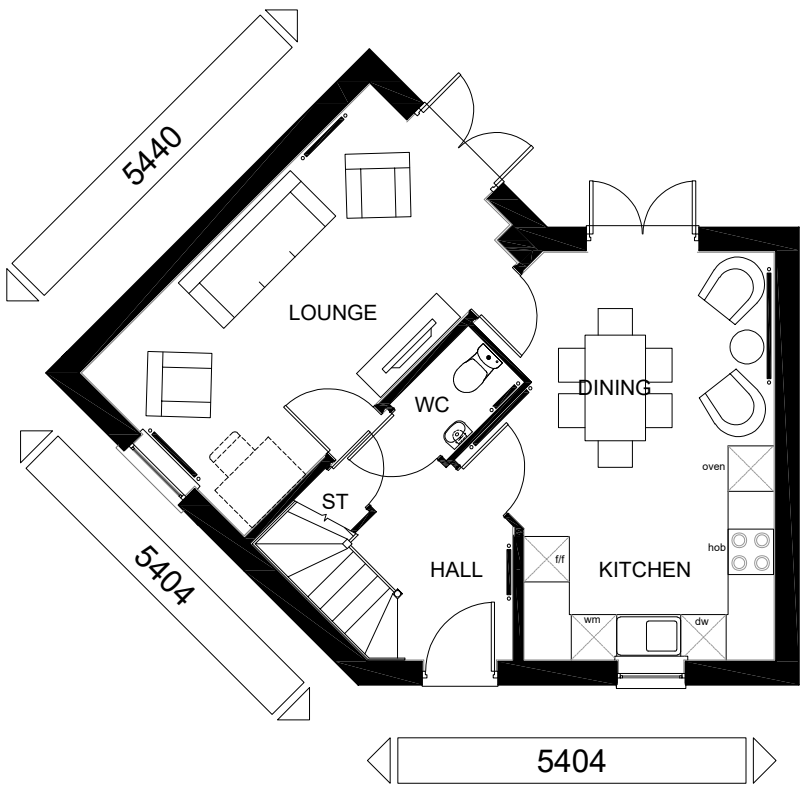

GROUND FLOOR PLAN

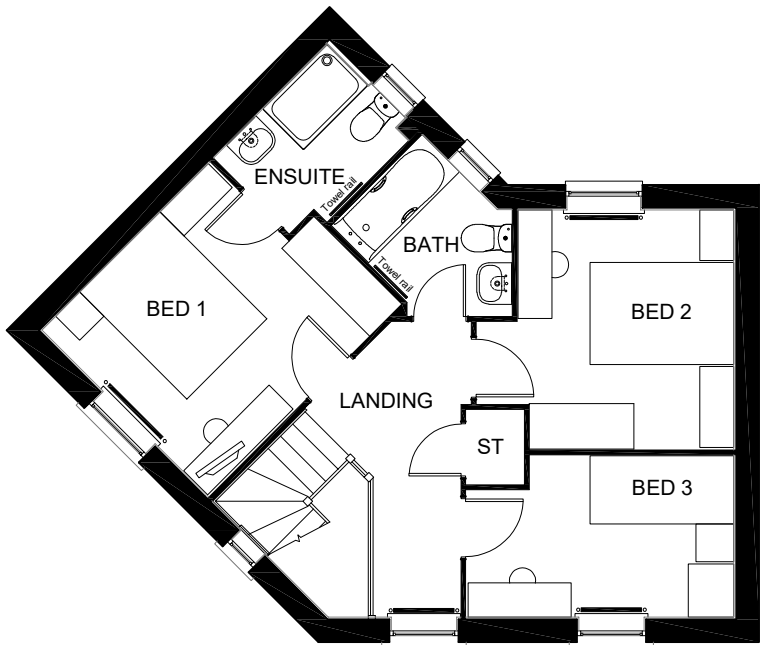


FIRST FLOOR PLAN

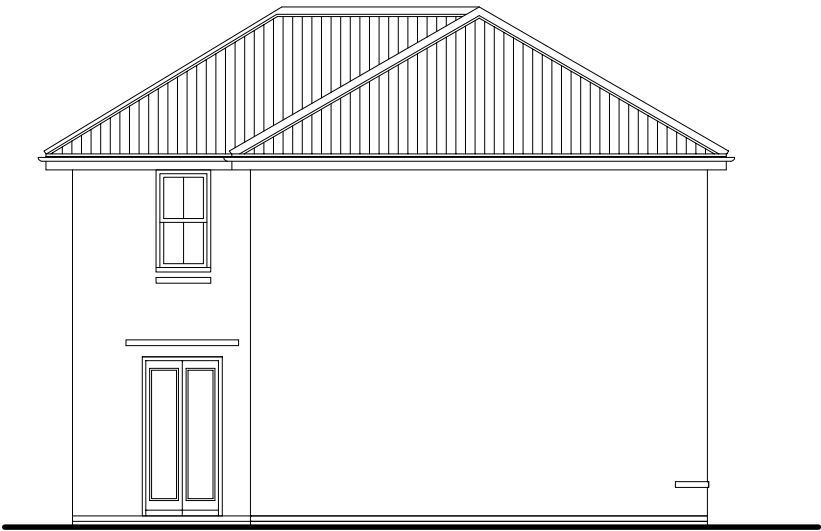

SIDE ELEVATION

TOTAL FLOOR AREA : 1001 Sqft

 

DAVID WILSON HOMES

WILFRE QUALITY LIVES

Planning

A

Refer to Data Sheet for full revision description

May 24

Sales Name: FAIRWAY

House Type Code: P331XDH7

Spec: A3


Drawn: GDT

Date: Dec 2022

Drawing No: 12

Checked: GDT

Scale: 1:100

 

DAVID WILSON HOMES
WHERE QUALITY LIVES

WARNING TO HOUSE PURCHASERS:
Buyers are warned that this is a working drawing and the contents of this drawing may be subject to change during the progress of the build process. The layout, form, content and dimensions specified are included for general guidance only. The finishes or features shown may alter in respect of individual properties. Whilst we make every effort to ensure our drawings are up to date there may from time to time be an unavoidable delay in updating these due to changes in regulations and/or re-planning. Purchasers are advised to check with the Sales Adviser whether any alterations have been made to this drawing. The contents of this drawing do not constitute a contract, part of any contract or warranty unless specifically incorporated into the contract. They should not be relied upon for the purposes of entering into a contract to purchase any property.

Sales Name: FAIRWAY
House Type Code: P331XEH7
Spec: A3
Drawn: GDT
Date: Dec 2022
Drawing No: 12
Checked: GDT
Scale: 1:100

Planning	
A	Refer to Data Sheet for full revision description
May 24	


TOTAL FLOOR AREA : 1001 Sqft




FRONT ELEVATION

SIDE ELEVATION


REAR ELEVATION

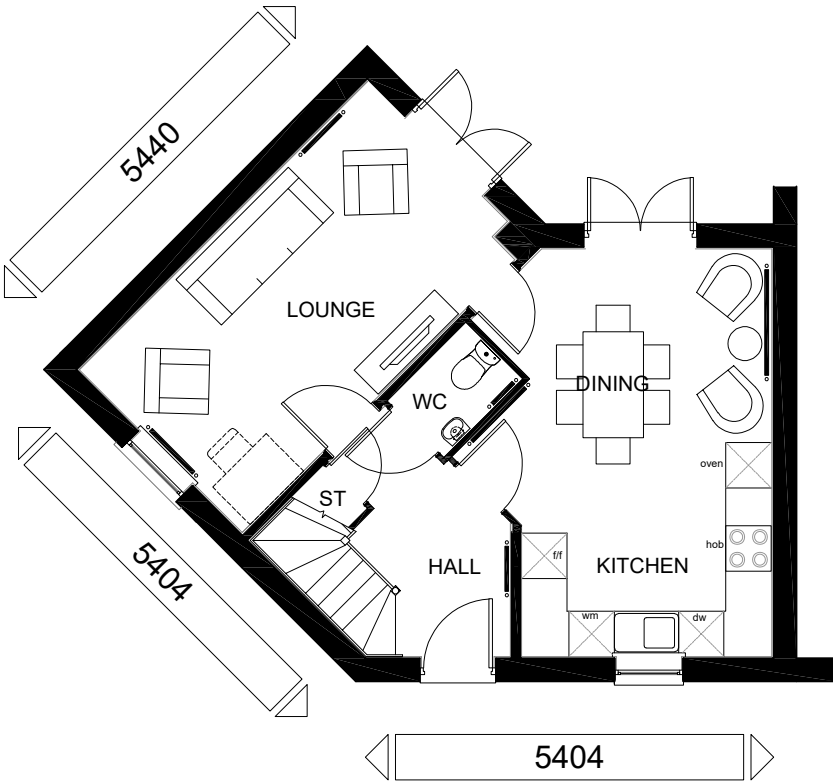

GROUND FLOOR PLAN

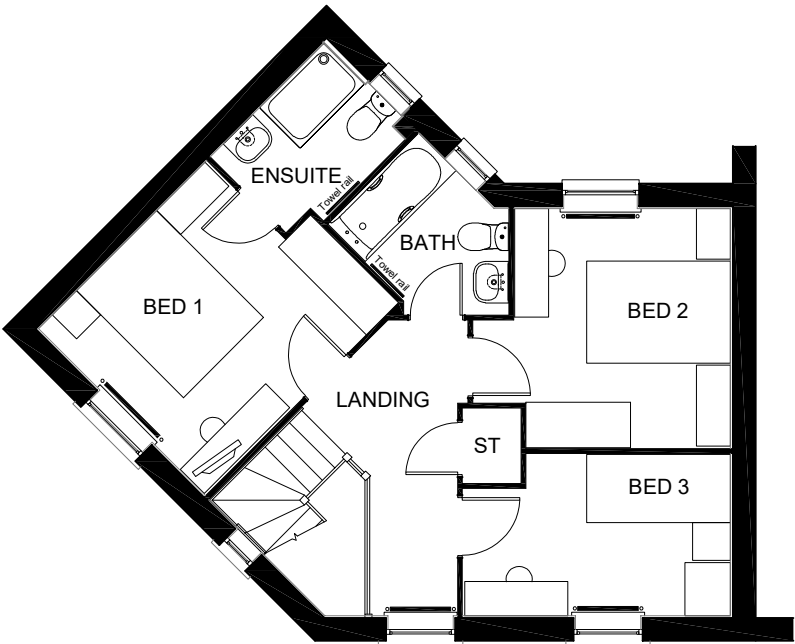


FIRST FLOOR PLAN

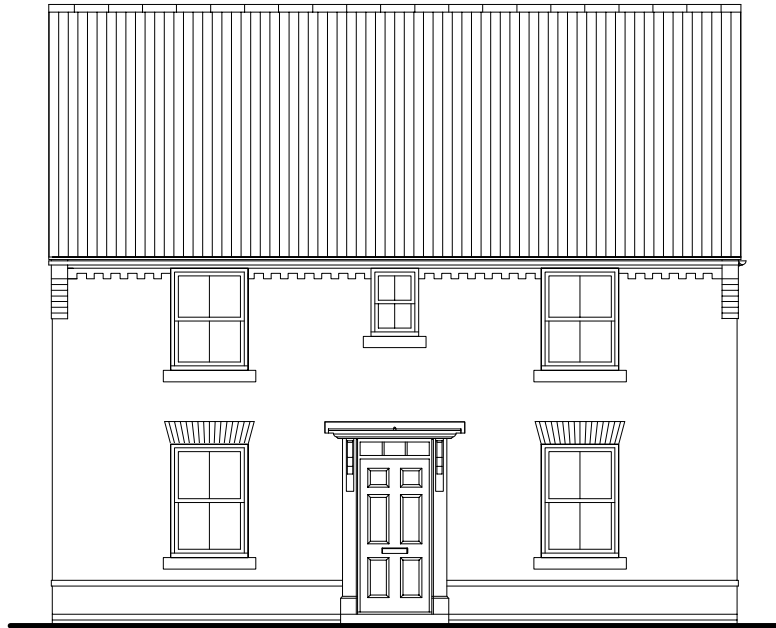


FRONT ELEVATION 1




FRONT ELEVATION 2

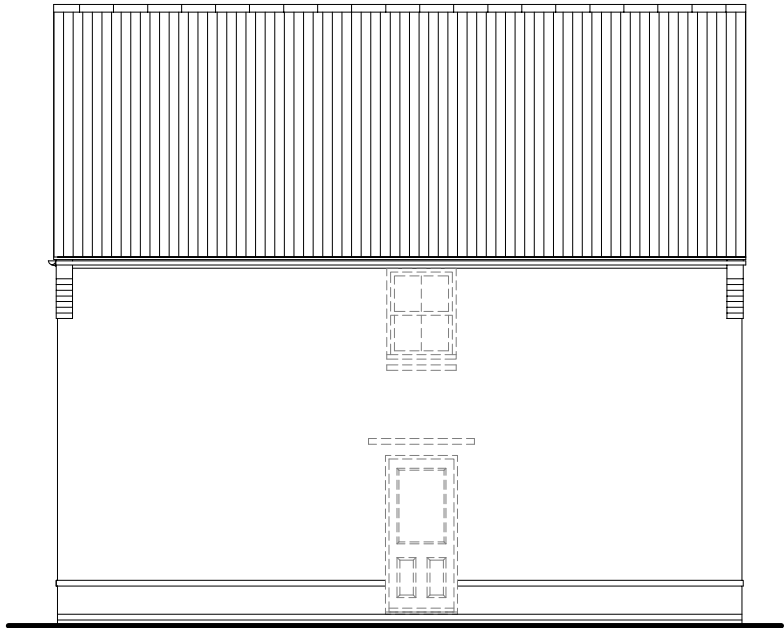

SIDE ELEVATION

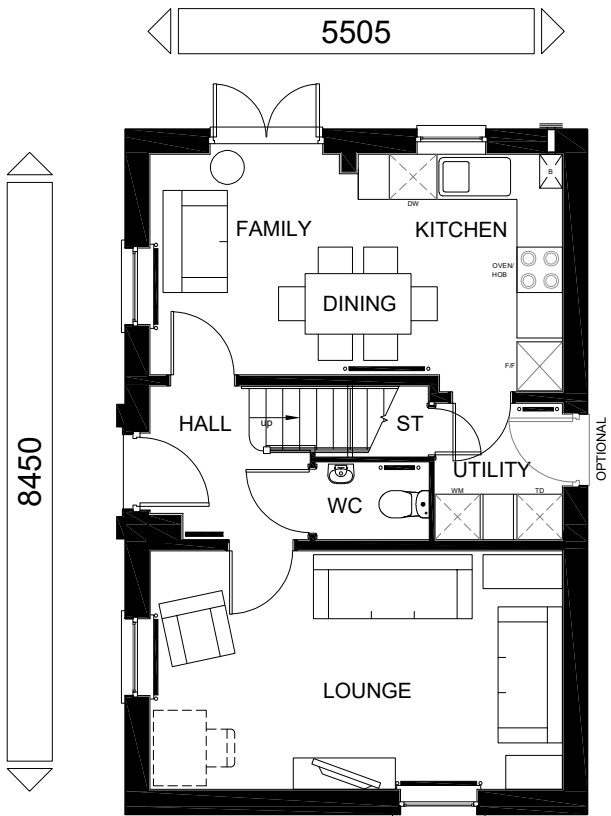

GROUND FLOOR PLAN

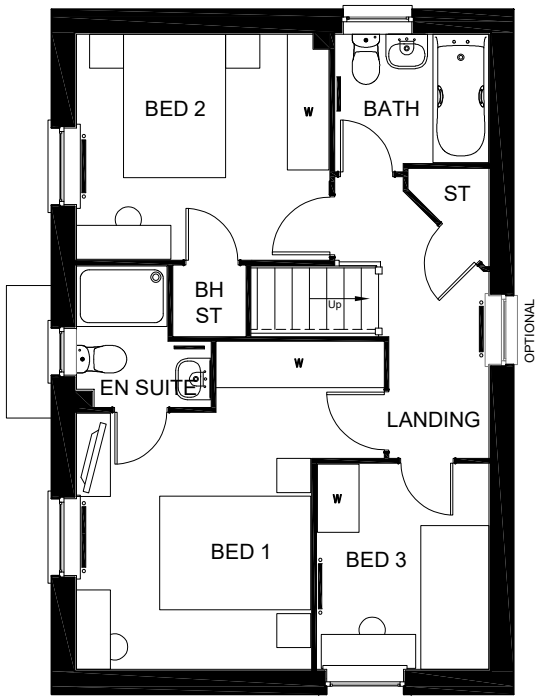

FIRST FLOOR PLAN



REAR ELEVATION

TOTAL FLOOR AREA : 1001 Sqft / 93.04 m2

Sales Name: HADLEY
House Type Code: P341XDG7
Spec: A3
Drawn: GDT

Date: Nov 2022
Drawing No: 13
Checked: GDT


Scale: 1:100

WARNING TO HOUSEPURCHASERS.
Buyers are warned that this is a working drawing and the contents of this drawing may be subject to change during the progress of the build process. The layout, form, content and dimensions specified are included for general guidance only. The finishes or features shown may alter in respect of individual properties. Whilst we make every effort to ensure our drawings are up to date there may be an unavoidable delay in updating these due to changes in regulations and/or re-planning. Purchasers are advised to check with the Sales Adviser whether any alterations have been made to this drawing. The contents of this drawing do not constitute a contract, part of any contract or warranty unless specifically incorporated into the contract. They should not be relied upon for the purposes of entering into a contract to purchase any property.

Planning

B Refer to Data Sheet

Jan 2024

 


DAVID WILSON HOMES
WILFRE QUALITY LIVES




FRONT ELEVATION 1




FRONT ELEVATION 2

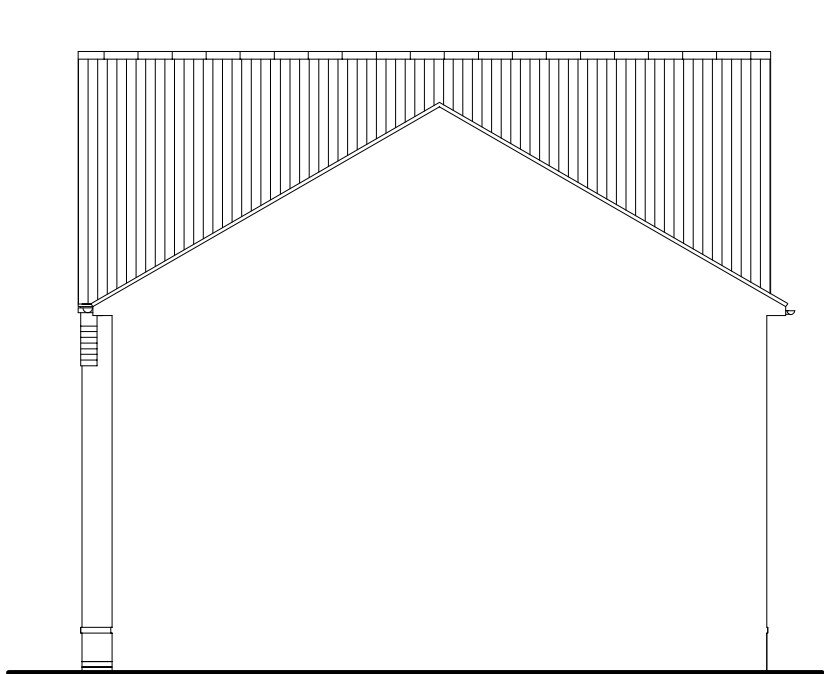

SIDE ELEVATION

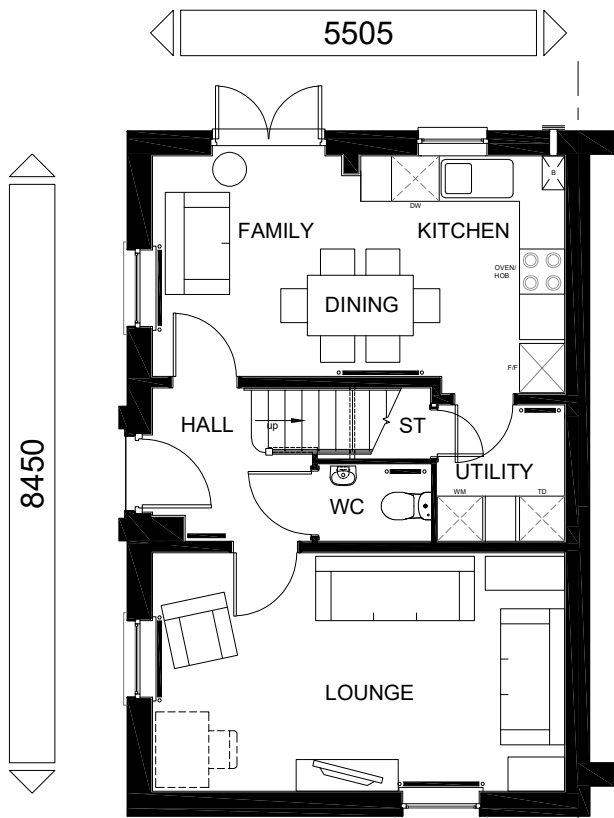

GROUND FLOOR PLAN

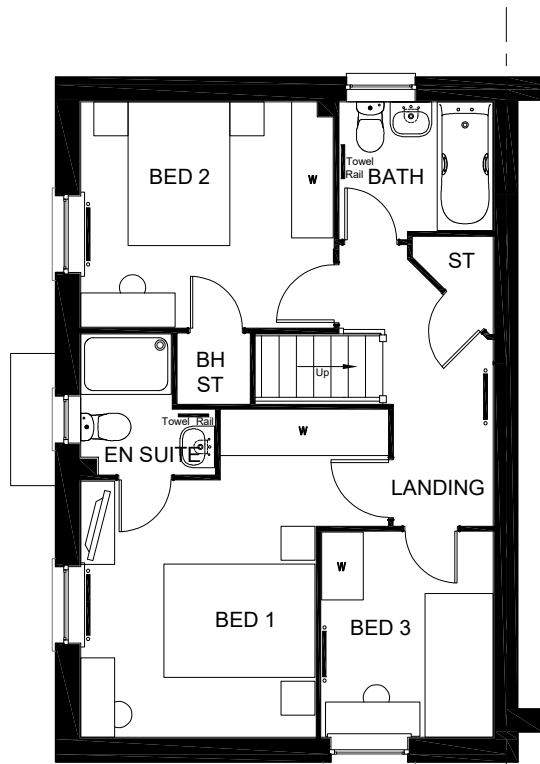


FIRST FLOOR PLAN



REAR ELEVATION

TOTAL FLOOR AREA : 1001 Sqft / 93.04 m2

  DAVID WILSON HOMES WHERE QUALITY LIVES		Planning	
Sales Name: HADLEY		Refer to Data Sheet	
House Type Code: P341XEG7		Mar 24	
Spec: A3	Drawing No: 13	Date: Nov 2022	
Drawn: GDT	Checked: GDT	Scale: 1:100	

WARNING TO HOUSE PURCHASERS:


Buyers are warned that this is a working drawing and the contents of this drawing may be subject to change during the progress of the build process. The layout, form, content and dimensions specified are intended for general guidance only. The finishes or features shown may alter in respect of individual properties. Whilst we make every effort to ensure our drawings are up to date there may be from time to time be an unavoidable delay in updating these due to changes in regulations and/or re-planning. Purchasers are advised to check with the Sales Adviser whether any alterations have been made to this drawing. The contents of this drawing do not constitute a contract, part of any contract or warranty unless specifically incorporated into a contract. They should not be relied upon for the purposes of entering into a contract to purchase any property.




FRONT ELEVATION




REAR ELEVATION

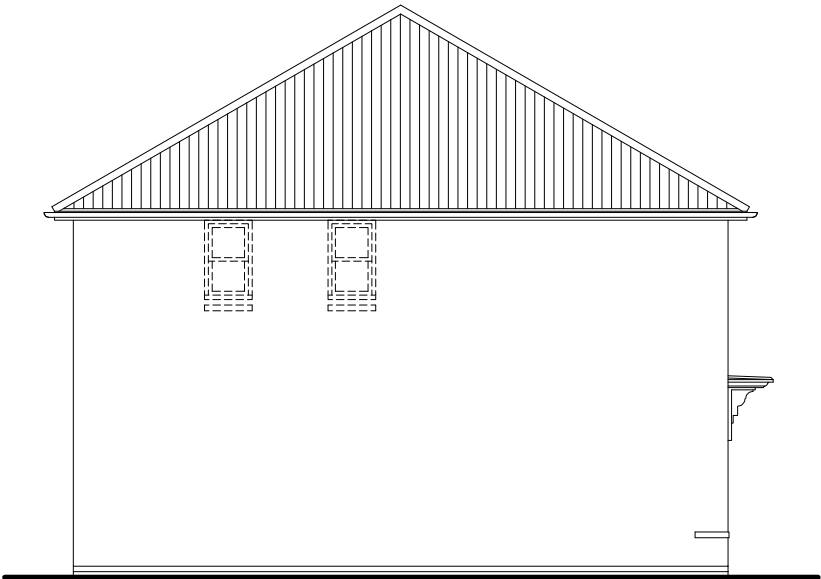

SIDE ELEVATION

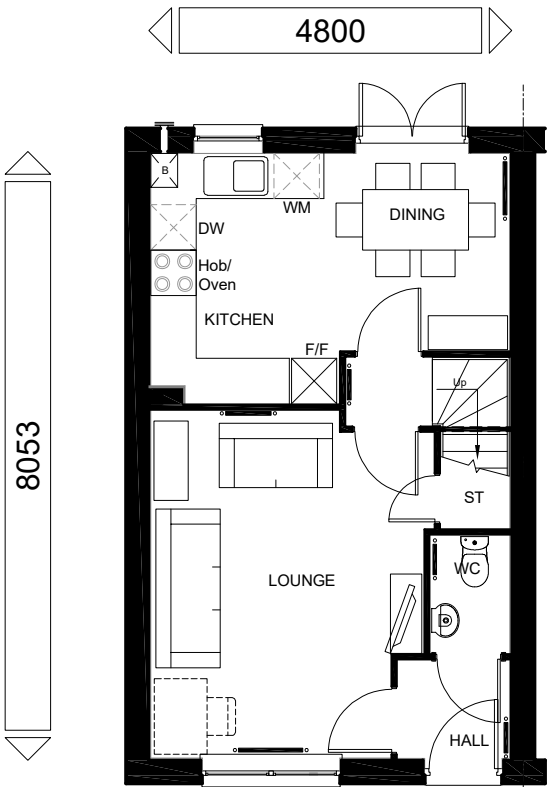

GROUND FLOOR PLAN

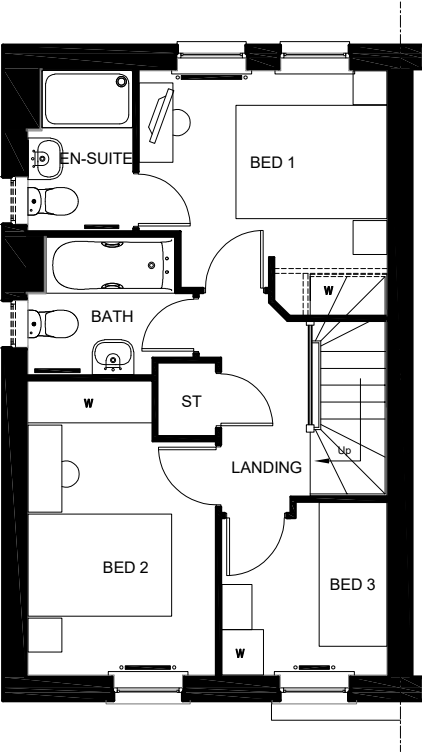

FIRST FLOOR PLAN

TOTAL FLOOR AREA : 832 Sqft / 77.3 m2

Sales Name: ARCHFORD

House Type Code: P382XEH7

Spec: A3

Drawn: GDT

Date: Dec 2022

Drawing No: 12

Checked: GDT

Scale: 1:100


WARNING TO HOUSE PURCHASERS.
Buyers are warned that this is a working drawing and the contents of this drawing may be subject to change during the progress of the build process. The layout, form, content and dimensions specified are included for general guidance only. The finishes or features shown may alter in respect of individual properties. Whilst we make every effort to ensure our drawings are up to date there may from time to time be an unavoidable delay in updating these due to changes in regulations and/or re-planning. Purchasers are advised to check with the Sales Adviser whether any alterations have been made to this drawing. The contents of this drawing do not constitute a contract, part of any contract or warranty unless specifically incorporated into the contract. They should not be relied upon for the purposes of entering into a contract to purchase any property.

Planning

A

Refer to Data Sheet

May 23

 


DAVID WILSON HOMES


WHERE QUALITY LIVES




FRONT ELEVATION

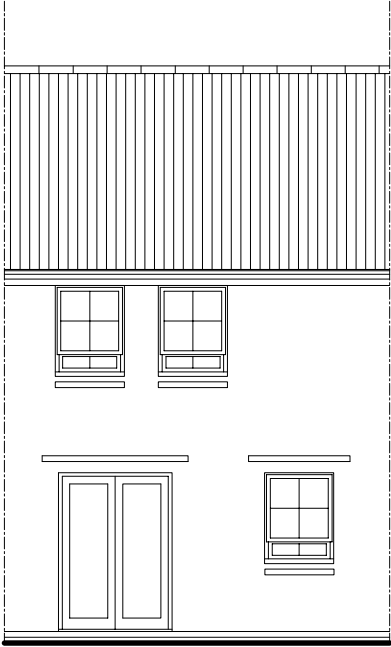


REAR ELEVATION

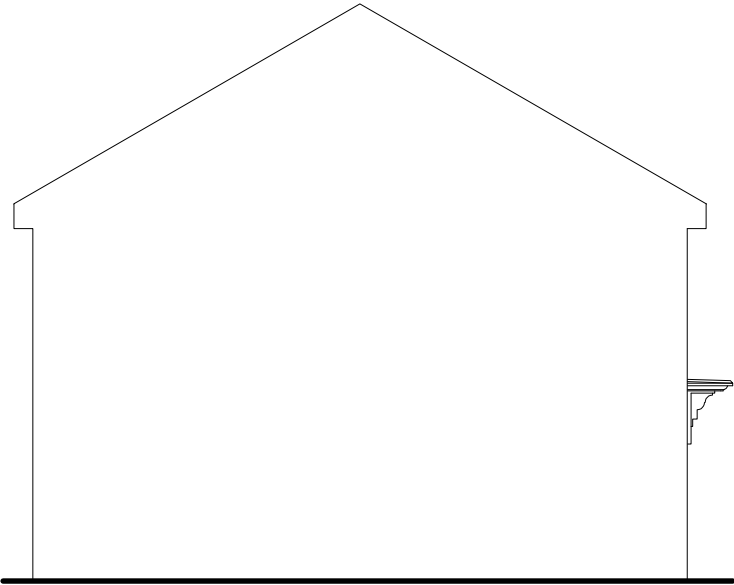

SIDE ELEVATION

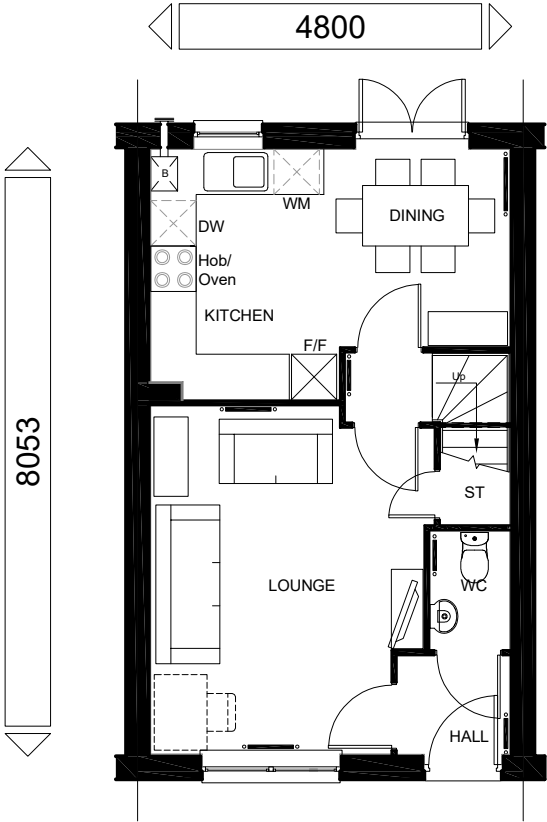

GROUND FLOOR PLAN

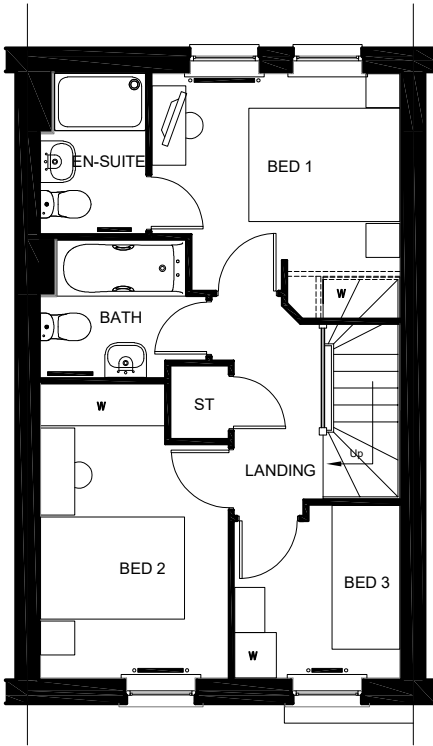

FIRST FLOOR PLAN

TOTAL FLOOR AREA : 832 Sqft / 77.3m2

Sales Name: ARCHFORD House Type Code: P382XI-7 Spec: A3 Drawing No: 12 Drawn: GDT Checked: GDT Date: Nov 2022 Scale: 1:100		 DAVID WILSON HOMES WHERE QUALITY LIVES	
WARNING TO HOUSEPURCHASERS. Buyers are warned that this is a working drawing and the contents of this drawing may be subject to change during the progress of the build process. The layout, form, content and dimensions specified are included for general guidance only. The finishes or features shown may alter in respect of individual properties. Whilst we make every effort to ensure our drawings are up to date there may from time to time be an unavoidable delay in updating these due to changes in regulations and/or re-planning. Purchasers are advised to check with the Sales Adviser whether any alterations have been made to this drawing. The contents of this drawing do not constitute a contract, part of any contract or warranty unless specifically incorporated into the contract. They should not be relied upon for the purposes of entering into a contract to purchase any property.		Planning	
		B Refer to Data Sheet for Full Details	Mar 24



FRONT ELEVATION

SF59




FRONT ELEVATION

SF58




REAR ELEVATION

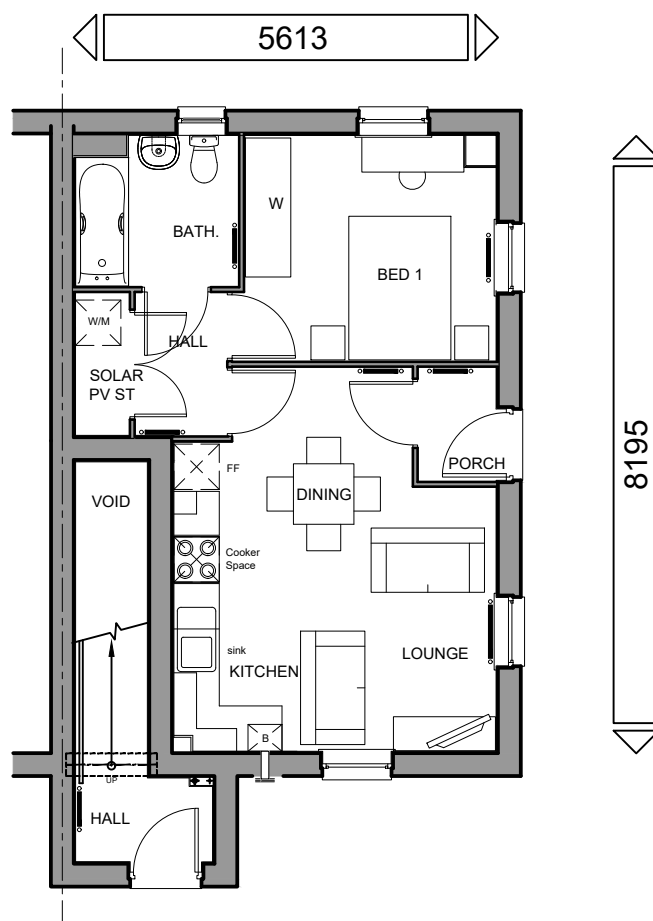


GROUND FLOOR PLAN

SF58

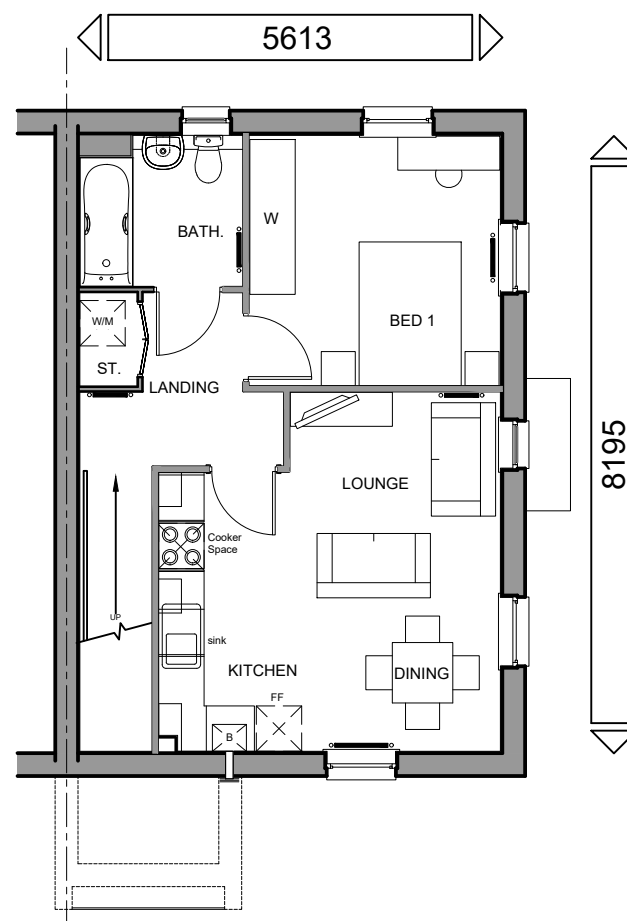

FIRST FLOOR PLAN

SF59

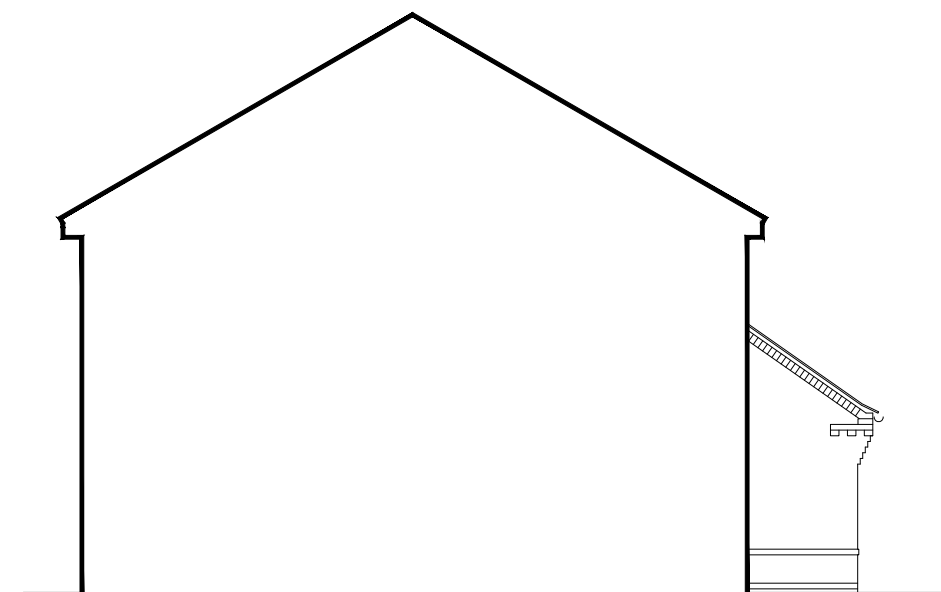

SECTION / SIDE ELEVATION



TOTAL FLOOR AREA : SF58 - 40.57 m² / 436.69 Sqft - SF59 - 48.45m² / 521.51 Sqft

Sales Name: NGF - SF58 & SF59

House Type Code: SF58XE-7 / SF59XEH7

Spec:AFFORDABLE Drawing No: 01

Date: June 23

Drawn: GDT

Scale: 1: 50

Scale: 1: 50

PLANNING DRAWING

Please refer to Data Sheet
for full revisions

WARNING TO HOUSE PURCHASERS. Buyers are warned that this is a working drawing and the contents of this drawing may be subject to change during the progress of the build process. The layout, form, content, and dimensions specified are included for general guidance only. The finishes or features shown may alter in respect of individual properties.

Whilst we make every effort to ensure our drawings are up to date there may be some time to time be an unavoidable delay in updating these due to changes in regulations and/or re-planning. Purchasers are advised to check with the Sales Office for the latest version of the drawings. This drawing is the property of the developer and is not to be used, copied, or reproduced in any form without the prior written consent of the developer. The drawings are not to be relied upon for the purposes of incorporating into a contract to purchase any property.




DAVID WILSON HOMES

WHERE QUALITY LIVES




FRONT ELEVATION

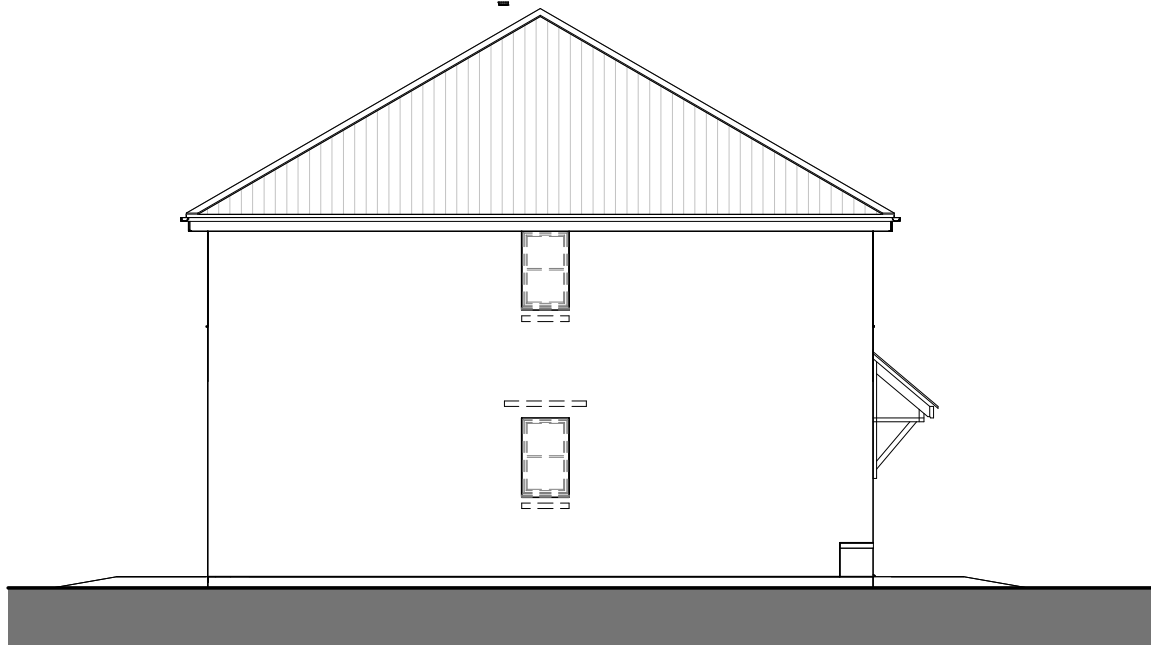


SIDE ELEVATION



REAR ELEVATION

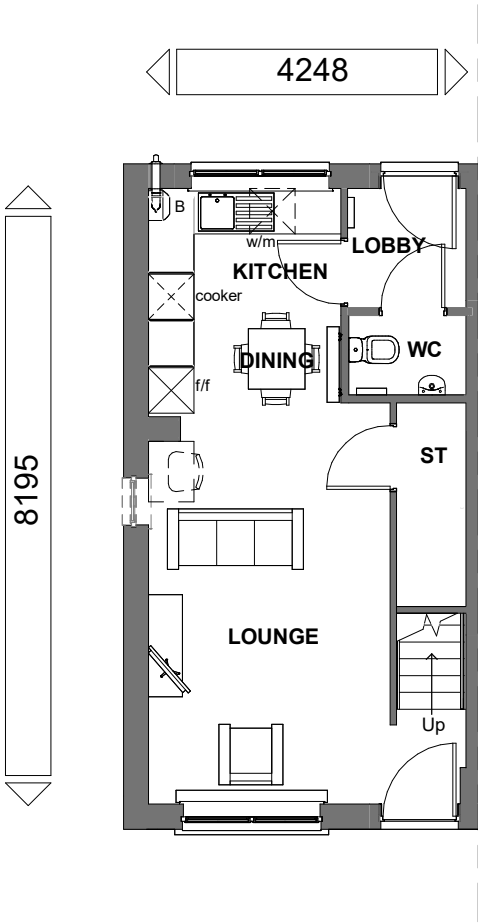

GROUND FLOOR

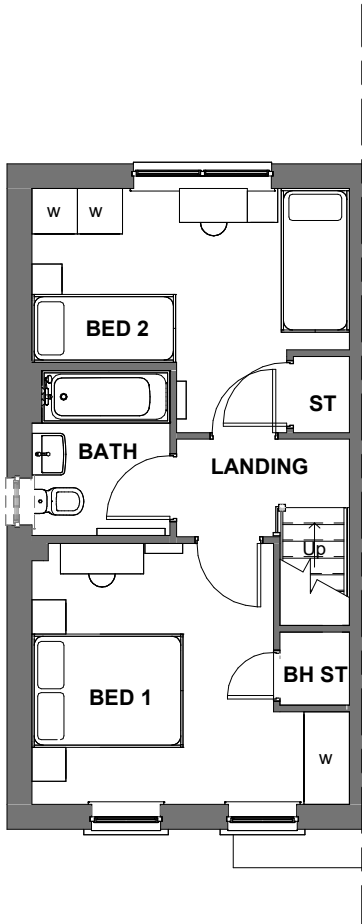

FIRST FLOOR

THIS DRAWING IS COMPLIANT WITH
2021 BUILDING REGULATIONS

M4 (2) CATEGORY 2 : ACCESSIBLE AND
ADAPTABLE DWELLINGS COMPLIANT

Floor Area: 749 ft² / 69.6 m²

Sales Name: SH50

House Type Code: SH50XE7

Spec: AFFORDABLE Drawing No:01

Drawn: GDT

Checked: RS

Date: May, 2023

Scale: 1 : 100 @A3

WARNING TO HOUSE-PURCHASERS

Buyers are warned that this is a working drawing and the contents of this drawing may be subject to change during the progress of the build process. The layout form, content, and dimensions specified are included for general guidance only. Finishes and fixtures shown may be subject to change without notice. The drawings are made in effect to our drawings as to date these drawings from time to time be an unavoidable delay in updating these drawings to changes in regulations and/or re-planning. Purchasers are advised to check with Sales Adviser whether any alterations have been made to this drawing. The contents of this drawing do not constitute a contract, part of any contract or warranty unless specifically incorporated into the contract. They should not be relied upon for the purposes of entering into a contract to purchase any property.


Planning

Rev	Description	Date
A	Refer to Data Sheet for full revision description	Jan 2025



DAVID WILSON HOMES


WHERE QUALITY LIVES

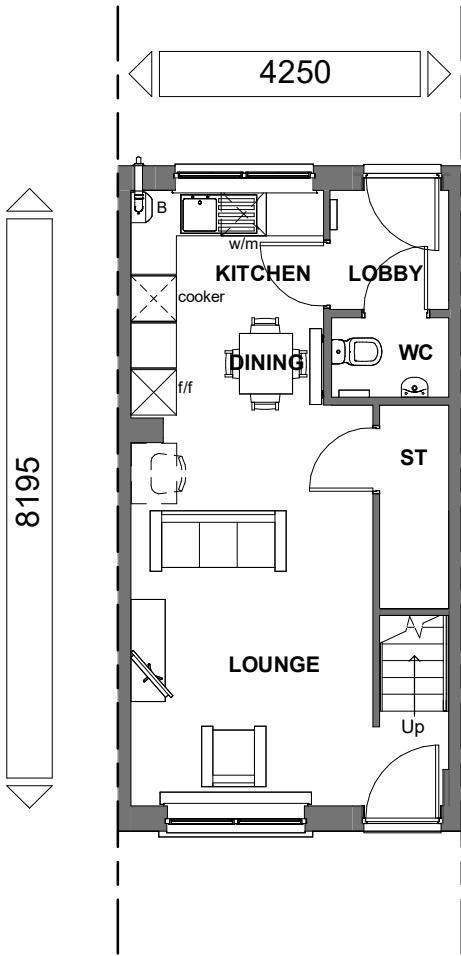

GROUND FLOOR



FRONT ELEVATION

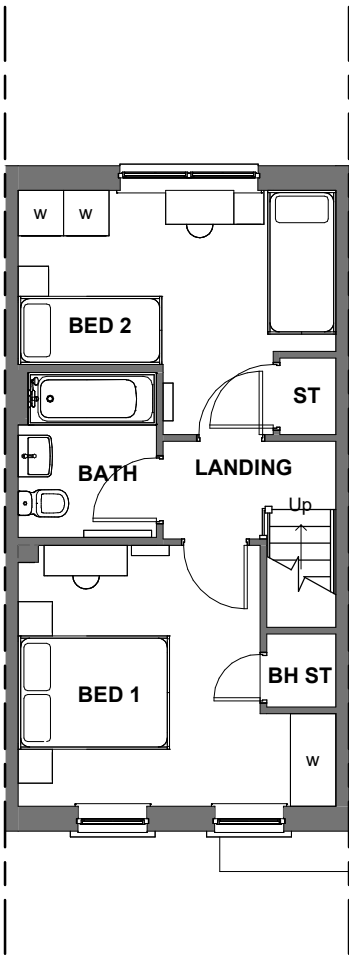

FIRST FLOOR



REAR ELEVATION

THIS DRAWING IS COMPLIANT WITH
2021 BUILDING REGULATIONS

M4 (2) CATEGORY 2 : ACCESSIBLE AND
ADAPTABLE DWELLINGS COMPLIANT

Floor Area: 750 ft² / 69.7 m²

Sales Name: SH50

House Type Code: SH50X1-7

Spec: AFFORDABLE Drawing No:01

Drawn: GDT

Checked: RS

Date: May, 2023

Scale: 1 : 100 @A3

WARNING TO HOUSE-PURCHASERS

Buyers are warned that this is a working drawing and the contents of this drawing may be subject to change during the progress of the build process. The layout, form, content, and dimensions specified are included for general guidance only. Finishes and fixtures shown may be subject to change without notice. The drawings are made in effect to our drawings as to date these drawings from time to time be an unavoidable delay in updating these due to changes in regulations and/or re-planning. Purchasers are advised to check with Sales Adviser whether any alterations have been made to this drawing. The contents of this drawing do not constitute a contract, part of any contract or warranty unless specifically incorporated into the contract. They should not be relied upon for the purposes of entering into a contract to purchase any property.

Planning


Rev	Description	Date
A	Refer to Data Sheet for full revision description	Jan 2025



DAVID WILSON HOMES
WHERE QUALITY LIVES




FRONT ELEVATION

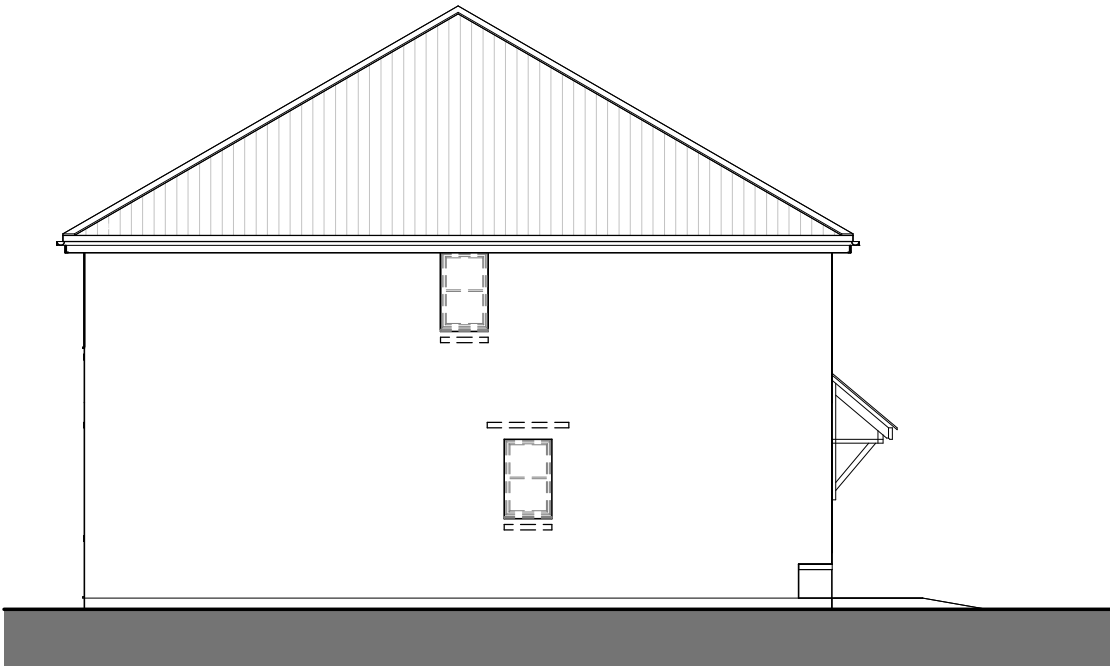


SIDE ELEVATION



REAR ELEVATION

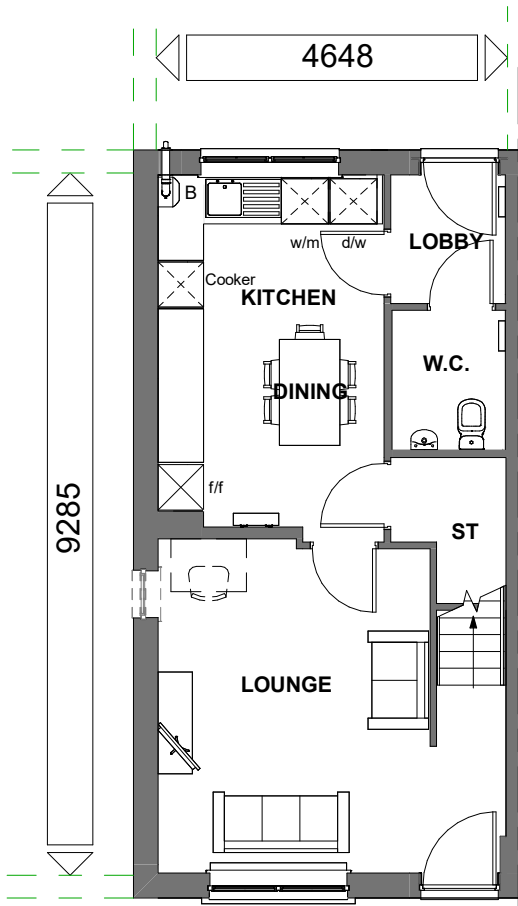

GROUND FLOOR

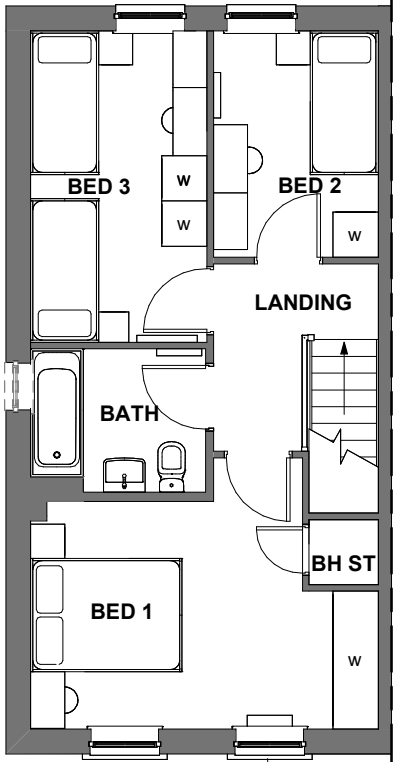

FIRST FLOOR

THIS DRAWING IS COMPLIANT WITH
2021 BUILDING REGULATIONS

M4 (2) CATEGORY 2 : ACCESSIBLE AND
ADAPTABLE DWELLINGS COMPLIANT

Floor Area: 1393 / 129.5 m²

Sales Name: SH52

House Type Code: SH52XE7

Spec: AFFORDABLE Drawing No:01

Drawn: GDT

Checked: RS

Date: May, 2023

Scale: 1 : 100 @A3

WARNING TO HOUSE-PURCHASERS

Buyers are warned that this is a working drawing and the contents of this drawing may be subject to change during the progress of the build process. The layout, form, content, and dimensions specified are included for general guidance only. Finishes and fixtures shown are subject to change without notice. The drawings are shown in effect to our drawings as to date these drawings from time to time be an unavoidable delay in updating these drawings due to changes in regulations and/or re-planning. Purchasers are advised to check with Sales Adviser whether any alterations have been made to this drawing. The contents of this drawing do not constitute a contract, part of any contract or warranty unless specifically incorporated into the contract. They should not be relied upon for the purposes of entering into a contract to purchase any property.

Planning

Rev	Description	Date
A	Refer to Data Sheet for full description	Jan 2025




DAVID WILSON HOMES

WHERE QUALITY LIVES




FRONT ELEVATION 1

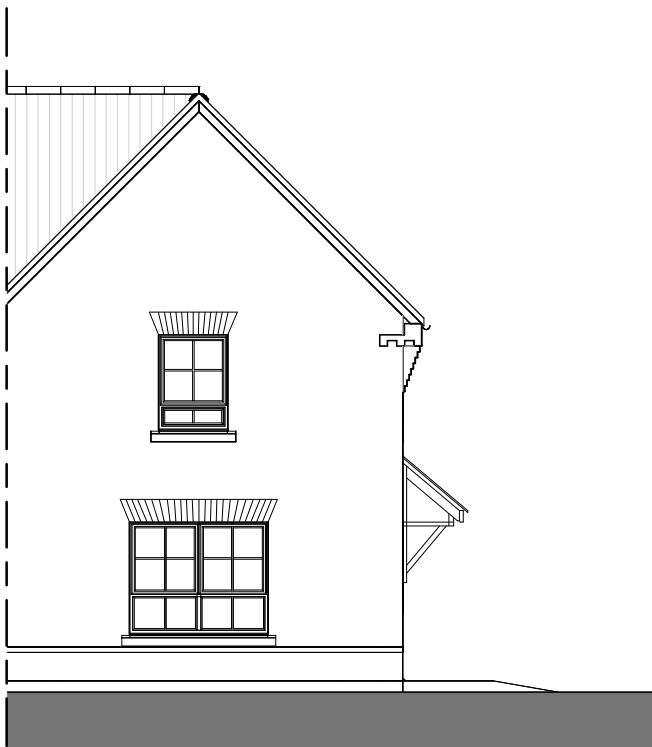


FRONT ELEVATION 2



REAR ELEVATION

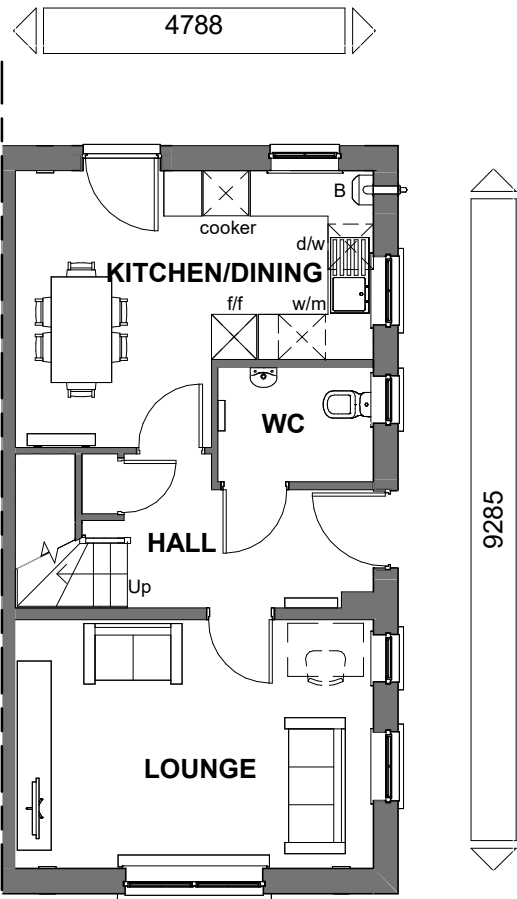

GROUND FLOOR

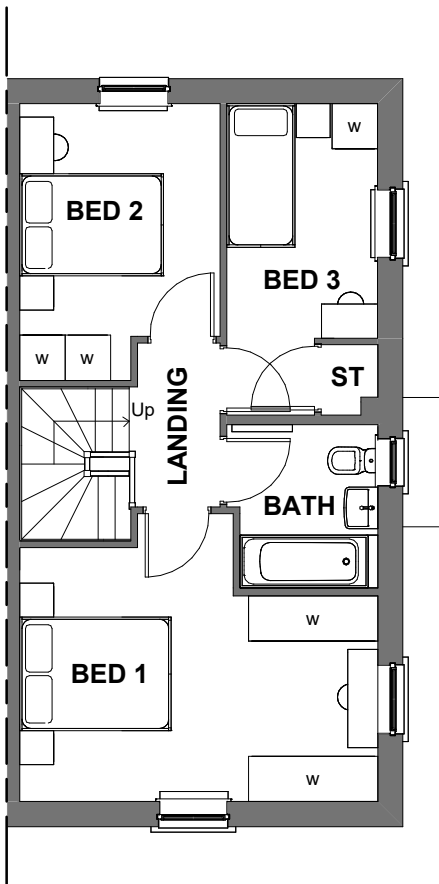

FIRST FLOOR

THIS DRAWING IS COMPLIANT WITH
2021 BUILDING REGULATIONS

M4 (2) CATEGORY 2 : ACCESSIBLE AND
ADAPTABLE DWELLINGS COMPLIANT

Floor Area: 957 ft² / 88.9 m²
Sales Name: SH55

House Type Code: SH55XEG7

Spec: AFFORDABLE Drawing No:01

Drawn: GDT

Date: May, 2023

Scale: 1 : 100 @A3

Checked: RS

WARNING TO HOUSE-PURCHASERS


Buyers are warned that this is a working drawing and the contents of this drawing may be subject to change during the progress of the build process. The layout, form, content, and dimensions specified are included for general guidance only. Finishes and fixtures shown may be subject to change without notice. The drawings are issued in effect to our drawings as to date these drawings may be subject to change in regulations and/or re-planning. Purchasers are advised to check with Sales Adviser whether any alterations have been made to this drawing. The contents of this drawing do not constitute a contract, part of any contract or warranty unless specifically incorporated into the contract. They should not be relied upon for the purposes of entering into a contract to purchase any property.

Planning

Rev	Description	Date
A	Refer to Data Sheet for full description	Jan 2025



DAVID WILSON HOMES
WHERE QUALITY LIVES

 

DAVID WILSON HOMES

WHERE QUALITY LIVES



TOTAL FLOOR AREA : 1089 Sqft / 101.2m2

Sales Name: KENNETT

House Type Code: T310XEG7

Spec: A3

Drawing No: 14

Scale: 1:100

Scale: 1:100

WARNING TO HOUSE-PURCHASERS:

Buyers are warned that this is a working drawing and the contents of this drawing may be subject to change during the progress of the build process. The layout, form, content and dimensions specified are included for general guidance only. The finishes or features shown may alter in response to individual properties.

Whilst we make every effort to ensure our drawings are up to date there may from time to time be an unavoidable delay in updating these due to changes in regulations and/or re-planning. Purchasers are advised to check with the Sales Adviser whether any alterations have been made to any contract or warranty unless this drawing do not constitute a contract, part of any contract or warranty unless specifically incorporated into the contract. They should not be relied upon for the purposes of entering into a contract to purchase any property.

Planning	
----------	--


Refer to Data Sheet for full revision description

Mar 24



FRONT ELEVATION
Plot D3 only

SIDE ELEVATION

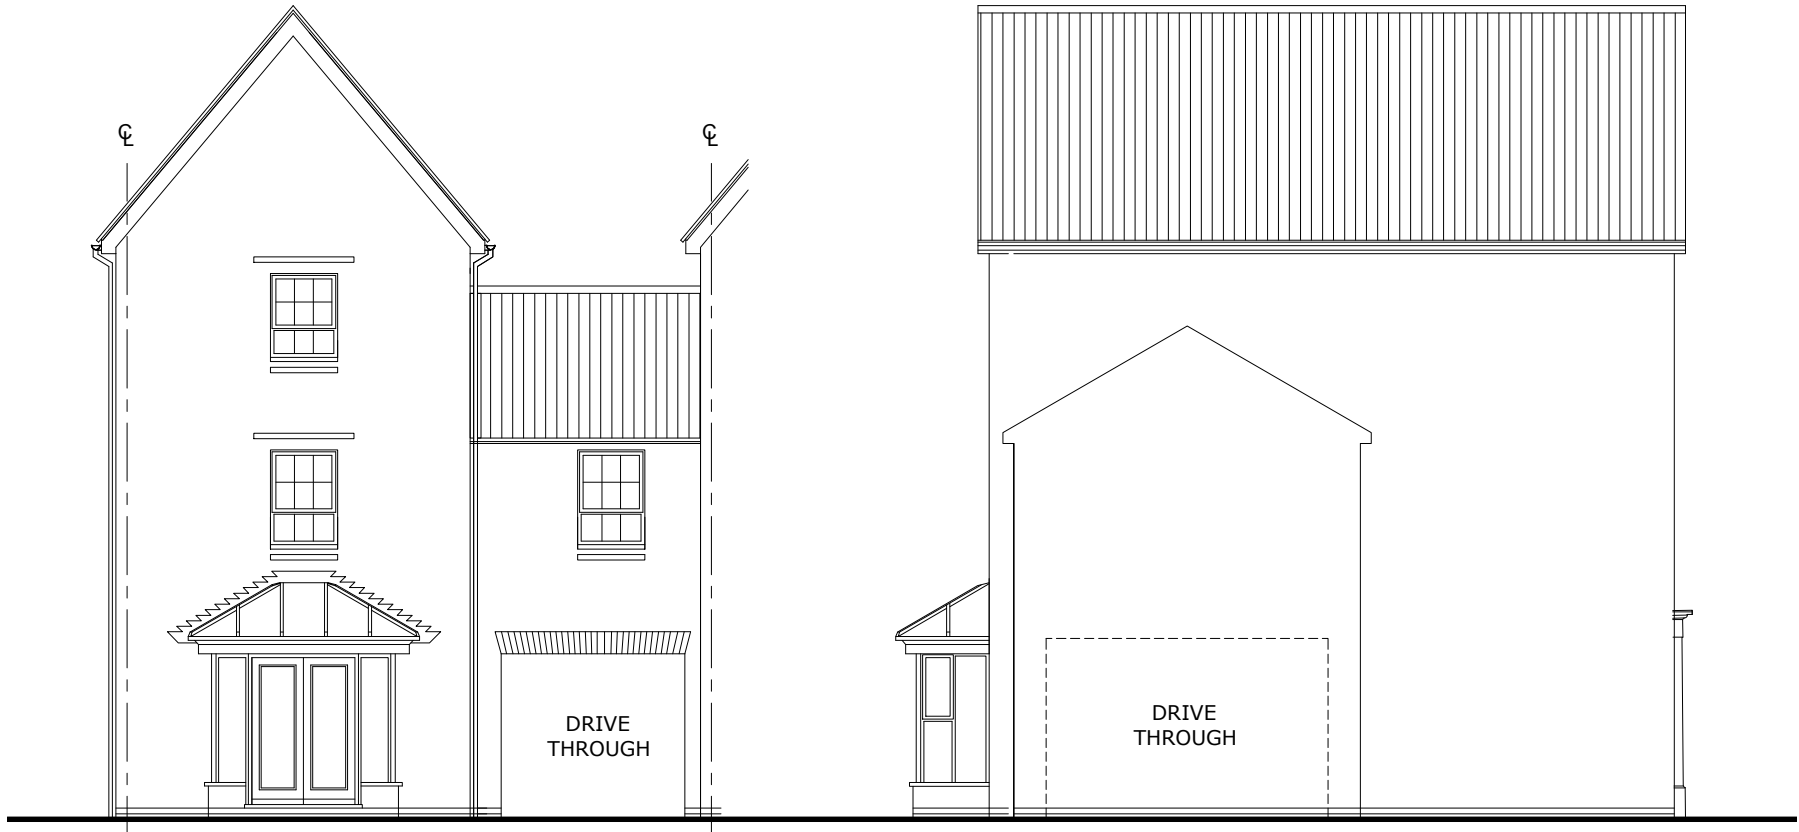

REAR ELEVATION

SIDE ELEVATION


J:\IN OUT\QR Codes\qr_code_2024.png

TOTAL FLOOR AREA : 1353 Sqft / 125.74m²


Sales Name: CANNINGTON SPECIAL - PLOT D3			
House Type Code: T32106X7			
Spec: A3	Drawing No: 15	Date: Oct 2025	
Drawn: GDT	Checked: GDT	Scale: 1:100	

WARNING TO HOUSE PURCHASERS:
Buyers are warned that this is a working drawing and the contents of this drawing may be subject to change during the progress of the build process. The layout, form, content and dimensions specified are included for general guidance only. The finishes or features shown may alter in respect of individual properties. Whilst we make every effort to ensure our drawings are up to date there may from time to time be an unavoidable delay in updating these due to changes in regulations and/or re-planning. Purchasers are advised to check with the Sales Adviser whether any alterations have been made to this drawing. The contents of this drawing are not to be used for any other purpose, including but not limited to, specifically incorporated into the contract. They should not be relied upon for the purposes of entering into a contract to purchase any property.


Planning	
A	Refer to Data Sheet for full details
Apr 24	

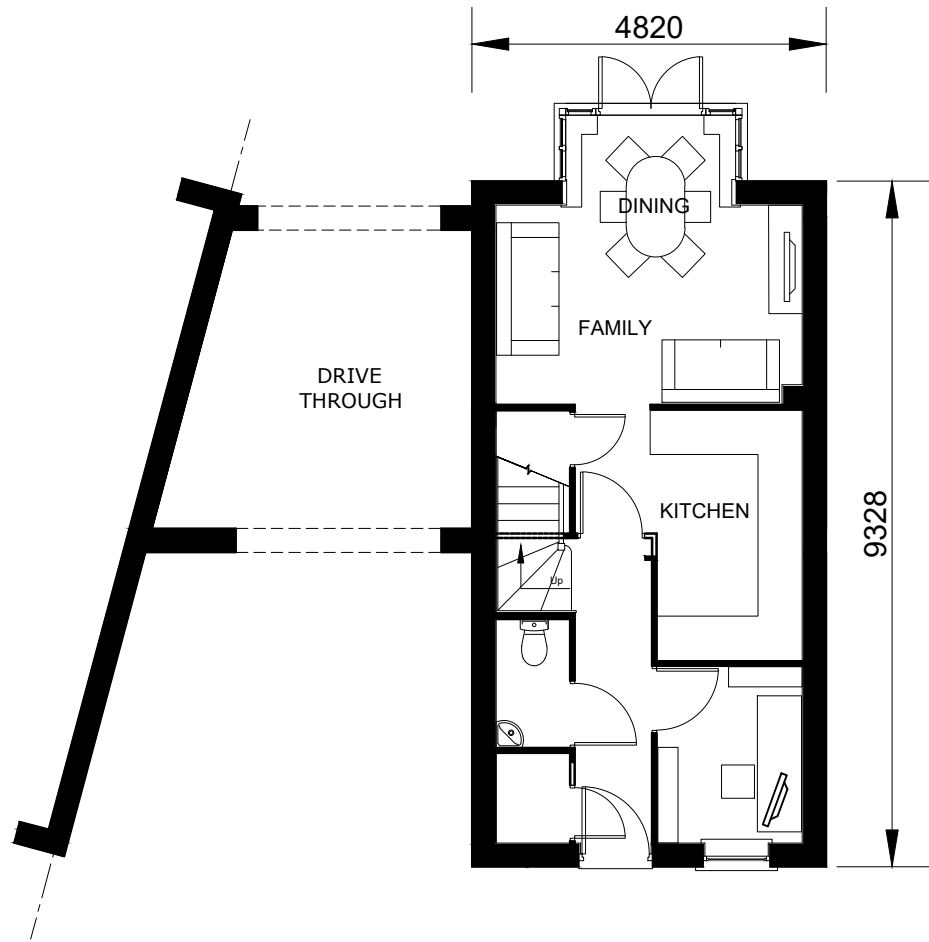

GROUND FLOOR PLAN
Plot D3 only

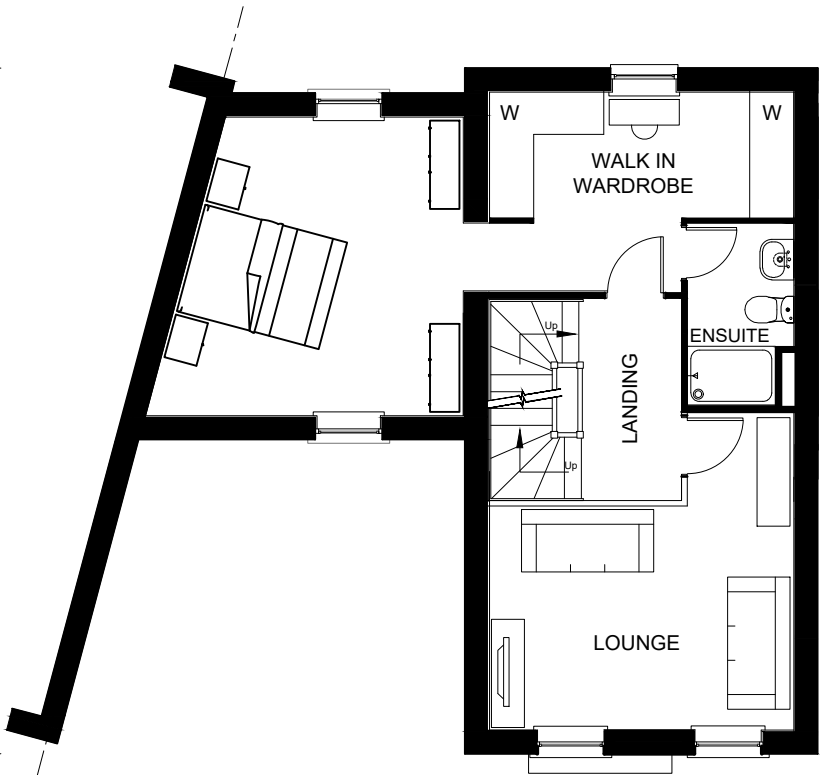

FIRST FLOOR PLAN

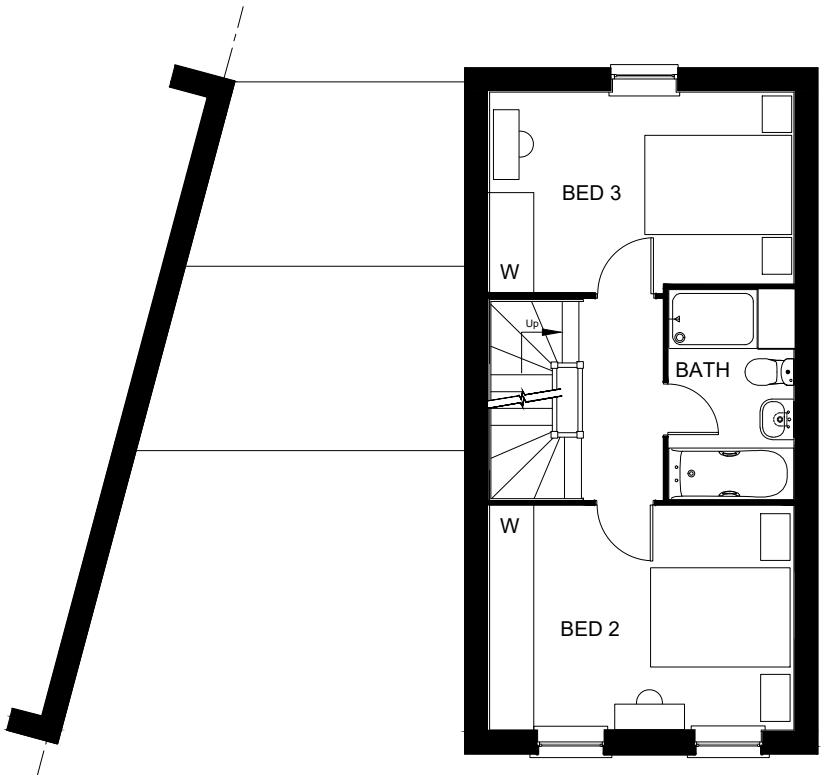


SECOND FLOOR PLAN

TOTAL FLOOR AREA : 1353 Sqft / 125.74m2

DAVID WILSON HOMES WHERE QUALITY LIVES		Planning	
A		Refer to Data Sheet for full details	Apr 24
WARNING TO HOUSE PURCHASERS Buyers are warned that this is a working drawing and the contents of this drawing may be subject to change during the progress of the build process. The layout, form, content and dimensions specified are included for general guidance only. The finishes or features shown may alter in respect of individual properties. Whilst we make every effort to ensure our drawings are up to date there may from time to time be an unavoidable delay in updating these due to changes in regulations and/or re-planning. Purchasers are advised to check with the Sales Adviser whether any alterations have been made to this drawing. The contents of this drawing are not to be used for any other purpose and are not to be relied upon for the purposes of entering into a contract to purchase any property.			
Sales Name: CANNINGTON SPECIAL - PLOT D3			
House Type Code: T32106X7			
Spec:A3		Drawing No: 15	Date: Oct '25
Drawn: GDT		Checked: GDT	Scale: 1:100




FRONT ELEVATION
Plot D4, D6, D7, D8 only

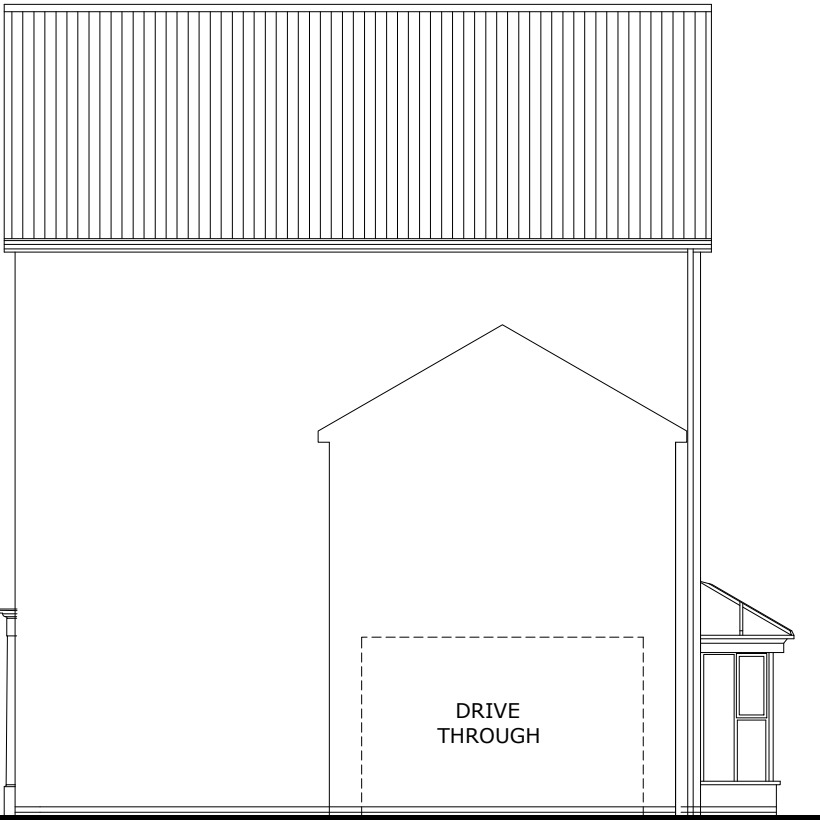

SIDE ELEVATION



REAR ELEVATION

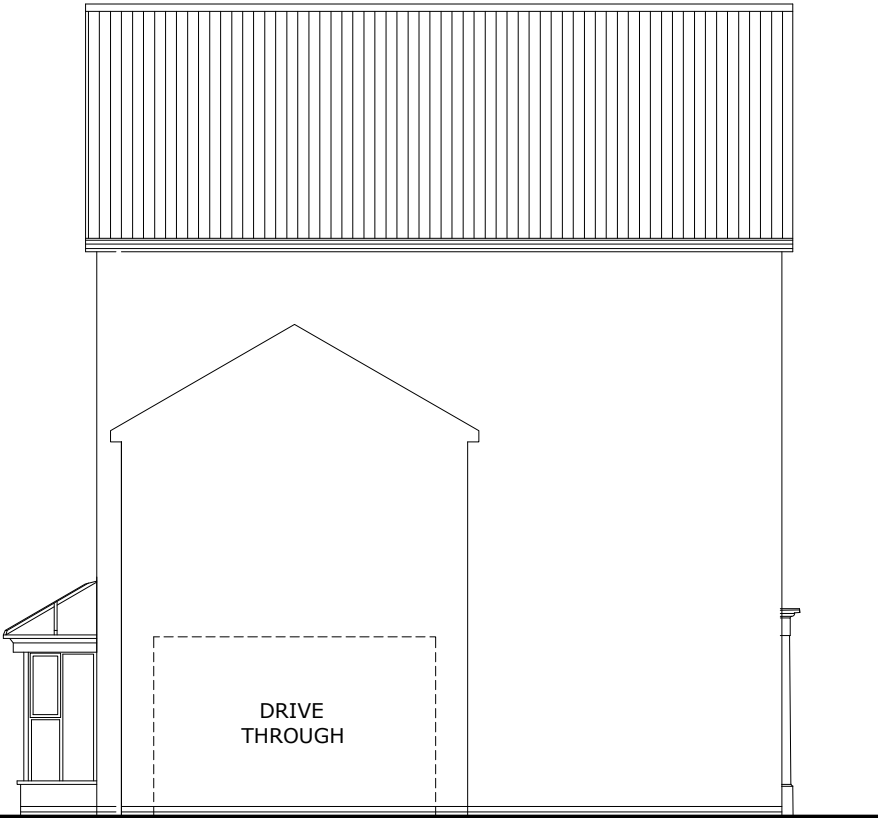

SIDE ELEVATION

..\\IN OUT\\QR Codes\\qr_code_500.png

TOTAL FLOOR AREA : 1353 Sqft / 125.74m2

Sales Name: CANNINGTON SPECIAL - D4, D6, D7, D8			
House Type Code: T32106X7			
Spec: A3	Drawing No: 15	Date: Oct 2025	
Drawn: GDT	Checked: GDT	Scale: 1:100	


WARNING TO HOUSE PURCHASERS:
Buyers are warned that this is a working drawing and the contents of this drawing may be subject to change during the progress of the build process. The layout, form, content and dimensions specified are included for general guidance only. The finishes or features shown may alter in respect of individual properties. Whilst we make every effort to ensure our drawings are up to date there may from time to time be an unavoidable delay in updating these due to changes in regulations and/or re-planning. Purchasers are advised to check with the Sales Adviser whether any alterations have been made to this drawing. The contents of this drawing are not to be used for any other purpose, and are not to be specifically incorporated into the contract. They should not be relied upon for the purposes of entering into a contract to purchase any property.

Planning

A


Refer to Data Sheet for full details

Apr 24

 


DAVID WILSON HOMES
WHERE QUALITY LIVES


..\\IN OUT\\QR Codes\\cannington\\QR_code_1001.png

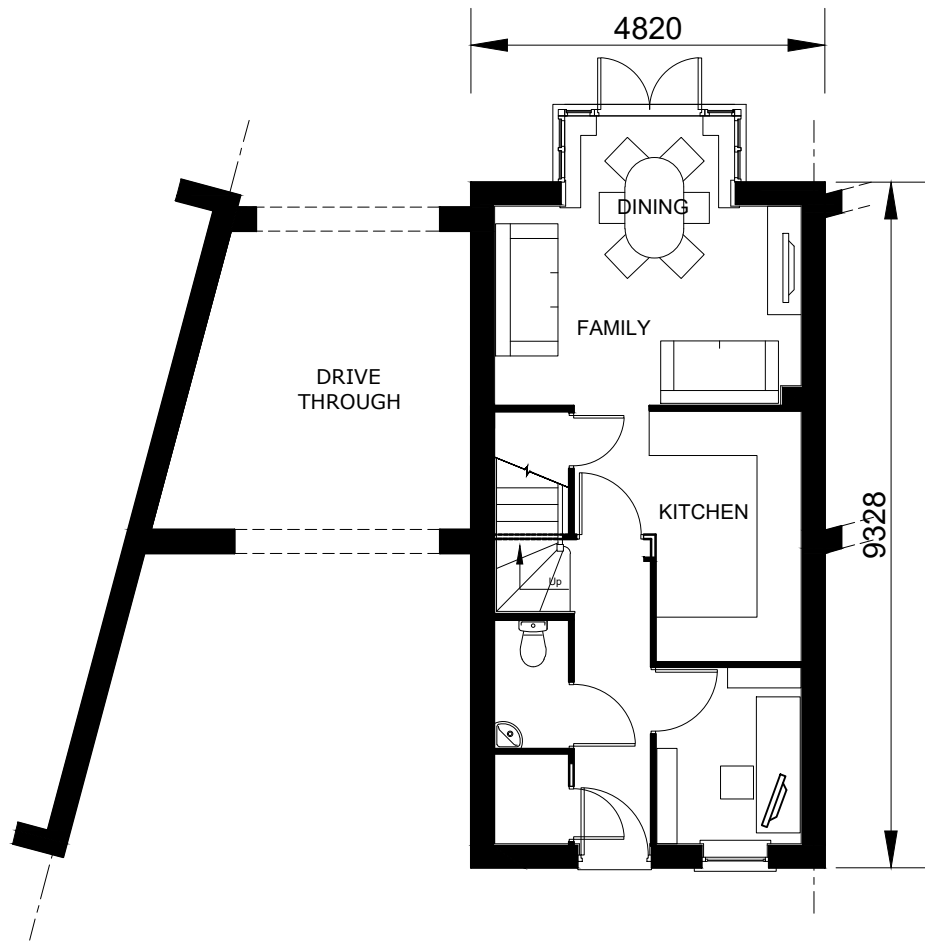

GROUND FLOOR PLAN
Plot D4, D6, D7, D8 only

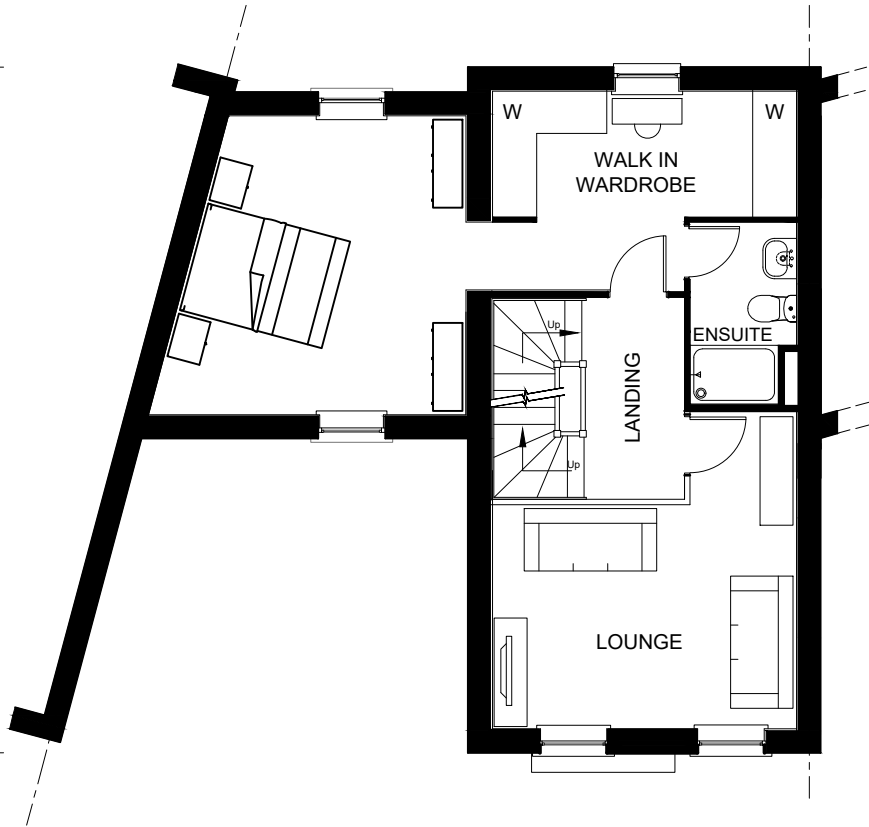

FIRST FLOOR PLAN

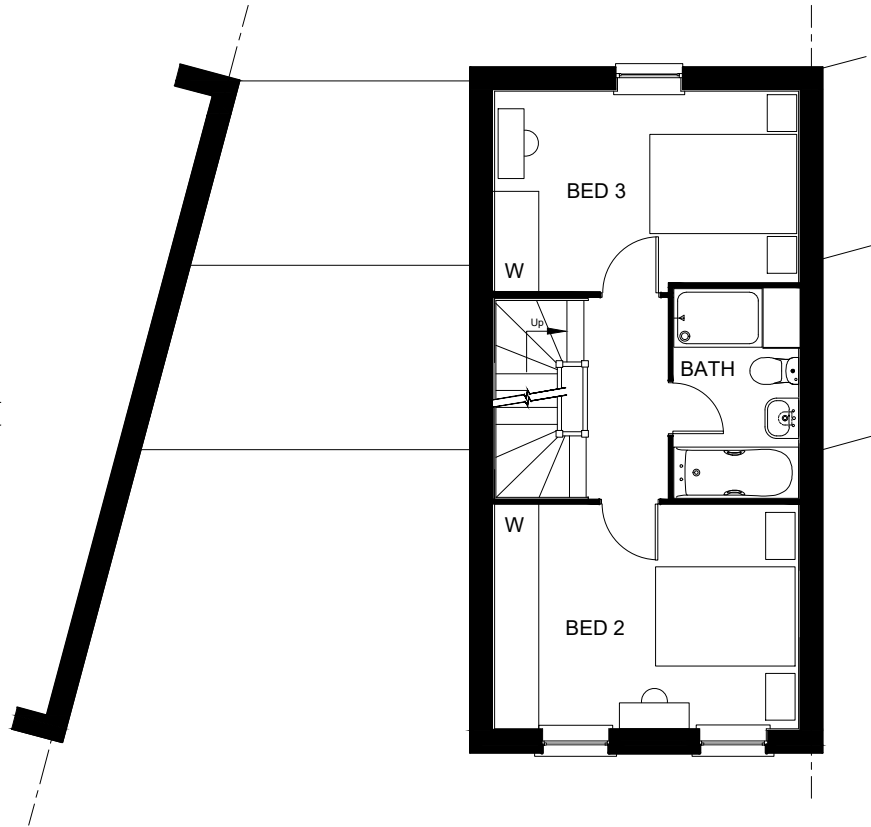

SECOND FLOOR PLAN

TOTAL FLOOR AREA : 1353 Sqft / 125.74m2

Sales Name: CANNINGTON SPECIAL - D4, D6, D7, D8			
House Type Code: T32106X7			
Spec: A3	Drawing No: 15	Date: Oct '25	
Drawn: GDT	Checked: GDT	Scale: 1:100	

WARNING TO HOUSE PURCHASERS:
Buyers are warned that this is a working drawing and the contents of this drawing may be subject to change during the progress of the build process. The layout, form, content and dimensions specified are included for general guidance only. The finishes or features shown may alter in respect of individual properties. Whilst we make every effort to ensure our drawings are up to date there may from time to time be an unavoidable delay in updating these due to changes in regulations and/or re-planning. Purchasers are advised to check with the Sales Adviser whether any alterations have been made to this drawing. The contents of this drawing are not to be used for any purpose other than for the purposes of entering into a contract to purchase any property.

Planning	
A	Refer to Data Sheet for full details


Apr 24	
--------	--



FRONT ELEVATION

Plot D5 only

SIDE ELEVATION

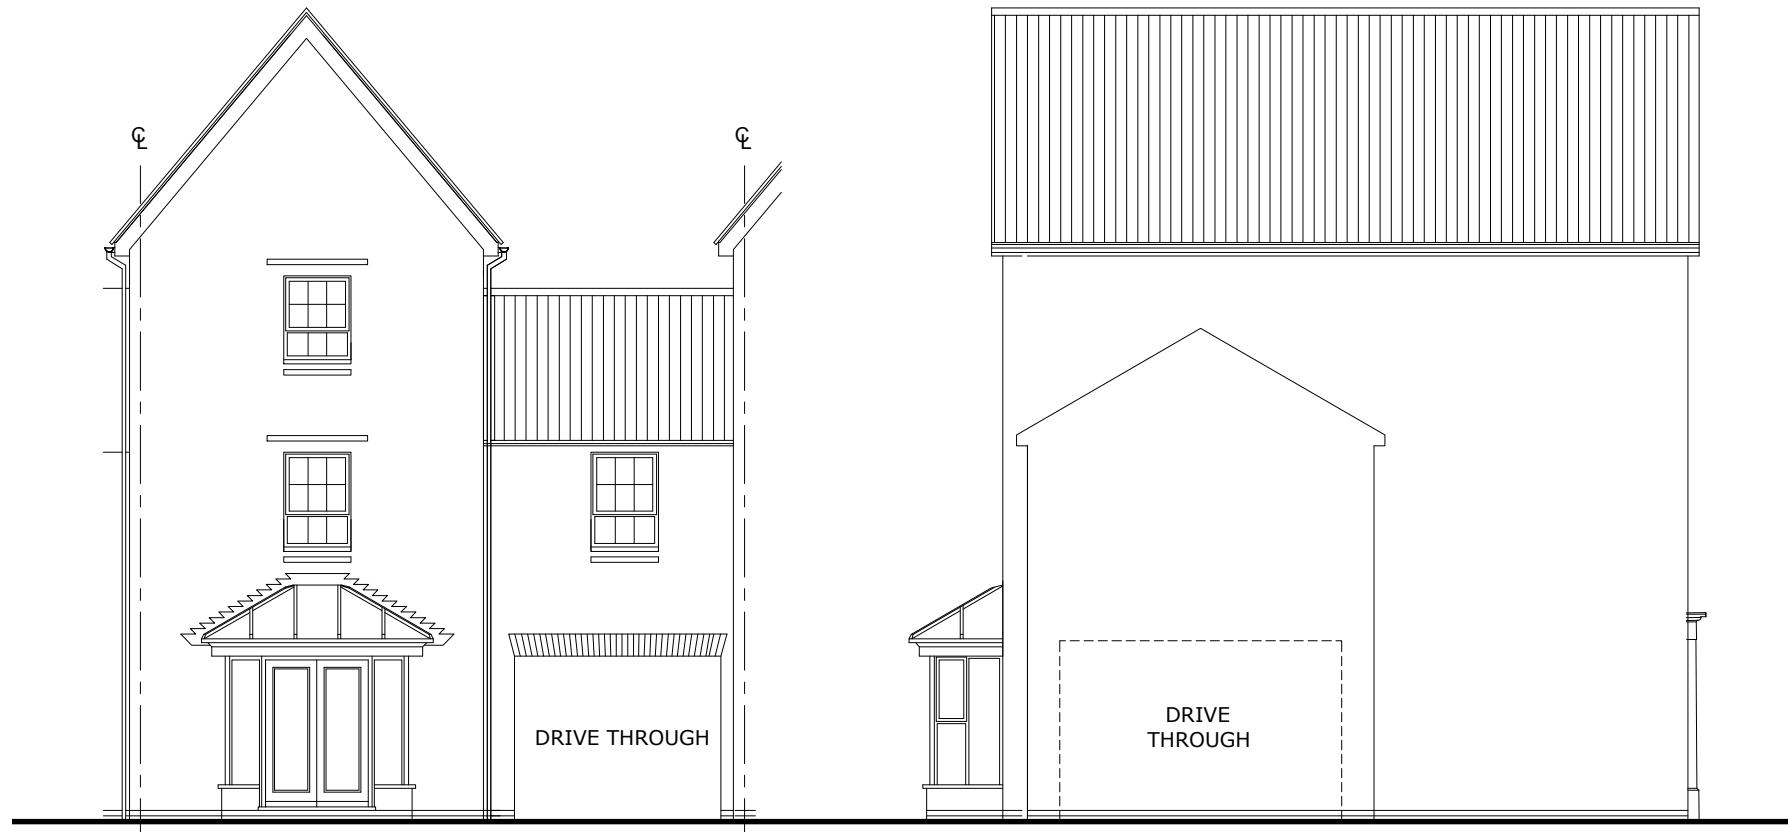

REAR ELEVATION

SIDE ELEVATION

..\\IN OUT\\QR Code\\conjectQR_code_500.png

TOTAL FLOOR AREA : 1353 Sqft / 125.74m2

Sales Name: CANNINGTON SPECIAL - PLOT D5

House Type Code: T32106X7

Spec:A3
Drawing No:15

Drawn: GDT Checked: GDT Scale: 1:100

WARNERS ARE WARNED THAT THIS IS A WORKING DRAFTING AND THE CONTENTS OF THIS DRAWING

BUYERS TO HOUSE PURCHASERS.


Drawings are warned that this is a working drawing and the contents of this drawing may be subject to change during the progress of the build process. The layout, form, content and dimensions specified are included for general guidance only. The finishes or features shown may alter in respect of individual properties.

Whilst we make every effort to ensure our drawings are up to date there may be changes from time to time or an unplanned purchase are updating these due to changes in regulations and/or re-modelling. Purchasers are advised to check with the Sales Representative whether any alterations have been made to this drawing. The contents of this drawing are for guidance only and should not be relied upon for the purposes of entering into a contract to purchase any property.

Planning


Refer to Data Sheet for full details

Apr 24

 


DAVID WILSON HOMES
WHERE QUALITY LIVES


..\\IN OUT\\QR Codes\\qrqr_code_500.png

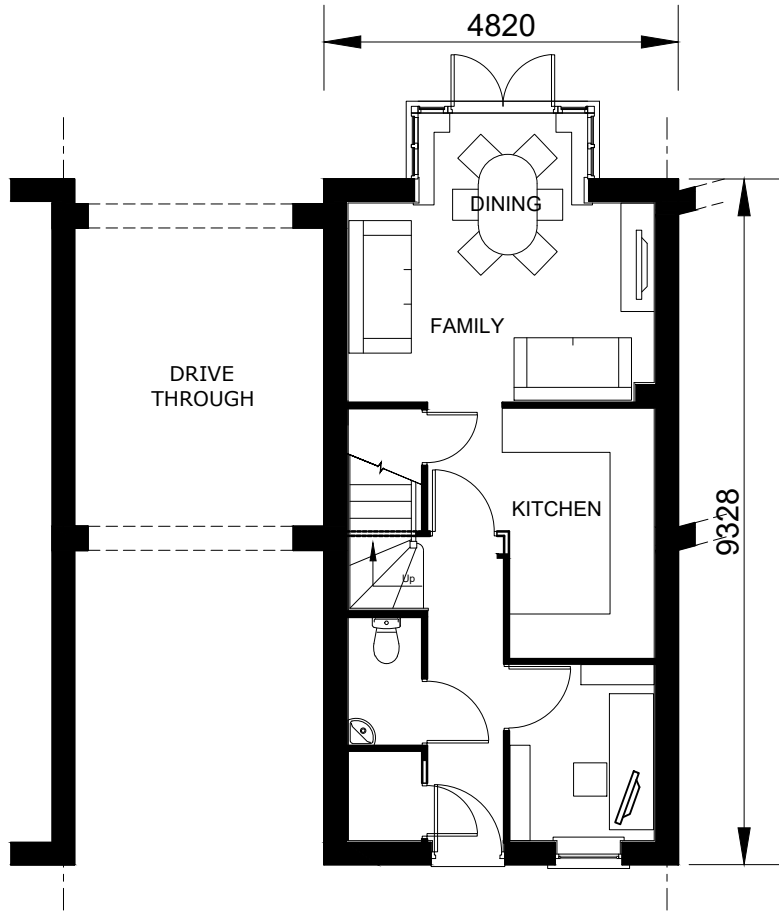

GROUND FLOOR PLAN
Plot D5 only

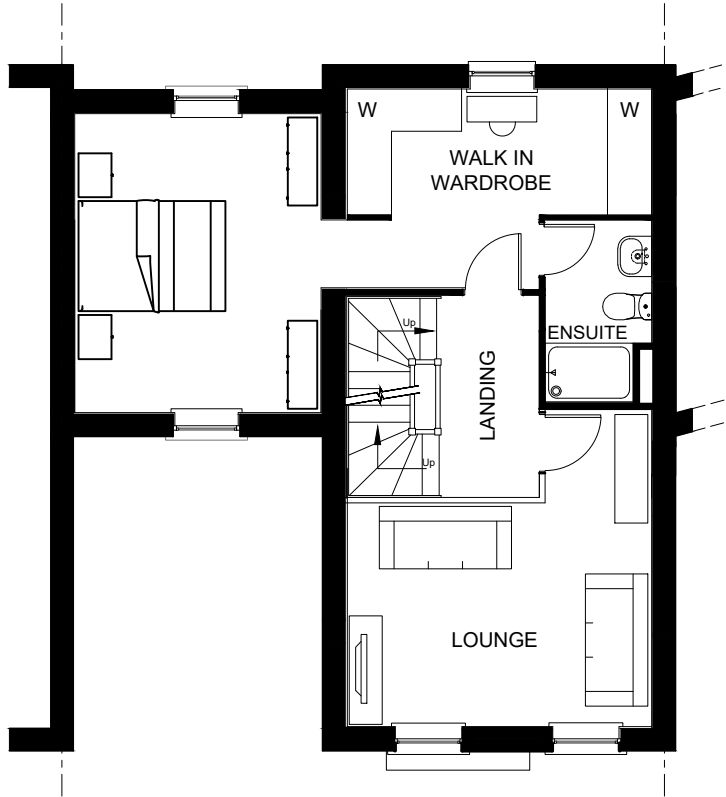

FIRST FLOOR PLAN

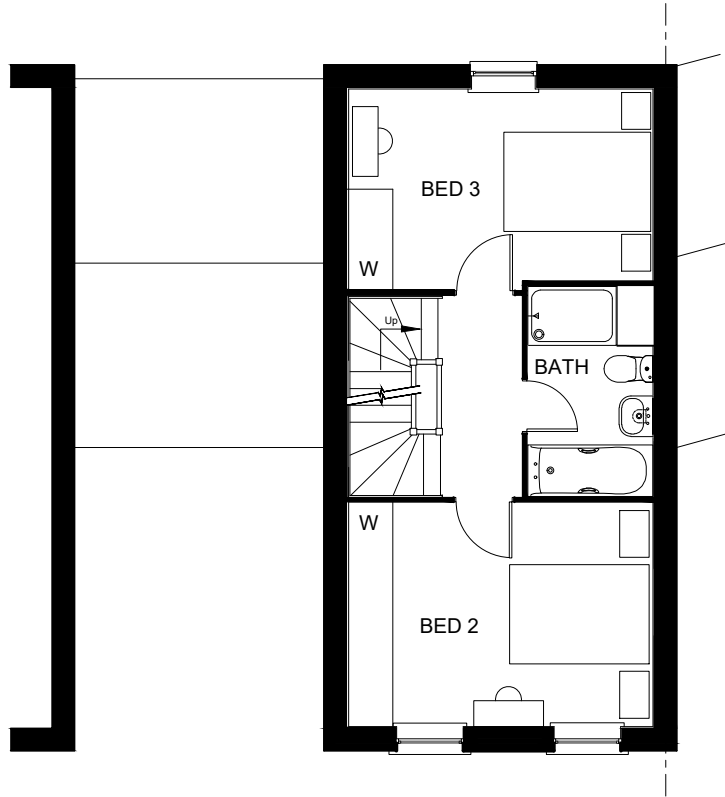

SECOND FLOOR PLAN


TOTAL FLOOR AREA : 1353 Sqft / 125.74m2

Sales Name: CANNINGTON SPECIAL - PLOT D5			
House Type Code: T32106X7			
Spec: A3	Drawing No: 15	Date: Oct '25	
Drawn: GDT	Checked: GDT	Scale: 1:100	

WARNING TO HOUSE PURCHASERS.
Buyers are warned that this is a working drawing and the contents of this drawing may be subject to change during the progress of the build process. The layout, form, content and dimensions specified are included for general guidance only. The finishes or features shown may alter in respect of individual properties. Whilst we make every effort to ensure our drawings are up to date there may from time to time be an unavoidable delay in updating these due to changes in regulations and/or re-planning. Purchasers are advised to check with the Sales Adviser whether any alterations have been made to this drawing. The contents of this drawing are not to be used for any other purpose and are not to be relied upon for the purposes of entering into a contract to purchase any property.

Planning
A Refer to Data Sheet for full details

Apr 24

 


DAVID WILSON HOMES
WHERE QUALITY LIVES



FRONT ELEVATION

Plot D9 only

SIDE ELEVATION

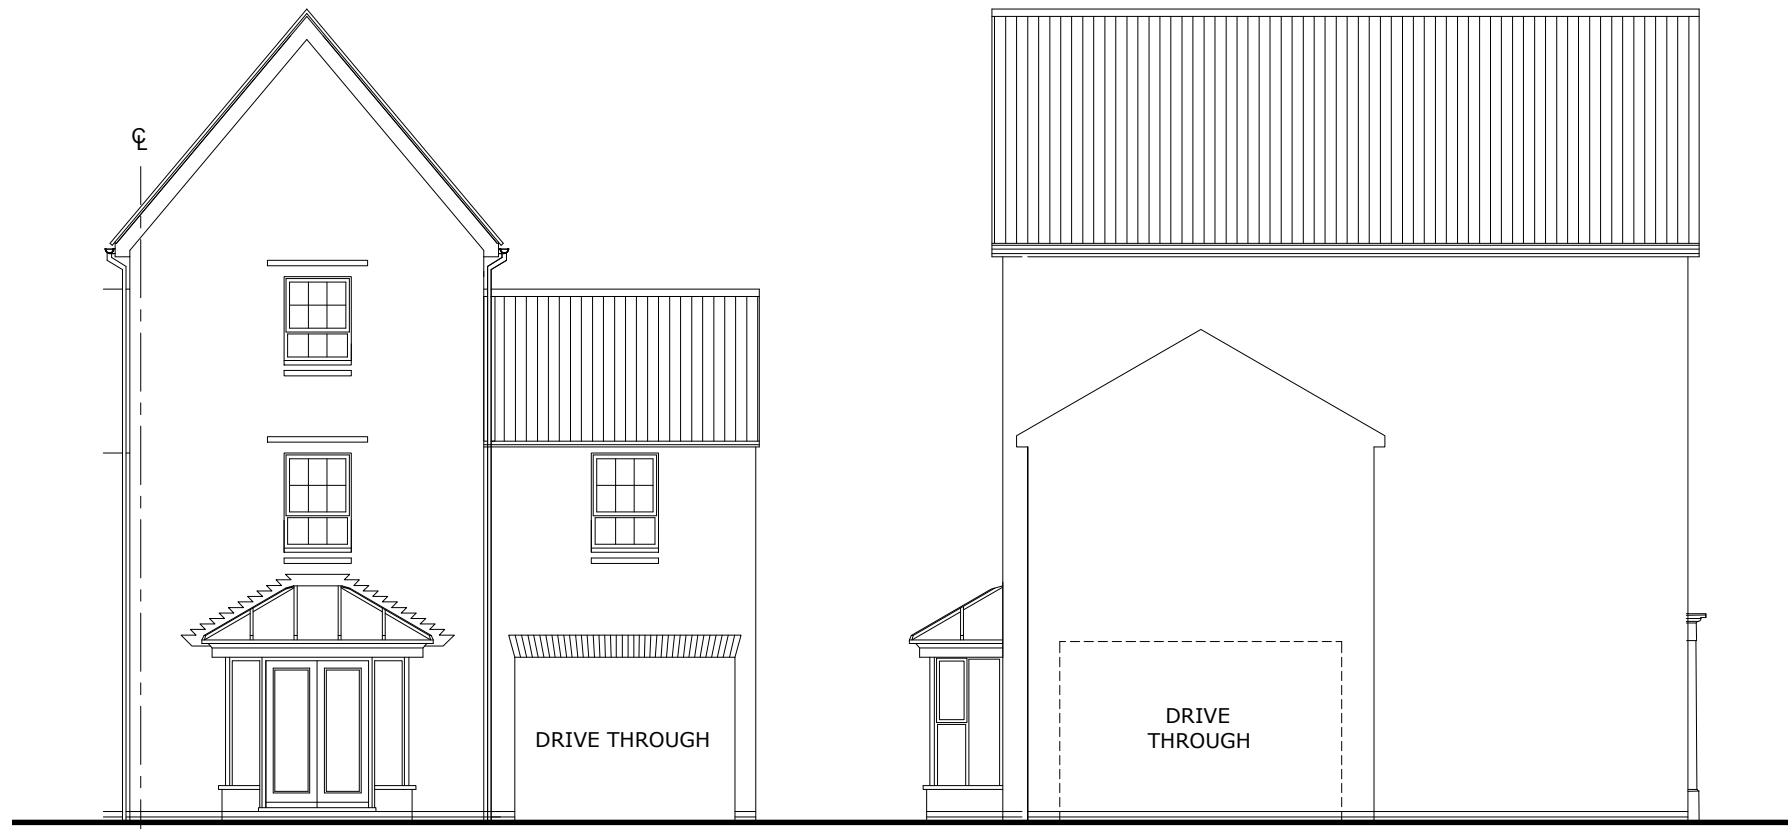

REAR ELEVATION

SIDE ELEVATION

TOTAL FLOOR AREA : 1353 Sqft / 125.74m2

Sales Name: CANNINGTON SPECIAL - PLOT D9

House Type Code: T32106X7

Spec:A3
Drawing No:15

Date: Oct 2025

Drawn: GDT Checked: GDT Scale: 1:100

Scale: 1:100

WARNING TO HOUSE-PURCHASERS.


WARNING TO PURSE-PURCHASER: Buyer is advised that this is a working drawing and the contents of this drawing may be subject to change during the progress of the build process. The layout, form, content and dimensions specified are included for general guidance only. The finishes or features shown may alter in respect of individual properties.

Whilst we make every effort to ensure our drawings are up to date there may from time to time be an unavoidable change in updating these due to changes in the design or of the building. Any such changes will be notified to the purchaser of the relevant property. The purchaser of the relevant property has been advised of this drawing. The signature of the developer who has signed this drawing, the signature of the purchaser of the relevant property and the signature of the solicitor for the purchaser of the relevant property, all specifically incorporated into a contract, part of any contract of warranty unless this drawing do not constitute a contract. They should not be relied upon for the purposes of entering into a contract to purchase any property.


Planning

Refer to Data Sheet for full details


Apr 24

 


DAVID WILSON HOMES
WHERE QUALITY LIVES

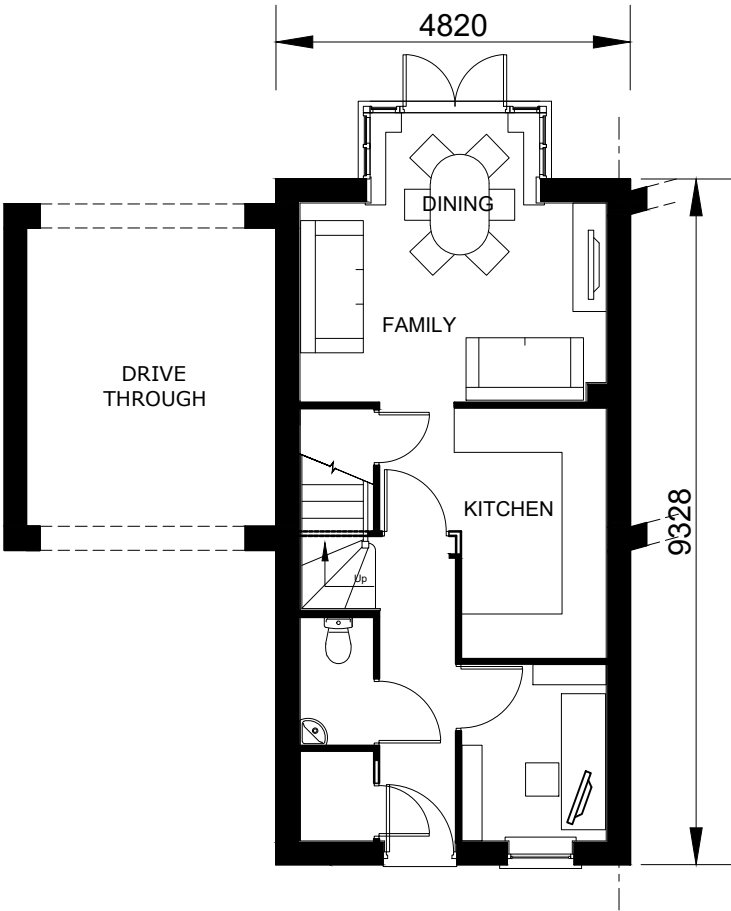

GROUND FLOOR PLAN
Plot D9 only

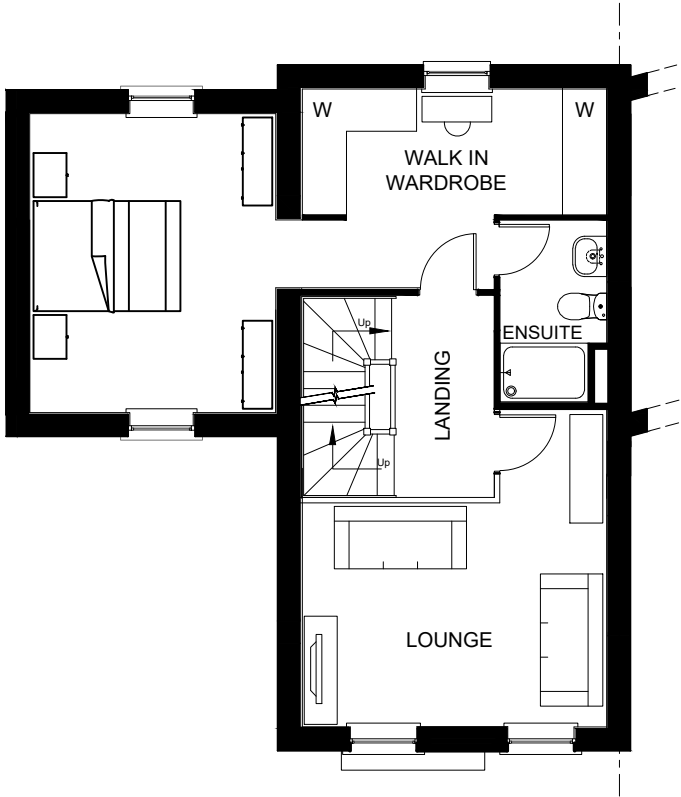

FIRST FLOOR PLAN

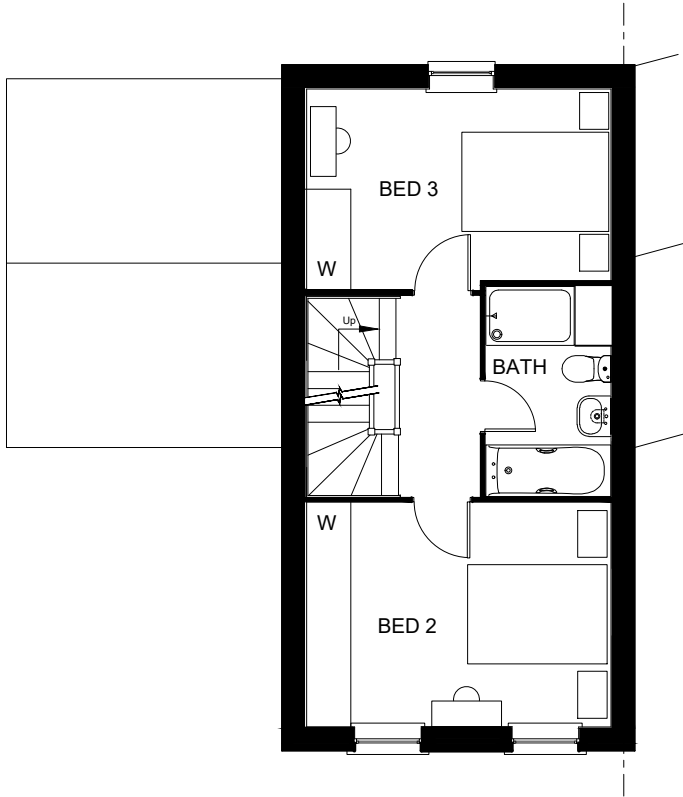

SECOND FLOOR PLAN


TOTAL FLOOR AREA : 1353 Sqft / 125.74m2

Sales Name: CANNINGTON SPECIAL - PLOT D9			
House Type Code: T32106X7			
Spec: A3	Drawing No: 15	Date: Oct '25	
Drawn: GDT	Checked: GDT	Scale: 1:100	

WARNING TO HOUSE PURCHASERS:
Buyers are warned that this is a working drawing and the contents of this drawing may be subject to change during the progress of the build process. The layout, form, content and dimensions specified are included for general guidance only. The finishes or features shown may alter in respect of individual properties. Whilst we make every effort to ensure our drawings are up to date there may from time to time be an unavoidable delay in updating these due to changes in regulations and/or re-planning. Purchasers are advised to check with the Sales Adviser whether any alterations have been made to this drawing. The contents of this drawing are not to be used for any other purpose, and are not to be relied upon for the purposes of entering into a contract to purchase any property.

Planning	
A	Refer to Data Sheet for full details

Apr 24

 


DAVID WILSON HOMES
WHERE QUALITY LIVES




FRONT ELEVATION

X107XEC7

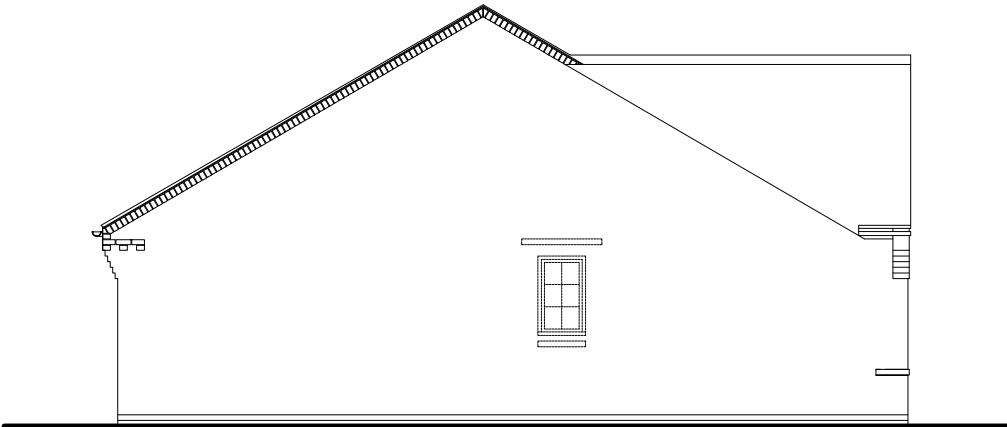


SIDE ELEVATION

X107XEC7

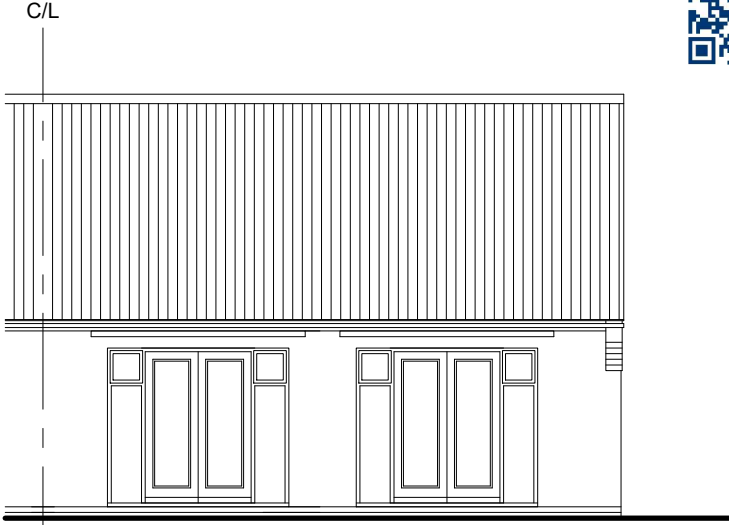


REAR ELEVATION

X107XEC7

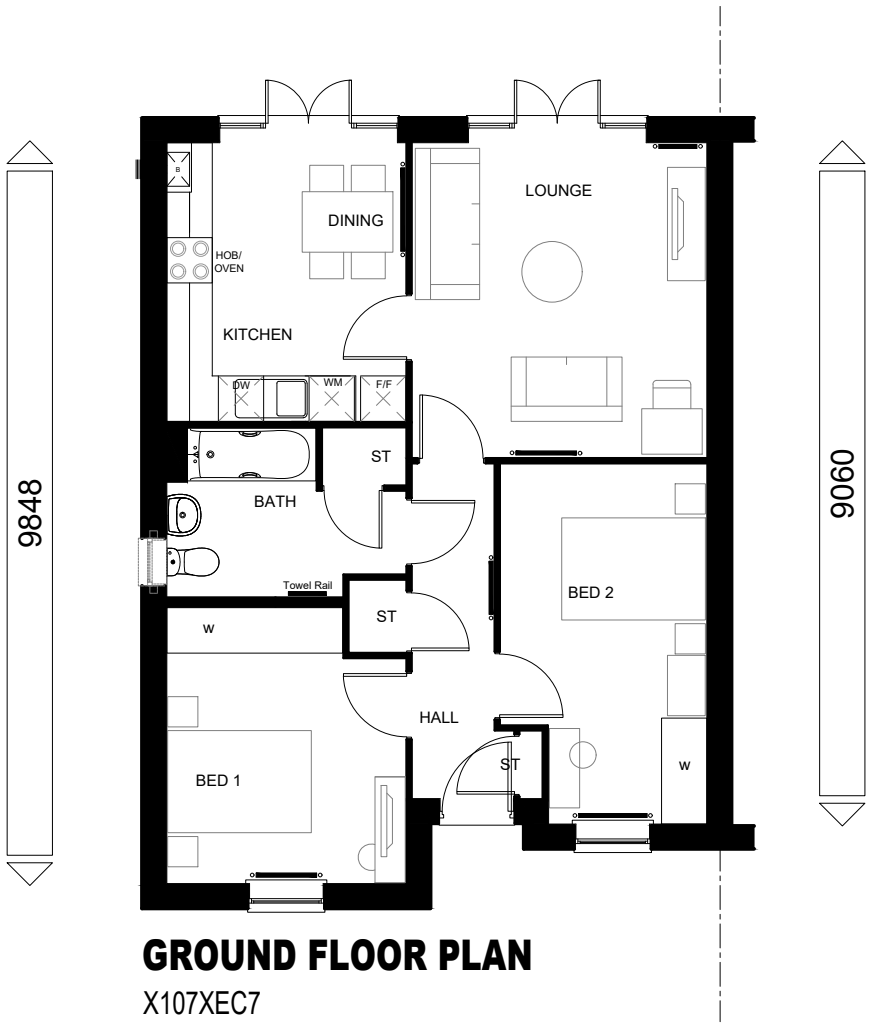

GROUND FLOOR PLAN


X107XEC7

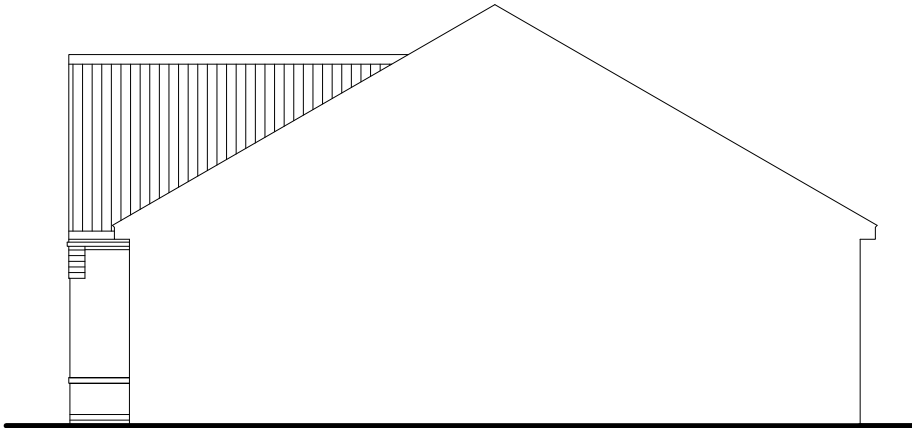

SIDE ELEVATION


X107XEC7

TOTAL FLOOR AREA : 722 Sqft

  DAVID WILSON HOMES WHERE QUALITY LIVES		Planning	
Sales Name: BELTON		Rev:	Refer to Data Sheet for full details
House Type Code: X107XEC7		Date:	
Spec: A3	Drawing No: 11	Date: 07.01.22	
Drawn: GDT	Checked: GDT	Scale: 1:100	

WARNING TO HOUSE PURCHASERS:


Buyers are warned that this is a working drawing and the contents of this drawing may be subject to change during the progress of the build process. The layout, form, content and dimensions specified are included for general guidance only. The finishes or features shown may alter in respect of individual properties. Whilst we make every effort to ensure our drawings are up to date there may be from time to time be an unavoidable delay in updating these due to changes in regulations and/or re-planning. Purchasers are advised to check with the Sales Adviser whether any alterations have been made to this drawing. The contents of this drawing do not constitute a contract, part of any contract or warranty unless specifically incorporated into the contract. They should not be relied upon for the purposes of entering into a contract to purchase any property.

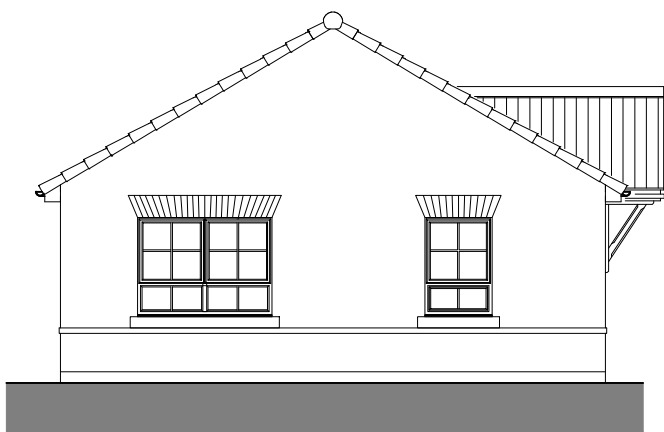


FRONT ELEVATION 1




FRONT ELEVATION 2

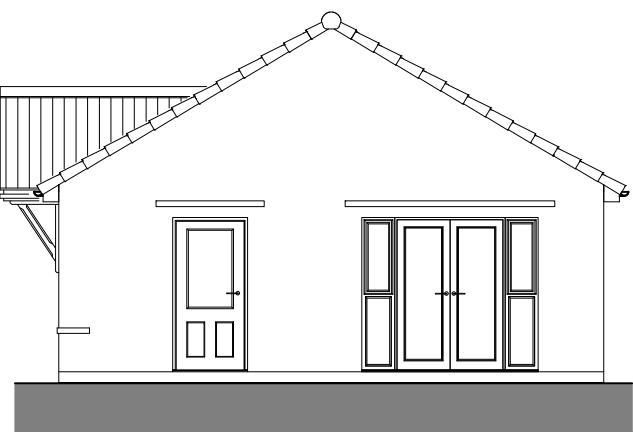

REAR ELEVATION

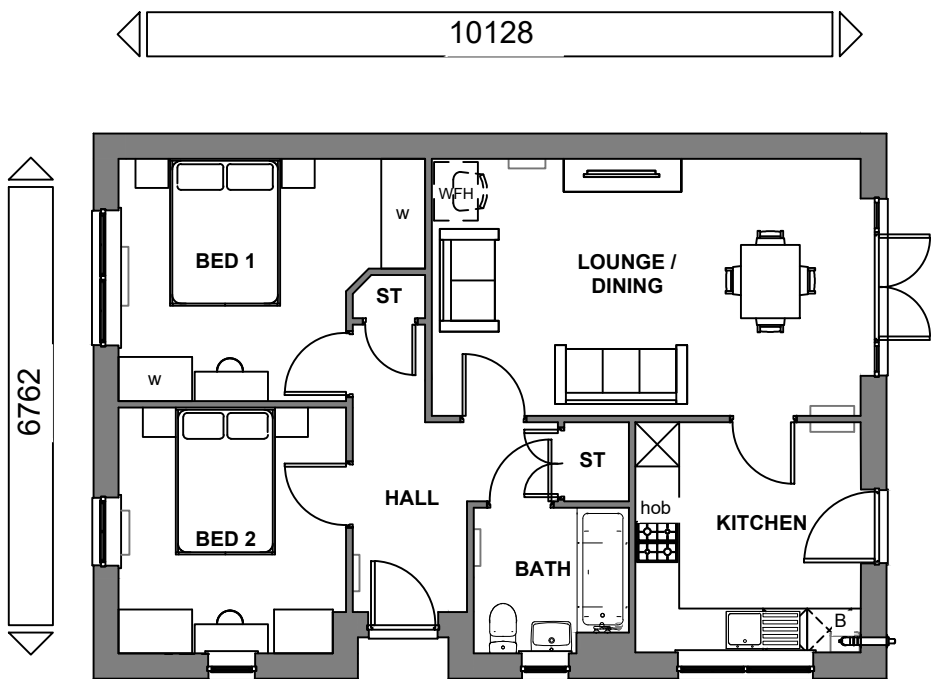

GROUND FLOOR PLAN

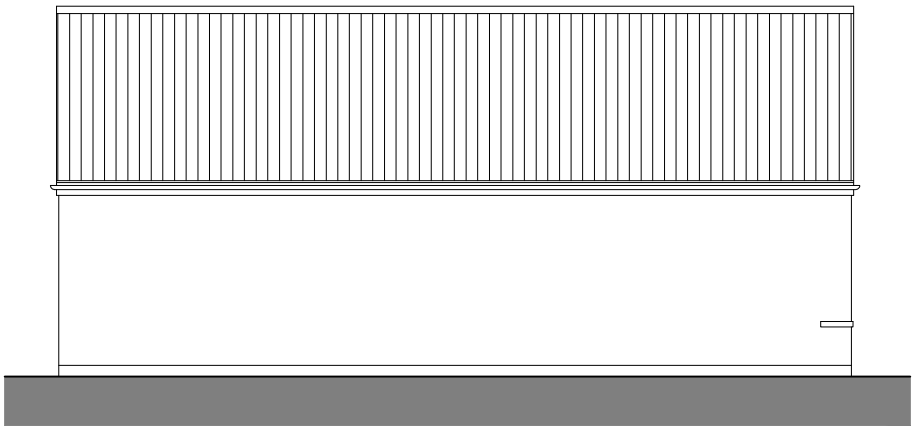

SIDE ELEVATION

THIS DRAWING IS COMPLIANT WITH
2021 BUILDING REGULATIONS

TOTAL FLOOR AREA : 725 Sqft

Sales Name:	MIDHURST 1 (det)	Date:	Oct 2025
House Type:	BMH1 LTGD	Drawing No:	11
Code:	AFF	Checked:	GDT
Drawn:	GDT	Scale:	1:100

WARNING TO HOUSE PURCHASERS.
Buyers are warned that this is a working drawing and the contents of this drawing may be subject to change during the progress of the build process. The layout, form, content and dimensions specified are included for general guidance only. The finishes or features shown may alter in respect of individual properties. Whilst we make every effort to ensure our drawings are up to date there may be an unavoidable delay in updating these due to changes in regulations and/or re-planning. Purchasers are advised to check with the Sales Office whether any alterations have been made to this drawing. The contents of this drawing are not to be used for any other purpose, specifically for the purposes of entering into a contract to purchase any property.


Planning	
Rev	Description
Date	




FRONT ELEVATION




REAR ELEVATION

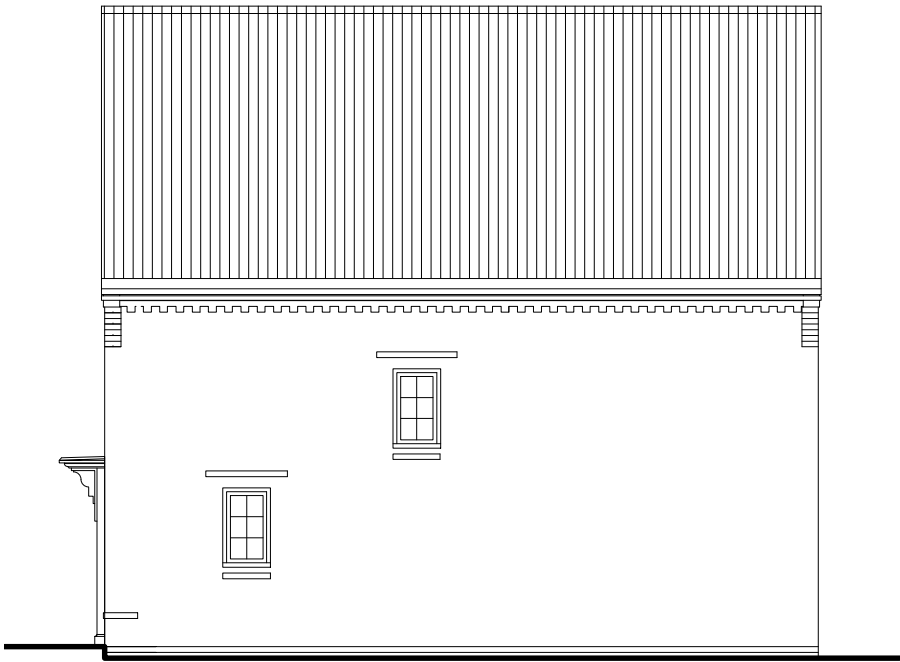


SIDE ELEVATION

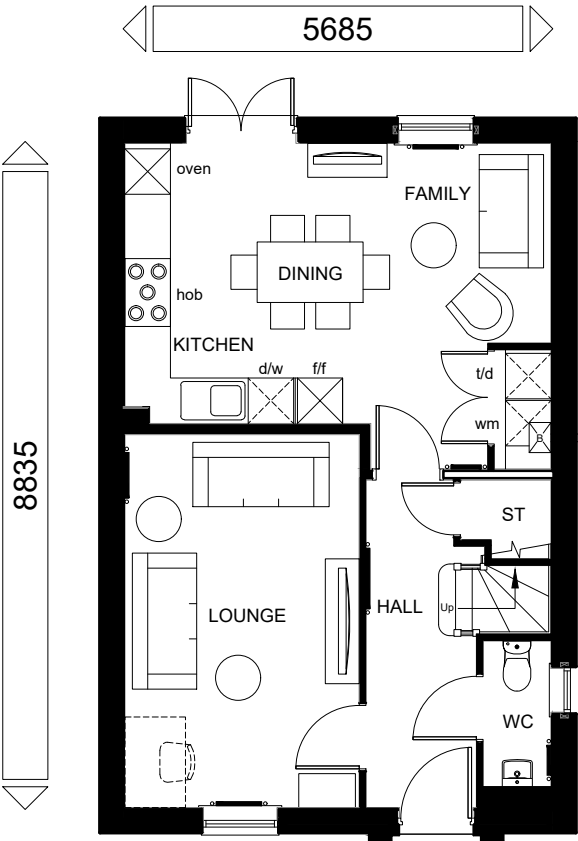

GROUND FLOOR PLAN

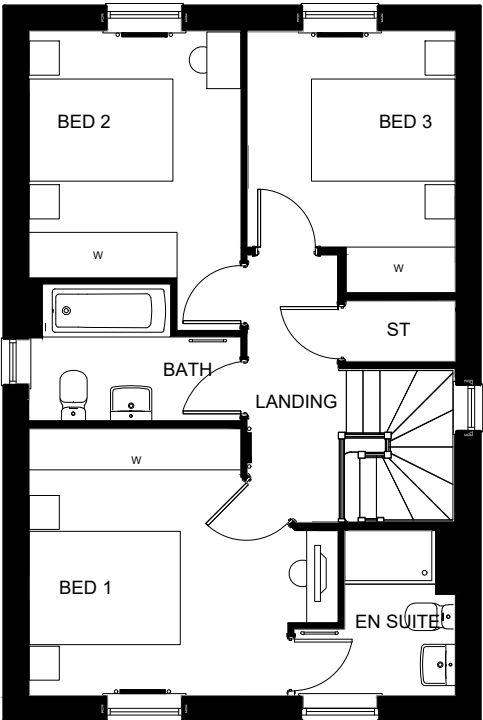

FIRST FLOOR PLAN

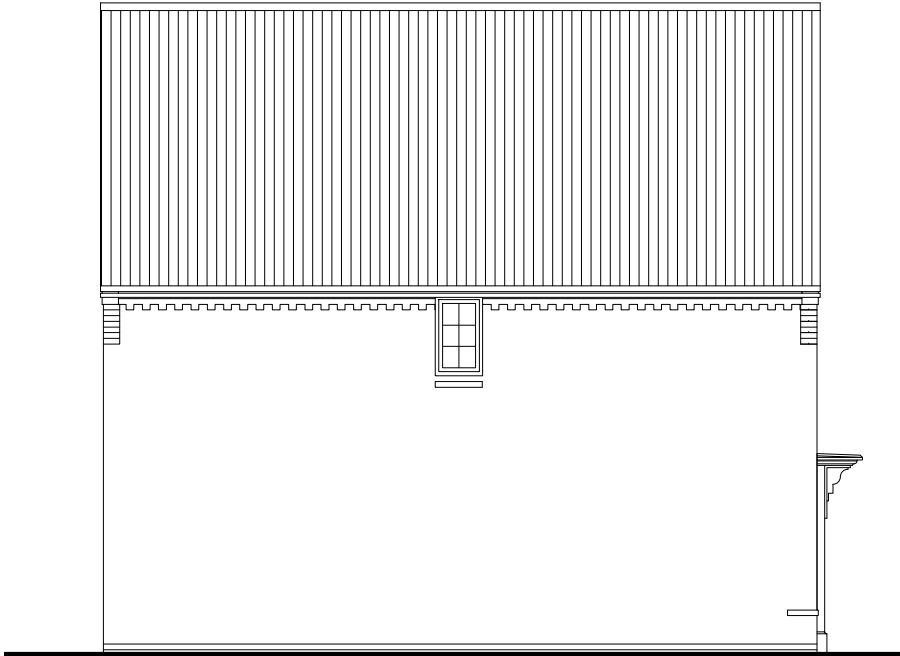

SIDE ELEVATION

TOTAL FLOOR AREA : 101.44 m2 - 1092 Sqft

Sales Name: Bardon			
House Type Code: H3033DXF			
Spec: A3	Drawing No: 13	Date: Oct 2024	Scale: 1:100
Drawn: HB	Checked: HB		

WARNING TO HOUSE-PURCHASERS.
Buyers are warned that this is a working drawing and the contents of this drawing may be subject to change during the progress of the build process. The layout, form, content and dimensions specified are included for general guidance only. The finishes or features shown may alter in respect of individual properties. Whilst we make every effort to ensure our drawings are up to date there may from time to time be an unavoidable delay in updating these due to changes in regulations and/or re-planning. Purchasers are advised to check with the Sales Adviser whether any alterations have been made to this drawing. The contents of this drawing do not constitute a contract, part of any contract or warranty unless specifically incorporated into the contract. They should not be relied upon for the purpose of entering into a contract to purchase any property.

PLANNING

A	Refer to Data Sheet for full revision description
---	---


Mar 24




FRONT ELEVATION




REAR ELEVATION

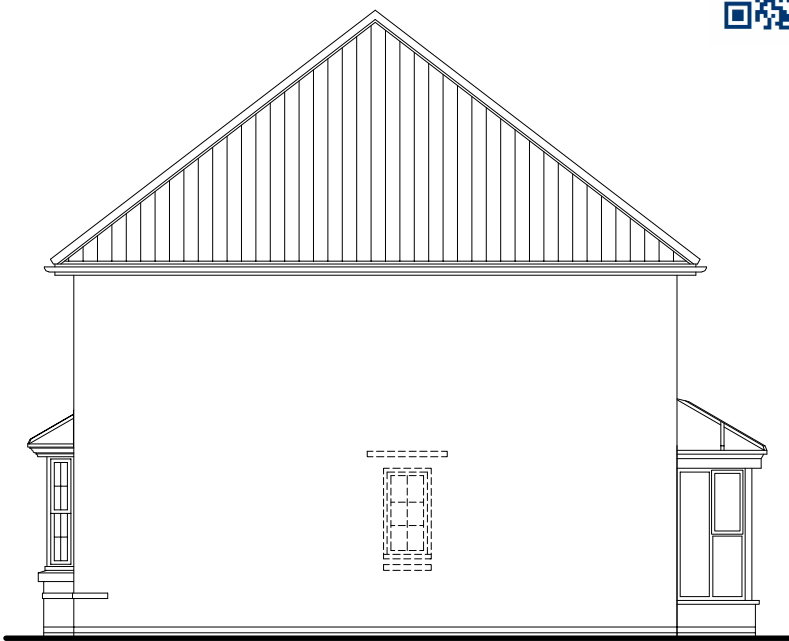

SIDE ELEVATION

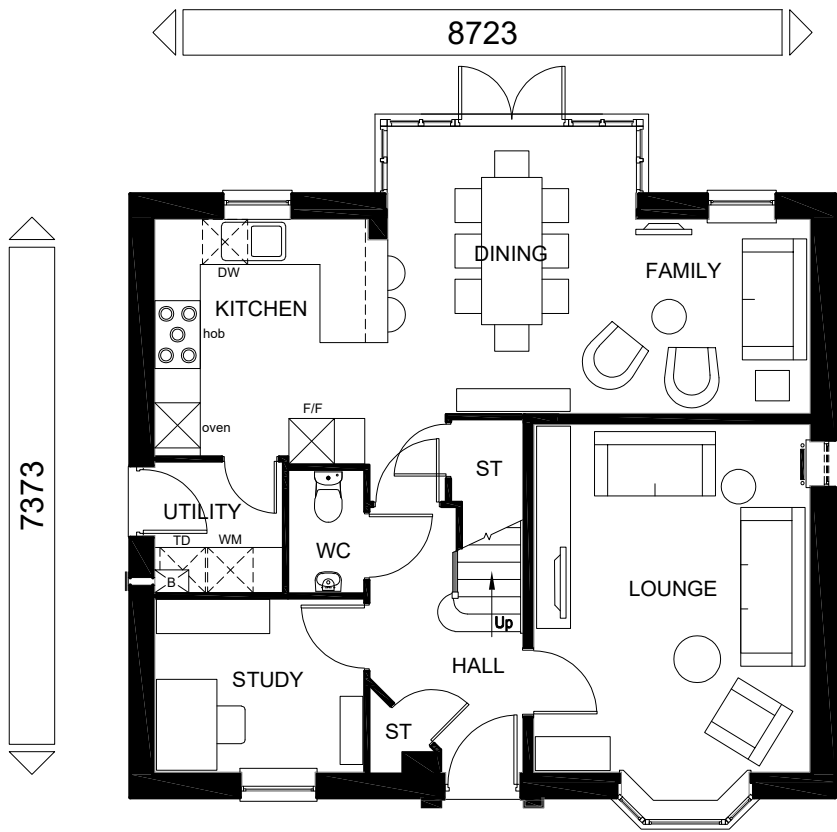

GROUND FLOOR PLAN

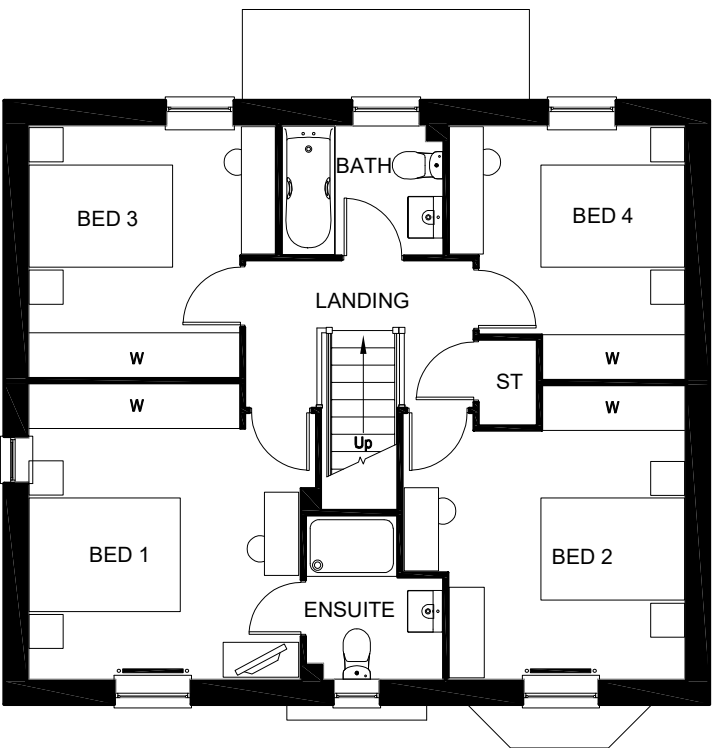

FIRST FLOOR PLAN



SIDE ELEVATION



DAVID WILSON HOMES

WHERE QUALITY LIVES

WARNING TO HOUSE PURCHASERS

Buyers are warned that this is a working drawing and the contents of this drawing may be subject to change during the progress of the project. The layout, dimensions and details shown are for guidance only. The finishes or features shown may alter in respect of individual properties. Whilst we make every effort to ensure our drawings are up to date there may be from time to time be an unavoidable delay in updating these due to changes in regulations and/or re-planning. Purchasers are advised to check with the Sales Adviser whether any alterations have been made to this drawing. The contents of this drawing do not constitute a contract, part of any contract or warranty unless specifically incorporated into the contract. They should not be relied upon for the purposes of entering into a contract to purchase any property.

Sales Name: BRADGATE

House Type Code: H417X-H7

Spec: A2

Drawn: GDT

Date: May 2023

Drawing No: 13

Checked: GDT

Scale: 1: 100

PLANNING

A

Refer to Data Sheet for full details

Mar 24


TOTAL FLOOR AREA : 132.2 m2 / 1422 Sqft




FRONT ELEVATION




REAR ELEVATION

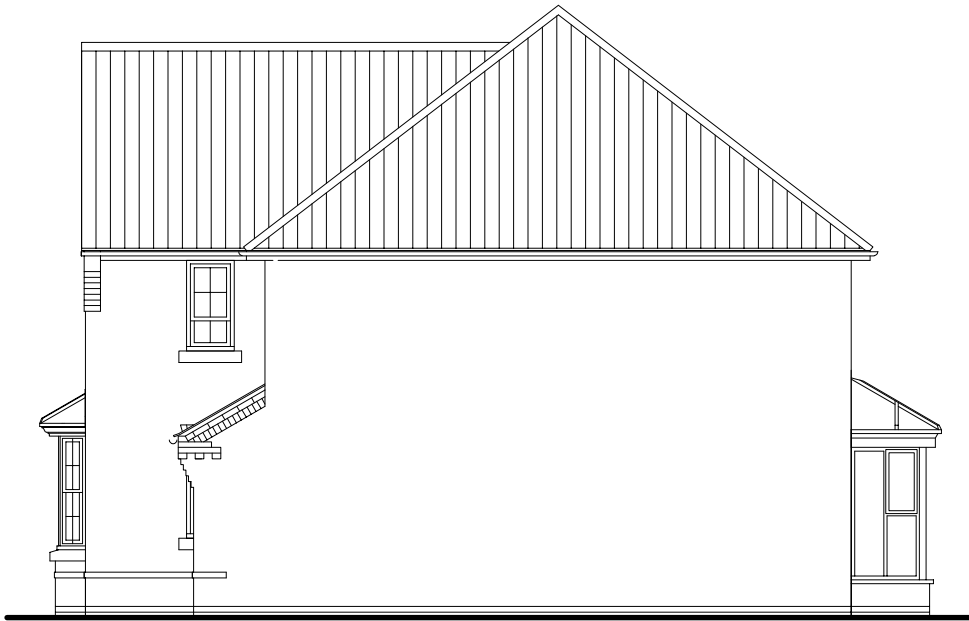


SIDE ELEVATION

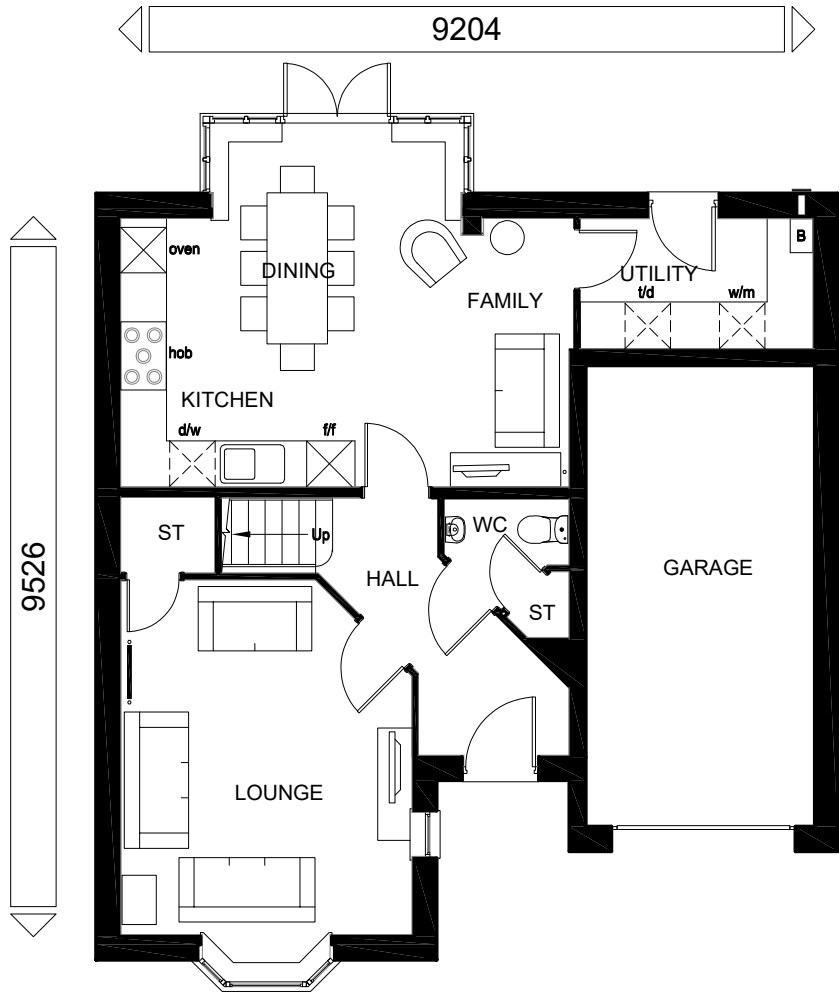

GROUND FLOOR PLAN

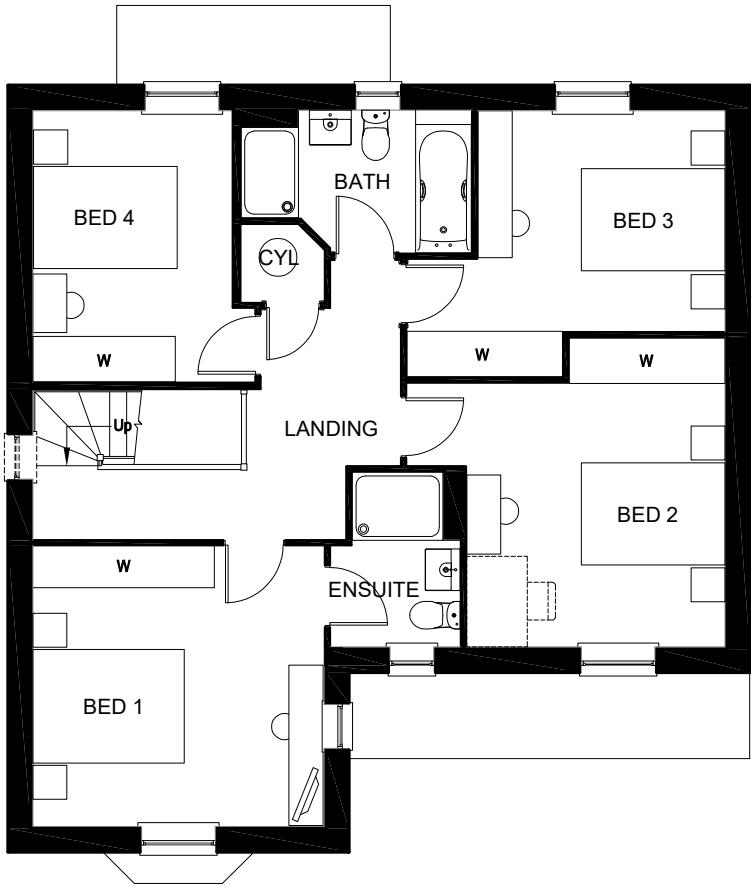


FIRST FLOOR PLAN

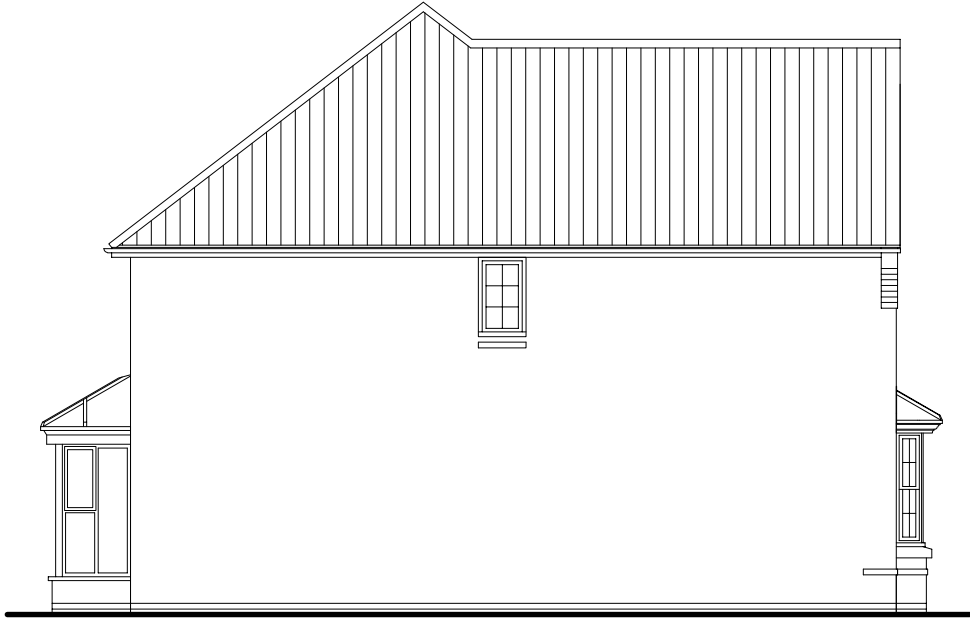

SIDE ELEVATION

TOTAL FLOOR AREA : 136.8 m2 / 1472 Sqft

 

DAVID WILSON HOMES
WILFRE QUALITY LIVES

PLANNING

Refer to Data Sheet for full details

C

Mar 2024

Sales Name: EXETER

House Type Code: H418X-H7

Spec:A2

Drawn: GDT

Date: May 2023

Drawing No: 13

Checked: GDT

Scale: 1:100

WARNING TO HOUSEPURCHASERS.


Buyers are warned that this is a working drawing and the contents of this drawing may be subject to change during the progress of the build process. The layout, form, content and dimensions specified are included for general guidance only. The finishes or features shown may alter in respect of individual properties. Whilst we make every effort to ensure our drawings are up to date there may from time to time be an unavoidable delay in updating these due to changes in regulations and/or re-planning. Purchasers are advised to check with the Sales Adviser whether any alterations have been made to this drawing. The contents of this drawing do not constitute a contract, part of any contract or warranty unless specifically incorporated into the contract. They should not be relied upon for the purposes of entering into a contract to purchase any property.




FRONT ELEVATION




REAR ELEVATION

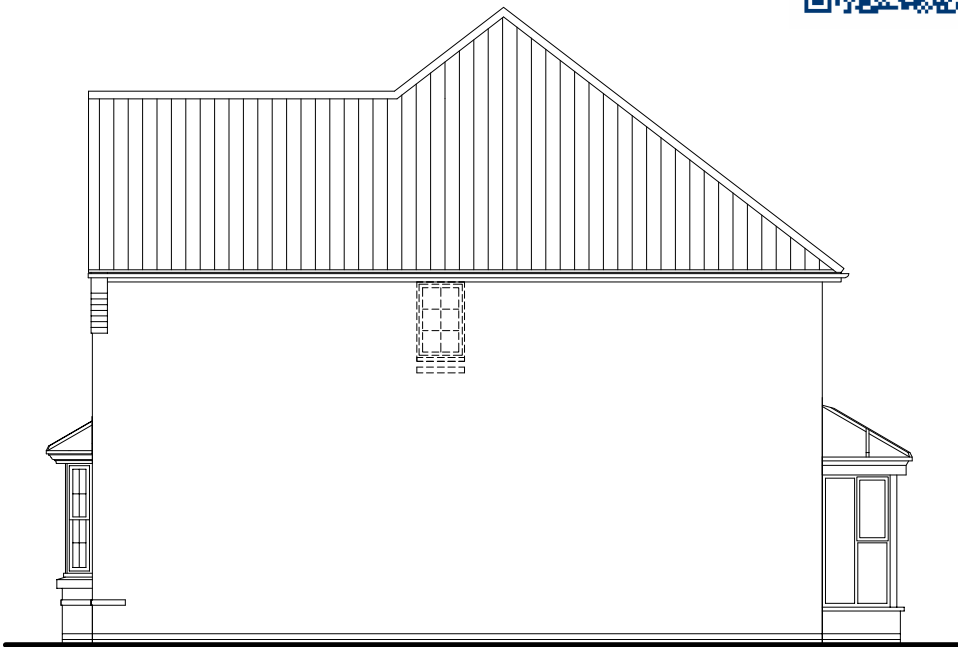


SIDE ELEVATION

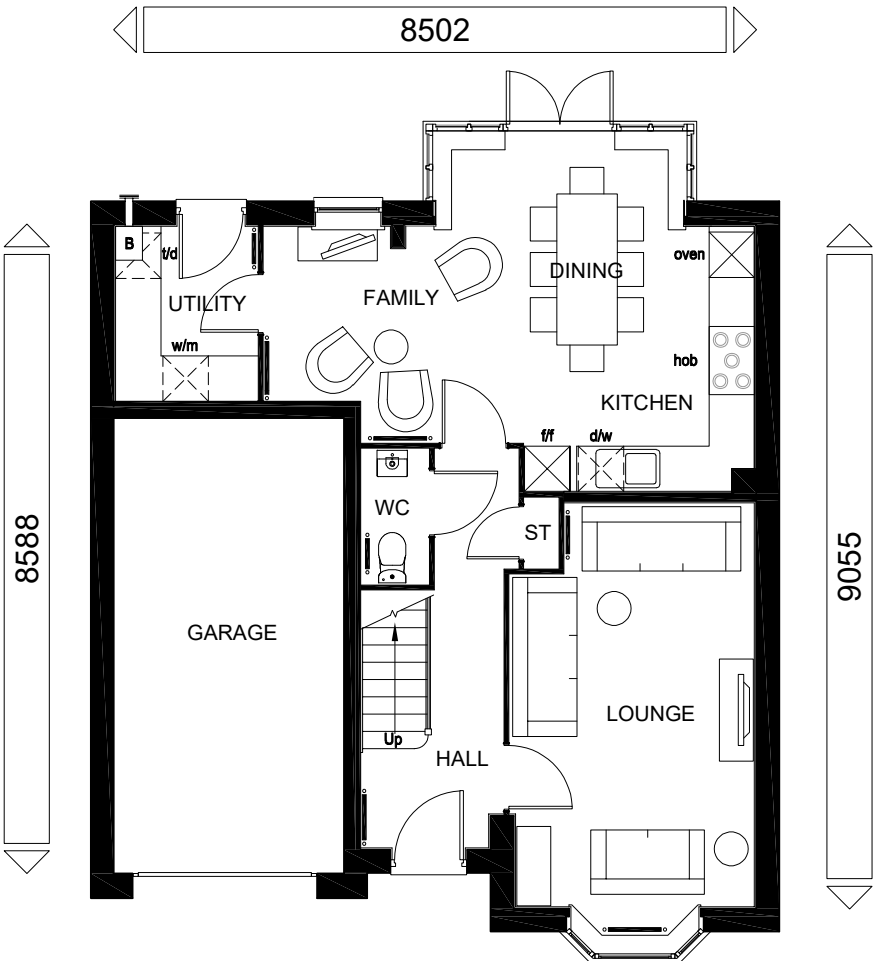

GROUND FLOOR PLAN

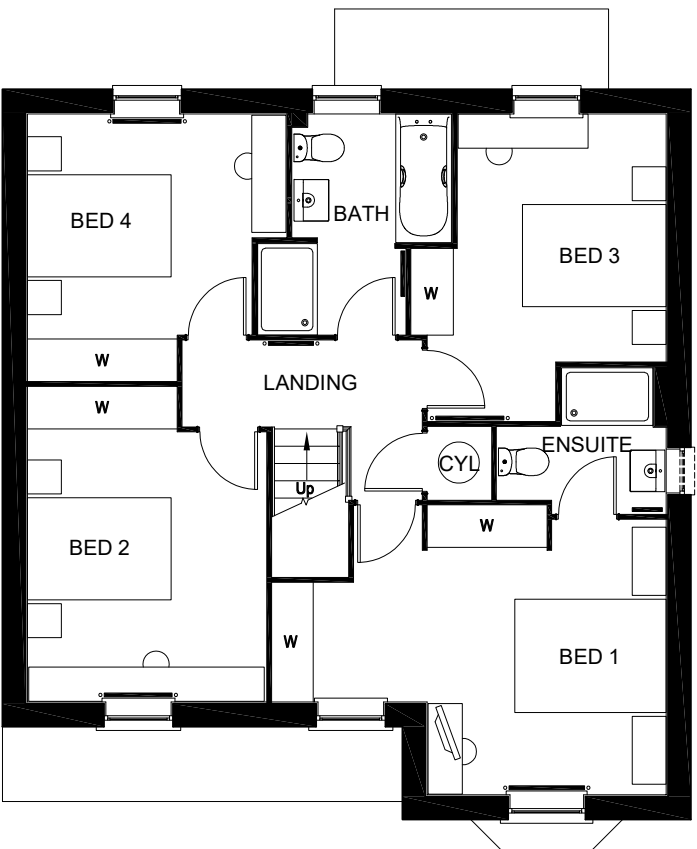

FIRST FLOOR PLAN

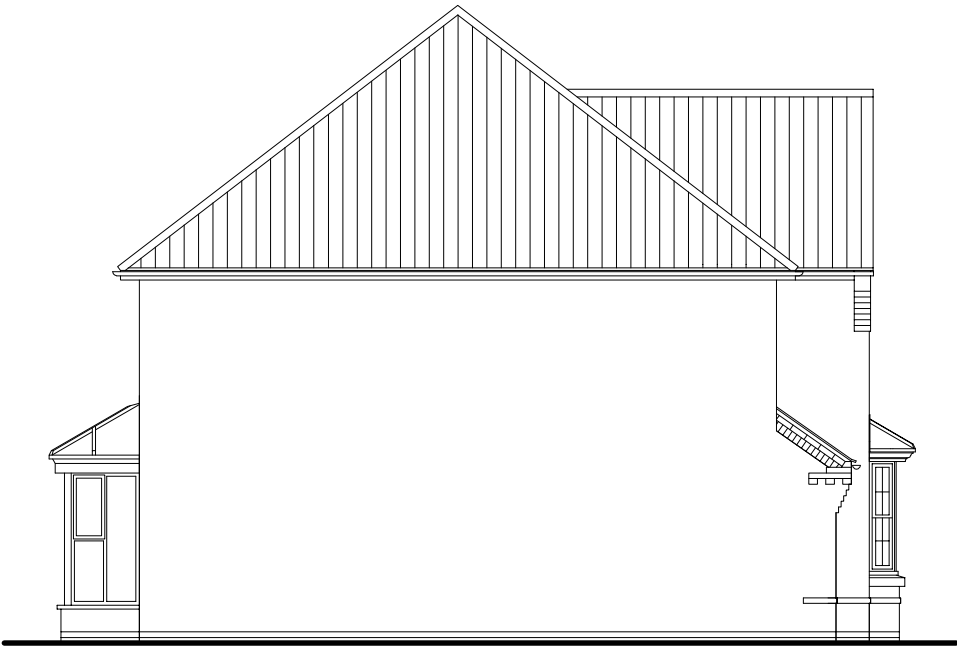

SIDE ELEVATION



WARNING TO HOUSE PURCHASERS
Buyers are warned that this is a working drawing and the contents of this drawing may be subject to change without notice. The layout, dimensions, and details shown are for information only. The finishes or features shown may alter in respect of individual properties. Whilst we make every effort to ensure our drawings are up to date there may be an unavoidable delay in updating these drawings due to changes in regulations and/or re-planning. Purchasers are advised to check with the Sales Adviser whether any alterations have been made to this drawing. The contents of this drawing do not constitute a contract, part of any contract or warranty unless specifically incorporated into the contract. They should not be relied upon for the purposes of entering into a contract to purchase any property.

Sales Name: MERIDEN
House Type Code: H429X-H7
Spec: A2
Drawn: GDT
Date: May 2023
Drawing No: 13
Checked: GDT
Scale: 1 : 100


PLANNING

B	Refer to Data Sheet for full details	Mar 24
---	--------------------------------------	--------

TOTAL FLOOR AREA : 1370 Sq ft




FRONT ELEVATION

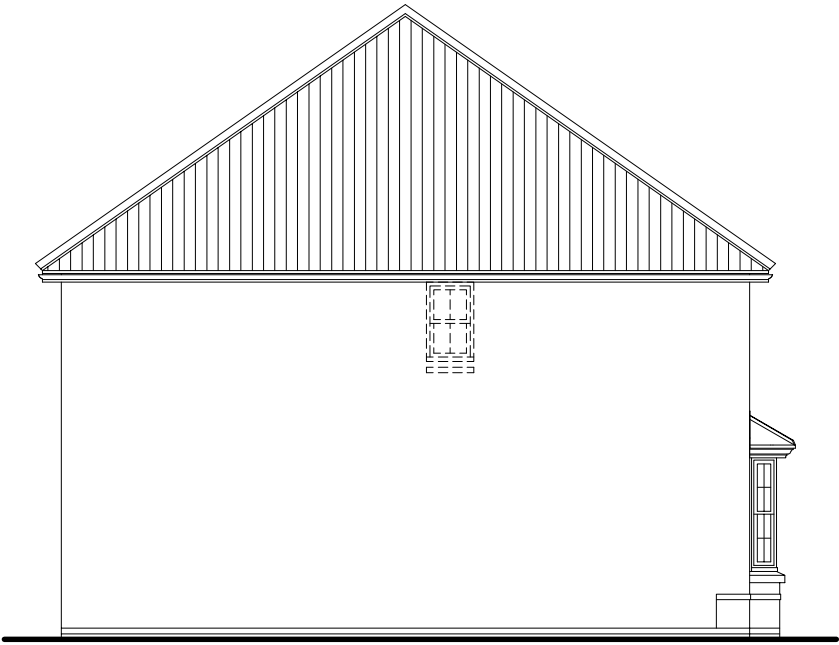


SIDE ELEVATION



REAR ELEVATION

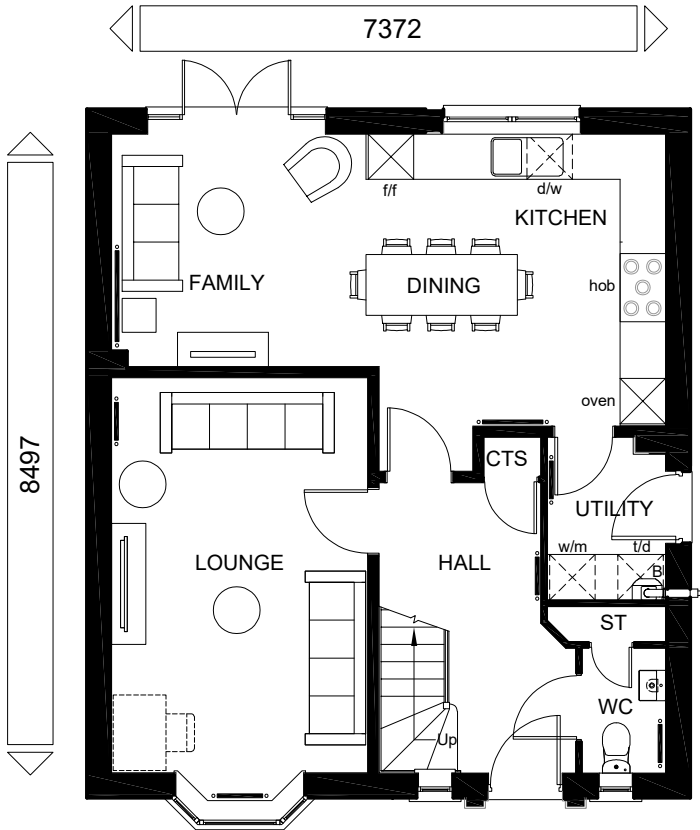

GROUND FLOOR PLAN

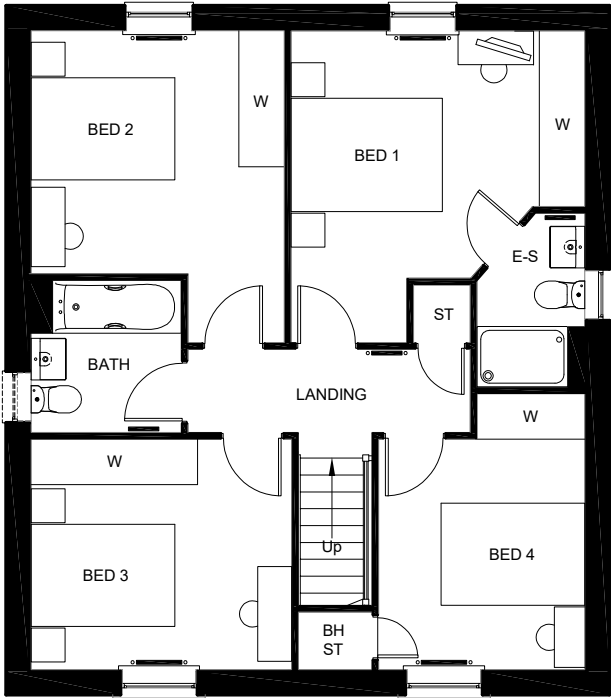

FIRST FLOOR PLAN



SIDE ELEVATION

TOTAL FLOOR AREA : 1354 Sq ft- 125.80m2

Sales Name: KIRKDALE

House Type Code: H442X-H7

Spec: A2 Drawing No: 13

Drawn: GDT

Date: June 2022

Checked: GDT

Scale: 1: 100


WARNING TO HOUSE-PURCHASERS.
Buyers are warned that this is a working drawing and the contents of this drawing may be subject to change during the progress of the build process. The layout, form, content and dimensions specified are included for general guidance only. The finishes or features shown may alter in respect of individual properties. Whilst we make every effort to ensure our drawings are up to date there may from time to time be an unavoidable delay in updating these due to changes in regulations and/or re-planning. Purchasers are advised to check with the Sales Adviser whether any alterations have been made to this drawing. The contents of this drawing do not constitute a contract, part of any contract or warranty unless specifically incorporated into the contract. They should not be relied upon for the purposes of entering into a contract to purchase any property.

PLANNING DRAWING

A

Refer to Data Sheet for full details


Mar 24

 


DAVID WILSON HOMES
WHERE QUALITY LIVES




FRONT ELEVATION

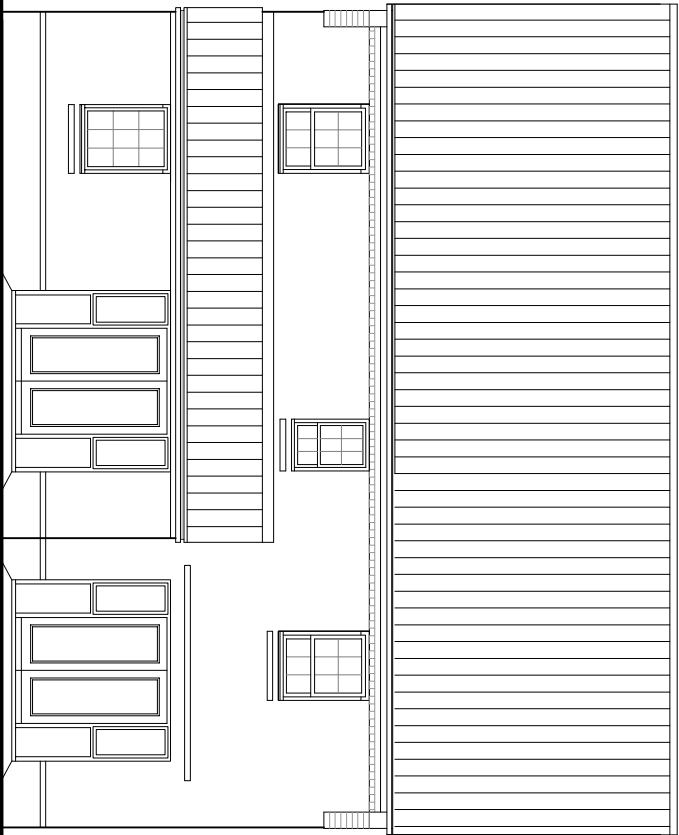



REAR ELEVATION

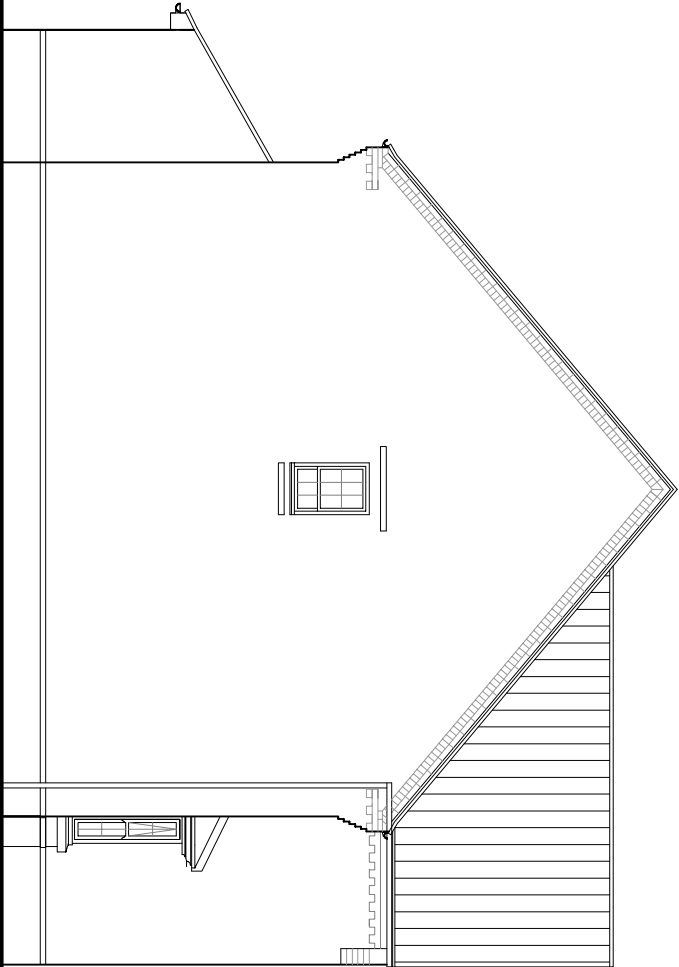

SIDE ELEVATION

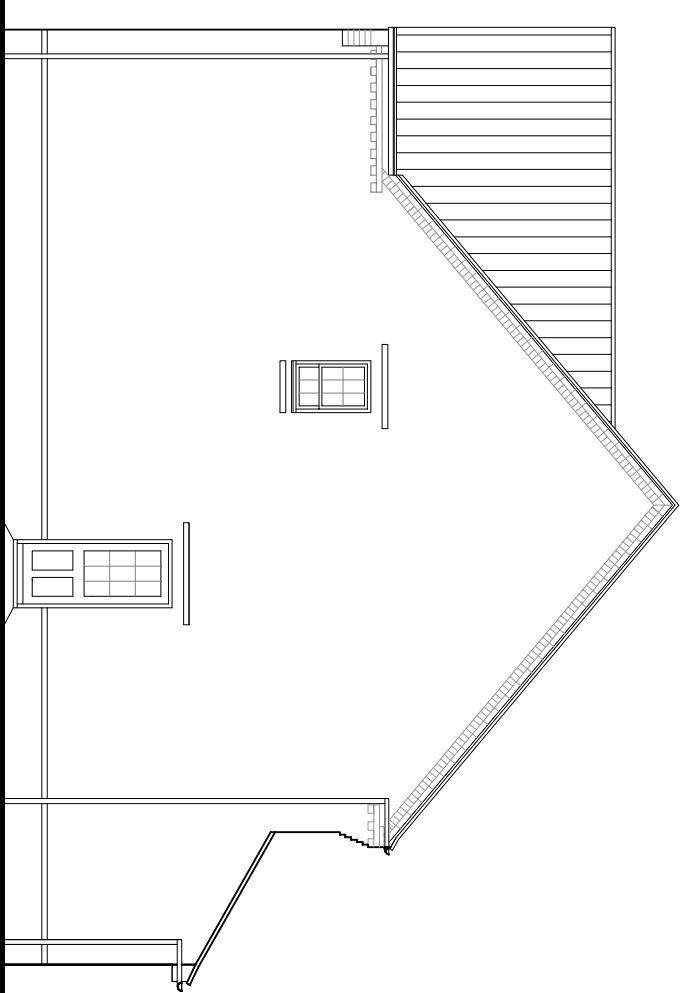

SIDE ELEVATION

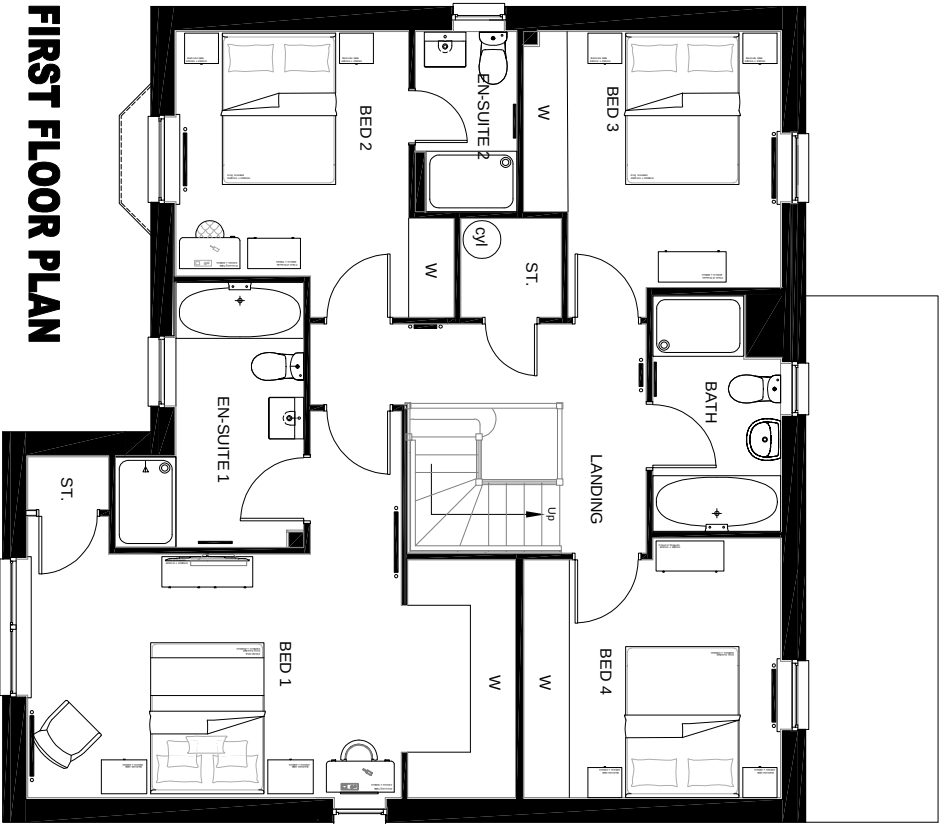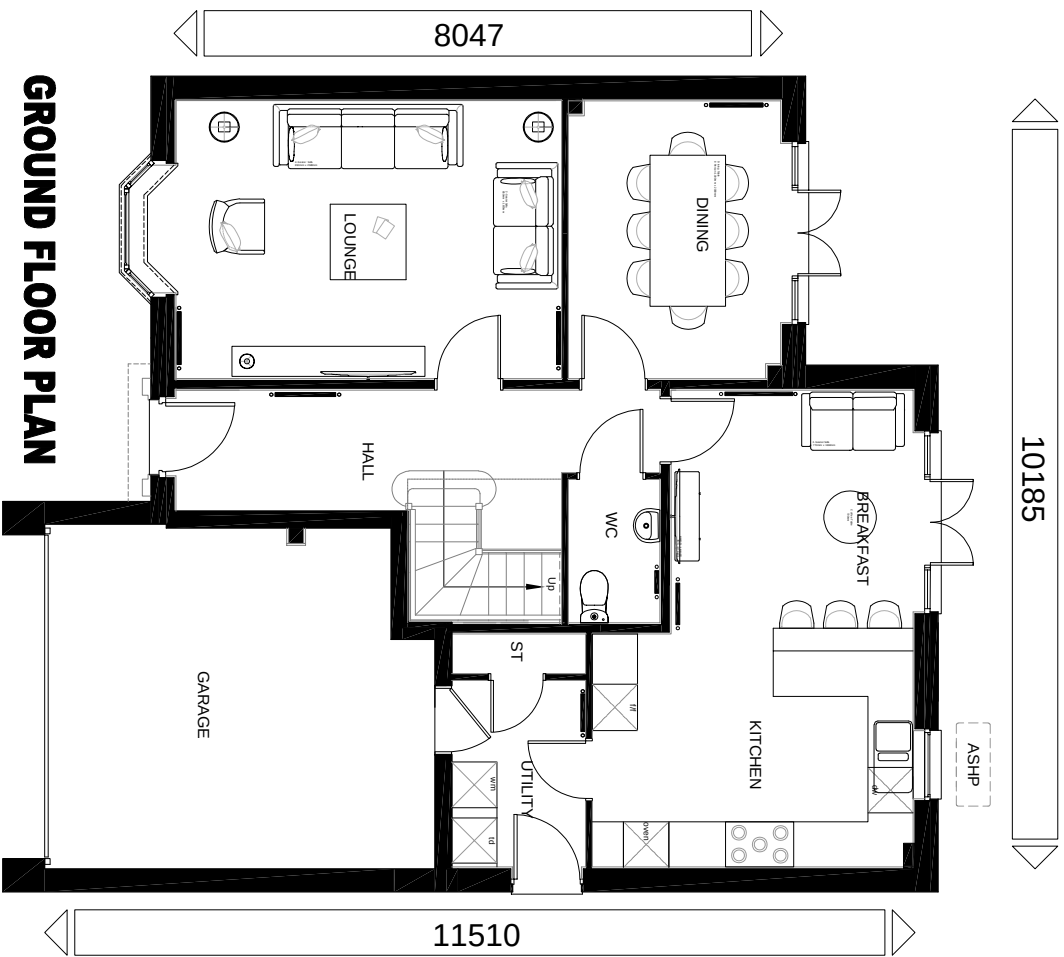

TOTAL FLOOR AREA : 1815sqft

Sales Name: Shelbourne
House Type Code: H454 X-G7 DS02
Spec: A1
Drawing No: 12
Date: May 25
Drawn: GDT
Checked: GDT
Scale: 1:100

WARNING TO HOUSE-PURCHASERS.
Buyers are warned that this is a working drawing and the contents of this drawing may be subject to change during the progress of the build process. The layout, form, content and dimensions specified are included for general guidance only. The finishes or features shown may alter in respect of individual properties. Whilst we make every effort to ensure our drawings are up to date there may from time to time be an unavoidable delay in updating these due to changes in regulations and/or re-planning. Purchasers are advised to check with the Sales Adviser whether any alterations have been made to this drawing. The contents of this drawing do not constitute a contract, part of any contract or warranty unless specifically incorporated into the contract. They should not be relied upon for the purposes of entering into a contract to purchase any property.

Planning

