


Drawing Status					
PLANNING APPLICATION					
Rev	description	date	by	checked	drawn
	A office&child toilet swapped, classroom 7 omitted	30.03.23	MJD	mjd	mjd
Rev	description	date	by	checked	drawn
	B various minor amends	25.06.23	MJD	mjd	mjd

Copyright All rights reserved. This drawing must not be reproduced without permission.
Dimensions are in millimetres unless otherwise specified.

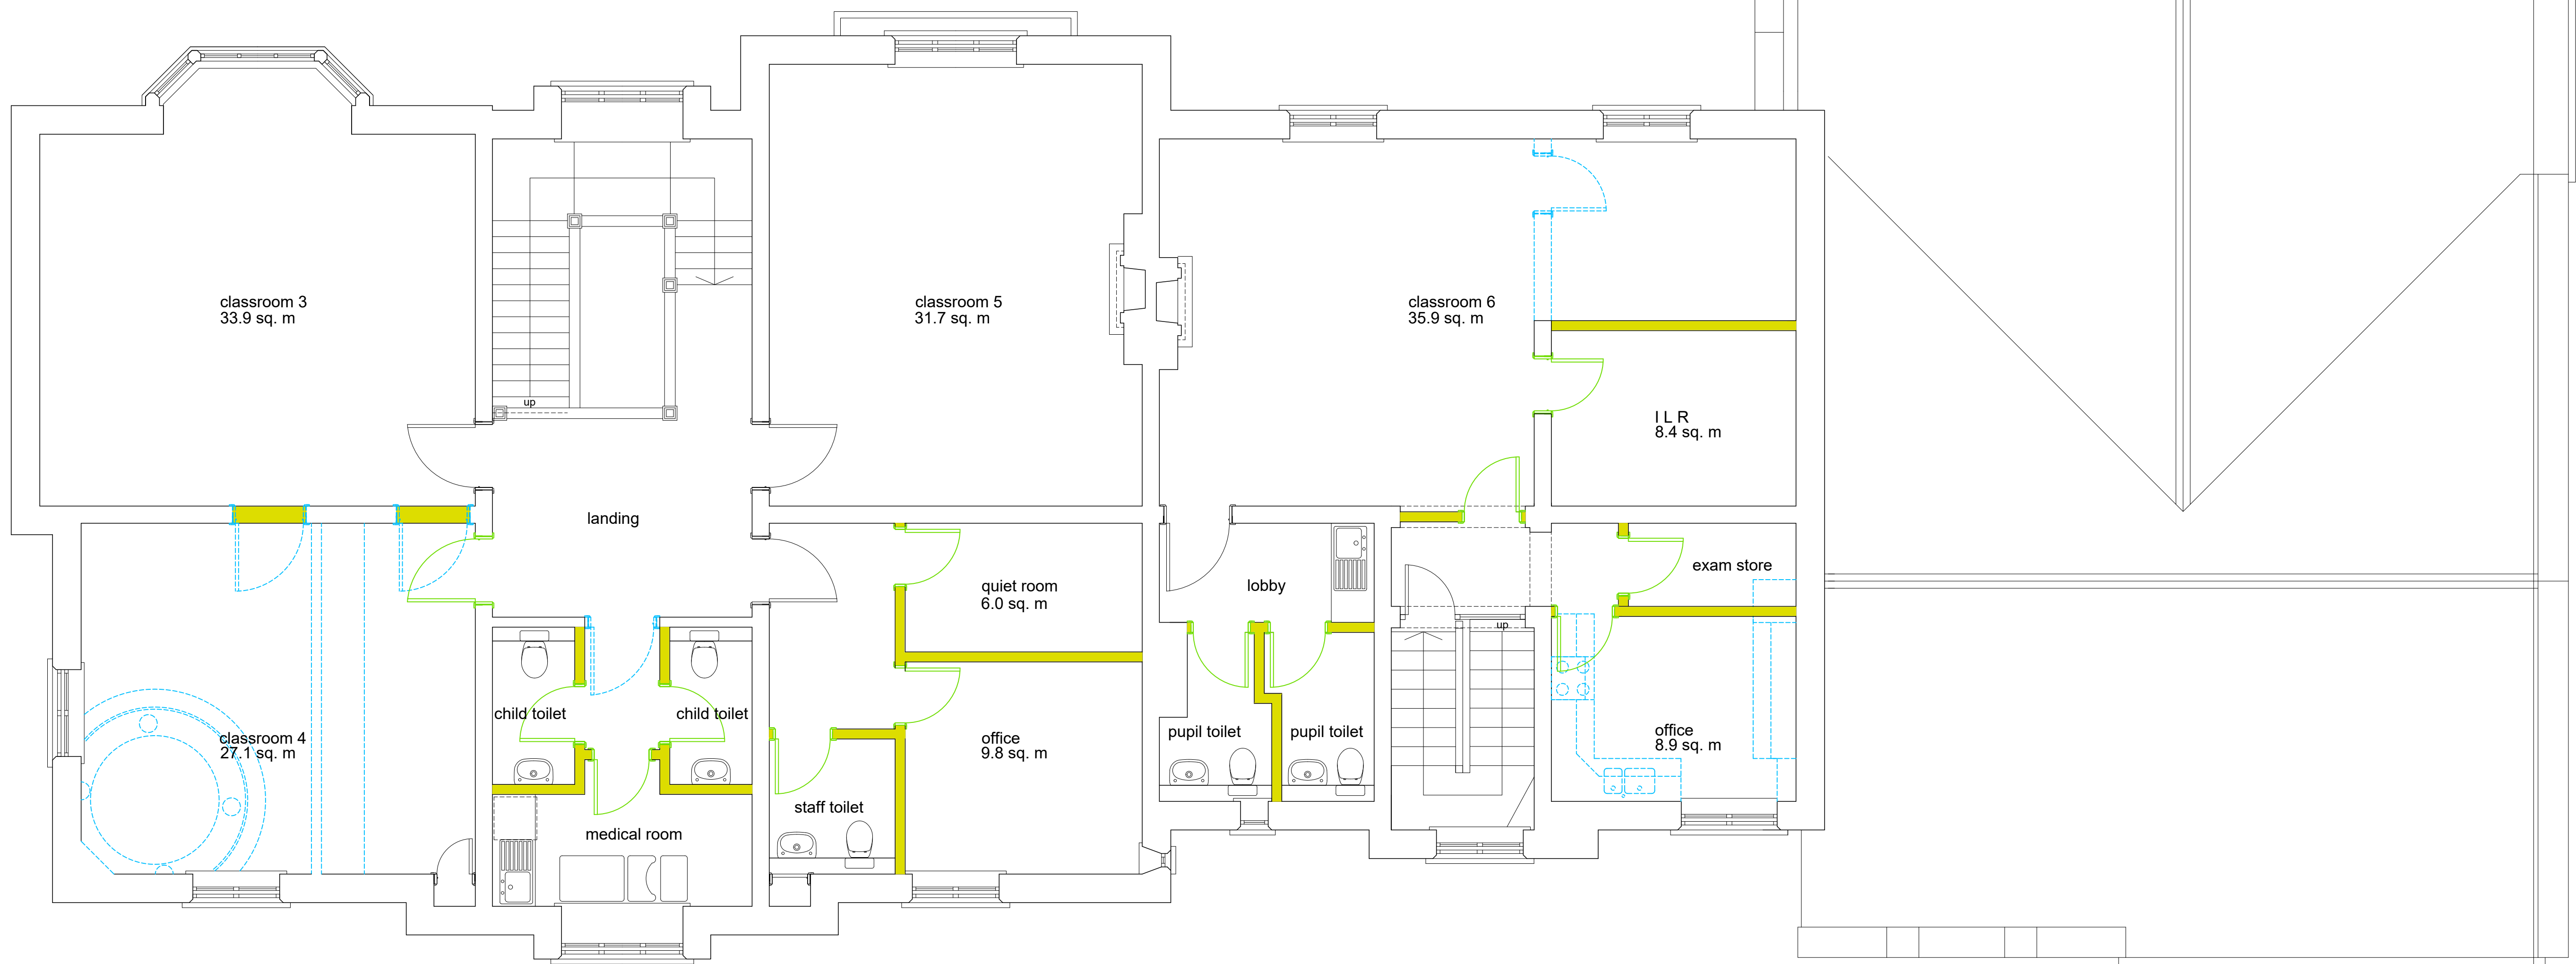

PROPOSED FIRST FLOOR PLAN

- Key:
- removed walls, doors and fittings
 - new lightweight partitions / infill to existing walls
 - new doors

space					
architecture and design limited					
The Studio Lake House Blackmoorfoot Road Huddersfield HD7 5TR					
t: 01484 841420 f: 01484 847757 e: md@spacearchitecture.net w: www.spacearchitecture.net					
Client The Witherslack Group Ltd					
Project Conversion of Existing Building To Create a Specialist School The Old Rectory, Rectory Lane Market Bosworth, CV13 0LS					
Drawing Title Proposed First Floor Plan					
Scale: A1	Scale: A3	Date	Drawn	Checked	Revision
1:50	1:100	24.02/23 MJD	mjd	23.09/23-J008	8