


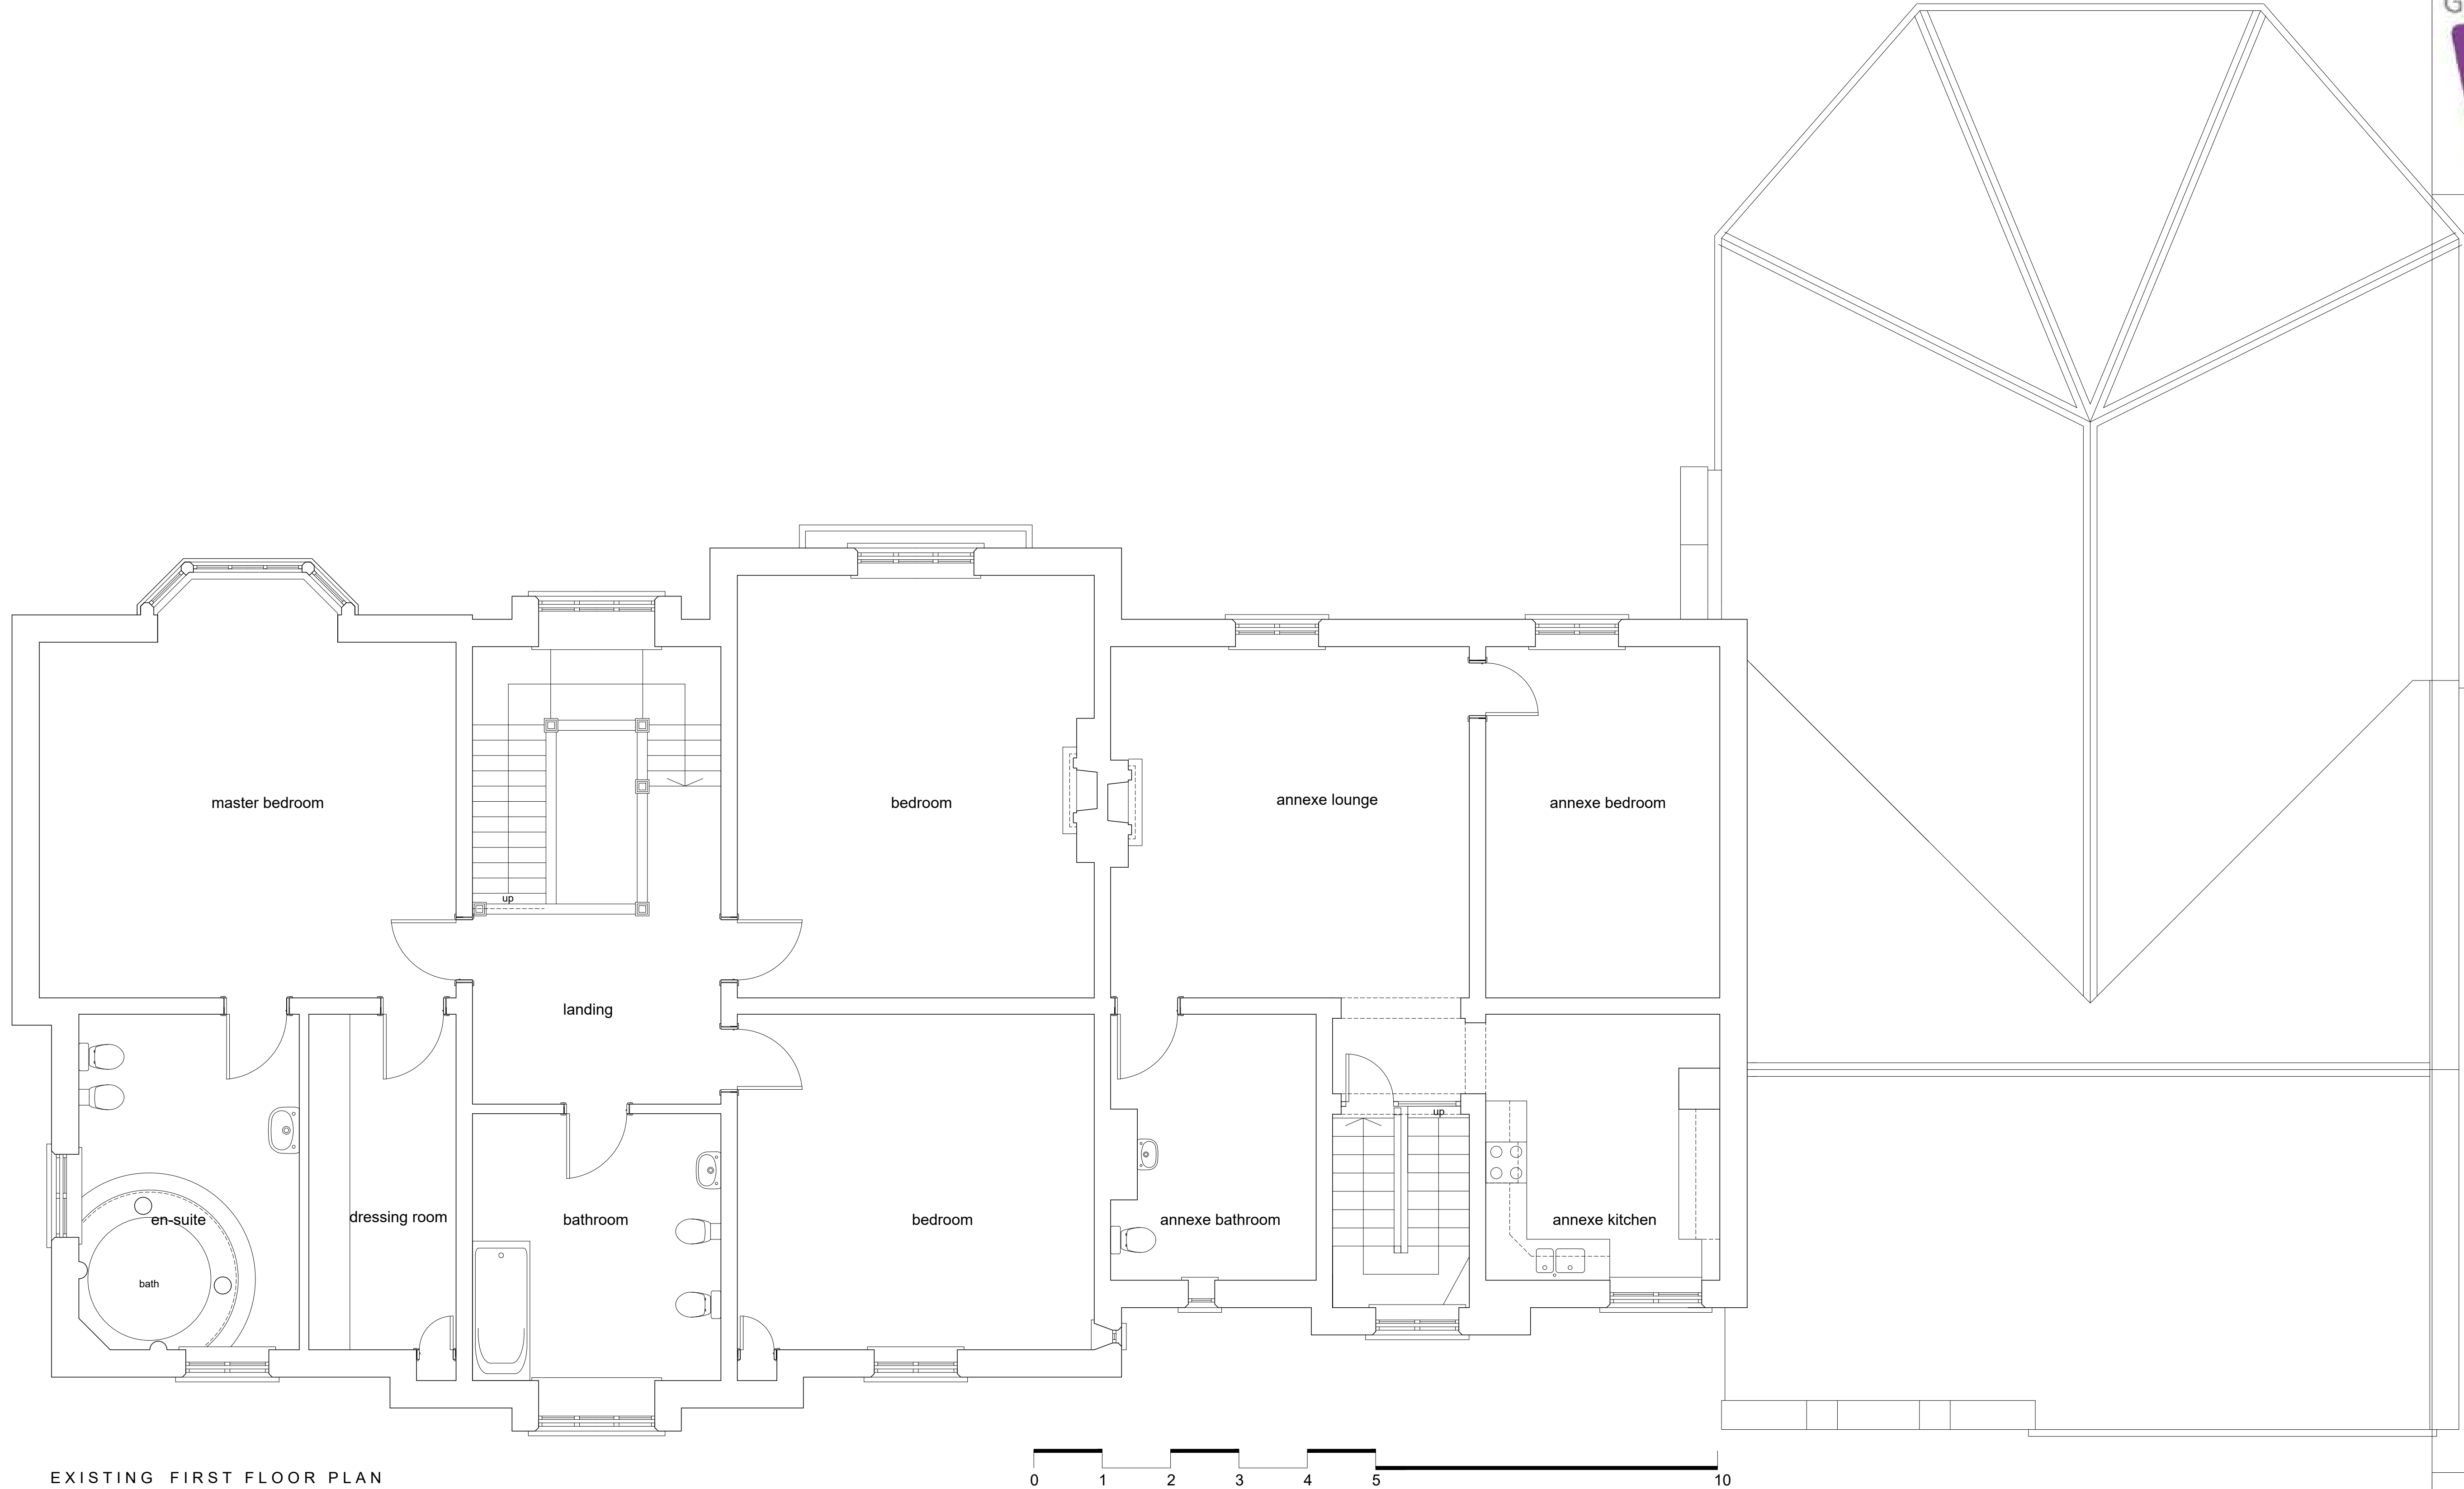

EXISTING FIRST FLOOR PLAN

space
architecture and design limited

The Studio
Lake House
Blackmoorfoot Road
Huddersfield
HD7 5TR
t: 01484 841423
f: 01484 847757
e: md@spacearchitecture.net
w: www.spacearchitecture.net

Client
The Witherslack Group Ltd

Project
Conversion of Existing Building
To Create a Specialist School
The Old Rectory, Rectory Lane
Market Bosworth, CV13 0LS

Drawing Title
Existing First Floor Plan

Scale	Alt	Scale	Alt	Date	Drawn	Checked	Drawing Number	Revision
1:150		1:100		24.02.23 MJD	mjd		23.009(2-3002	