





EXISTING GROUND FLOOR PLAN

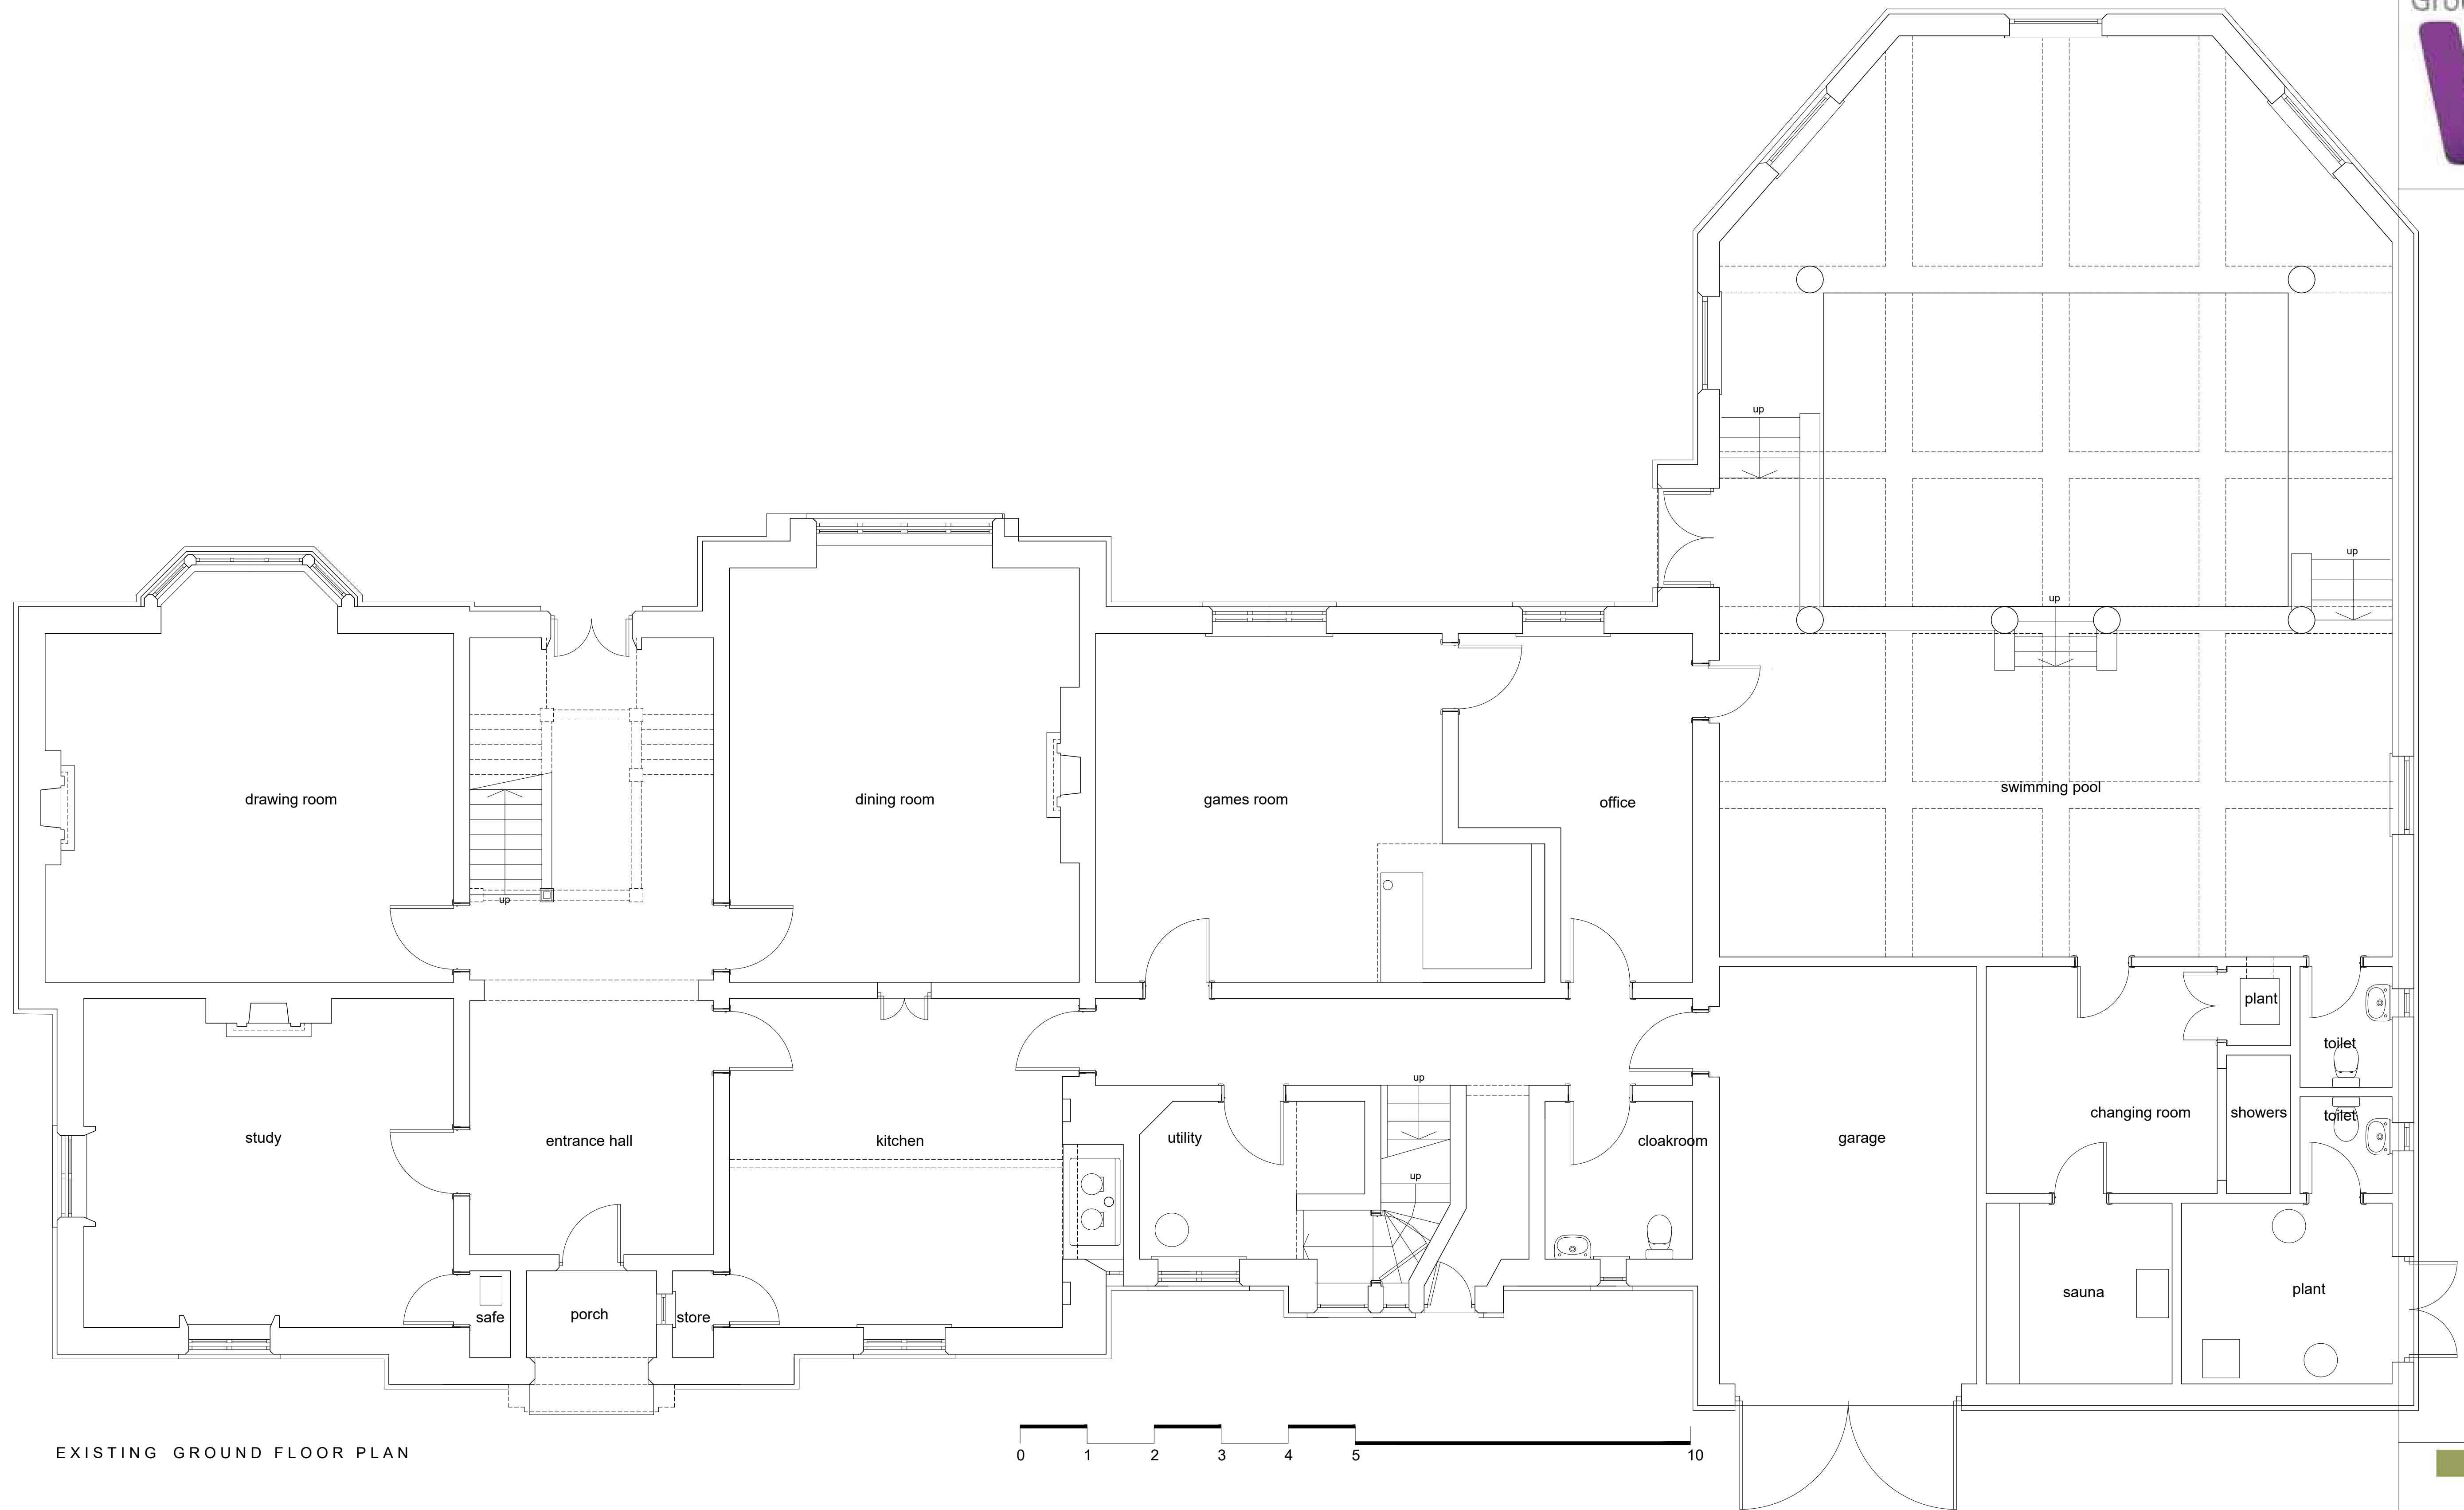

 

space
architecture and design limited

The Studio
Lale House
Blackmoorfoot Road
Huddersfield
HD7 5TR

t: 01484 841423
f: 01484 847757

e: md@spacearchitecture.net
w: www.spacearchitecture.net

Client
The Witherslack Group Ltd

Project
Conversion of Existing Building
To Create a Specialist School
The Old Rectory, Rectory Lane
Market Bosworth, CV13 0LS

Drawing No
Existing Ground Floor Plan

Scale	Date	Drawn	Checked	Description
1:50	11/100	24.02.23	MJ0	23.09.2023 - J001

COPYRIGHT ©