


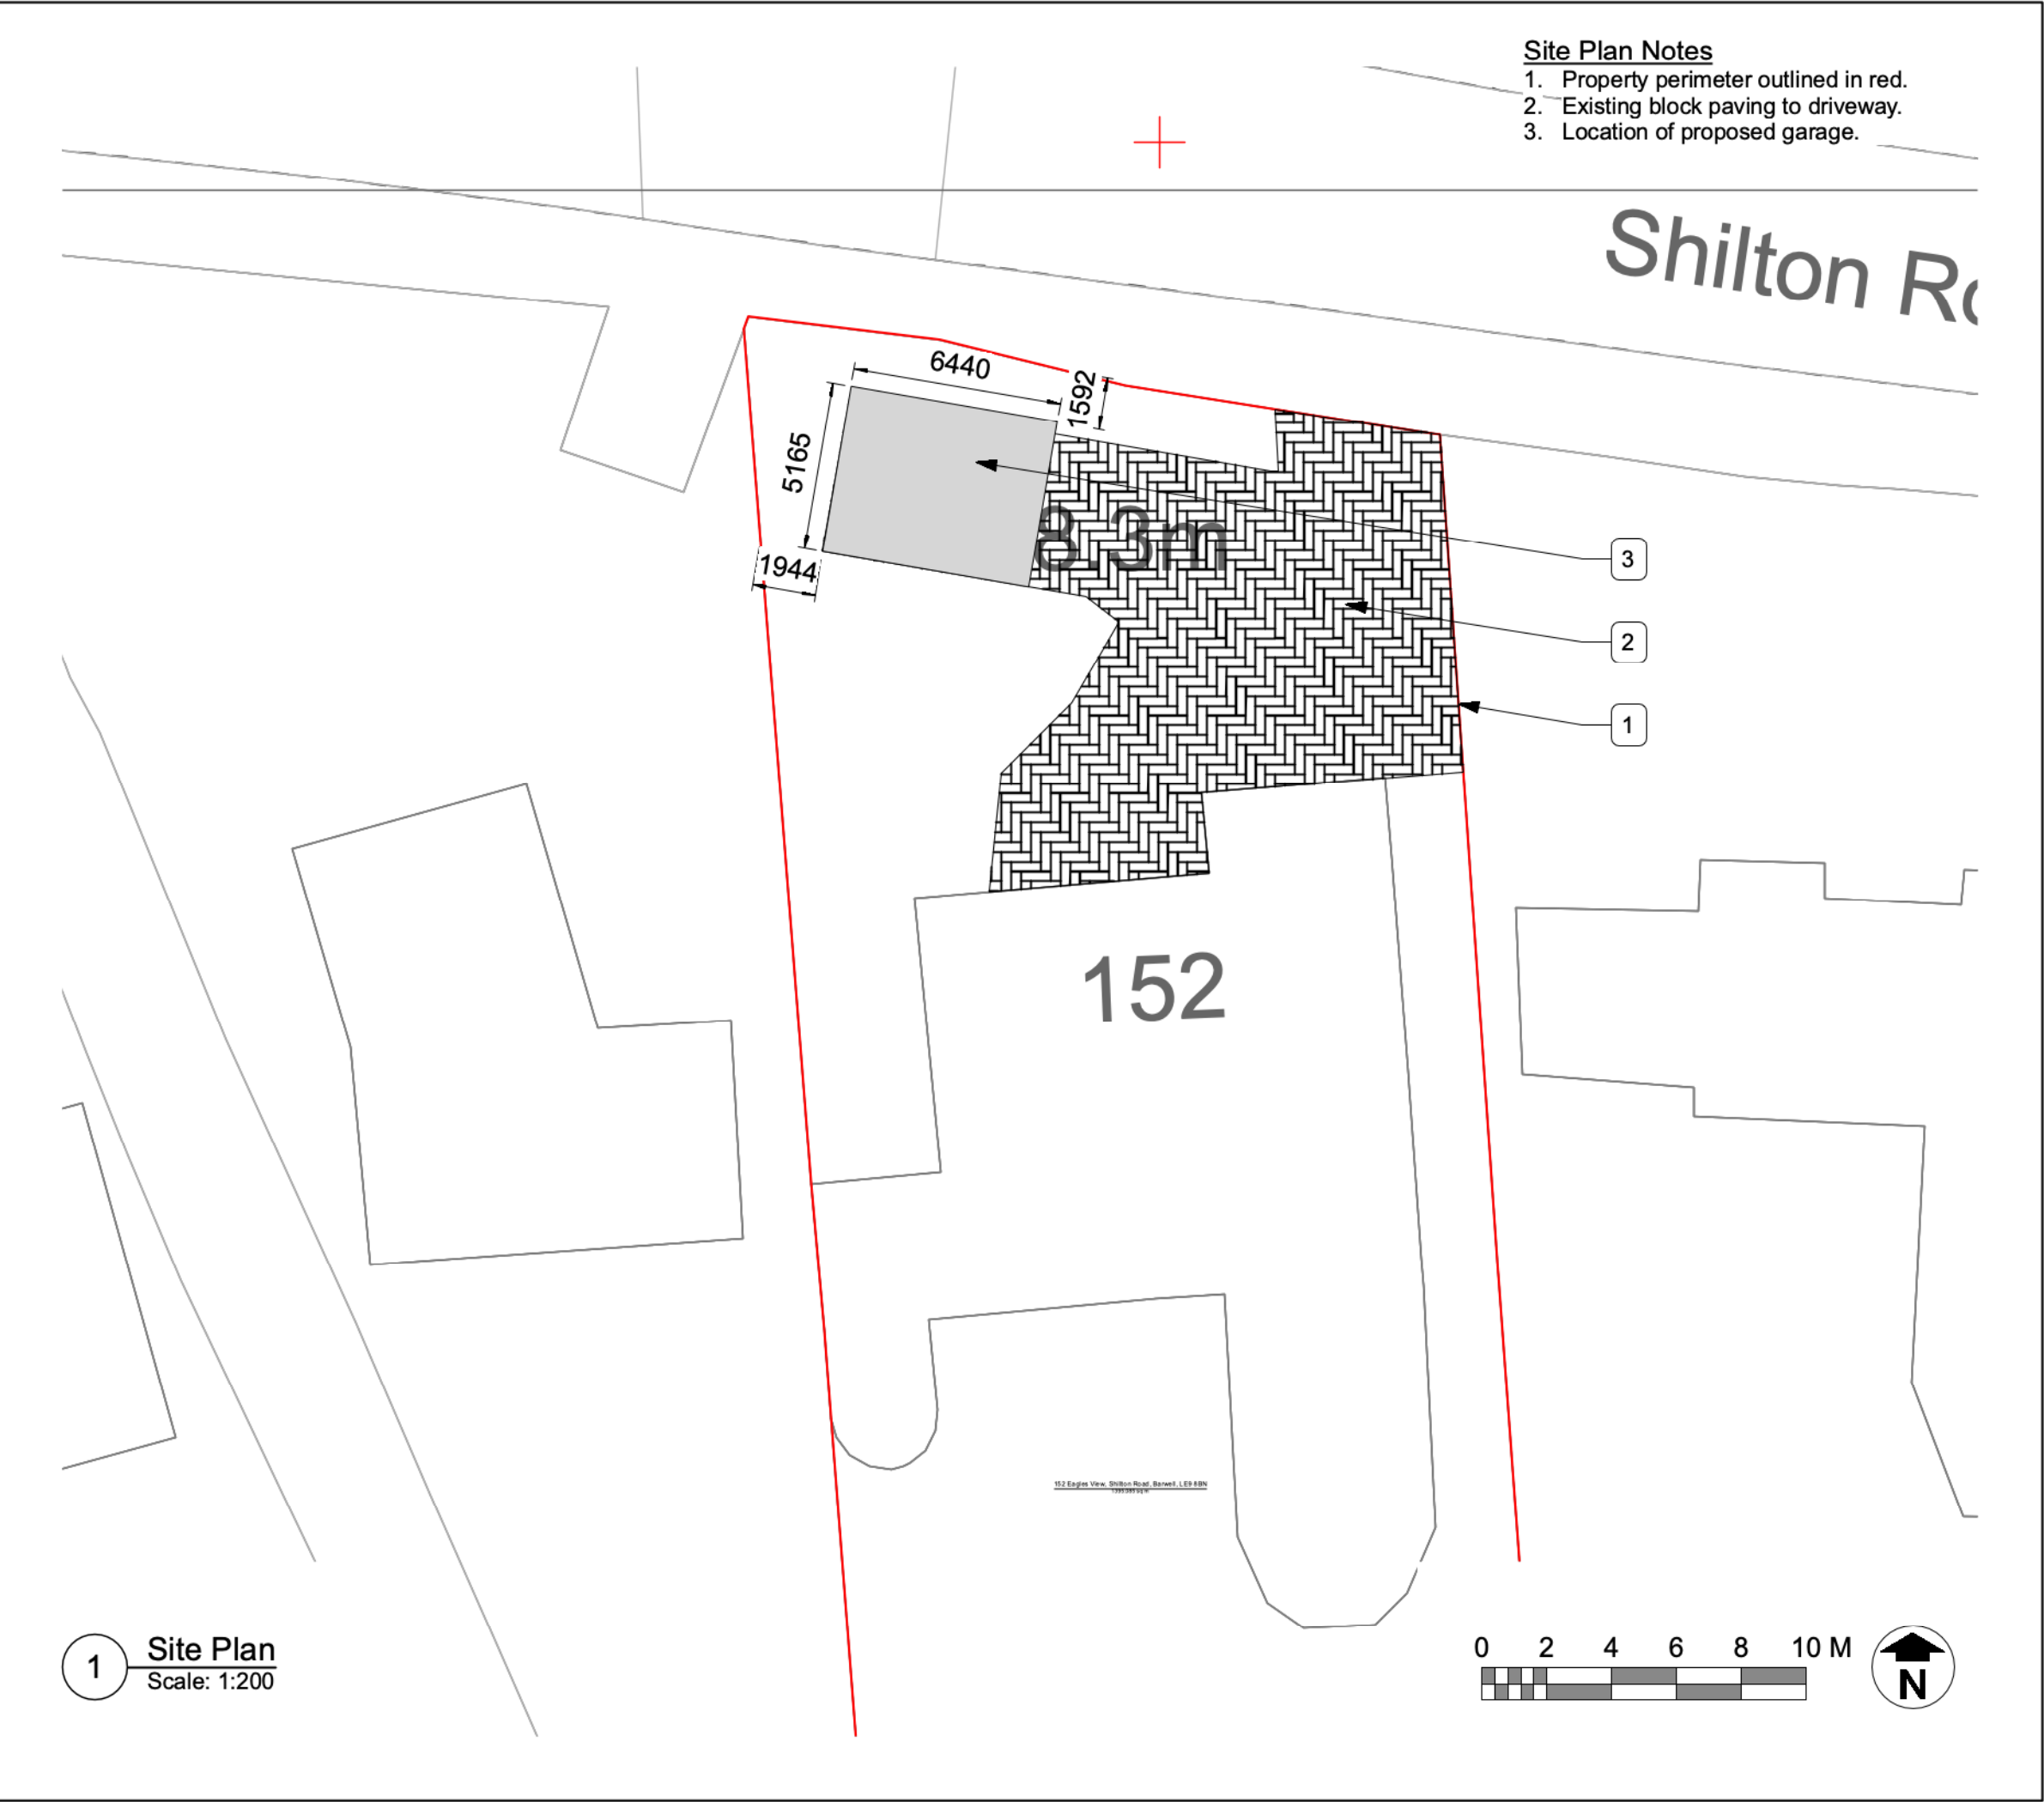

**THE
DESIGN SOCIAL**

134 Kirkby Road Barwell LE9 8FN UK
T: +44 (0)1455 446521 F: +44 (0)1455 446521
E: admin@thedesignsocial.com

GENERAL DRAWING NOTES

© This drawing is not to be shown to any Third Party unless agreed by The Design Social.

This drawing shows 'design intent' only.
It is the responsibility of the appointed contractor to finalise development, using specialists approved by The Design Social, & produce detailed working drawings.
ALL working drawings to be approved by The Design Social prior to manufacture.

REV.	DATE	NOTES	REV.
			BY

**THE
DESIGN SOCIAL**

Roger Tayton				
152 Eagles View, Shilton Road, Barwell, Leicester, LE9 8BN				
Site Plan				
AUTHOR	L.R.	DATE	11/03/2025	APPROVED
				R.T.
SCALE	1:200 @ A3		READ WITH	0380 (A) GA 001
DRAWING No.	0380	(A)	GA	003
Project No.		Type	Area	Number
DRAWING STATUS				
For Approval				