

GENERAL DRAWING NOTES


© This drawing is not to be shown to any Third Party unless agreed by The Design Social.

This drawing shows 'design intent' only.
It is the responsibility of the appointed contractor to finalise development, using specialists approved by The Design Social, & produce detailed working drawings.
ALL working drawings to be approved by The Design Social prior to manufacture.


REV.	DATE	NOTES	REV. BY
------	------	-------	---------

Roger Tayton				
152 Eagles View, Shilton Road, Barwell, Leicester, LE9 8BN				
Proposed Plans				
AUTHOR	L.R.	DATE	11/03/2025	APPROVED
				R.T.
SCALE	1:100 @ A3		READ WITH	0380 (A) GA 001
DRAWING No.				
0380	(A)	GA	004	
Project No.	Type	Area	Number	Rev
DRAWING STATUS				
For Approval				

- Proposed Plan Notes**
1. Proposed garage to front of property.
Garage to be of insulated cavity brick & block construction, with brickwork matching existing property.
 2. New garage door.
 3. New uPVC double glazed window.
 4. Proposed roof tiling to matching existing property roof.
 5. Dormer to be added into proposed garage roof, with uPVC framed window.

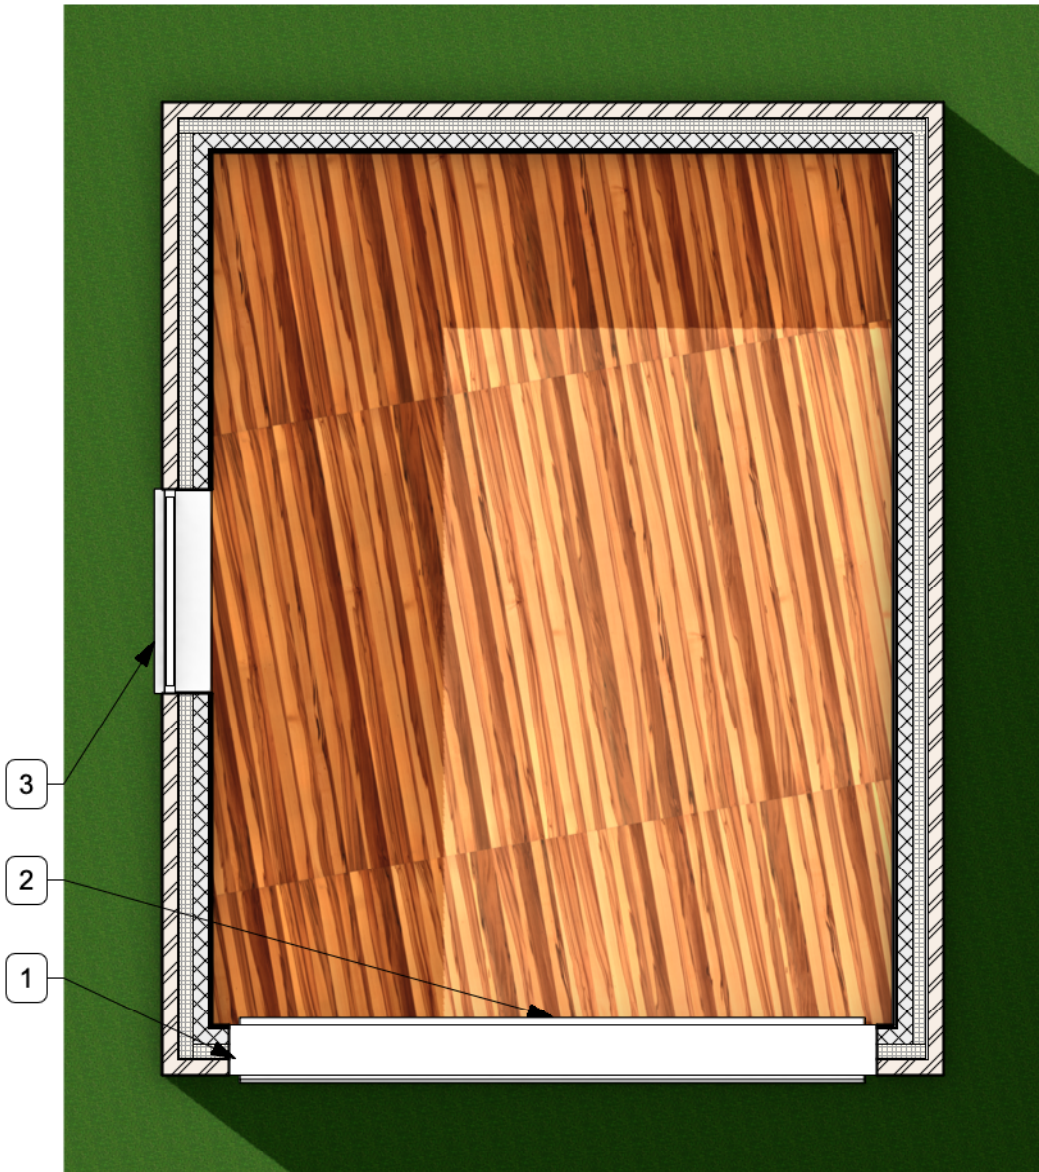

1 Ground Floor Plan - Proposed
Scale: 1:50

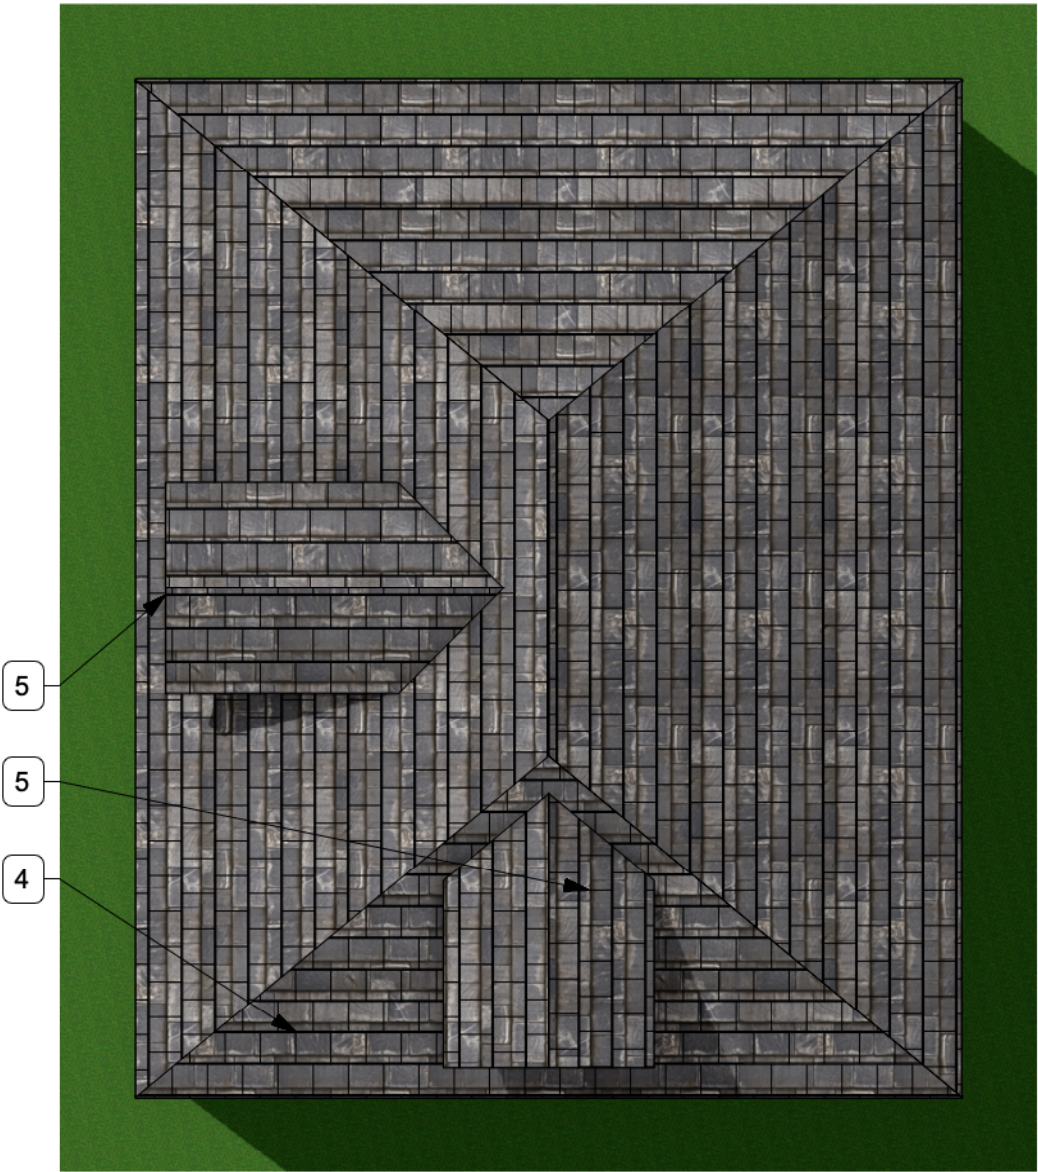

2 Roof Plan - Proposed
Scale: 1:50

