

Proposed Elevation Notes


1. Proposed garage to front of property. Garage to be of insulated cavity brick & block construction, with brickwork matching existing property.
2. New garage door.
3. Proposed roof tiling to matching existing property roof.
4. Dormer to be added into proposed garage roof, with uPVC framed window.
5. New uPVC double glazed window.



3 West Elevation - Proposed
Scale: 1:50




4 North Elevation - Proposed
Scale: 1:50

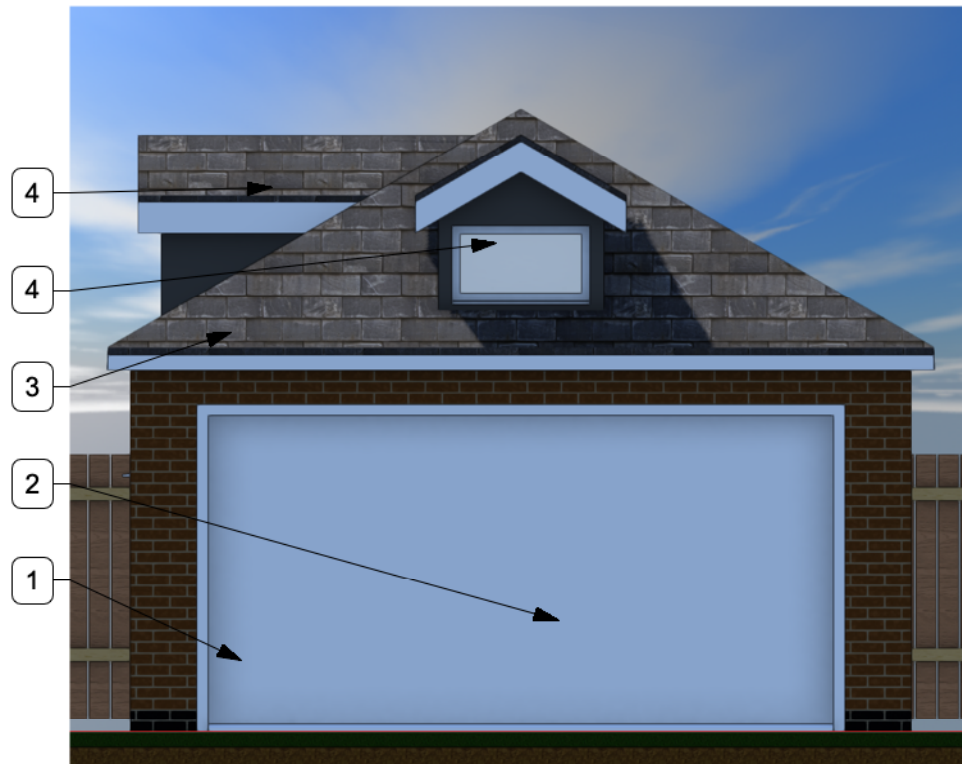

1 East Elevation - Proposed
Scale: 1:50



2 South Elevation - Proposed
Scale: 1:50

 

THE DESIGN SOCIAL

134 Kirkby Road Barwell LE9 8FN UK
T: +44 (0)1455 446521 F: +44 (0)1455 446521
E: admin@thedesigsocial.com

GENERAL DRAWING NOTES

© This drawing is not to be shown to any Third Party unless agreed by The Design Social.

This drawing shows 'design intent' only.
It is the responsibility of the appointed contractor to finalise development, using specialists approved by The Design Social, & produce detailed working drawings.
ALL working drawings to be approved by The Design Social prior to manufacture.

REV.	DATE	NOTES	REV. BY
------	------	-------	---------

THE DESIGN SOCIAL

Roger Tayton				
152 Eagles View, Shilton Road, Barwell, Leicester, LE9 8BN				
Proposed Elevations				
AUTHOR	L.R.	DATE	11/03/2025	APPROVED
				R.T.
SCALE	1:100 @ A3	READ WITH	0380 (A) GA 001	
DRAWING No.	0380	(L)	GA	005
Project No.		Type	Area	Number
DRAWING STATUS	For Approval			