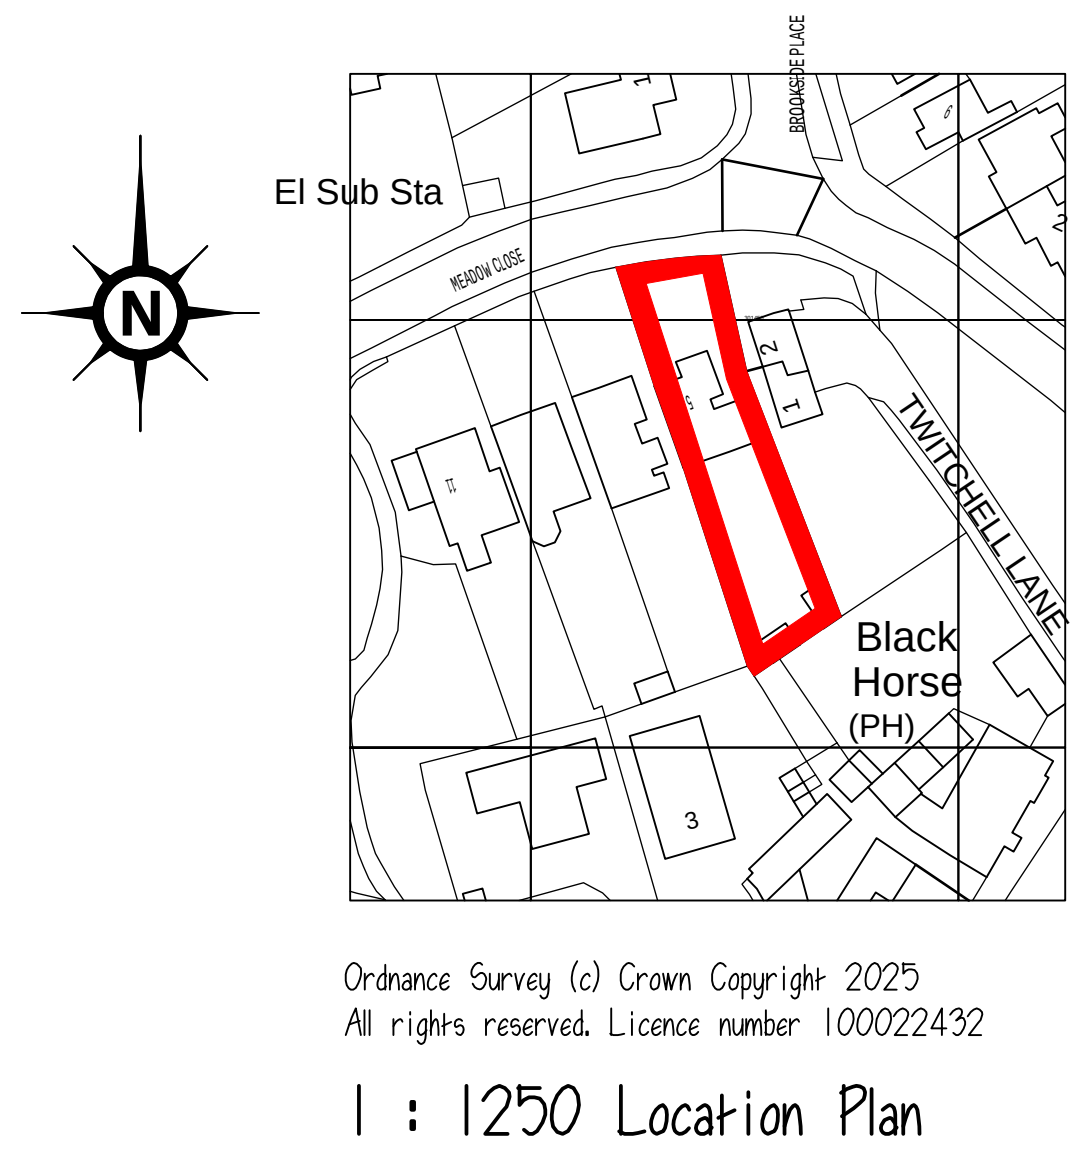
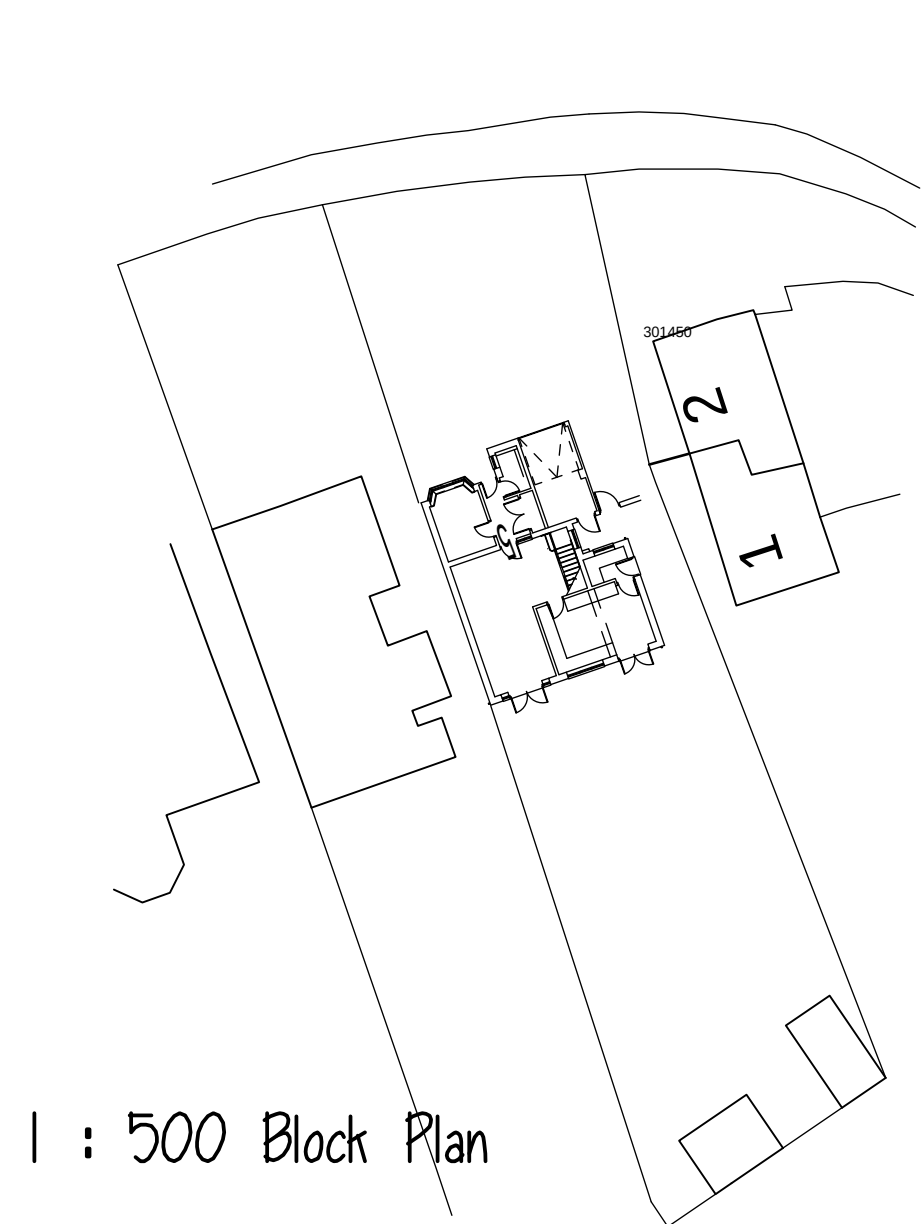


Project PROPOSED ALTERATIONS 5 MEADOW CLOSE, SHEEPY MAGNA CV9 3RA		Scale 1:50 @ A1 1:100 @ A2		Page Size A1	
Client MR AND MRS D GARDNER		Drawn by CETN	Checked by ---	Date 03/01/2025	Stage Site Plan
Drawing Title SITE PLAN		---	---	--/--/---	-----
Drawing No 1362-02		---	---	--/--/---	-----
© copyright This drawing is the property of A.R.Taylor Ltd until the full payment from the client. If the drawings are used without payment, they have been misused and the client is liable for legal proceedings.		Disclaimer This drawing is accurate from the information that was available at the time of survey and is by no means a detailed representation Due to the subterranean nature of storm and Foul drainage, any drainage shown is an educated assessment of the drainage runs. All drainage shown to be assessed and confirmed on site before works commence.		A.R.Taylor Ltd 7 Greenway, Nuneaton Warwickshire CV11 6NL tel: 024 7638 6997 enquiries@taylordesign.ltd	