


1 : 100 North West Front Elevation


1 : 100 South West Side Elevation

1 : 100 South East Rear Elevation


1 : 100 North East Side Elevation

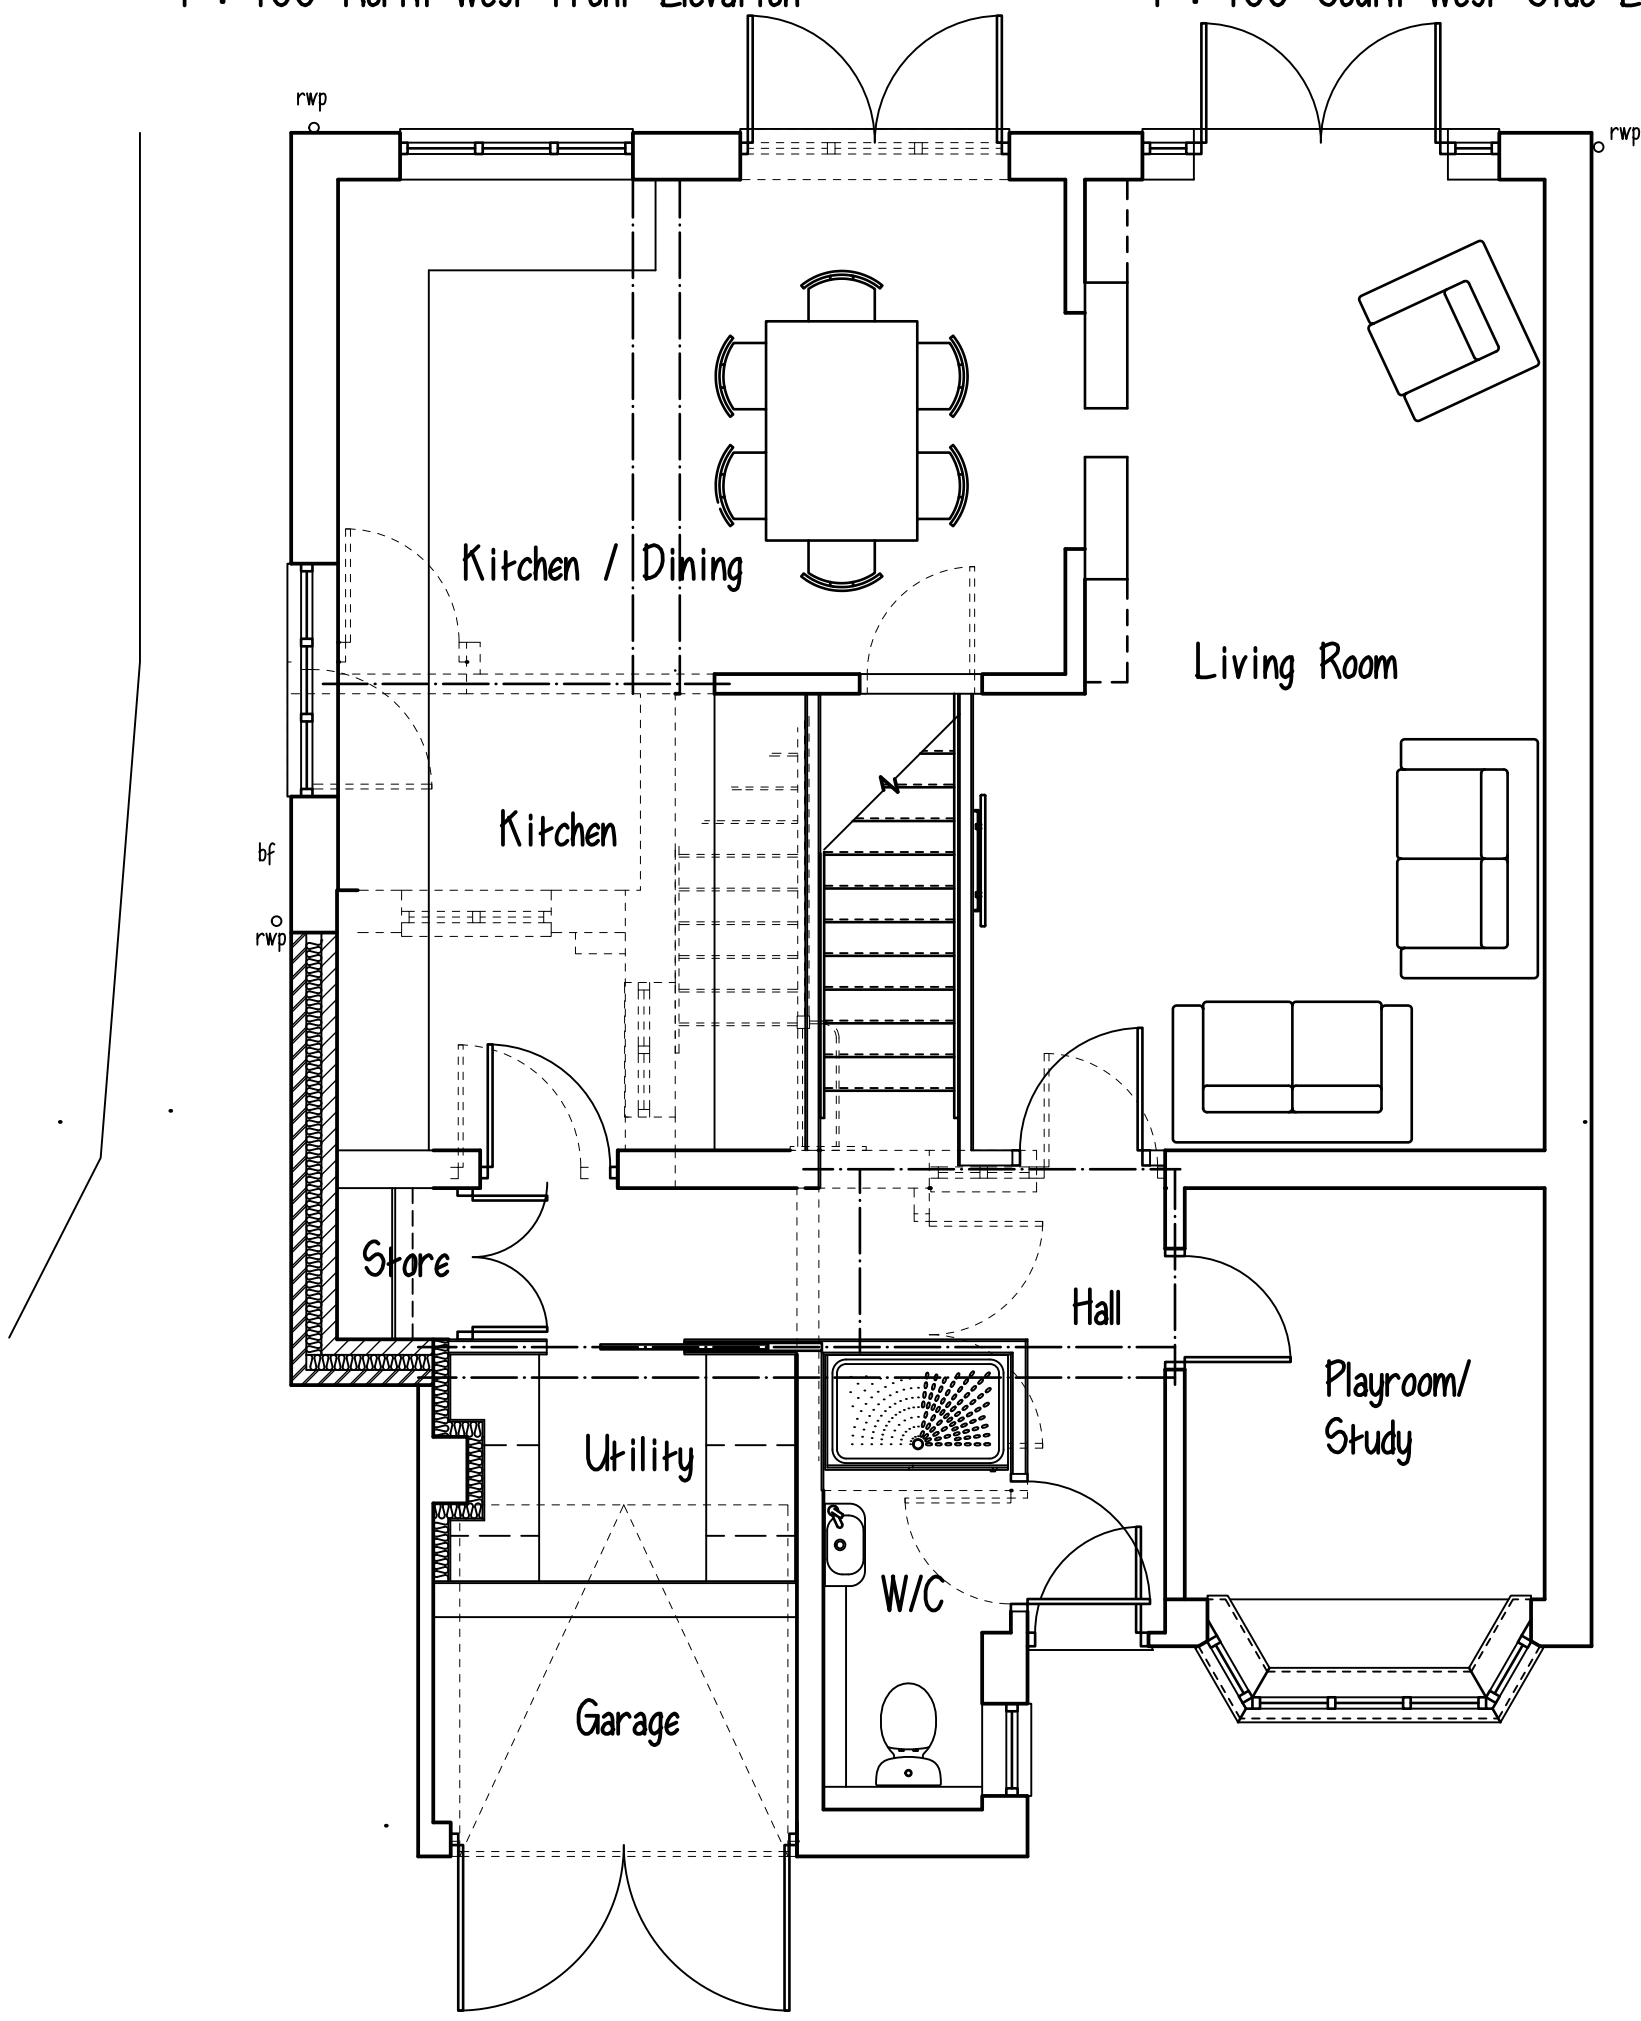

1 : 50 Ground Floor Plan

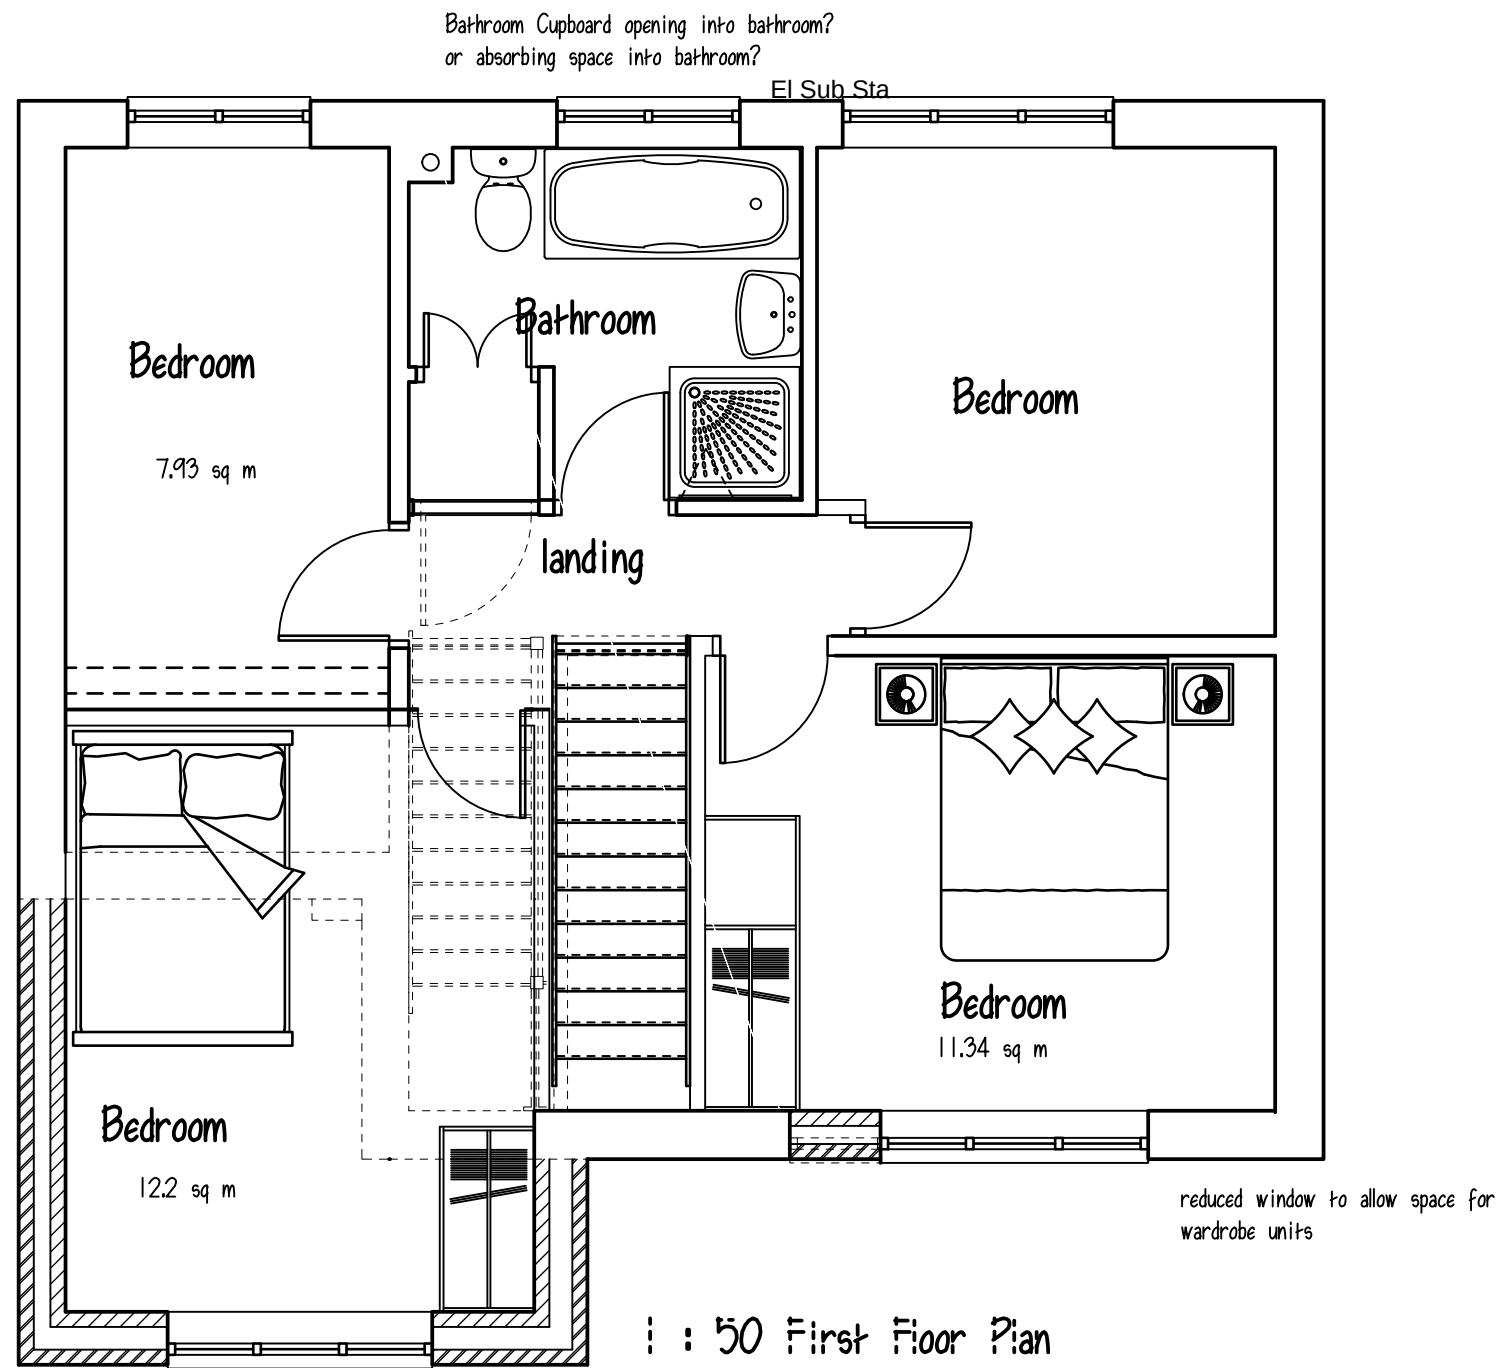

1 : 50 First Floor Plan

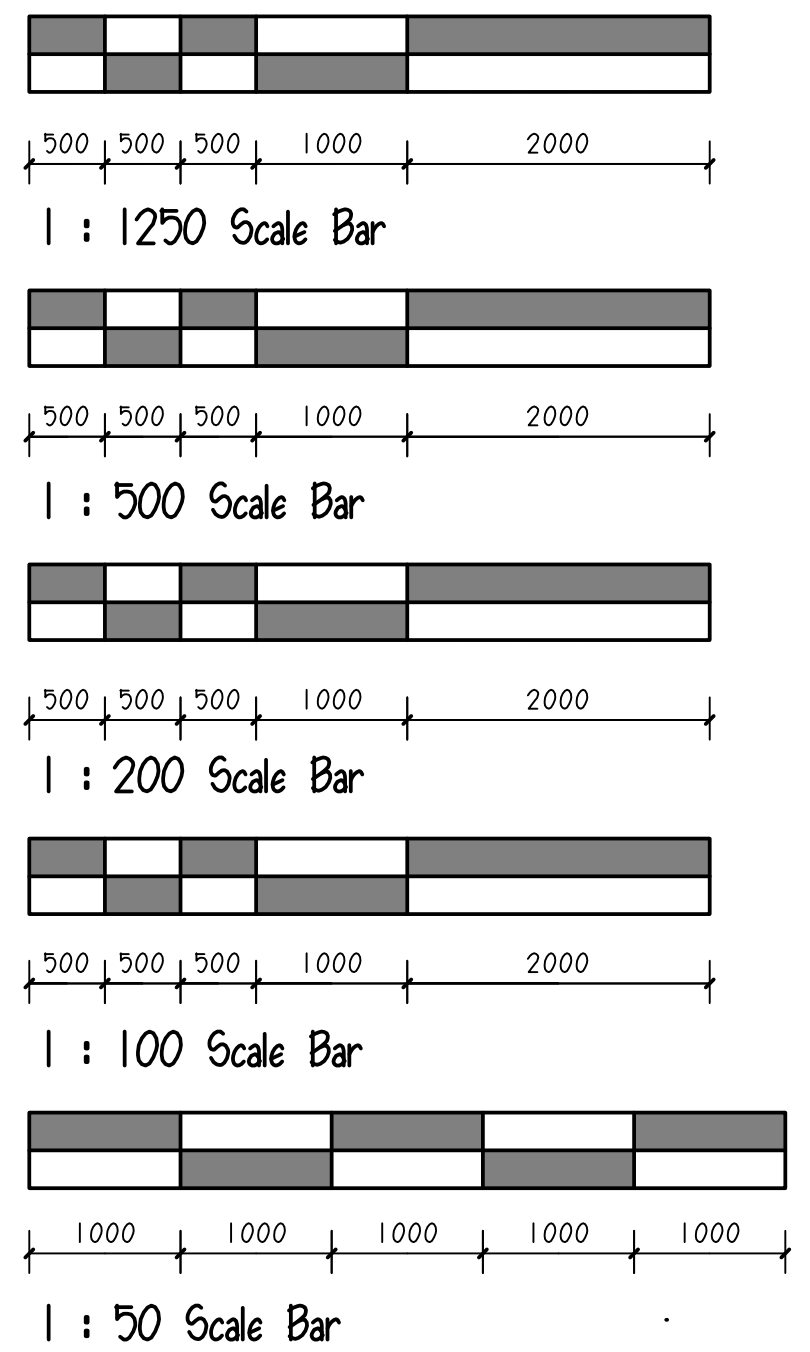

Project PROPOSED ALTERATIONS 5 MEADOW CLOSE, SHEEPY MAGNA CV9 3RA		Scale 1:50 @ A1 1:100 @ A2		Page Size A1		 A.R. Taylor Ltd Architectural Technologist A.R.Taylor Ltd 7 Greenway, Nuneaton Warwickshire CV11 6NL tel: 024 7638 6997 enquiries@taylordesign.ltd
Client MR AND MRS D GARDNER		Drawn by CETN CETN CETN CETN ---	Checked by ART ART ART ART ---	Date 03/01/2025 03/01/2025 12/02/2025 12/03/2025 --/----	Stage Survey Drawing SKETCH SCHEME revision c/d Revision E -----	
Drawing Title SKETCH SCHEME						
Drawing No 1362-03	Revision E	Disclaimer This drawing is accurate from the information that was available at the time of survey and is by no means a detailed representation. Due to the subterranean nature of storm and Foul drainage, any drainage shown is an educated assessment of the drainage runs. All drainage shown to be assessed and confirmed on site before works commence.				
© copyright This drawing is the property of A.R.Taylor Ltd until the full payment from the client. If the drawings are used without payment, they have been misused and the client is liable for legal proceedings.						