

 
Residential Development at
Grove House, Burbage

 
Plot 4
Proposed Elevations

198-TAA-XX-ZZ-DR-A-1401P05

 
Materials & Details Key

 
Scale: NTS

 
Facing Brickwork

 
Interlocking Slate Tiles

 
Stone Window Head

 
Stone Central Window Head Detail

 
Brick Course Detail

 
Brick Plinth Detail

 
Stone Sill

Corner Brick Detail

Recessed Brick Detail to Chimney

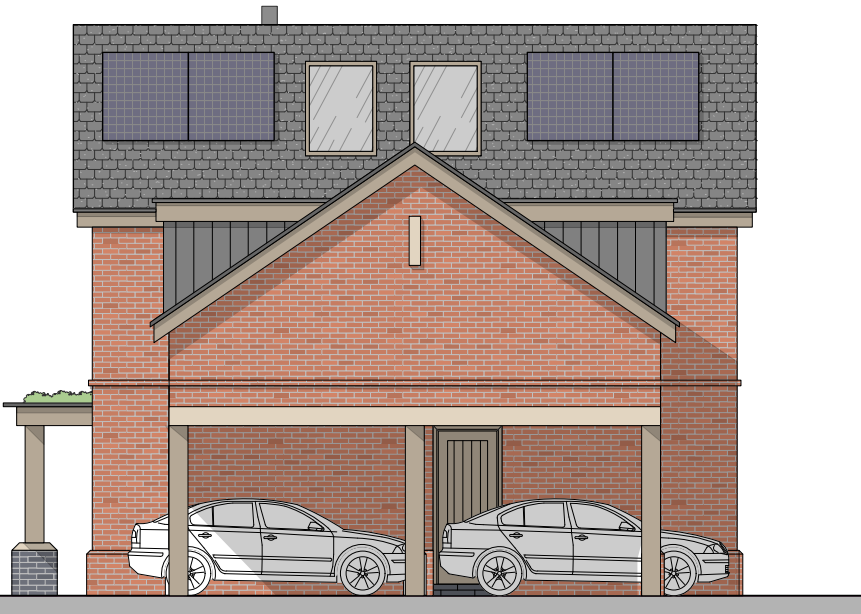
Brick/Stone Column

Photovoltaic Panels

Green Roof Canopy



1 South-East Elevation
Scale: 1:100



2 North-East Elevation
Scale: 1:100



3 North-West Elevation
Scale: 1:100



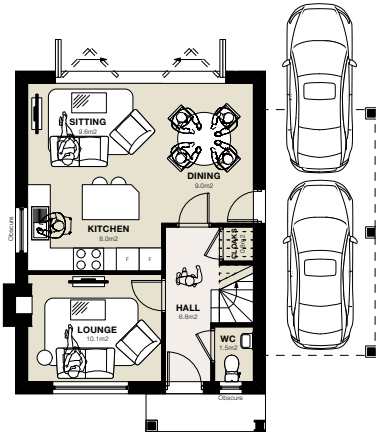
 
4 South-West Elevation
Scale: 1:100



Notes:
This drawing is to be read in conjunction with all other consultants and specialist sub-contractors' drawings, throughout design, tender & construction. All structural and MEP information shown on these drawings is based on structural & MEP philosophy & is to be fully designed, detailed & dimensioned by others.
All specified manufacturers are 'or equal & approved' whether stated or not. Any equivalent product or manufacturer must be approved in writing by the Contract Administrator and Principal Designer before use. All drawings are to be read in conjunction with project specific National Building Specification.
The main contractor is responsible for checking all dimensions prior to commencement of work. Any discrepancies discovered must be reported to the Contract Administrator as soon as they become apparent.

S2 - Suitable for Information

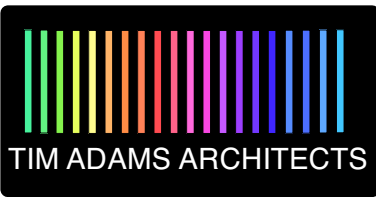
Preliminary



5 GF Plan
Scale: 1:200

P05	03/10/2024	Elevations Names Revised	SD
P04	03/06/2024	Elevations Revised	SD
P03	24/05/2024	Elevations updated	AA
P02	16/05/2024	Elevations Revised	SD
P01	10/05/2024	Initial Issue	AA

Rev	Date	Revision Details	Author
-----	------	------------------	--------



Client	Mr. Ian Neale
Job	Residential Development at Grove House, Burbage
Title	Plot 4 Proposed Elevations

Drawn	Date	Checked	Date
AA	May 2024	TA	May 2024
Scale	1:100	Size	A3
Drawing Number	198-TAA-XX-ZZ-DR-A-1401	Revision	P05

Purpose for Issue	Status
S2 - Suitable for Information	Preliminary



Registered company address, TAA Limited, 30 Nelson Street, Leicester LE1 7BA.
Healthcare Design is a sub division of Tim Adams Architects Limited.
Company Number: 11081976
The copyright of this drawing is vested in the Architect/ Designer and must not be copied or reproduced without his written consent. Figure dimensions only to be taken from this drawing.
All contractors and / or specialists must visit the site and be responsible for taking and checking all dimensions relative to this work.