



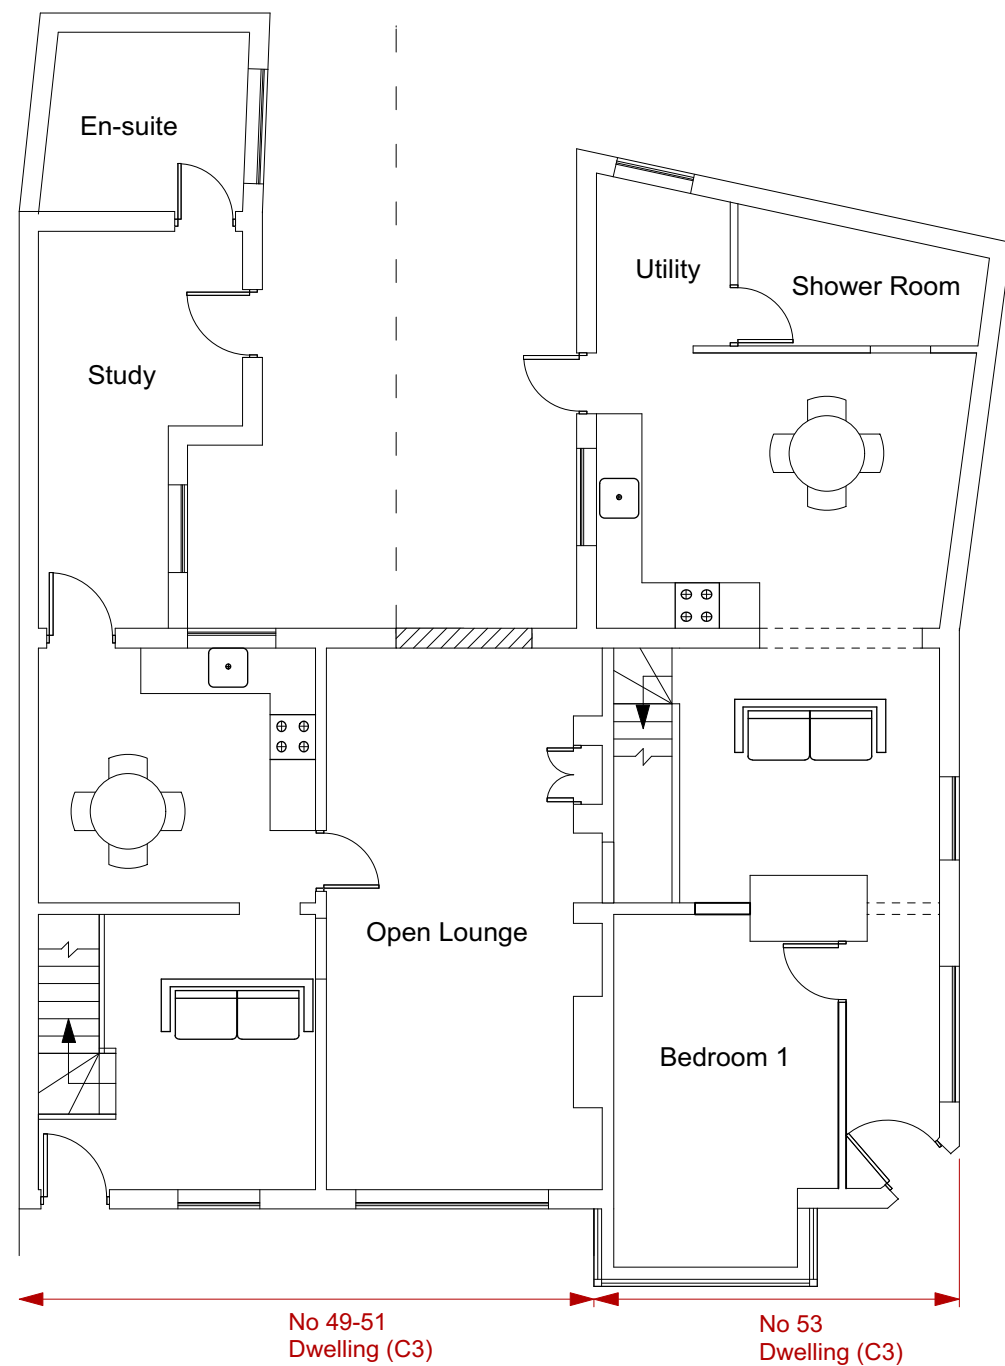

Proposed Ground Floor Plan

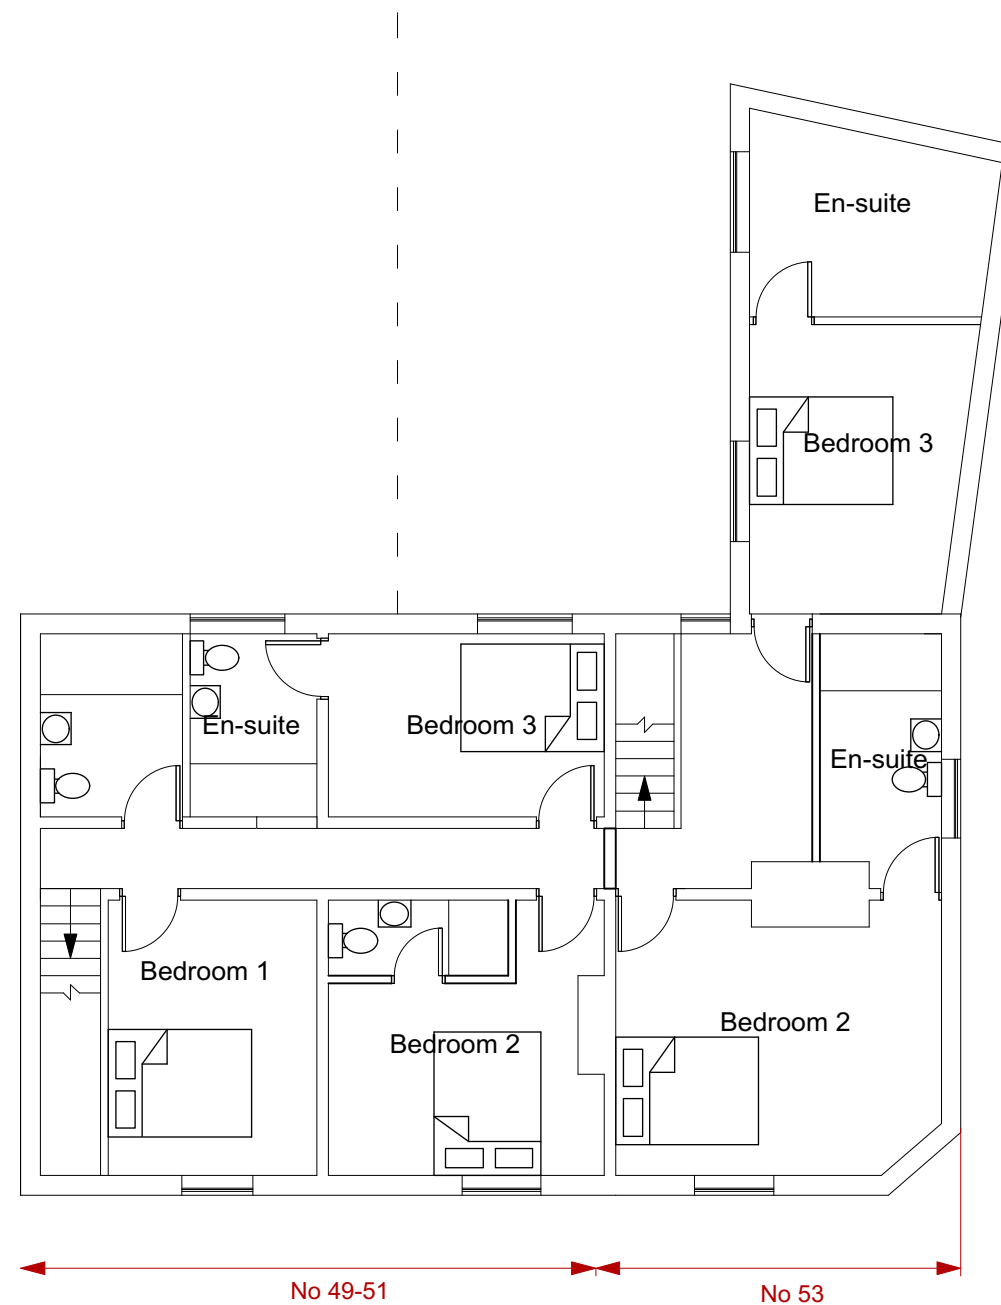

Proposed First Floor Plan

SI Designs

Project

Proposed division of 49 to 53 Derby Road into 2 dwellings

Sheet number 2

Proposed floor plans V2

Scale 1:100

Please reply to:
65 Greenacre Drive
Leicester
LE5 6TE
Mobile: 07969919528
Email: sajjad@sidesigns.co.uk

All dimensions to be checked on site and not scaled off this drawing.

