




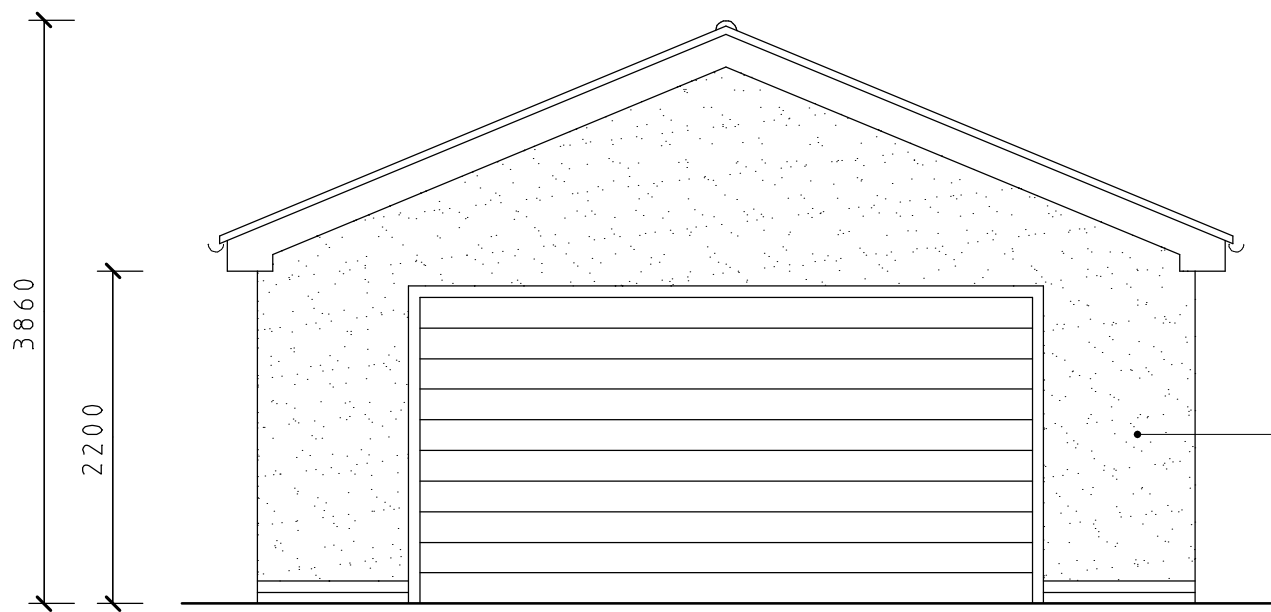


Elevation On Arrow A

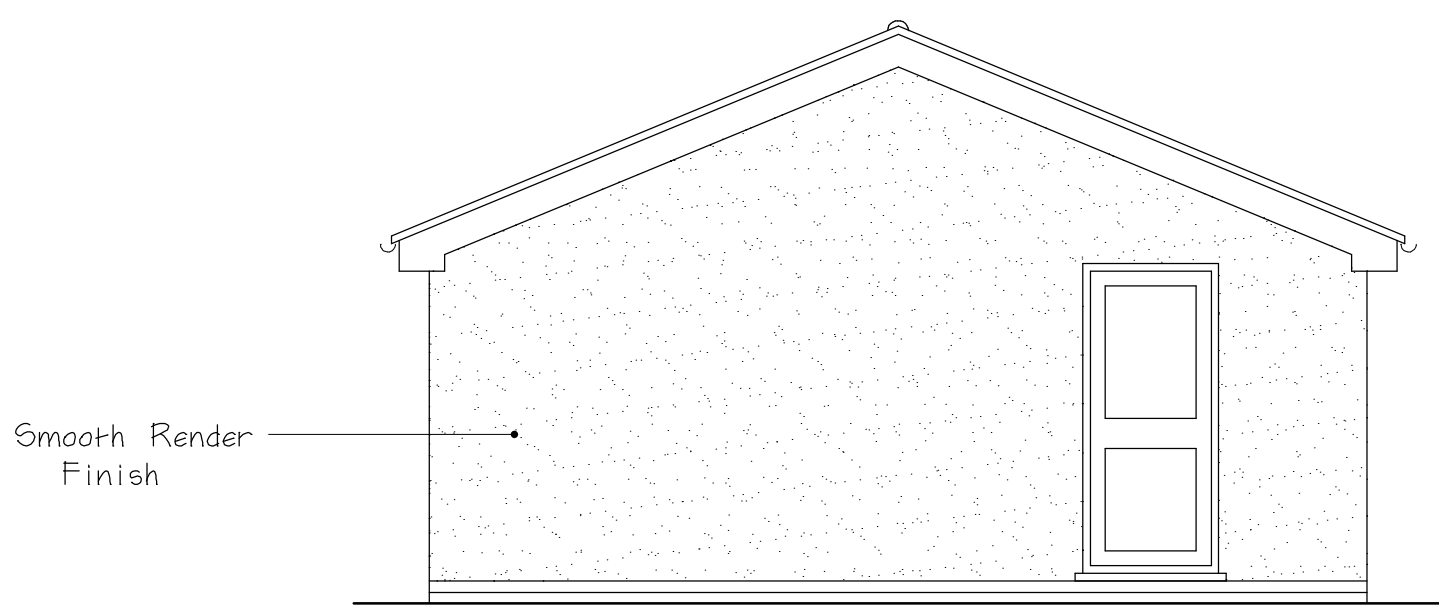


Elevation On Arrow B

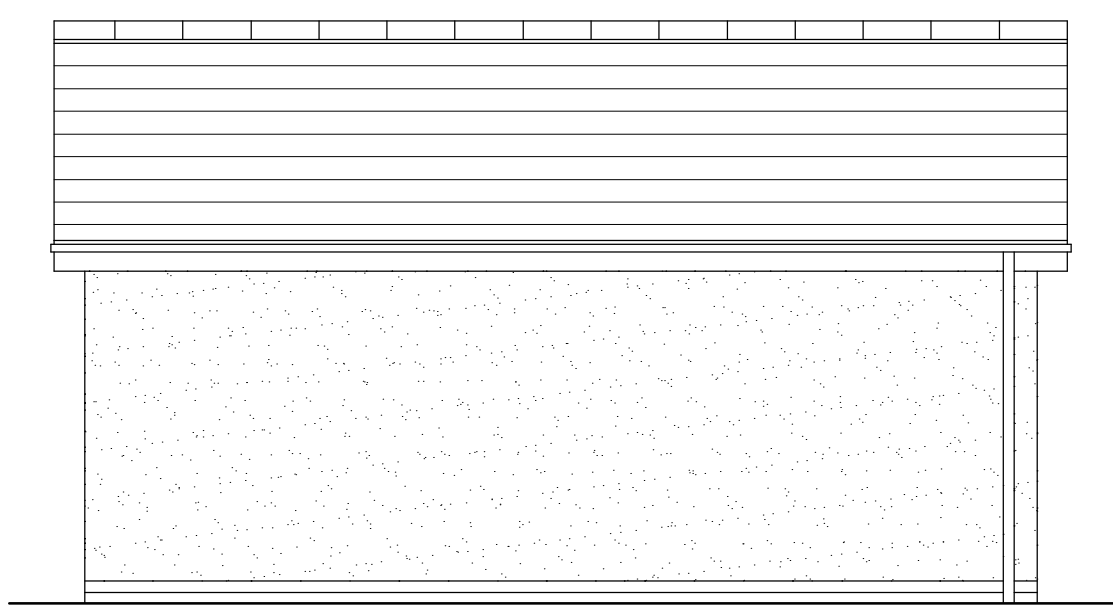


Elevation On Arrow C

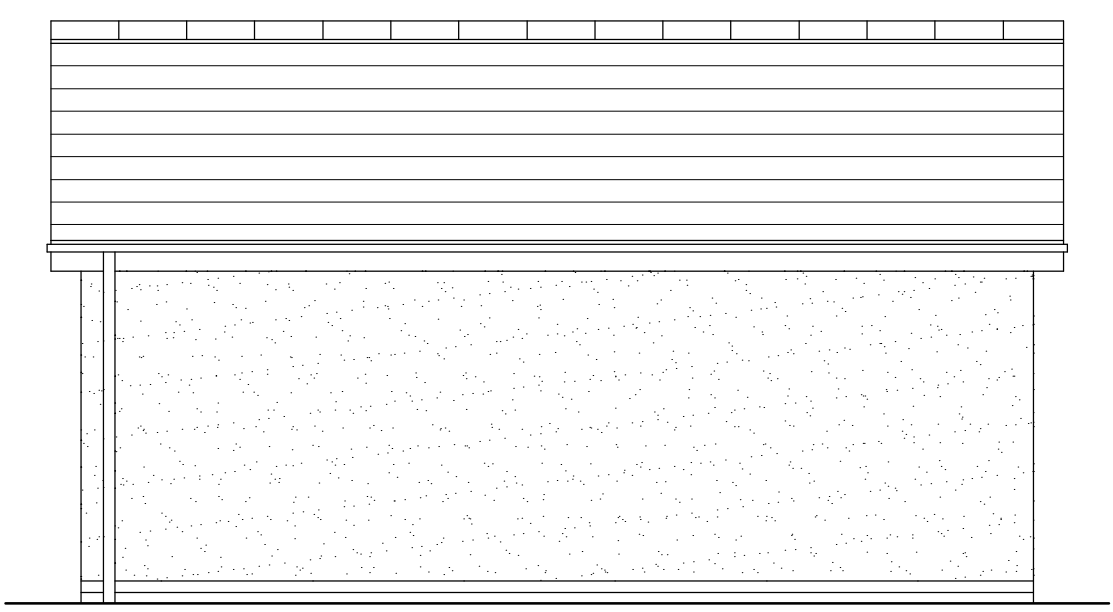


Elevation On Arrow D

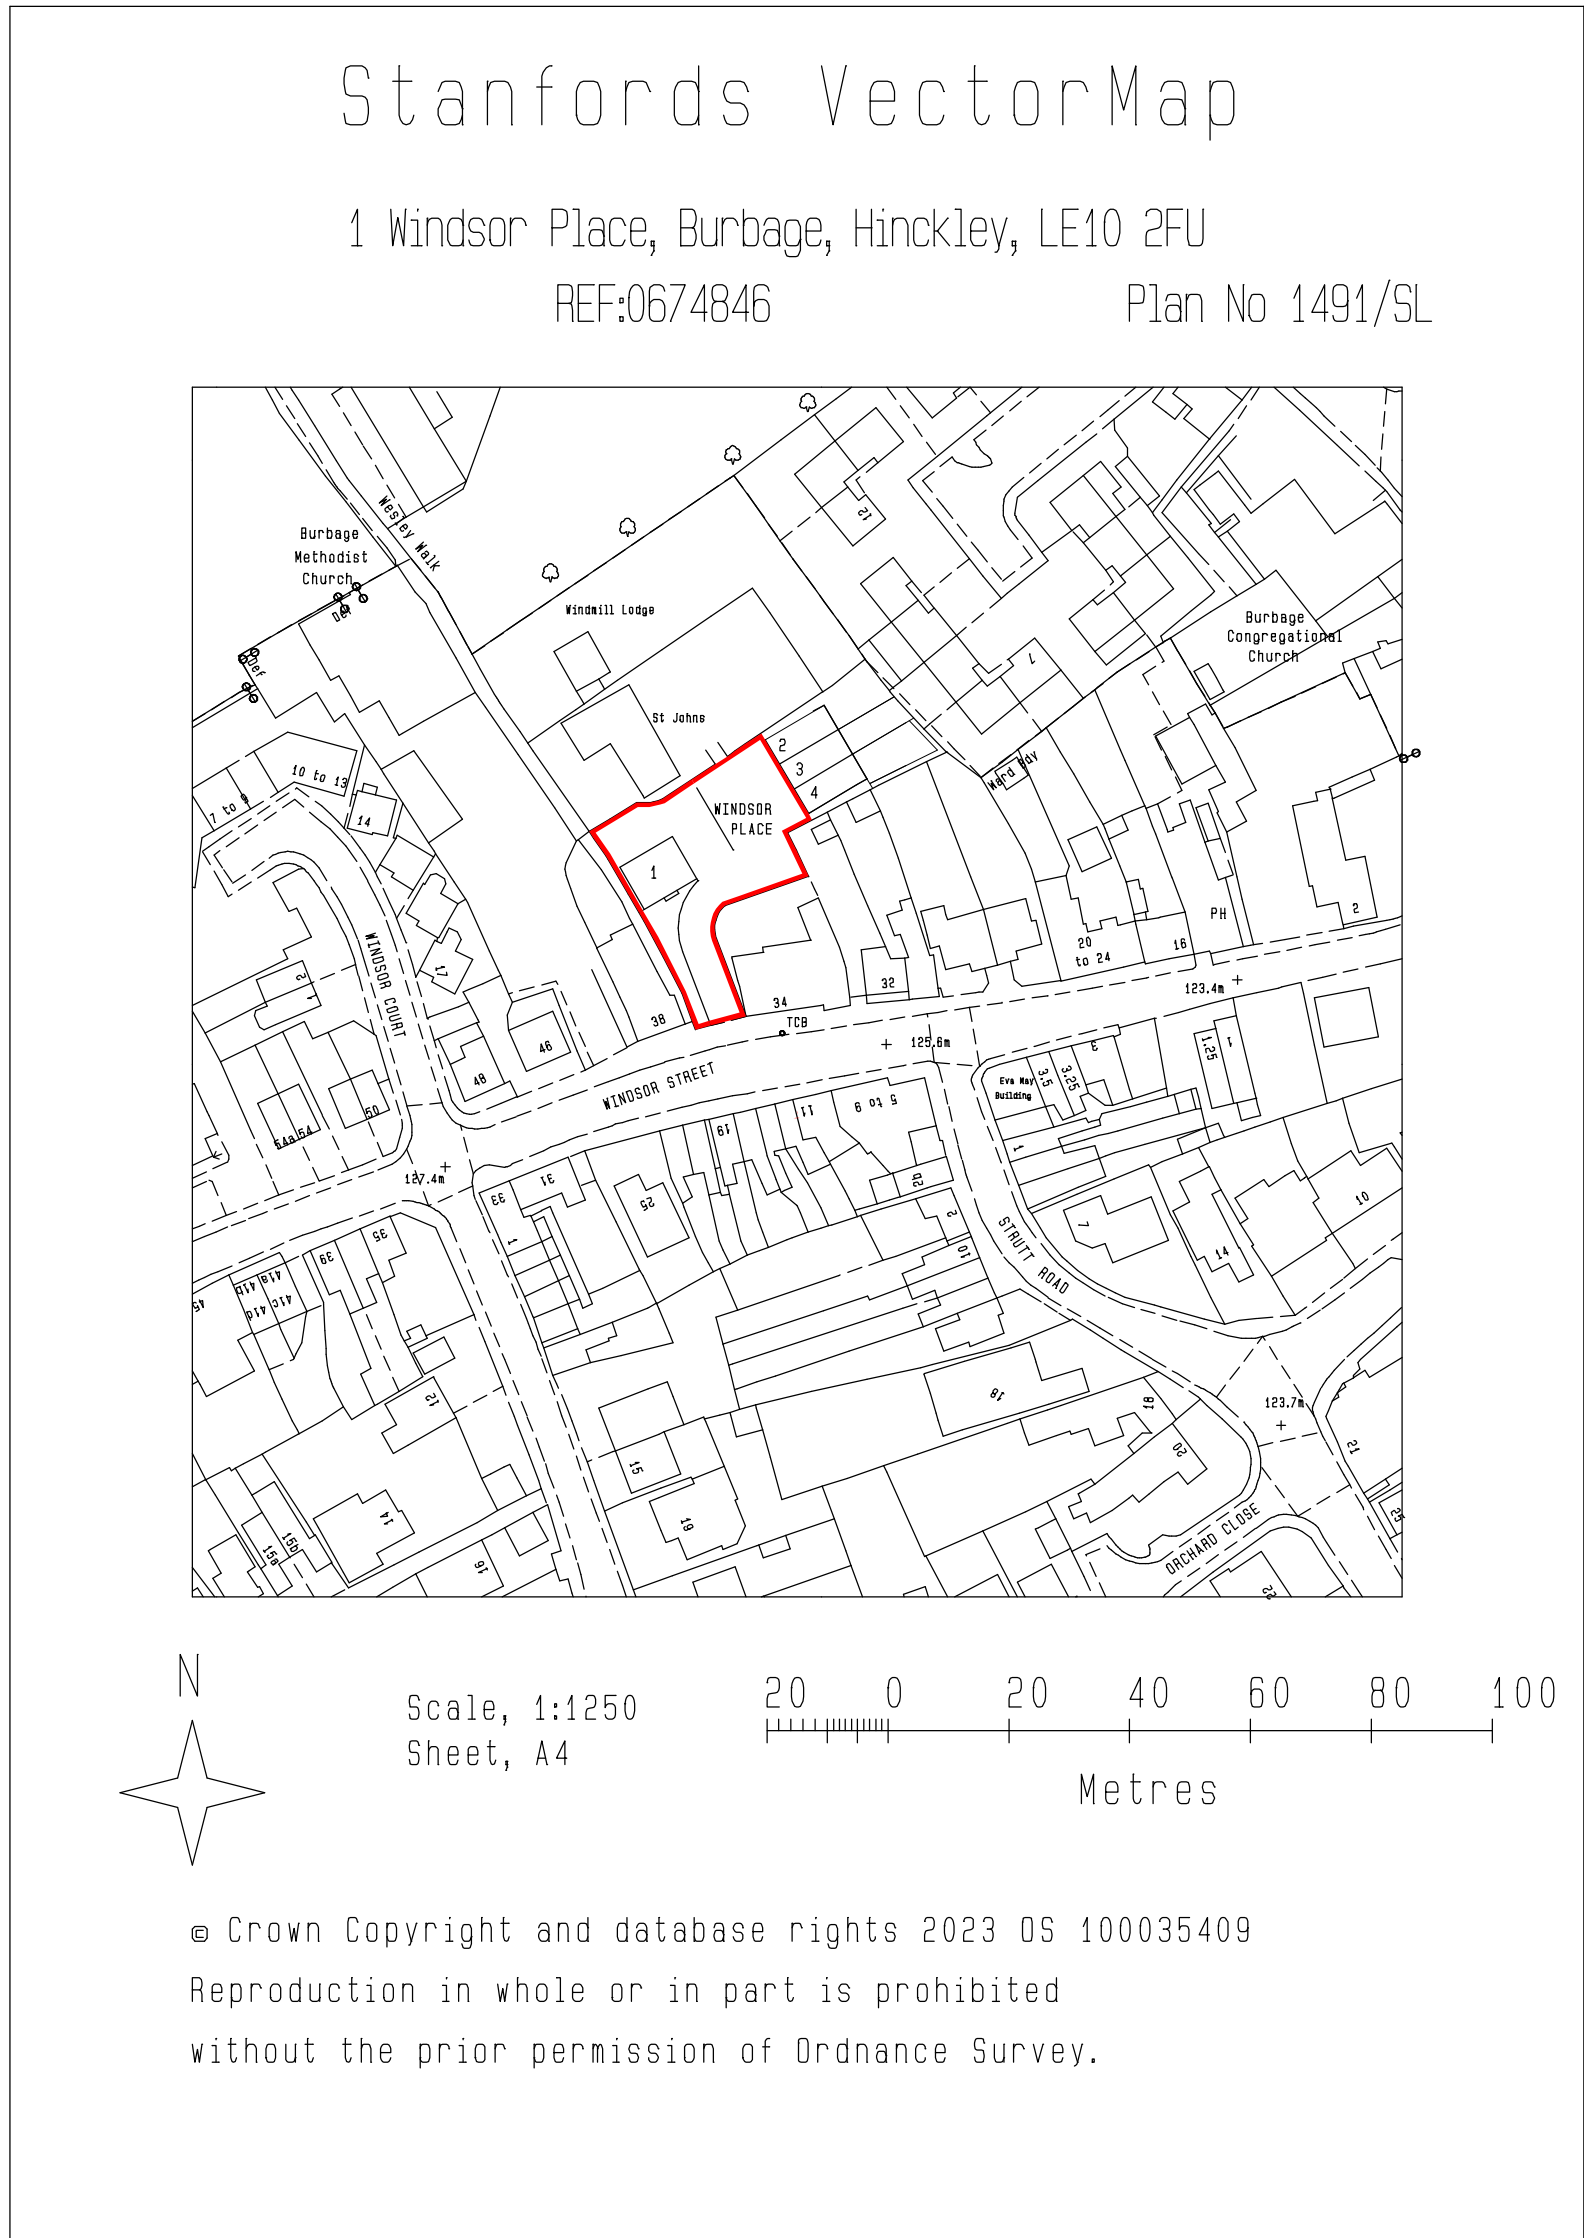


Site Location Plan

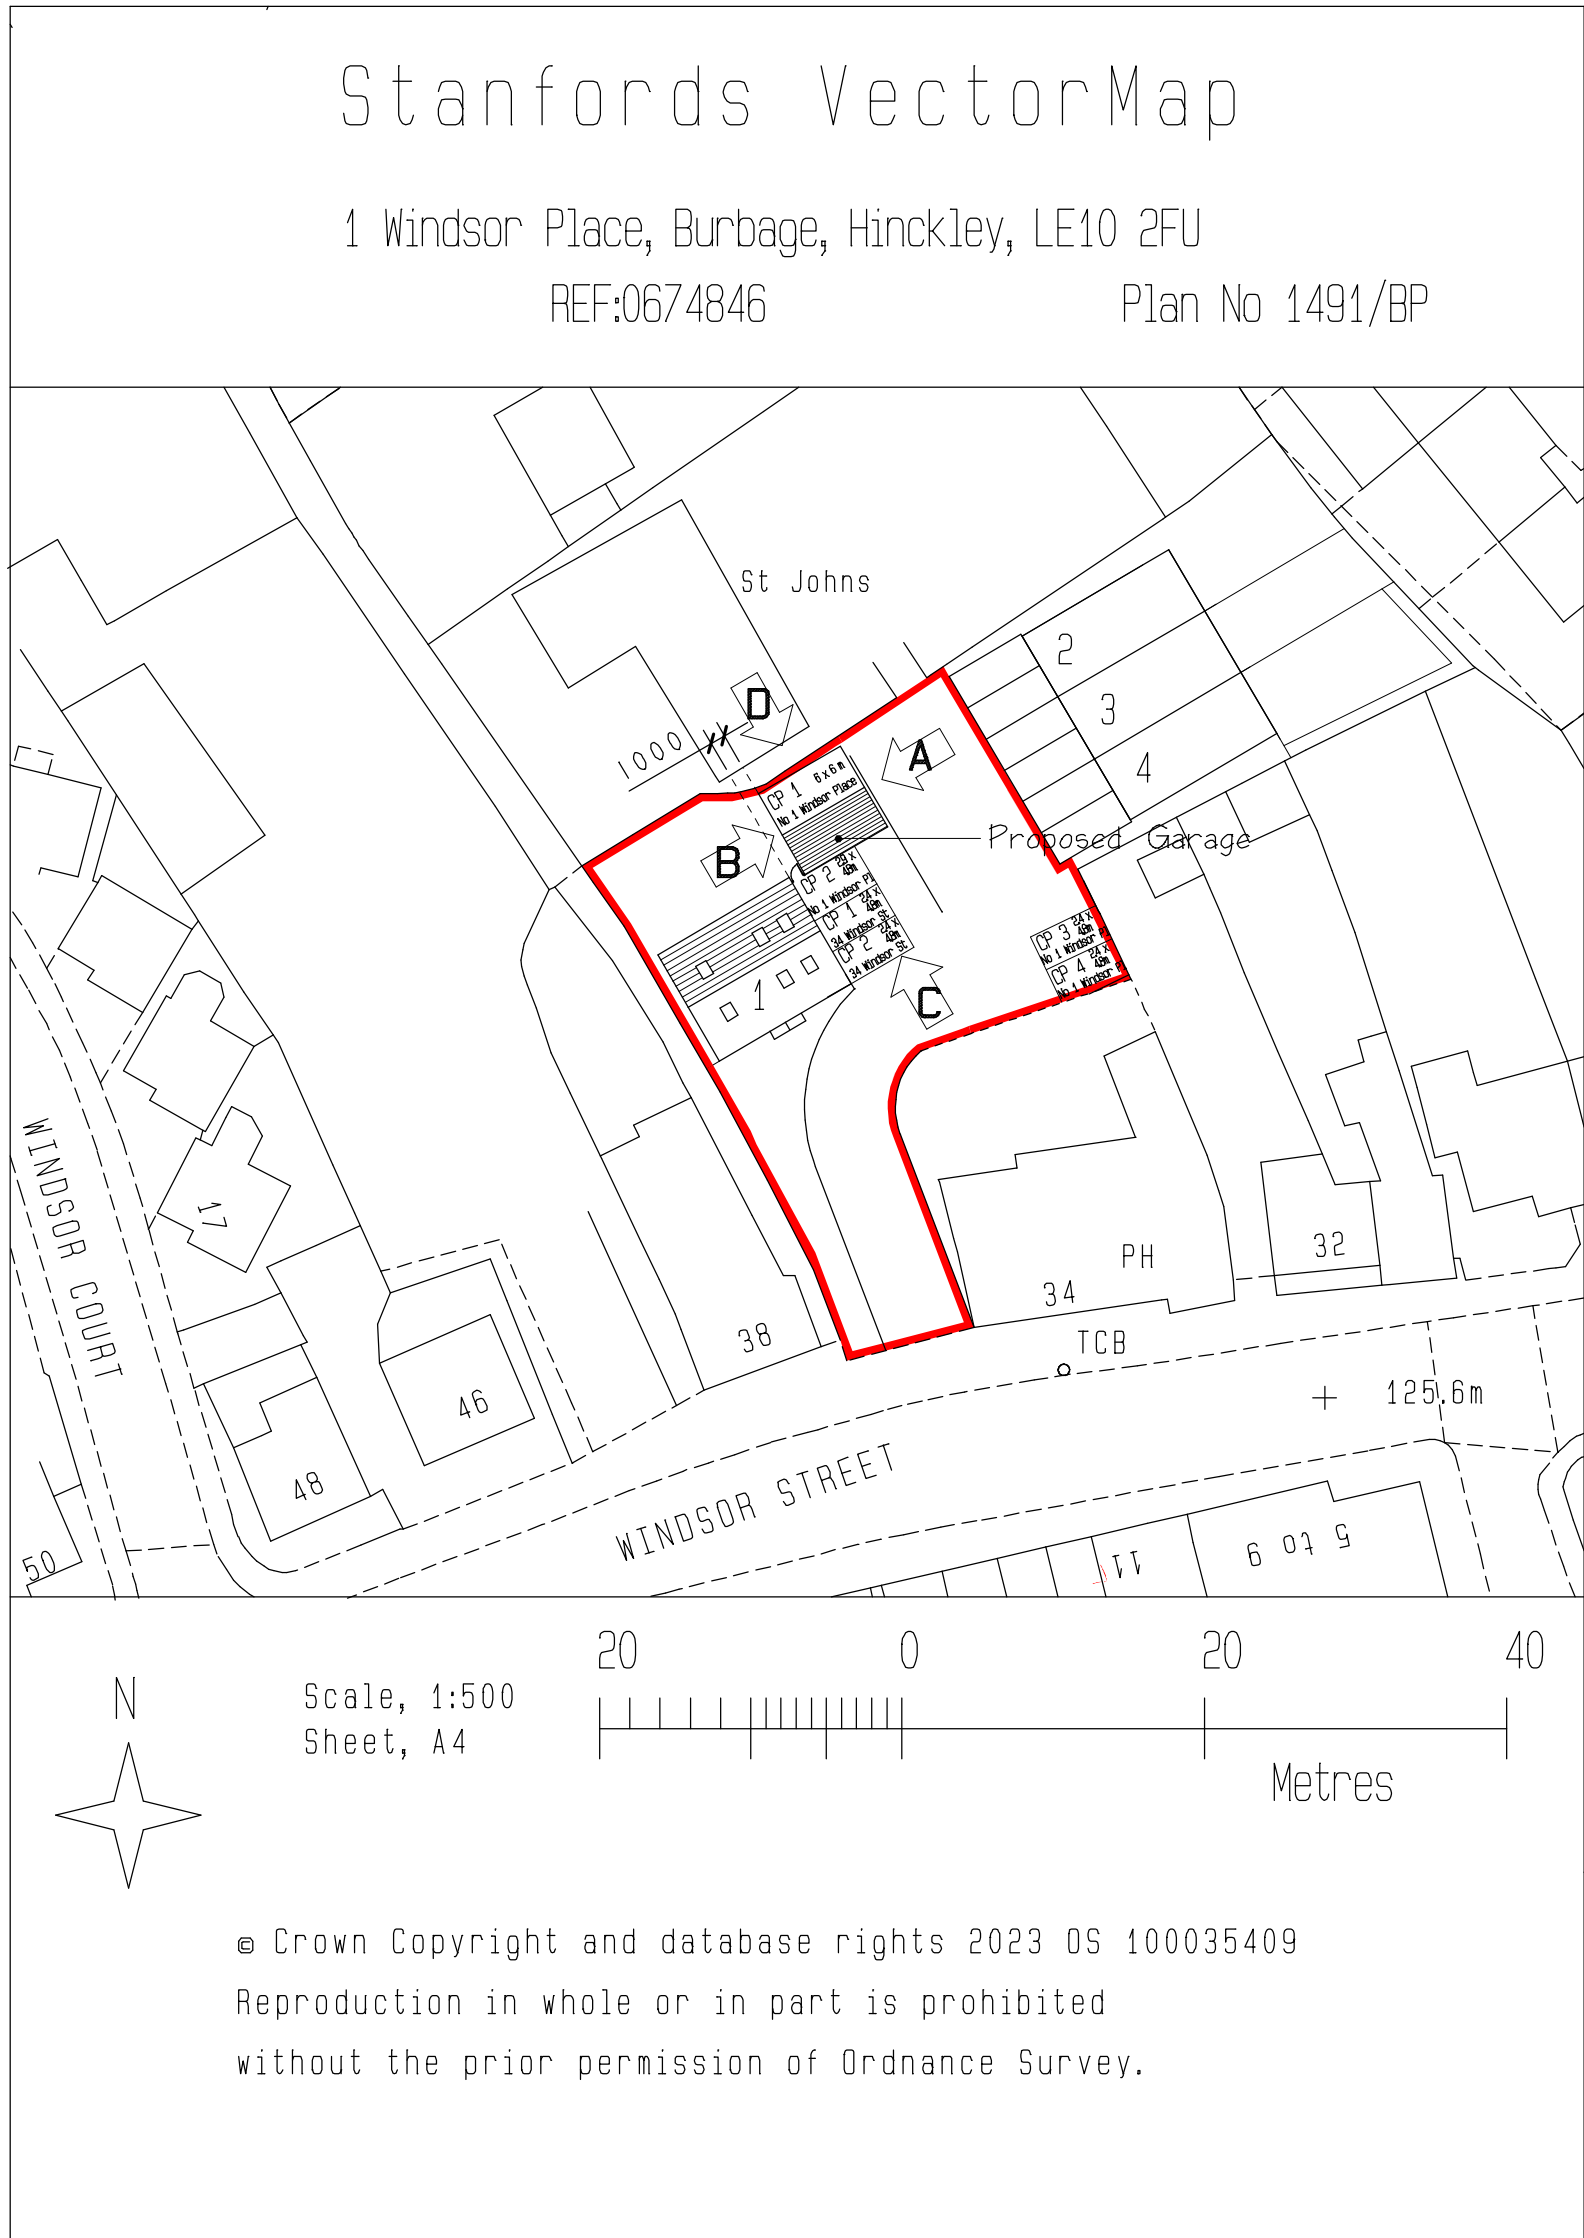


Block Plan

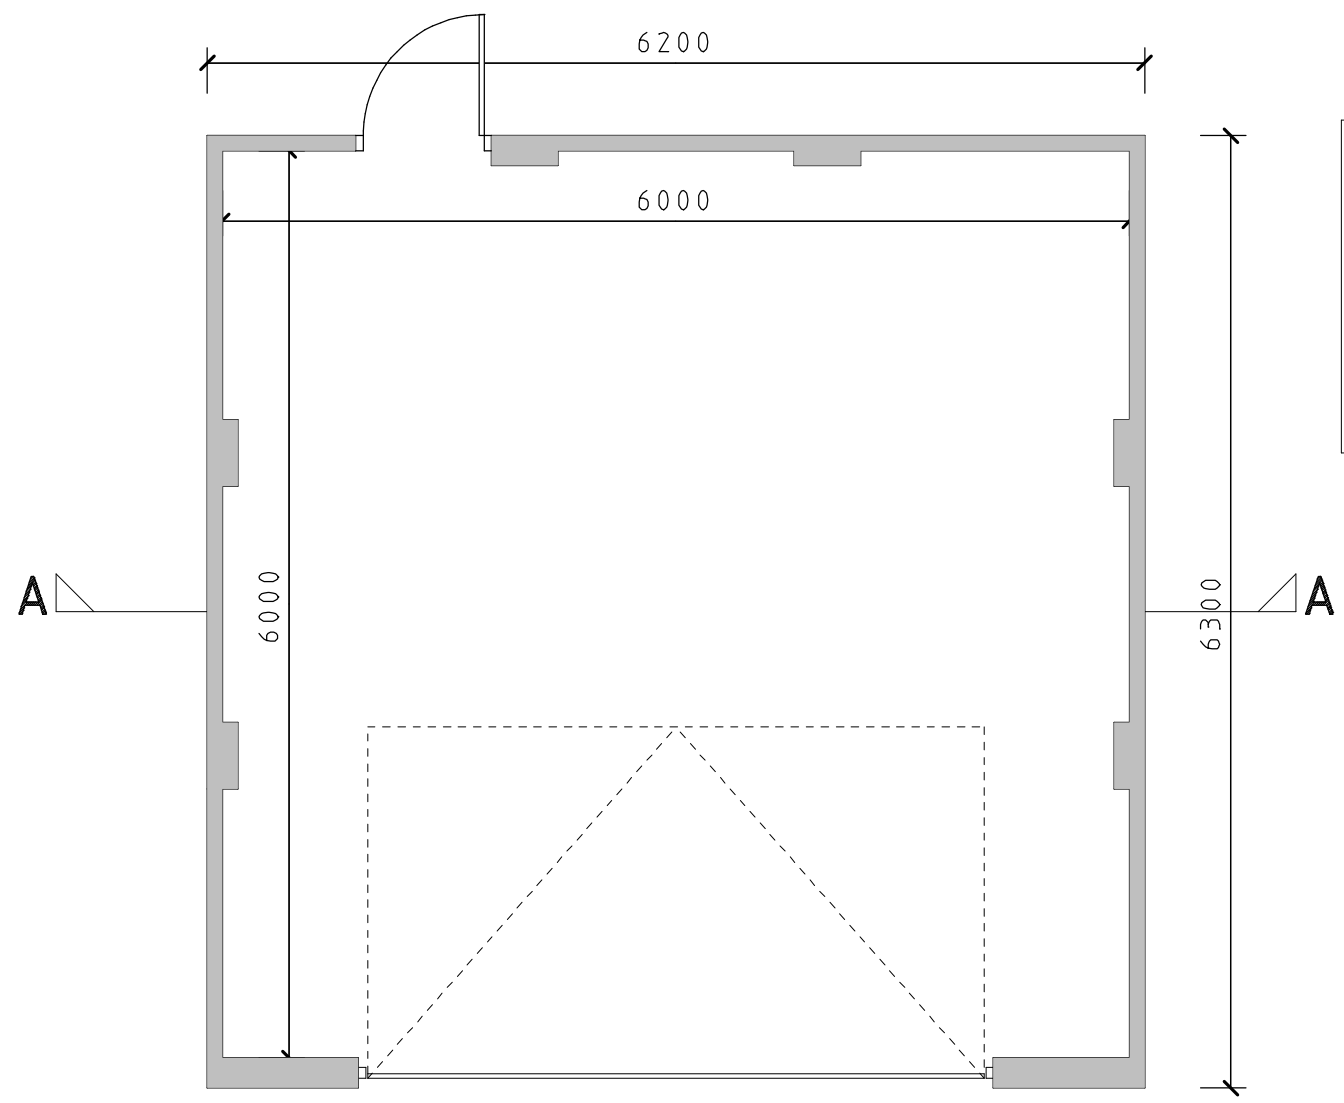

Floor Plan

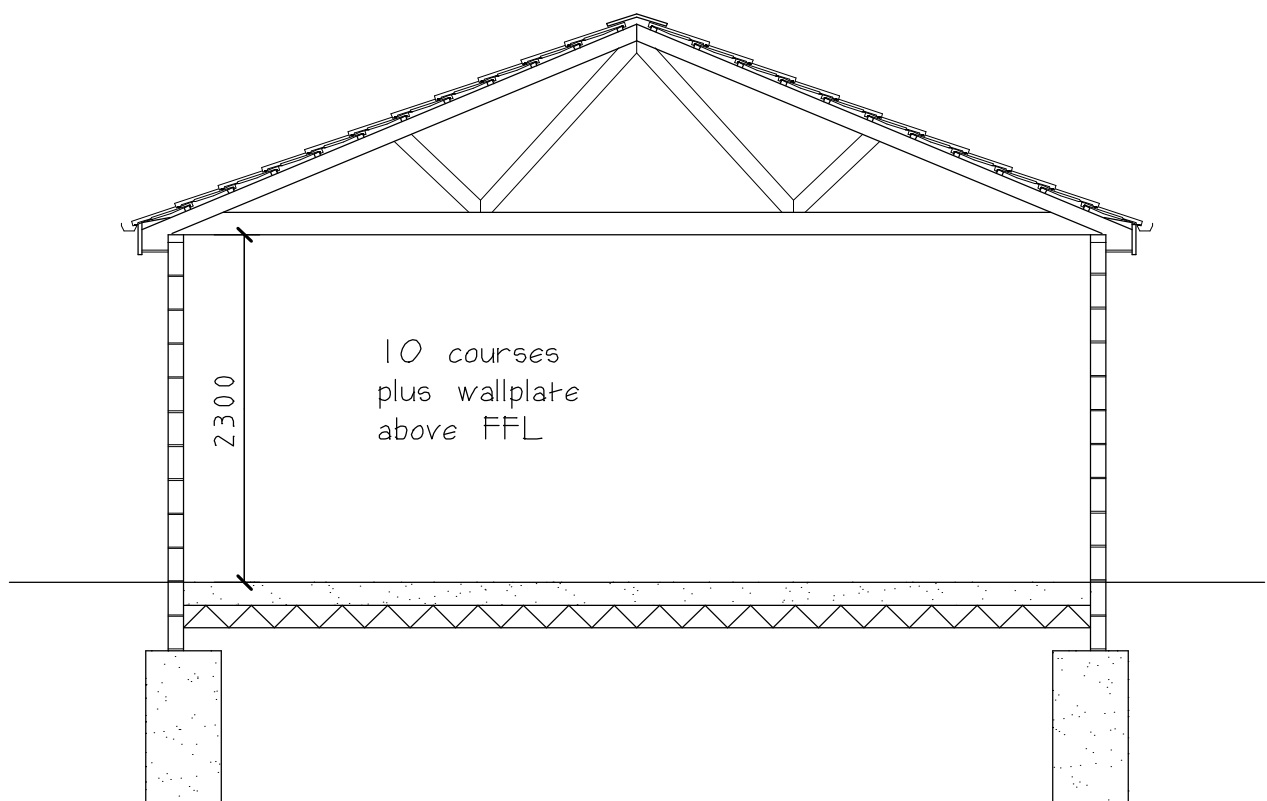

Section AA

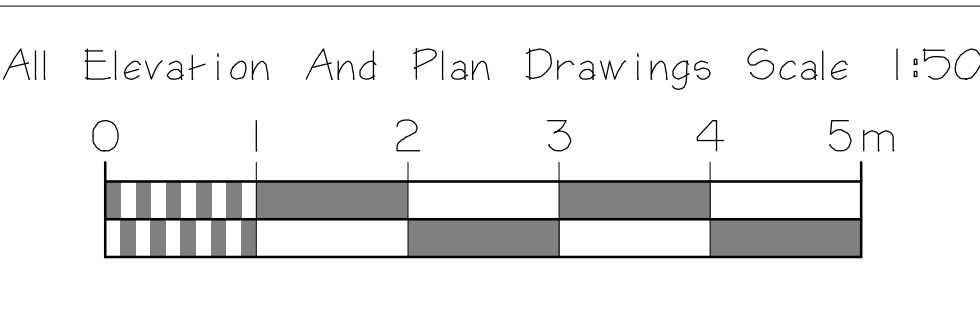

Scale Bars

AMENDED PLAN

REV-A 7/6/2023

Garage turned through 90°
Parking spaces altered

CLIENT
H and H Homes LTD

JOB TITLE
**1 Windsor Place
Burbage
Hinckley
LE10 2FU**

DRAWING TITLE
Detached Garage

SCALE	SHEET	DATE	DRAWN BY
1:50 & 1:100	A1	April 23	A Moore

ANDREW MOORE
ARCHITECTURAL SERVICES
Tel: 07973397765
Email: andrewmoore@workmail.com

DRG NO	SHEET NO
1608	