



REV	DATE	INIT	DESCRIPTION




West Elevation

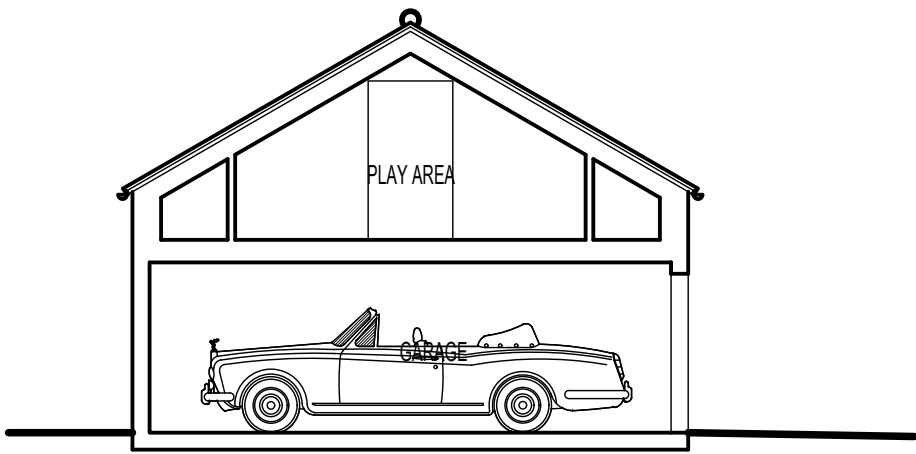


Typical Section

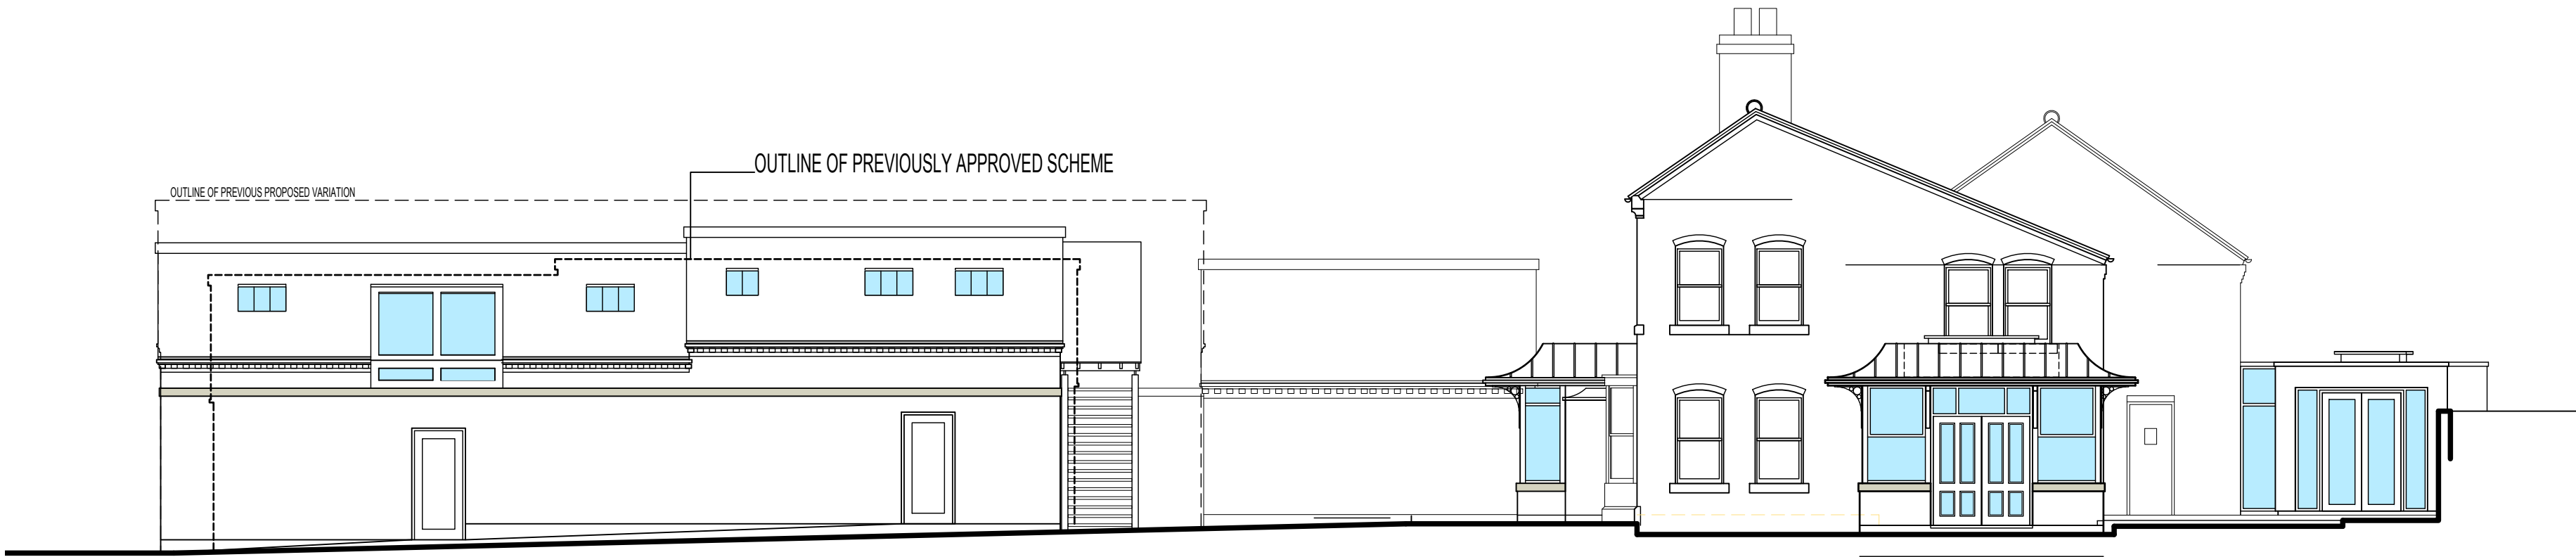


South Elevation

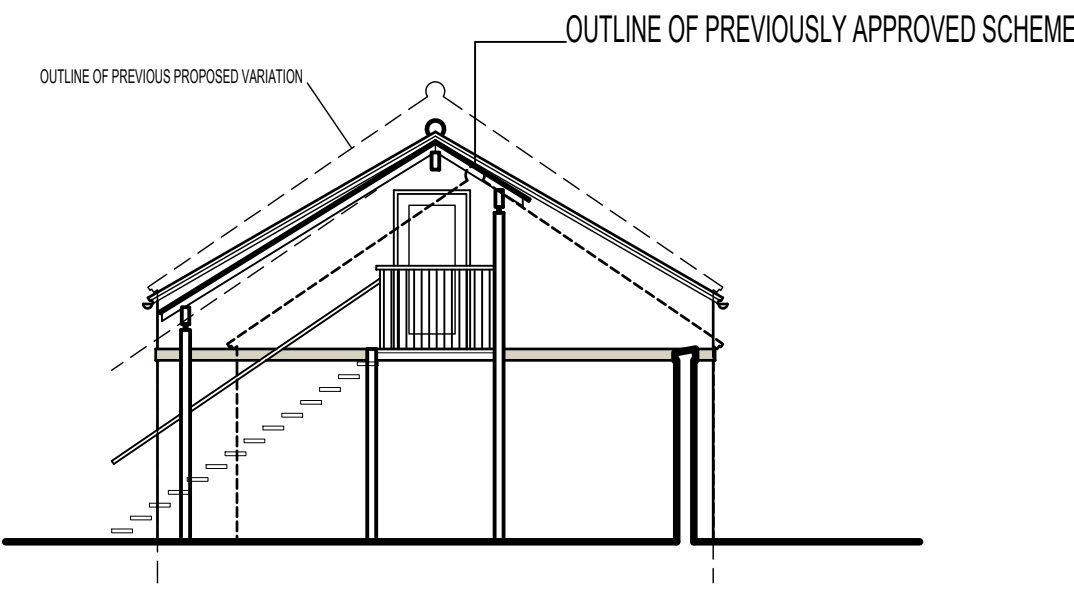


East Elevation to Garage

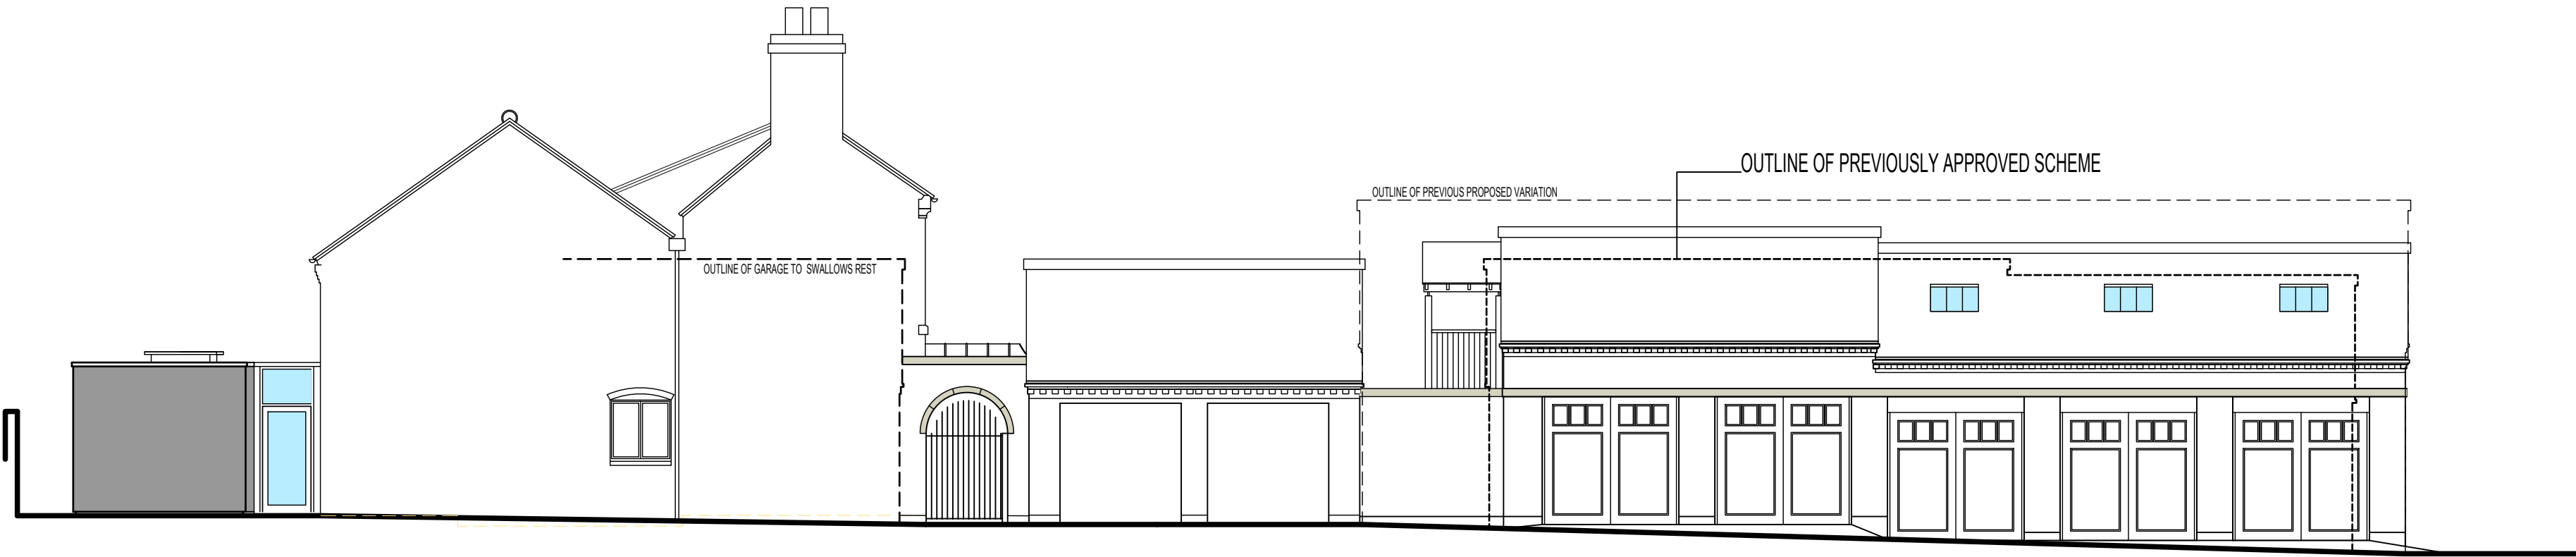

North Elevation

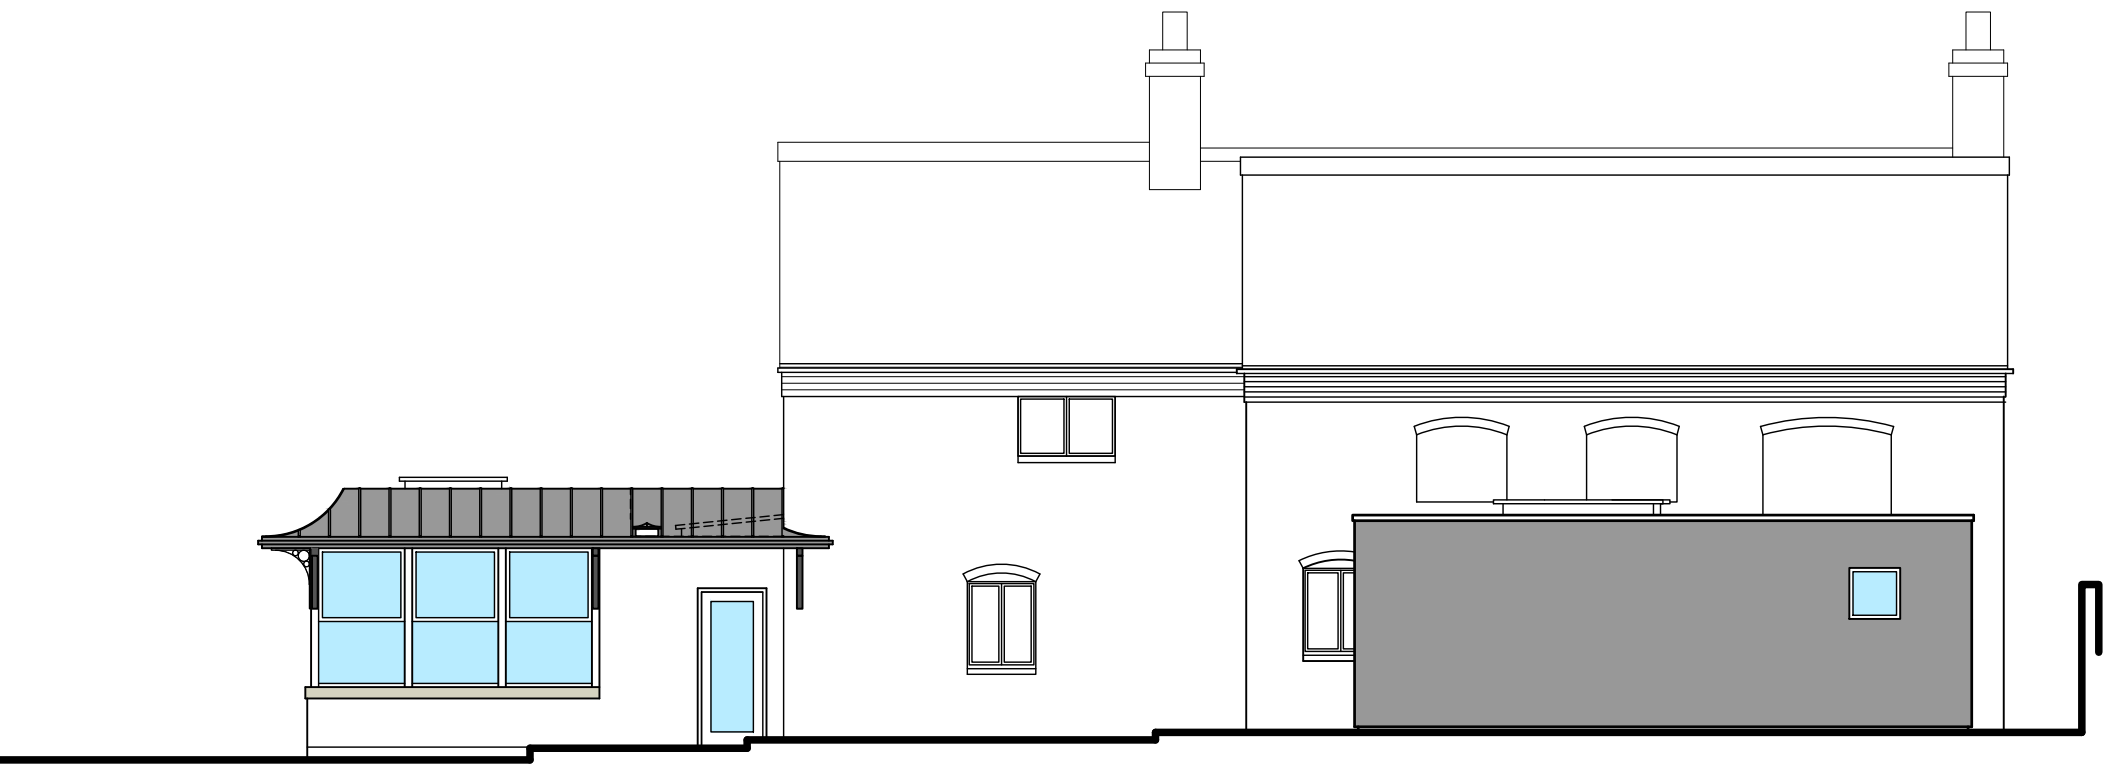


East Elevation

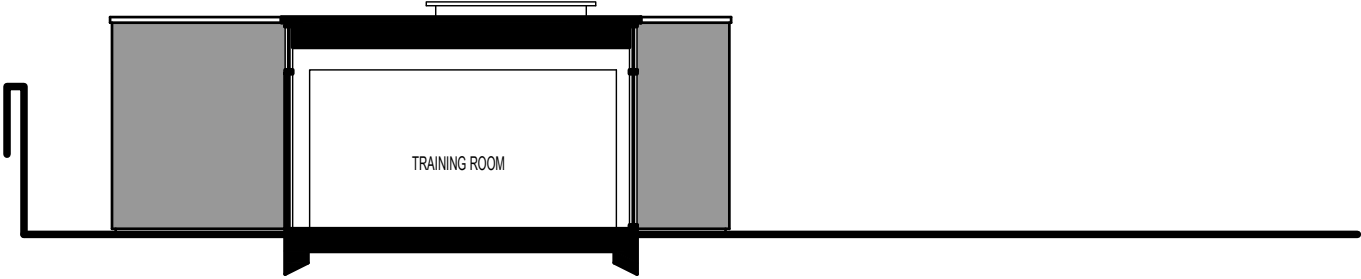

West Elevation to Side Extension

DISCLAIMER NOTES:
DRAWING SUBJECT TO FOLLOWING CONDITIONS:

- SITE LEVEL SURVEY
- MEASURED BUILDING SURVEY
- CONFIRMATION OF LEGAL BOUNDARY & EASEMENTS
- GROUND INVESTIGATION BY OTHERS
- STATUTORY AUTHORITY SERVICES INVESTIGATION
- PLANNING AUTHORITY COMMENTS/ APPROVAL
- HIGHWAY AUTHORITY COMMENTS/ APPROVAL
- CONSERVATION OFFICER COMMENTS/ APPROVAL
- FLOOD RISK ASSESSMENT
- PARTY WALL ACT 1996

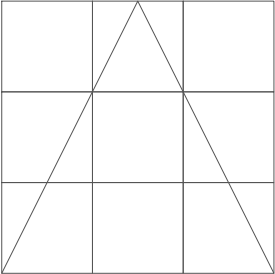

Axon Architects



Spaces Northgate House
2nd & 3rd Floors, Northgate House
Upper Borough Walls, Bath, BA1 1RG, England.
T: 07963 073451
E: studio@axonarchitects.co.uk
W: www.axonarchitects.co.uk

CLIENT
Mr & Mrs Watson

PROJECT
Proposed Amendments to approved Garage building (21/01423/HOU)
Oak Tree House
Rogue's Lane, Stoke Golding

STATUS
Planning
DATE
19-05-2023
DRAWN
nja
CHECKED
jh
SCALE
1:100

DRAWING
Elevations with Approved & Previous Submission Outline

DRAWING No.
211475-PL1007
REVISION
-