



Grey Dashed Line Indicates
Previously Submitted Outline

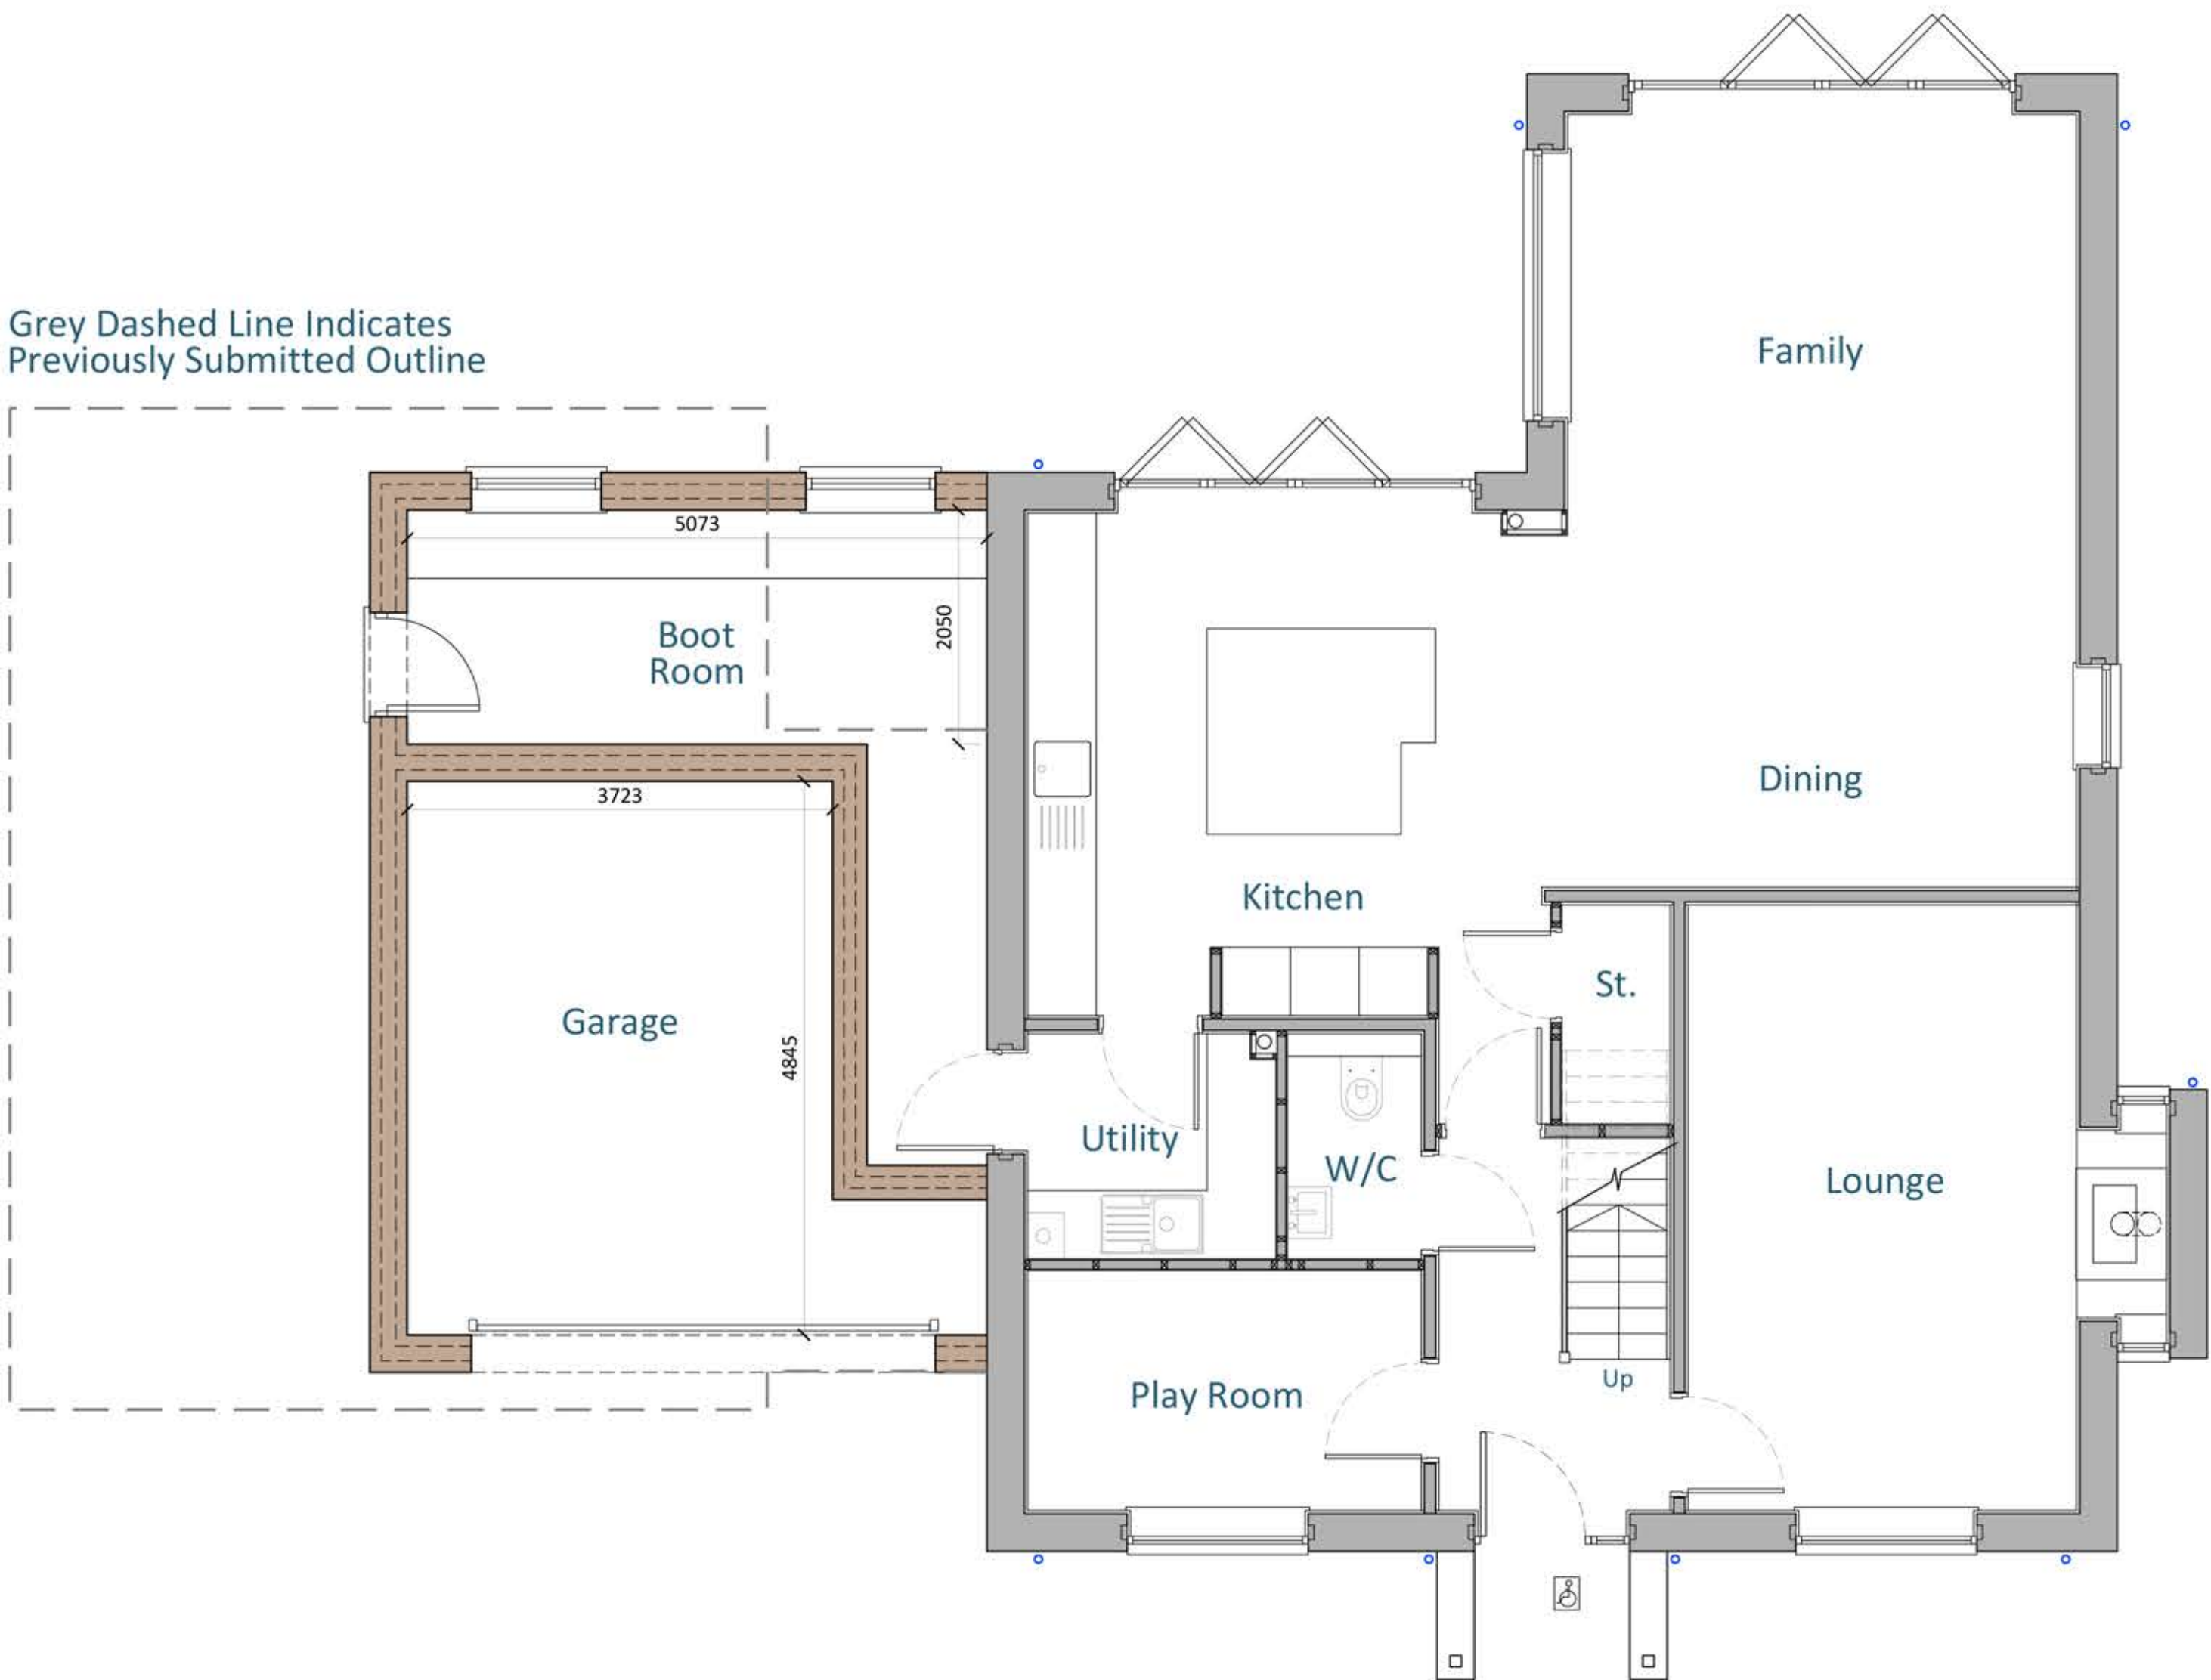

Proposed Ground Floor Plan
Scale 1:50

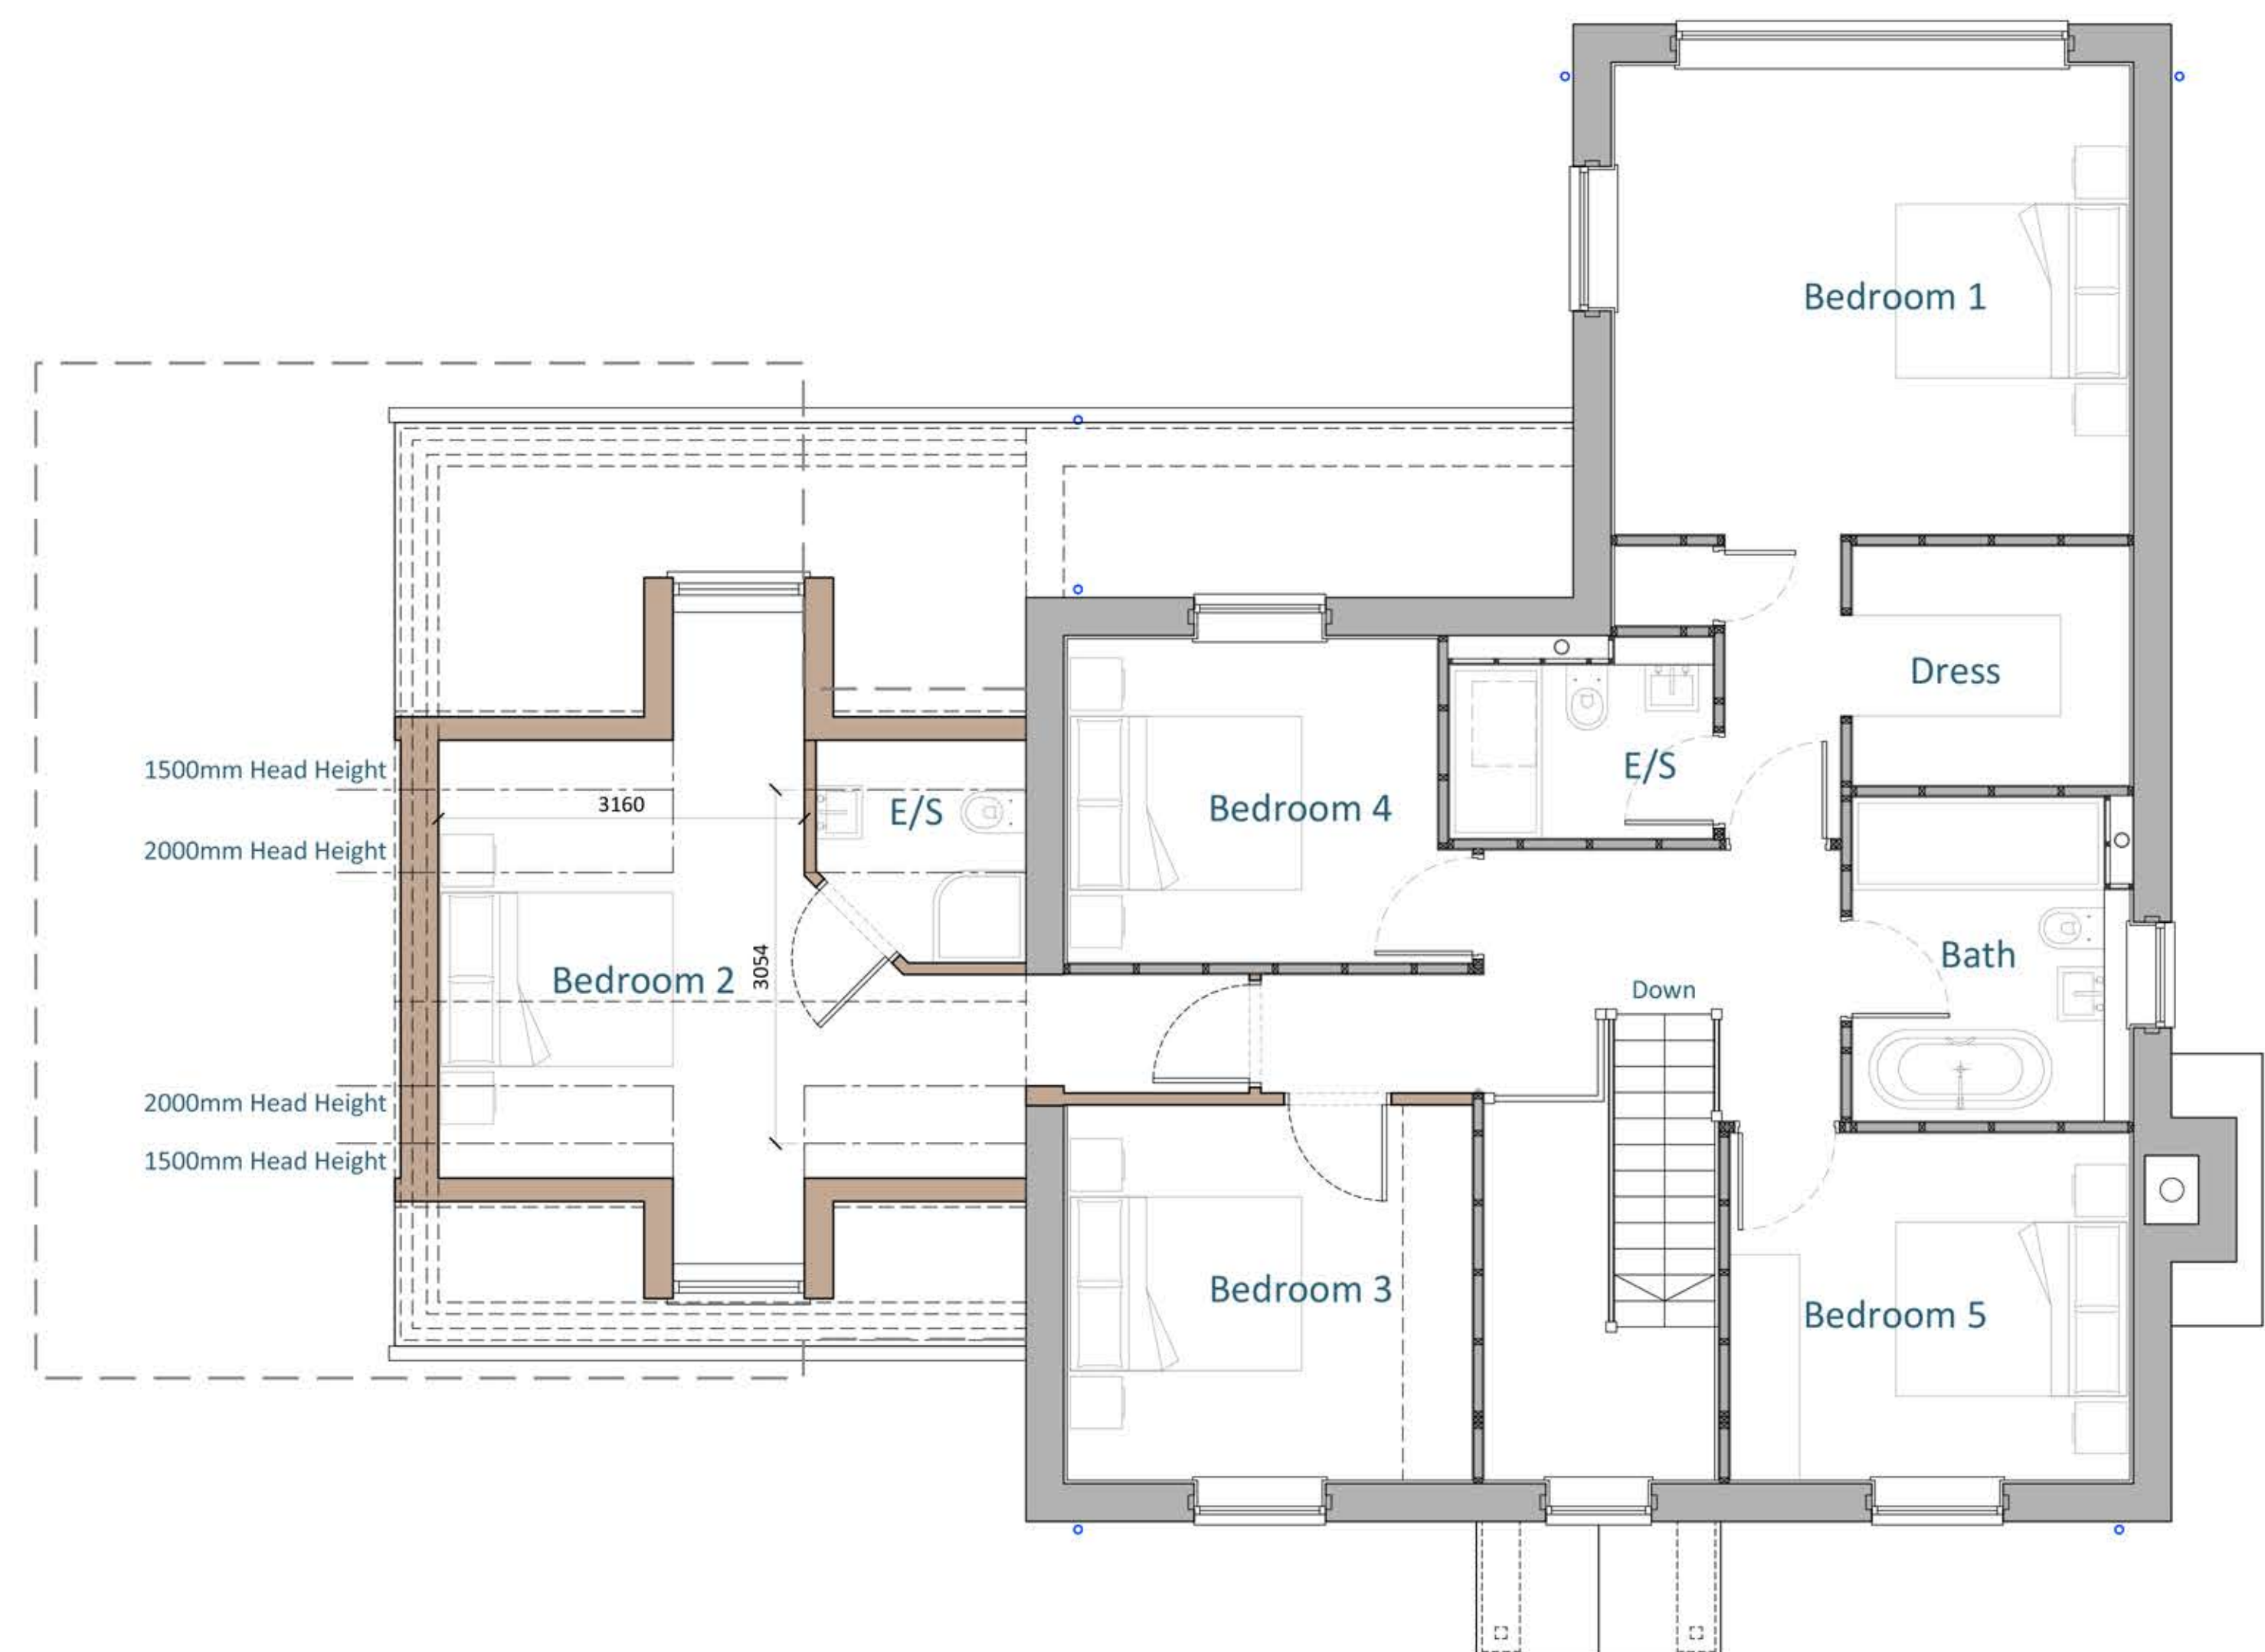

Proposed First Floor Plan
Scale 1:50



Disclaimer

© This drawing is the copyright of Lawrence & Finley Architects Ltd. and may not be reproduced or used except by written permission.
Figured dimensions to have precedence over scaling.
Please read this drawing in conjunction with the specification.
Check all site dimensions prior to any construction.
Refer any discrepancies found to the Architects.

Revisions

A	Revised In Line With Planners Comments	02/08/2023
---	--	------------

Contact + Location

T 07974 834305
E kristian@lfarchitects.co.uk

Lawrence & Finley Architects Ltd.
27 Templar Road,
Ashby-De-La-Zouch,
Leicestershire, LE65 2AD

Details

Client Job Title Job Type Drawing Title	Mr & Mrs T. Theobald 27 Church Road, Nailstone Existing Residential Dwelling Proposed Plans
Job Number Drawing Number Scale Status	255 PL-05A 1:50 A1 PLANNING



LAWRENCE | FINLEY
ARCHITECTS