




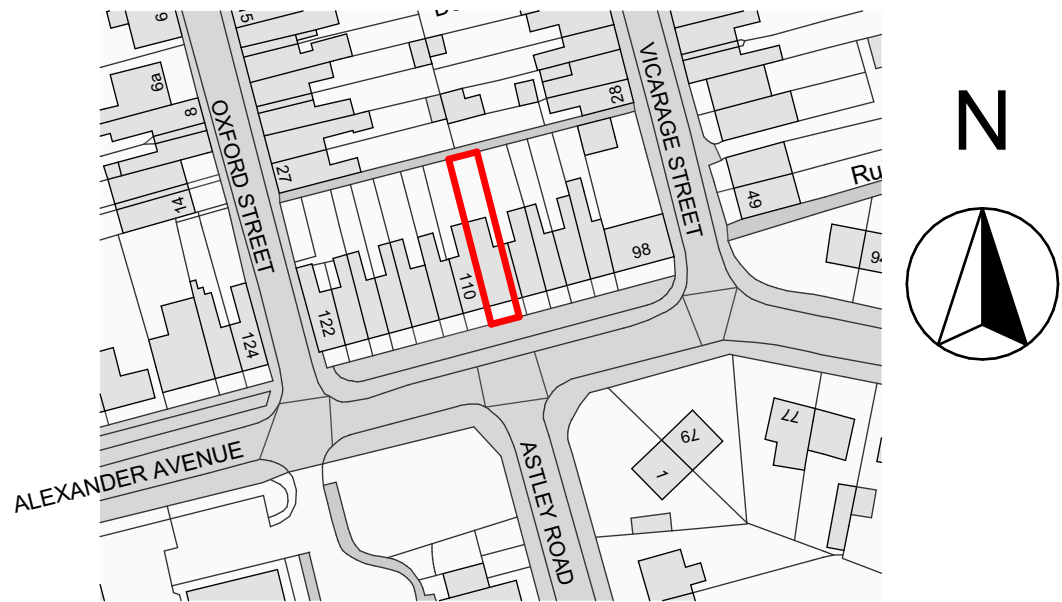


LOCATION PLAN @ 1:1250

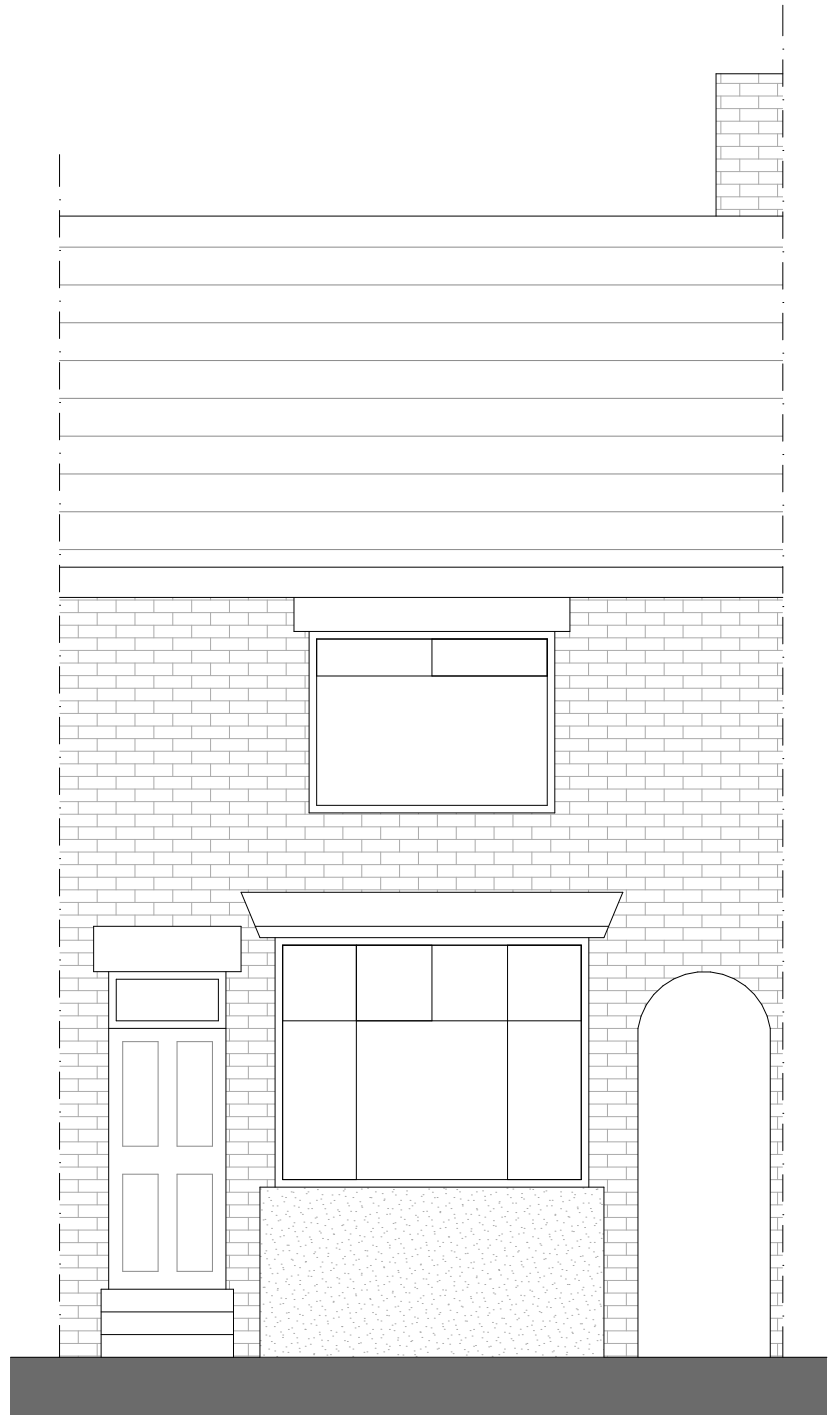


EXISTING FRONT ELEVATION

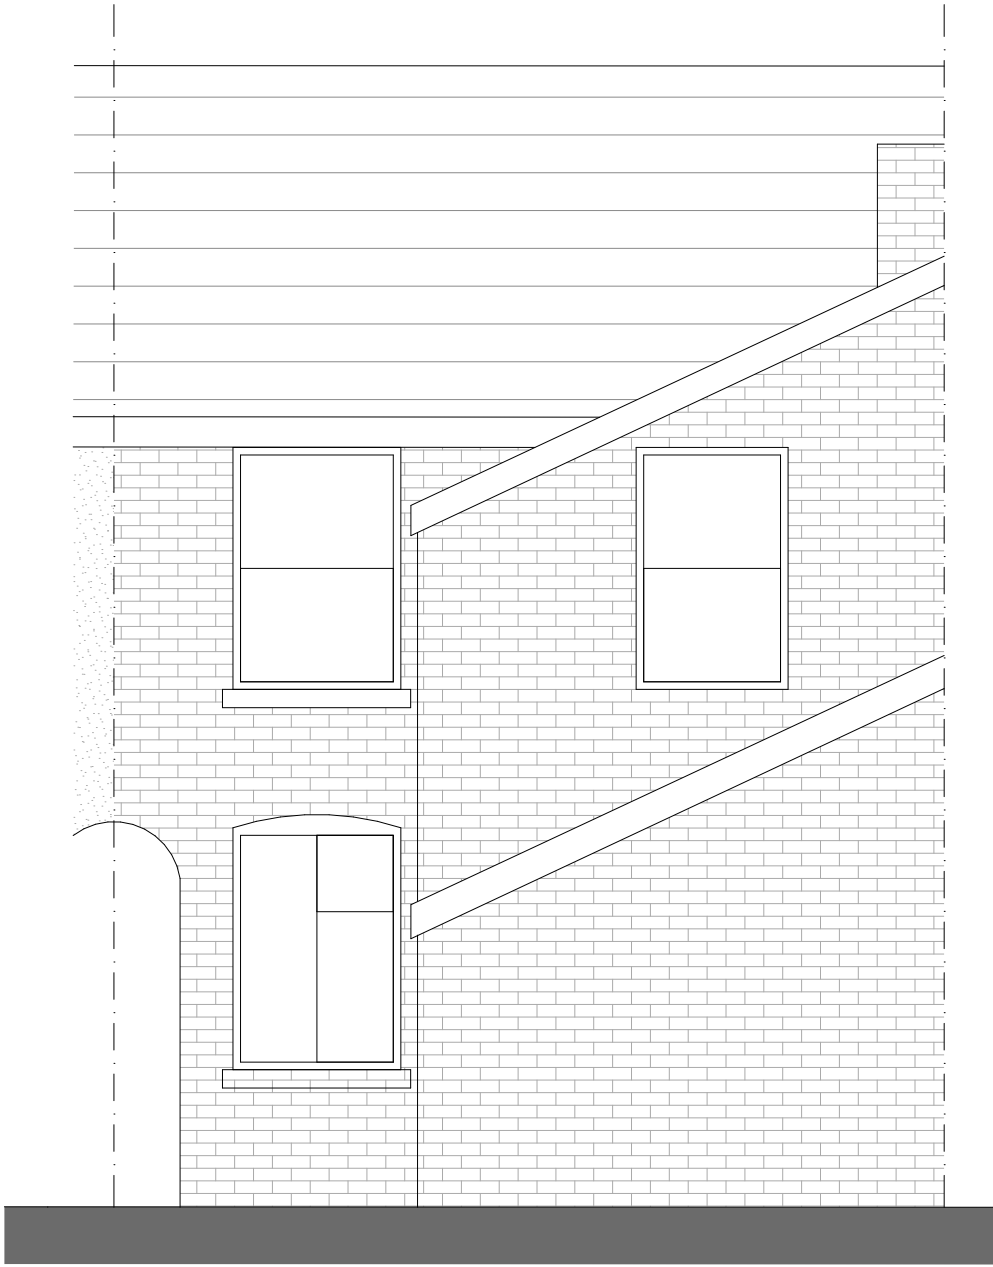


EXISTING BACK ELEVATION

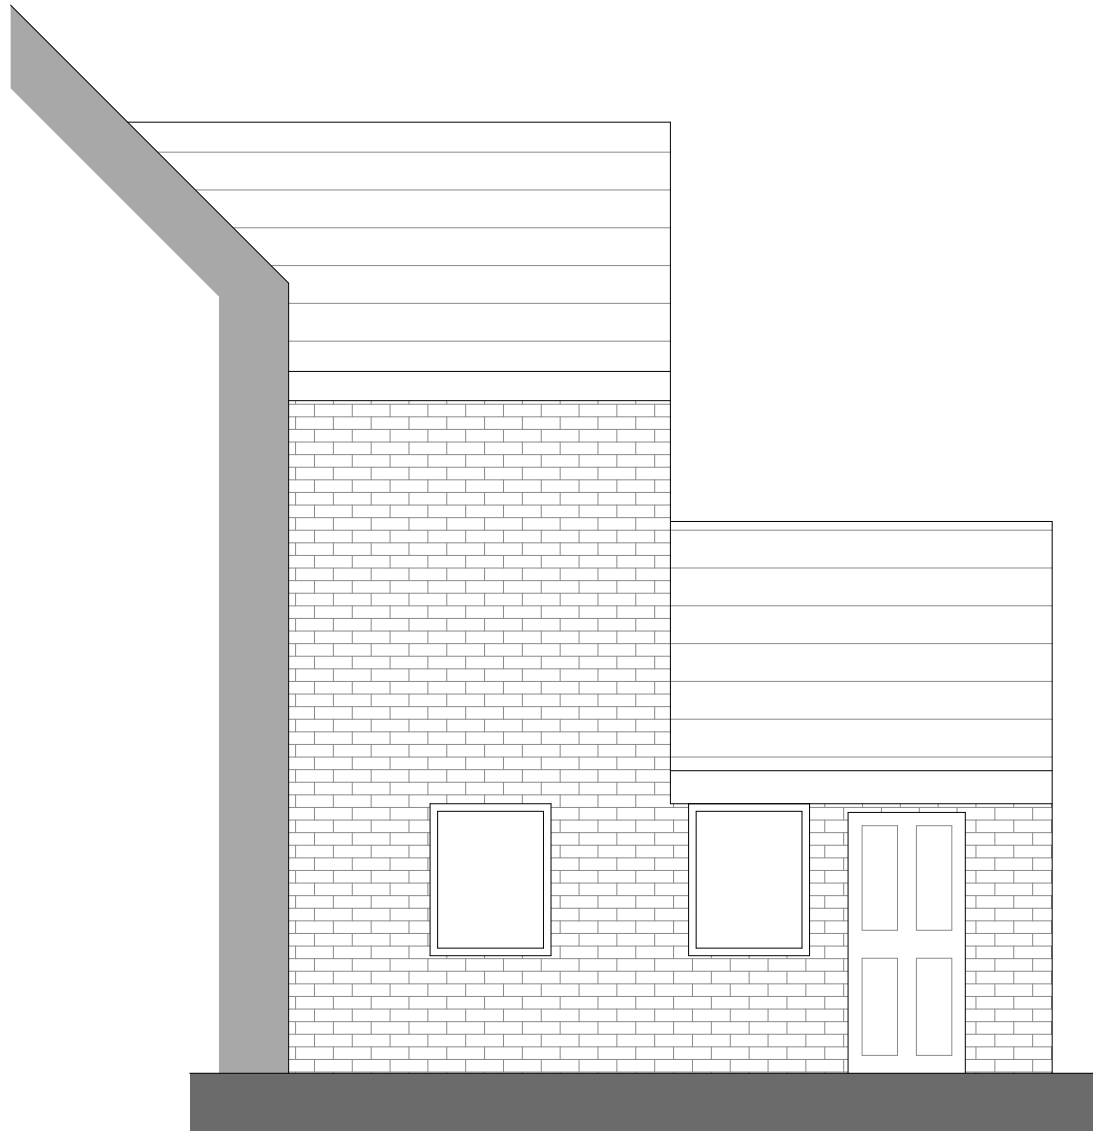


EXISTING SIDE ELEVATION

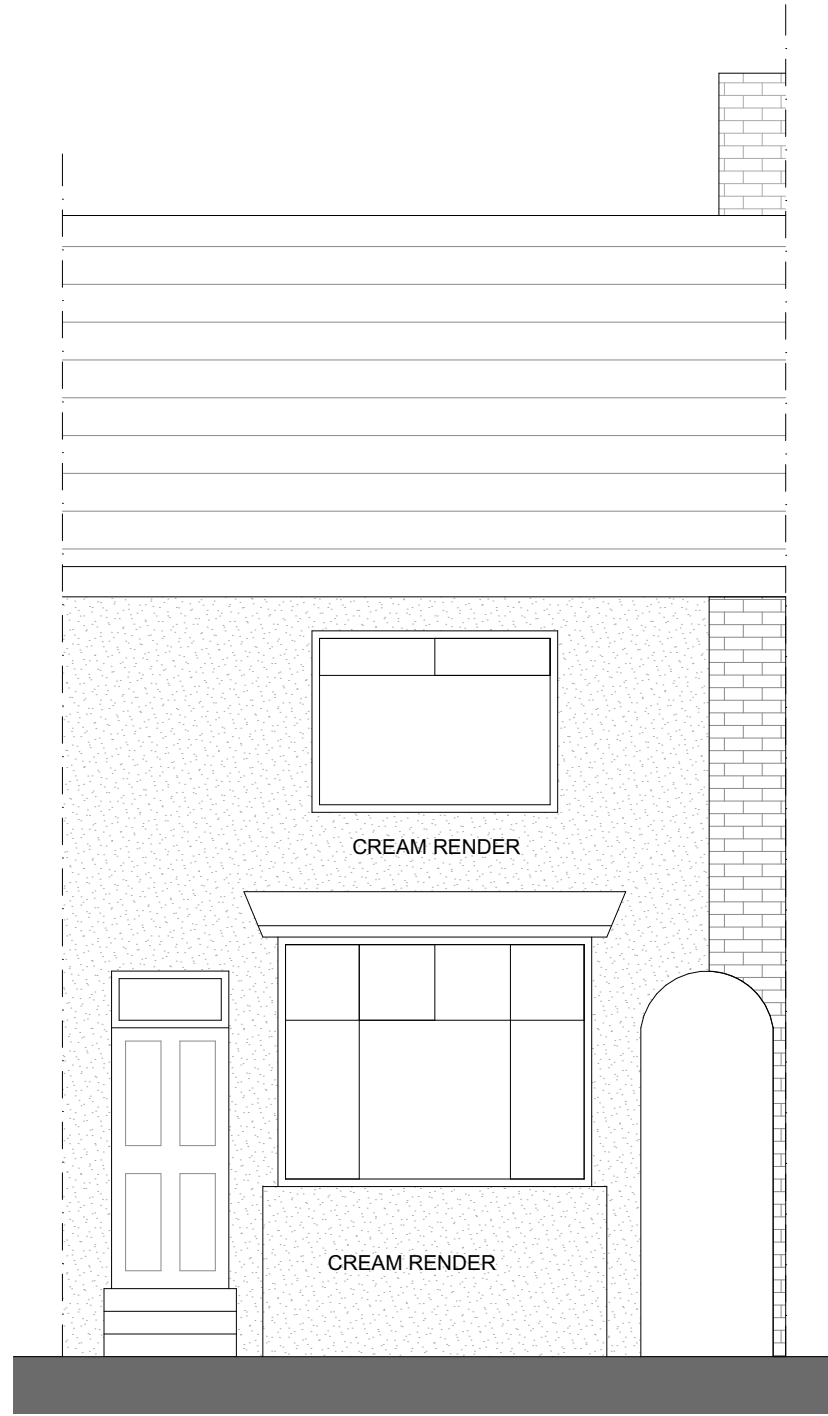

PROPOSED FRONT ELEVATION

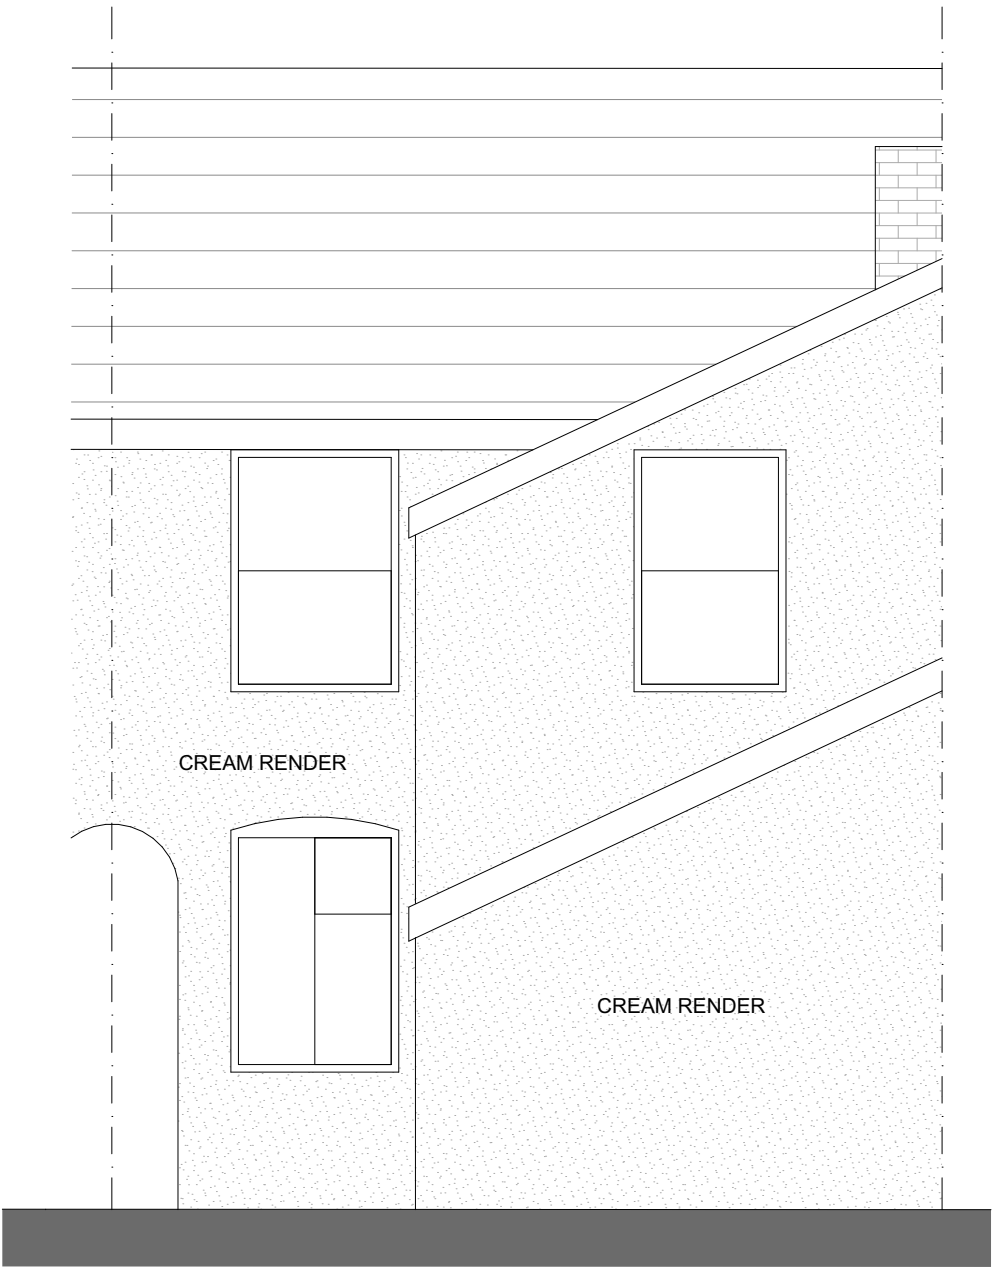

PROPOSED BACK ELEVATION

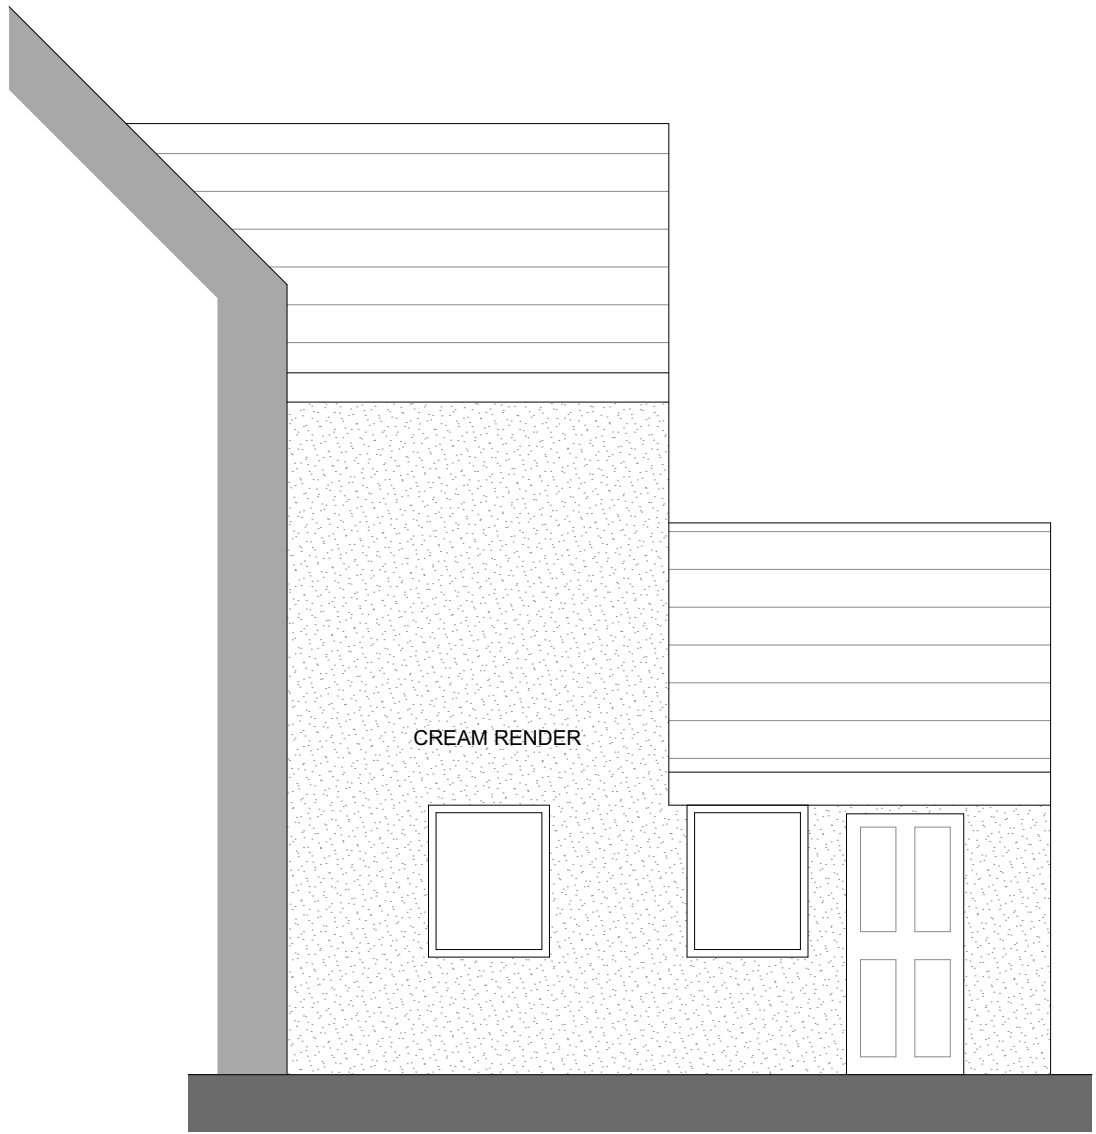

PROPOSED SIDE ELEVATION



External render system as shown to be
Wetherby Stone wool 4S Silicone external wall insulation
overall thickness 100mm all installed to manufacturers
details and instructions

Notes

- 1) This drawing MUST NOT BE SCALED.
Unless being used for planning purposes.
- 2) All dimensions to be CHECKED ON SITE and
any DISCREPANCY reported to the Architects.
- 3) The site boundary shown is the best assumed
from available data and does NOT represent
legal ownership.



SCALE BAR 1:50 @ A1

B: Rear proposed elevation revised. 09.10.25

A: Front proposed elevation revised. 06.10.25

Revisions.

- | | |
|--------------------------------------|---|
| ☐ APPROVAL | ☐ INFORMATION |
| ☐ PRELIMINARY | ☐ FOR CONSTRUCTION |

Project

EXTERNAL WALL INSULATION
108 ALEXANDER AVENUE
LEICESTER, LE9 7AG

Client

EMH HOMES

Drawing Title

108 ALEXANDER AVENUE

Drawing By
PJT

Checked By
JHS

Date
March 2025

Scale
1:50 @ A1

Drawing Number
8075 / 02

Revision
B

UNIT 4B
FIR TREE LANE
GROBY
LEICESTERSHIRE
LE6 0FH
TEL. 0116 254 7868
www.gwh.co.uk

