




Proposed Ground Floor Plan - 1:50 @ A1

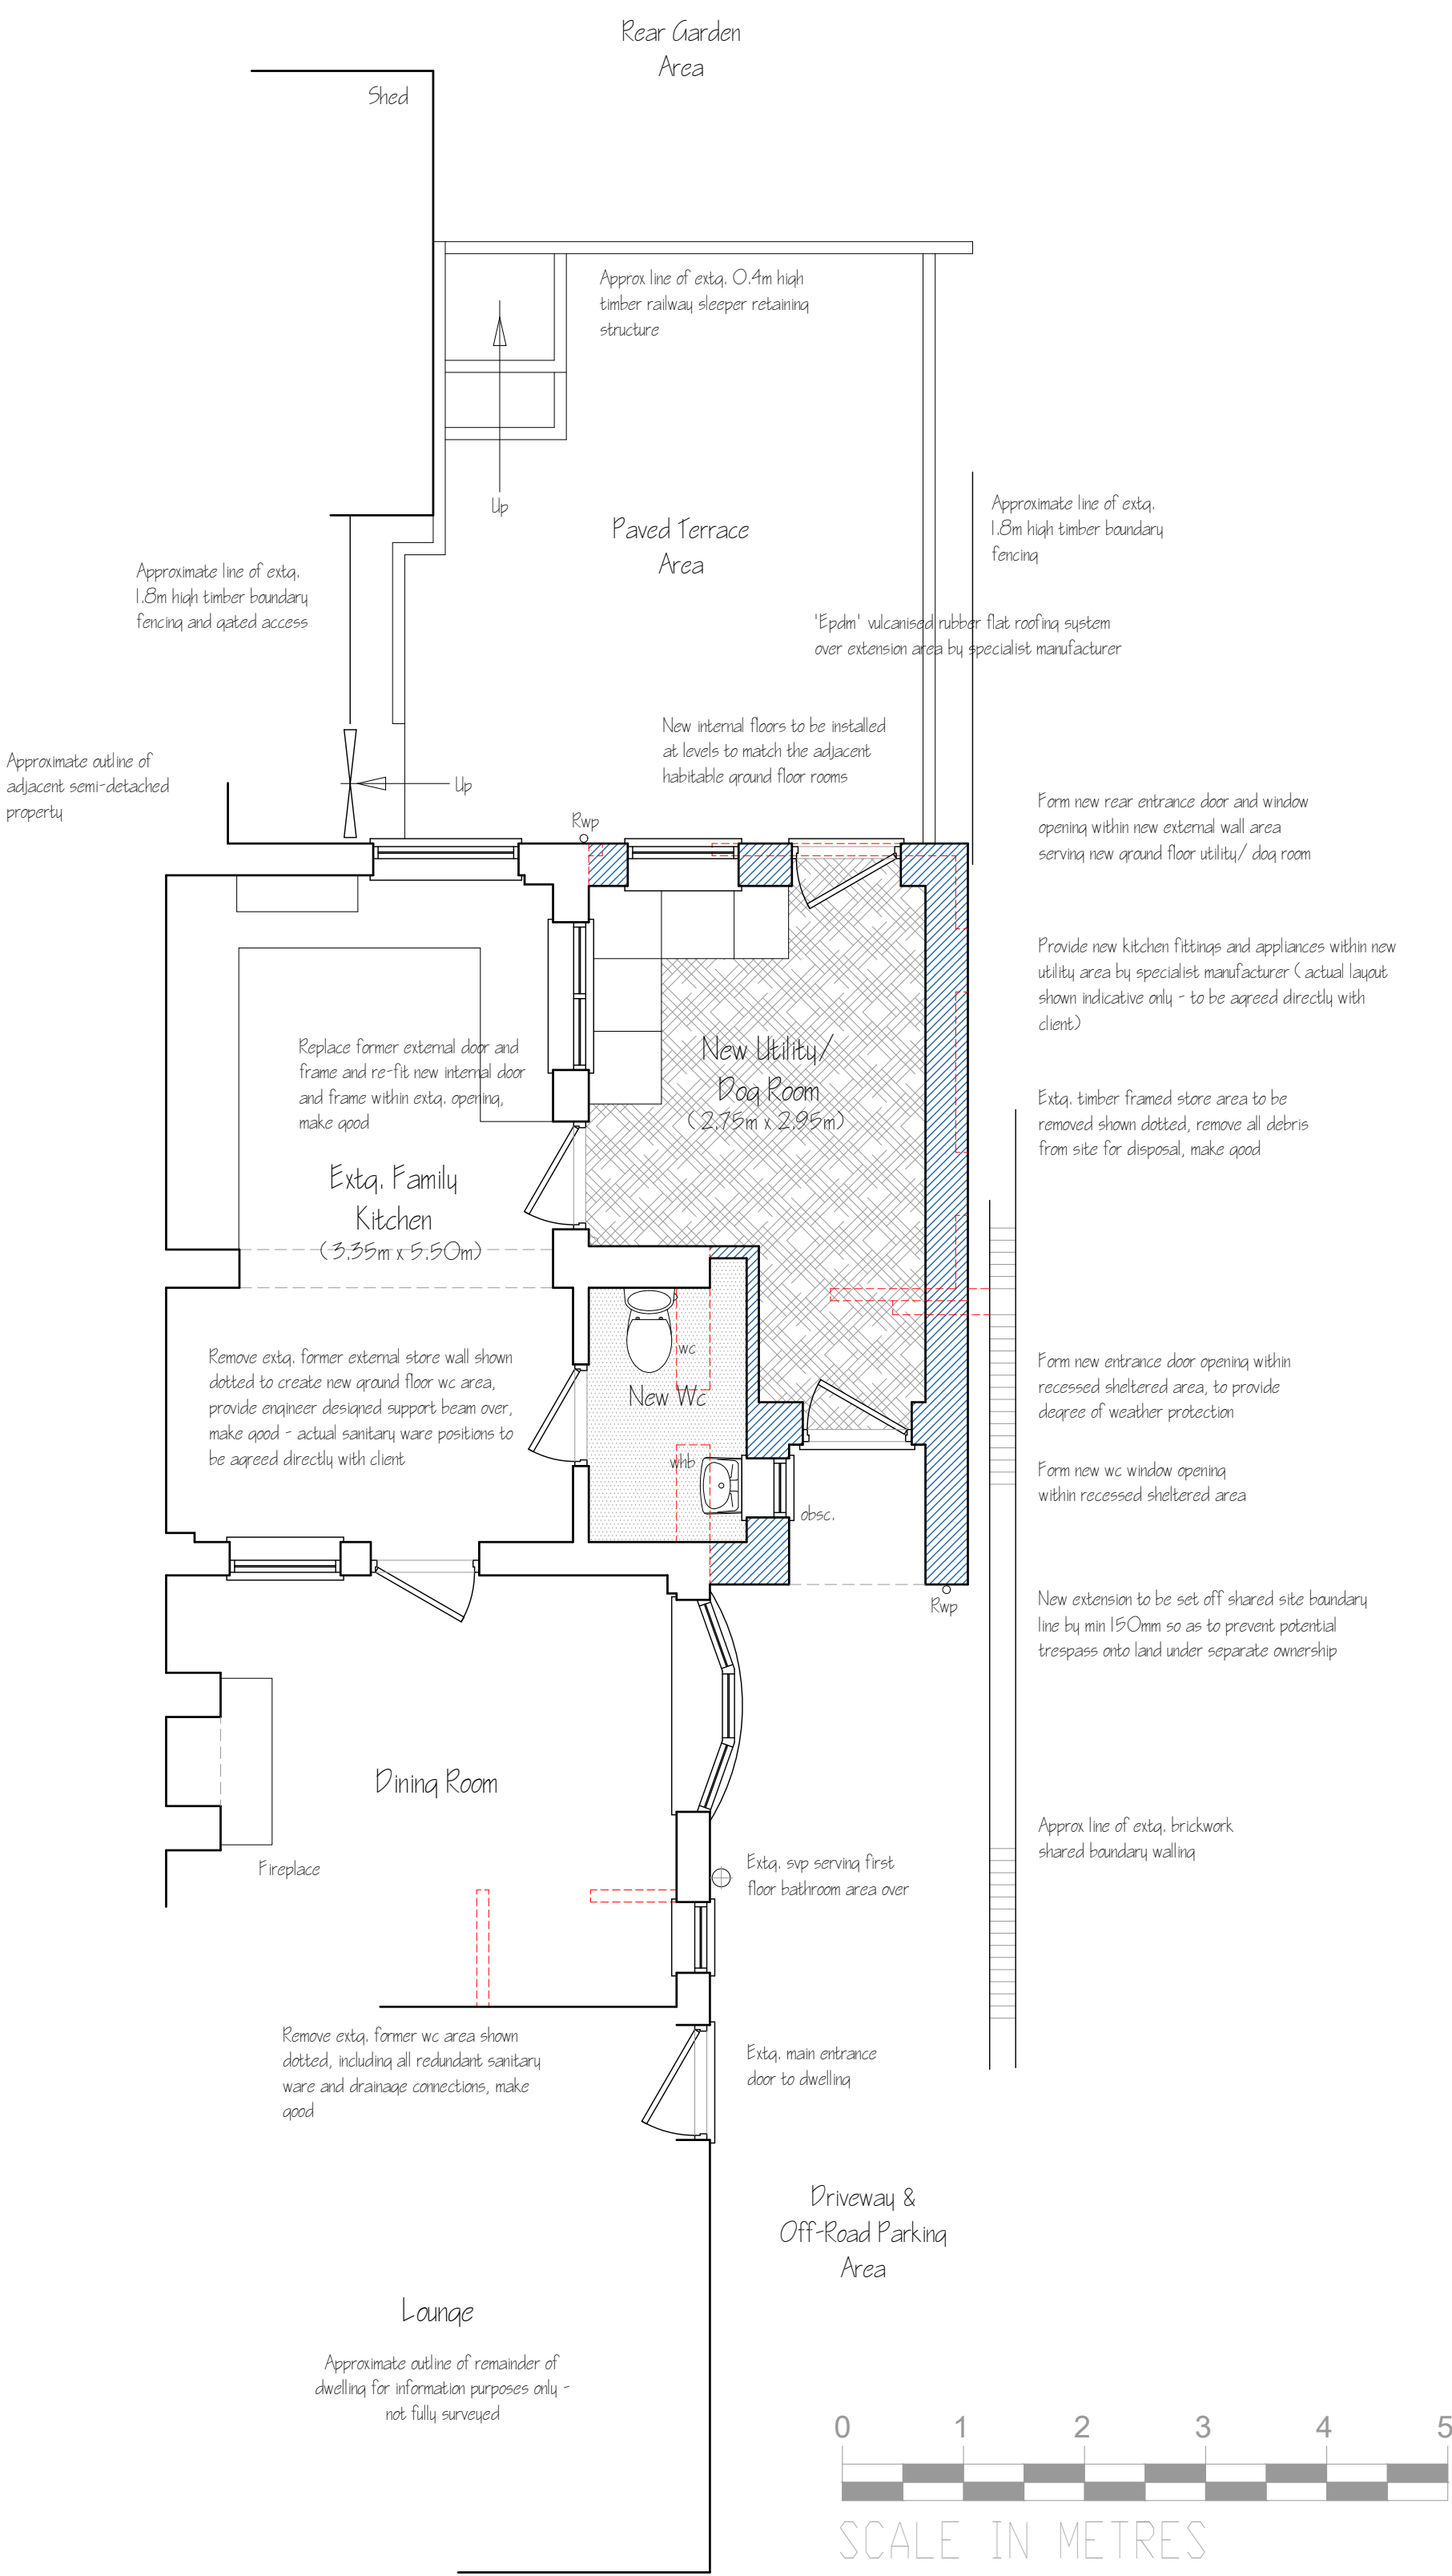

Proposed Section - 1:50 @ A1

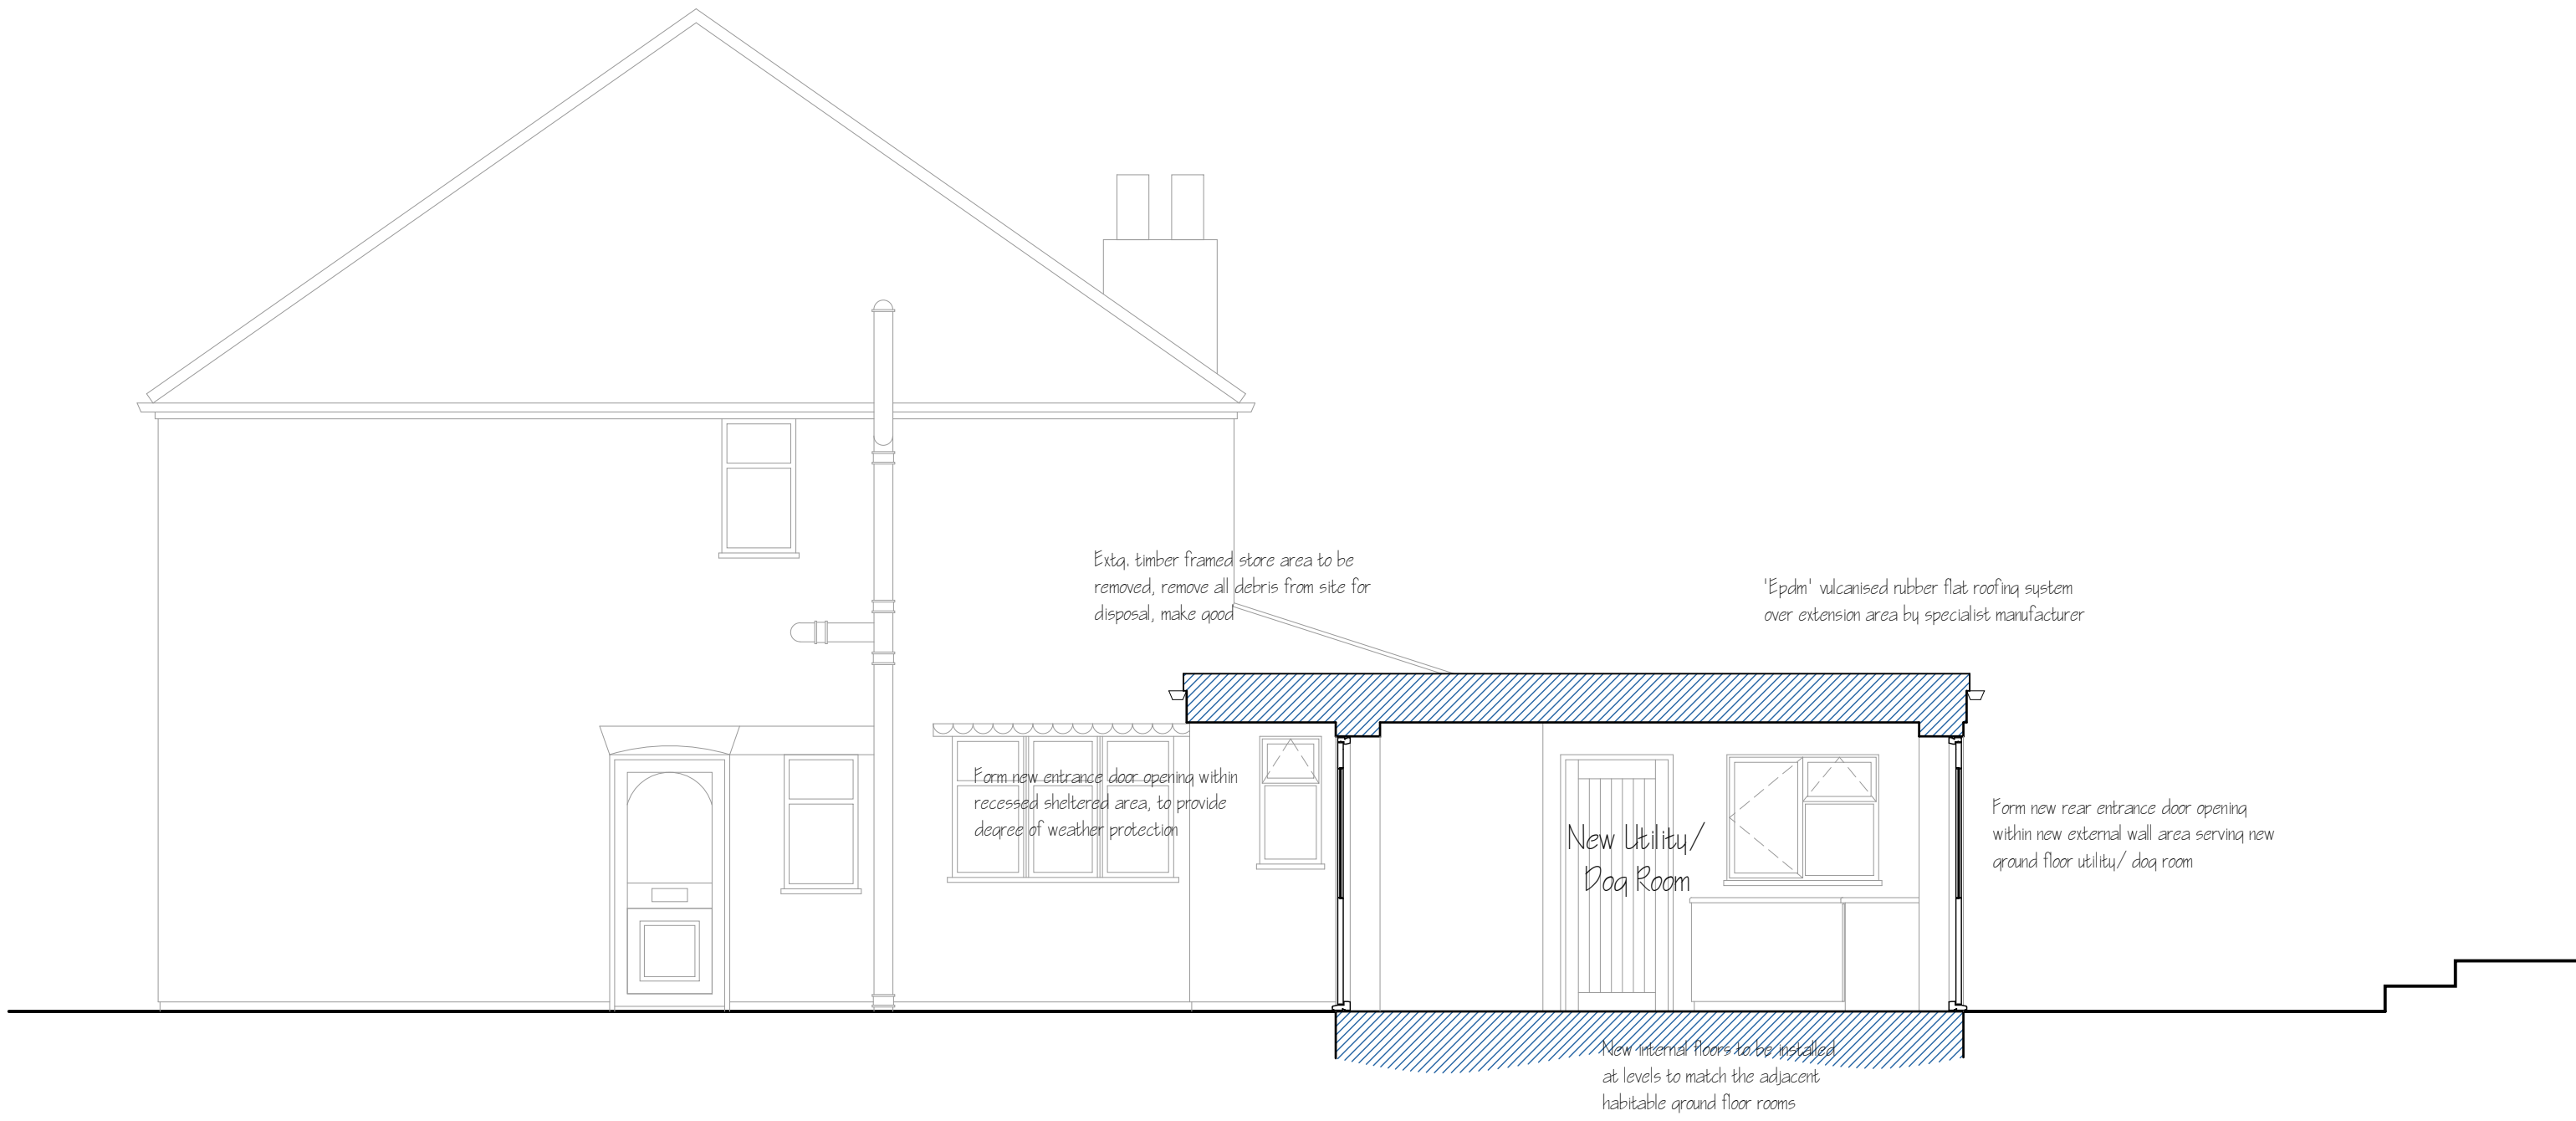

Proposed Section - 1:50 @ A1

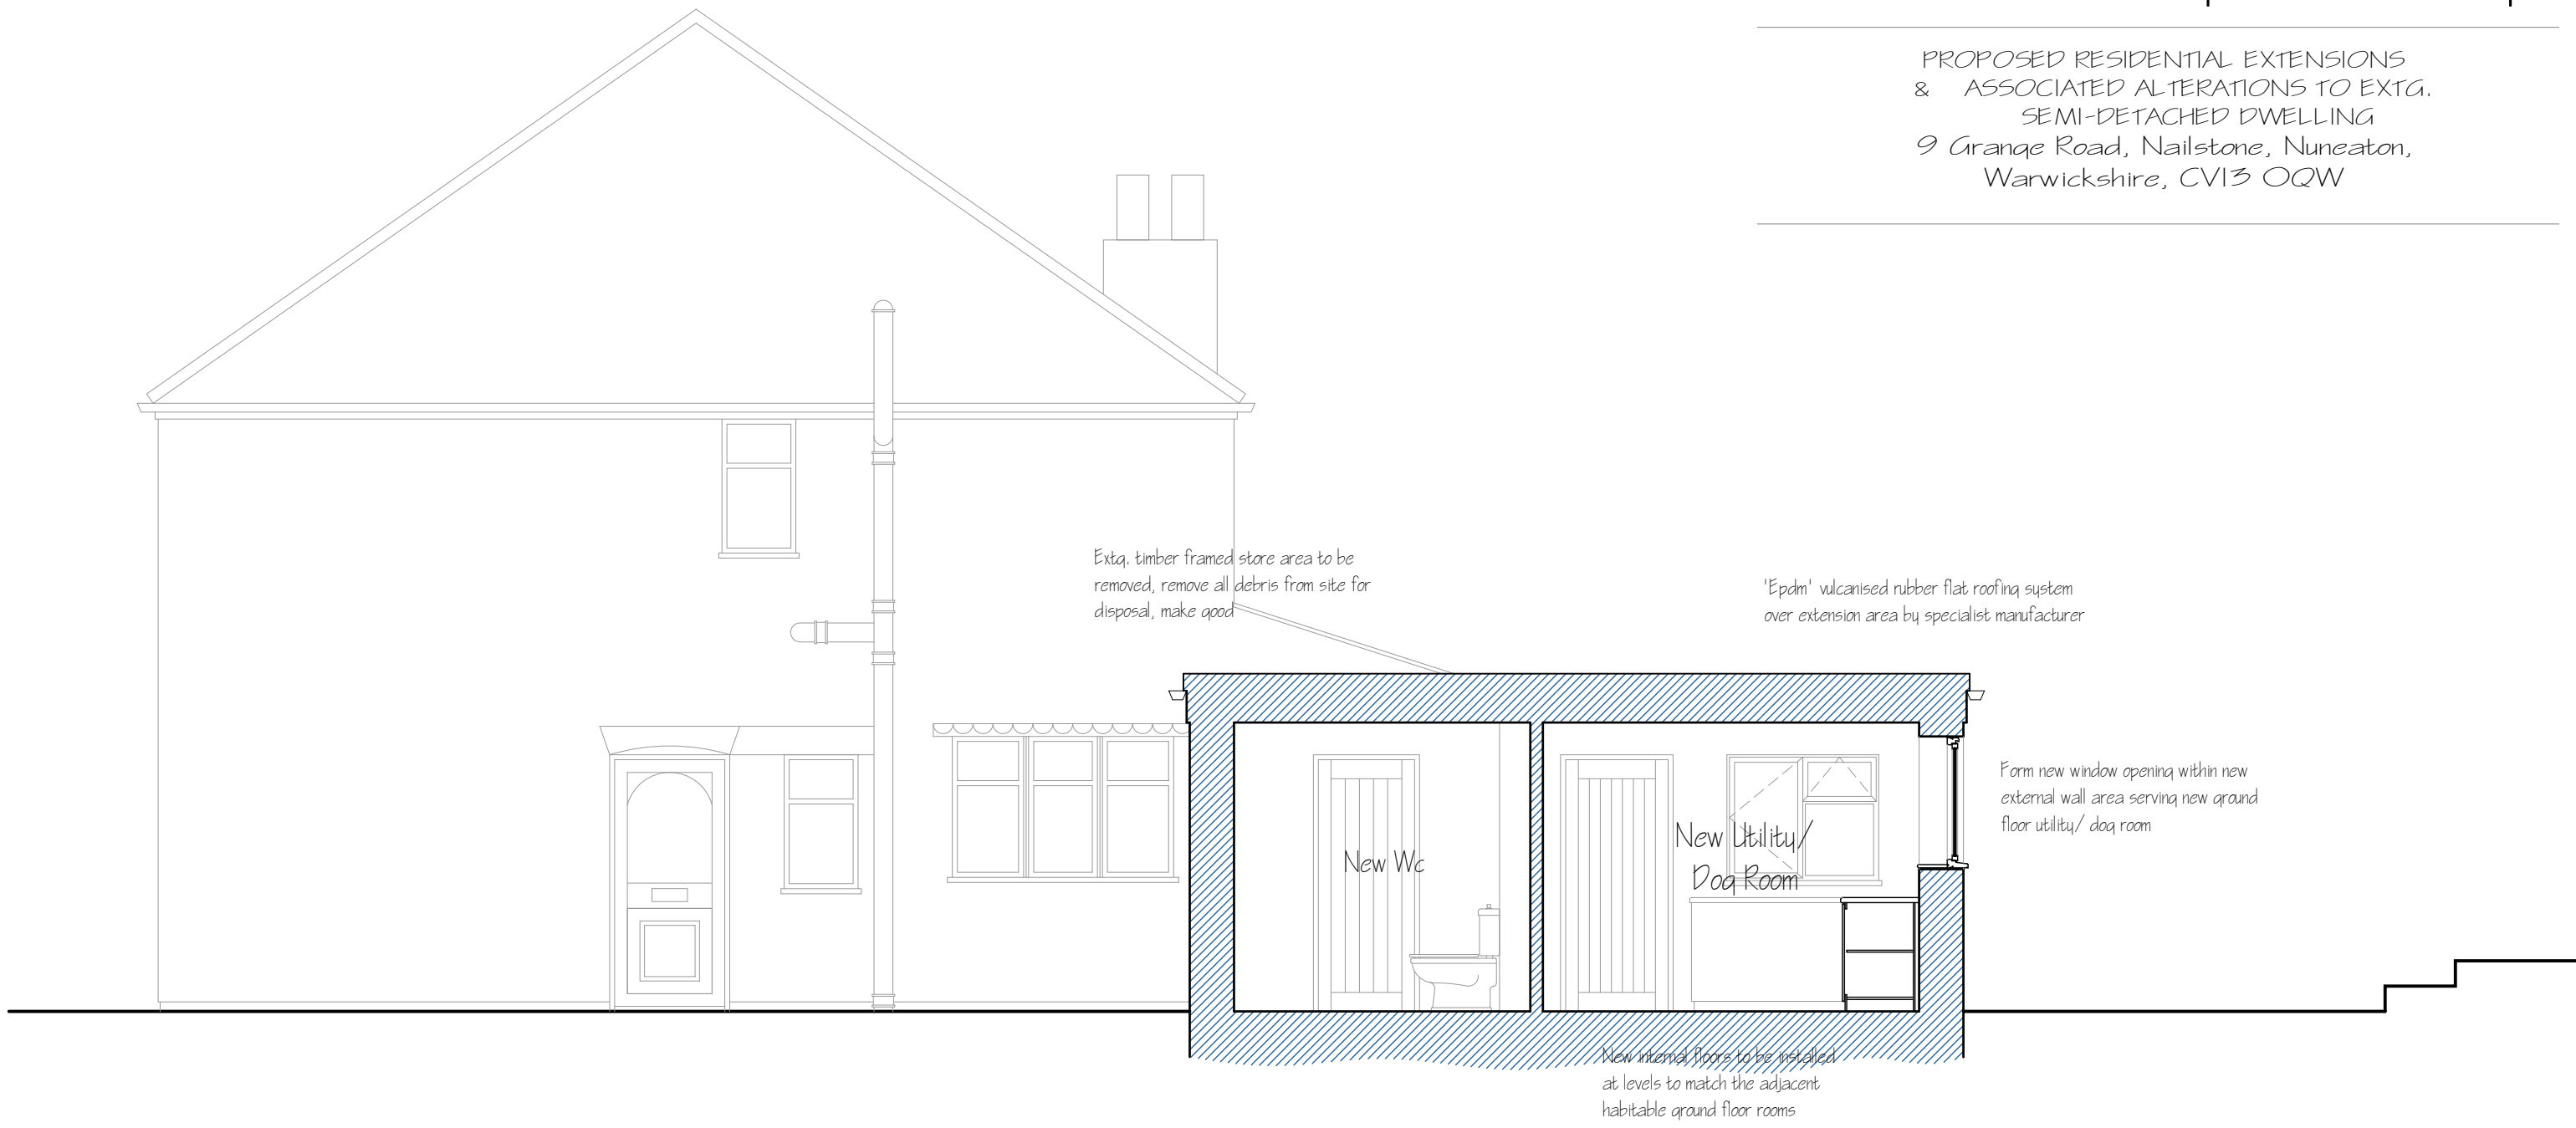

Sketch Design Drawing

PROPOSED RESIDENTIAL EXTENSIONS
& ASSOCIATED ALTERATIONS TO EXIST.
SEMI-DETACHED DWELLING
9 Grange Road, Nailstone, Nuneaton,
Warwickshire, CV13 0QW

Please Note

Internal room dimensions as stated are given to the nearest 50mm and are given as a guide for planning purposes only.

Please Note



The details provided are intended for planning purposes only. Written approval is to be granted from S & S Architecture (Ashby) Limited prior to the use of these details for any other purpose than that specified.

This drawing is to be read in conjunction with existing site survey drawing ref: 55A.2025.177-001 and additional design drawings ref: 55A.2025.177-002 & 003

Proposed Domestic Extensions & Associated Alterations; 9 Grange Road, Nailstone, Nuneaton, Warwickshire, CV13 0QW

Revisions		Client Miss Kirsty Thompson	
S & S Architecture (ASHBY) Limited		Drawing Name Design Drawing - Extensions & Alterations	
	21 Hackett Close Ashby-de-la-Zouch Leicestershire LE65 2HP T/F: 01530 417764	Scale As Stated	Date August 2025
		Drawing Number 55A.2025.177-002	

DO NOT SCALE THIS DRAWING. USE FIGURED DIMENSIONS ONLY OTHER THAN FOR THE PURPOSES OF PLANNING APPLICATIONS AND REPORT ANY DISCREPANCIES TO S & S ARCHITECTURE (ASHBY) LIMITED IMMEDIATELY.

 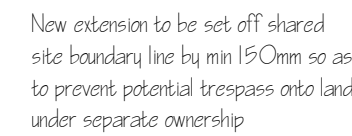

PROPOSED RESIDENTIAL EXTENSIONS
& ASSOCIATED ALTERATIONS TO EXTG.
SEMI-DETACHED DWELLING
9 Grange Road, Nailstone, Nuneaton,
Warwickshire, CV13 0QW

This plan has been prepared using ordinance
survey information supplied via PRO-MAP

This plan has been prepared using ordinance
survey information supplied via PRO-MAP



The details provided are intended for planning purposes only. Written approval is to be granted from S & S Architecture (Ashby) Limited prior to the use of these details for any other purpose than that specified.

This drawing is to be read in conjunction with existing site survey drawing ref: SSA.2025.177-001 and additional design drawings ref: SSA.2025.177-002 & 003

Proposed Domestic Extensions & Associated Alterations;
9 Grange Road, Nailstone, Nuneaton, Warwickshire, CV13 0QW

Revisions	S & S Architecture (ASHBY) Limited  21 Hackett Close Ashby-de-la-Zouch Leicestershire LE65 2HP Tf: 01530 417764	Client <i>Miss Kirsty Thompson</i> Drawing Name <i>Design Drawing - Extensions & Alterations</i> Scale <i>As Stated</i> Date <i>August 2025</i> Drawing Number <i>SSA.2025.177-003</i>
-----------	--	---