



EXISTING GROUND FLOOR PLAN - 1:50 @ A1

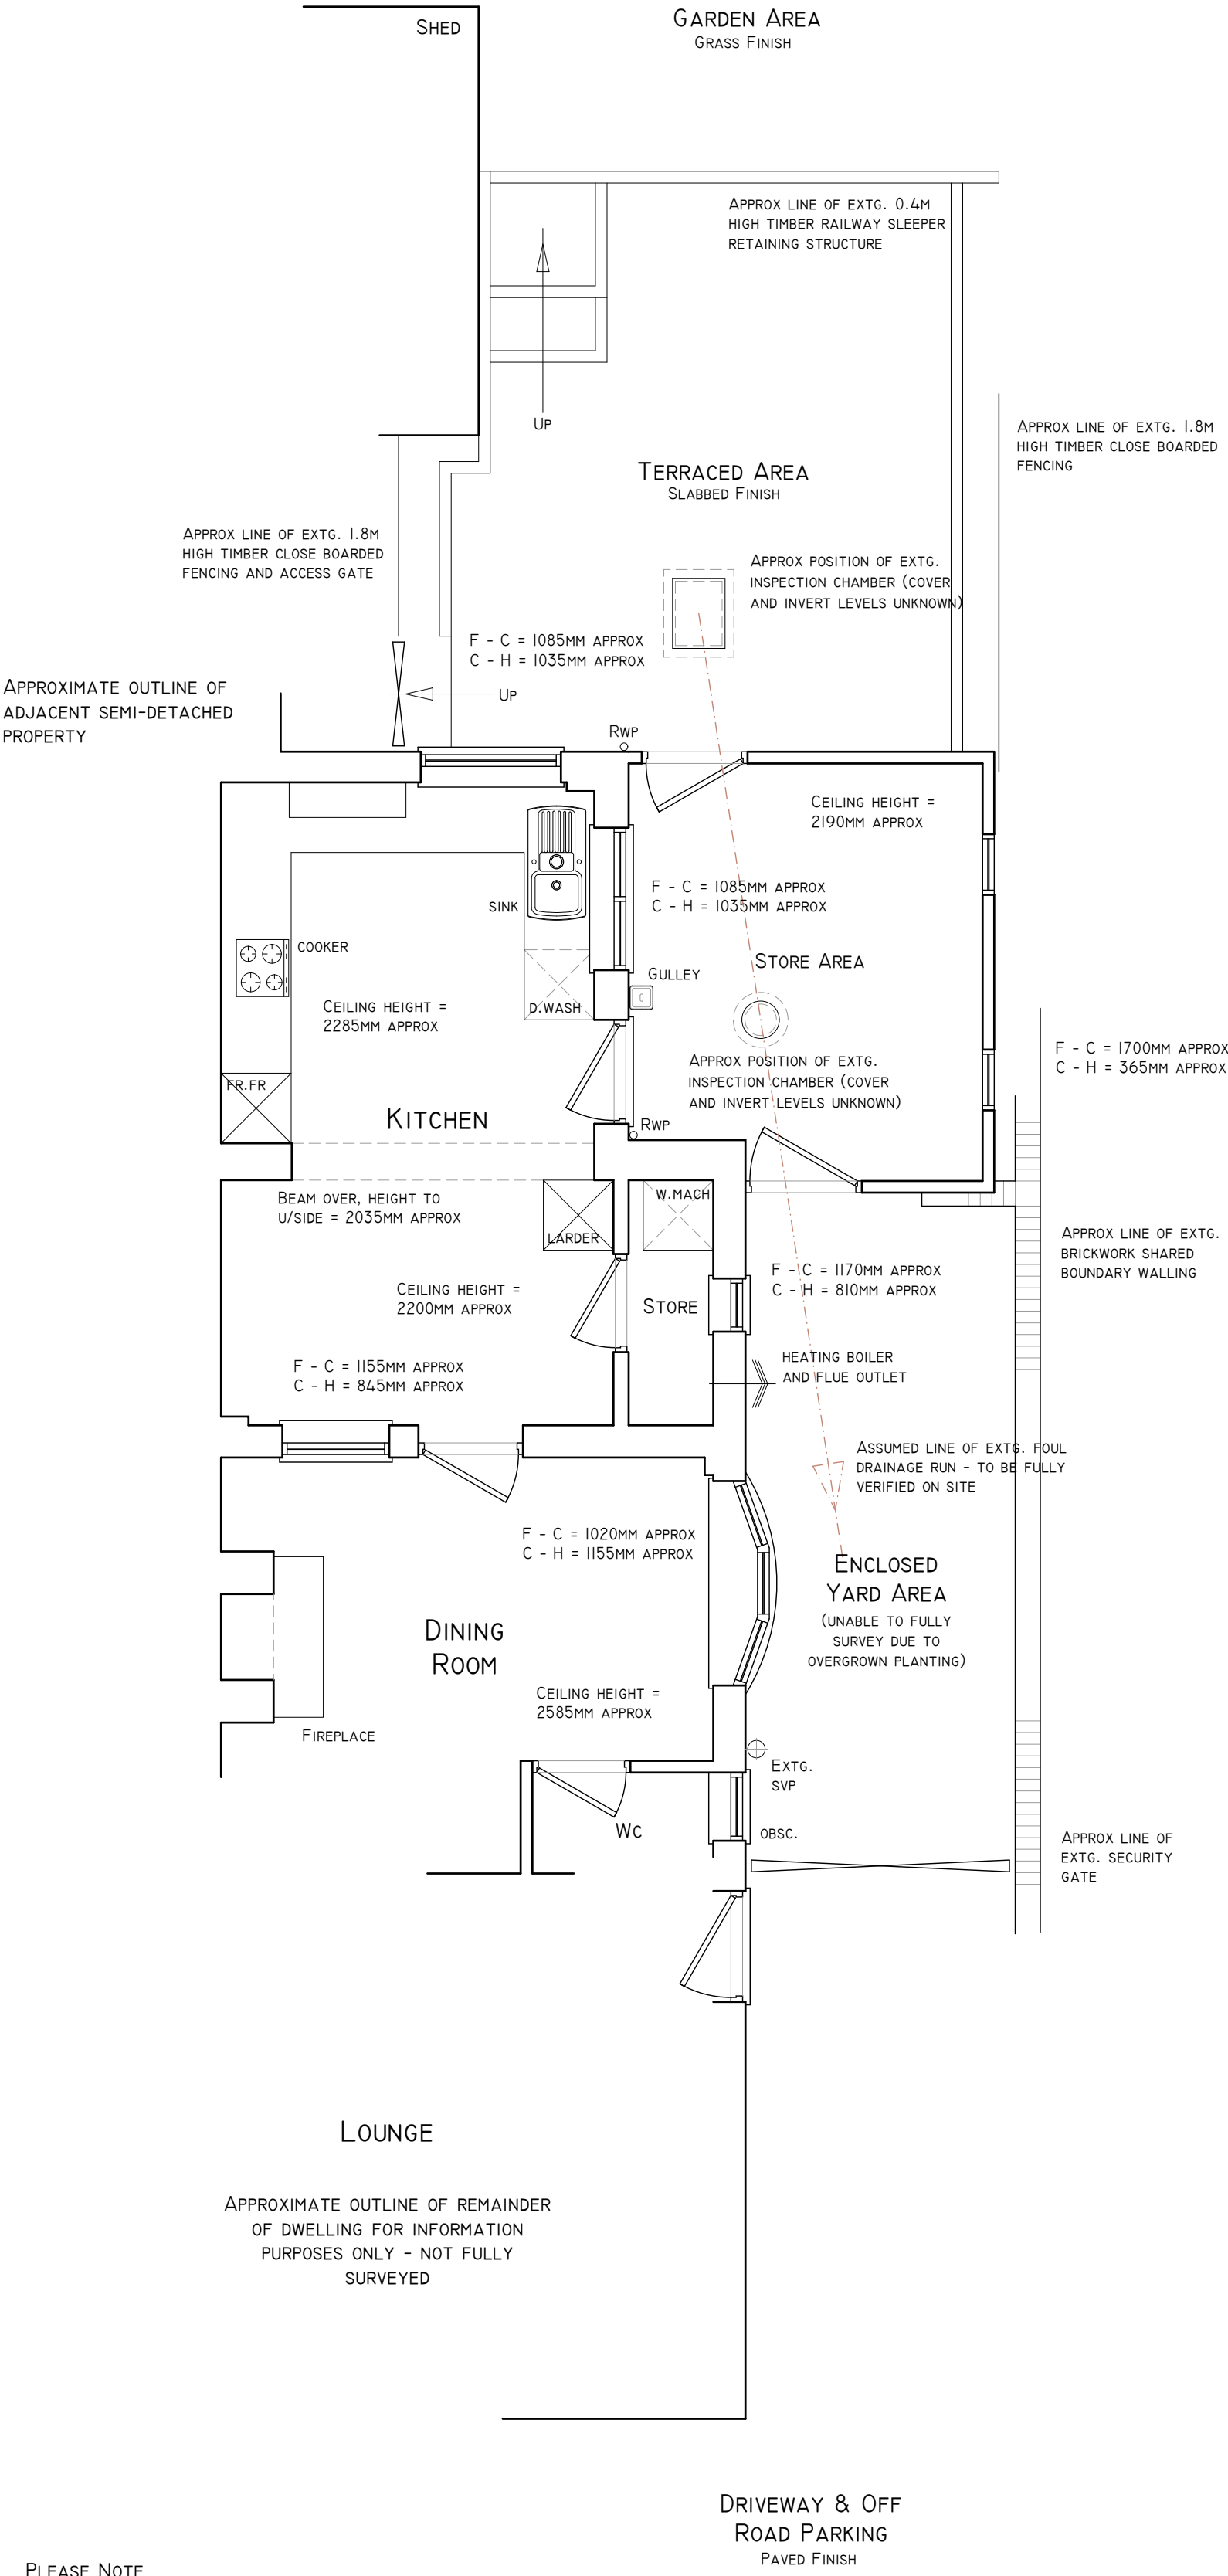


PLEASE NOTE

THE DETAILS PROVIDED ARE INTENDED FOR PLANNING PURPOSES ONLY. WRITTEN APPROVAL IS TO BE GRANTED FROM S & S ARCHITECTURE (ASHBY) LIMITED PRIOR TO THE USE OF THESE DETAILS FOR ANY OTHER PURPOSE THAN THAT SPECIFIED.

EXISTING ELEVATIONS - 1:100 @ A1

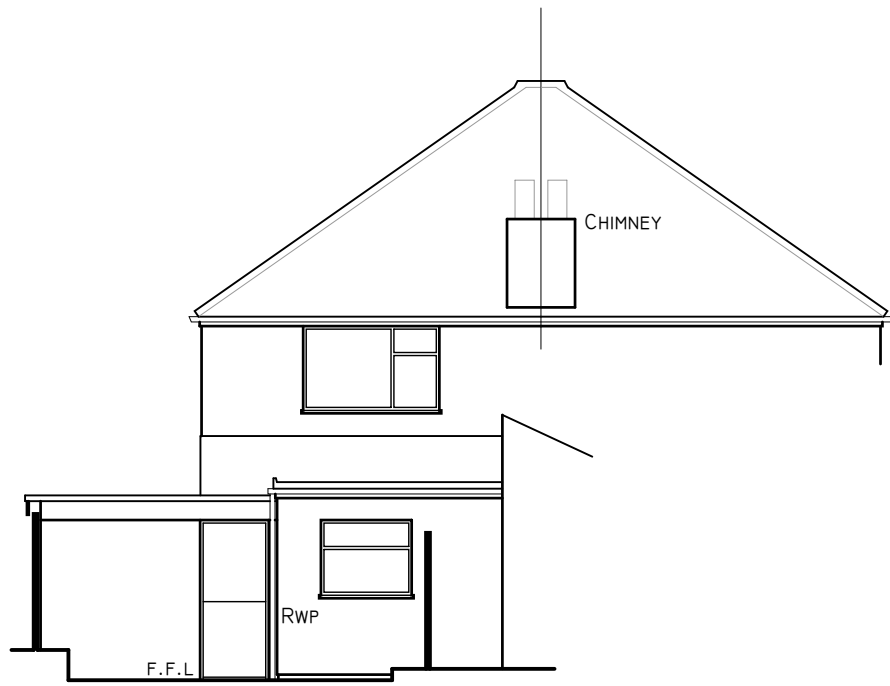

REAR ELEVATION - TO GARDEN AREA

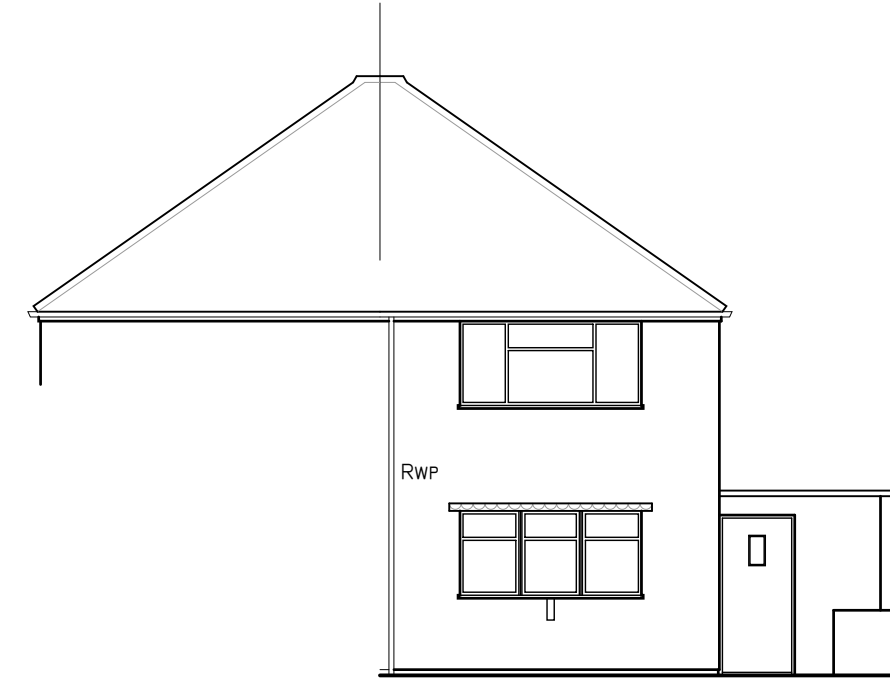

FRONT ELEVATION - TO GRANGE ROAD



SIDE ELEVATION - TO DRIVEWAY

EXISTING SITE PLAN - 1:200 @ A1


THIS PLAN HAS BEEN PREPARED USING ORDNANCE SURVEY INFORMATION OBTAINED UNDER LICENCE



SITE LOCATION PLAN - 1:1250 @ A1

THIS PLAN HAS BEEN PREPARED USING ORDNANCE SURVEY INFORMATION OBTAINED UNDER LICENCE

EXISTING SECTION - 1:50 @ A1

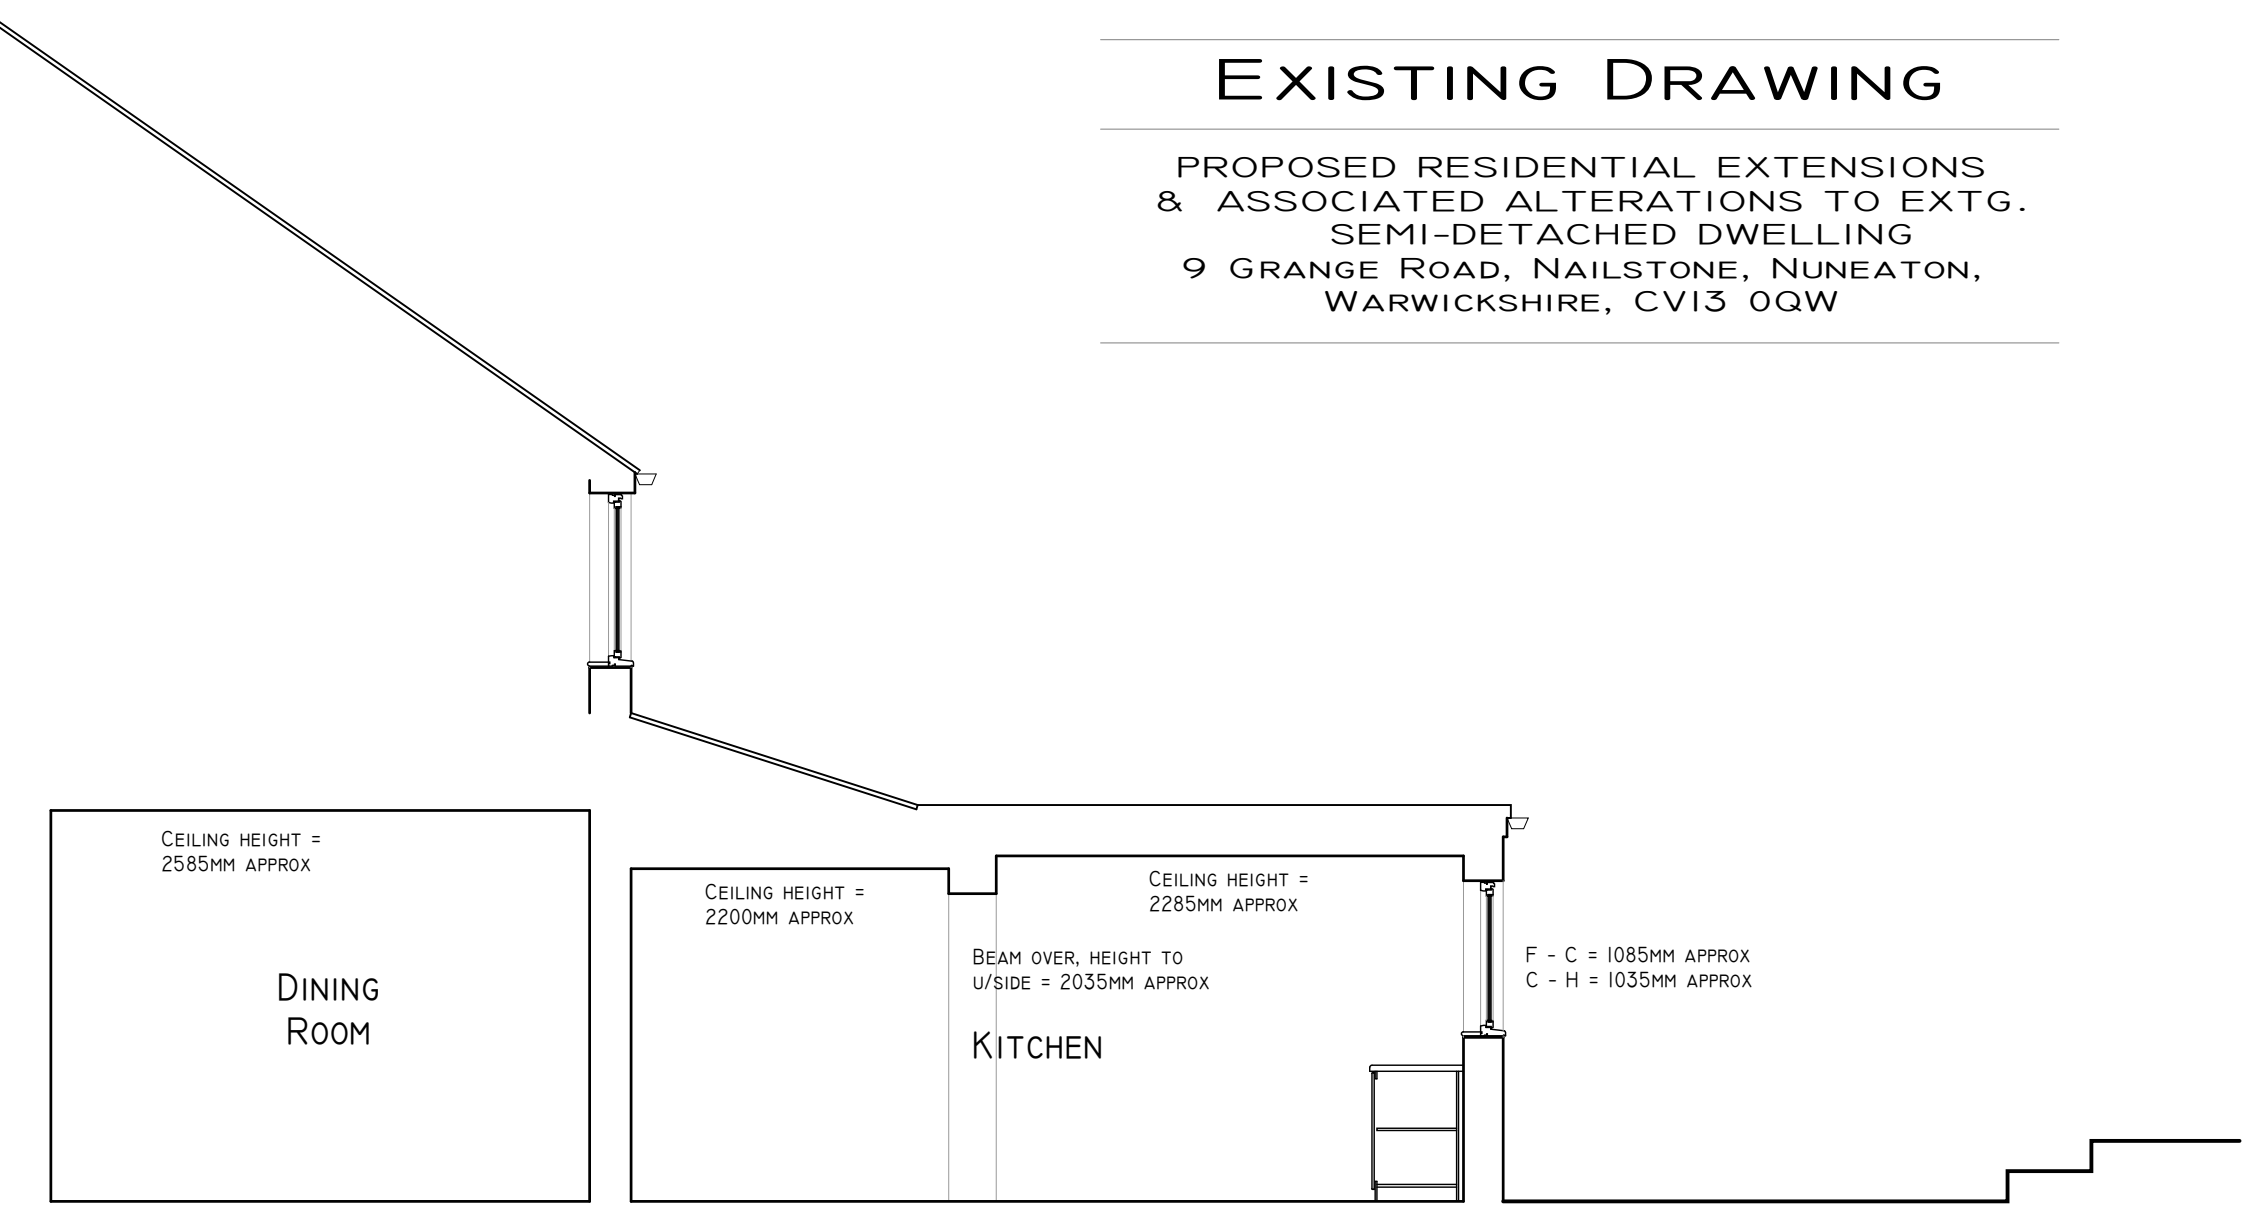

EXISTING DRAWING

PROPOSED RESIDENTIAL EXTENSIONS & ASSOCIATED ALTERATIONS TO EXTG. SEMI-DETACHED DWELLING
9 GRANGE ROAD, NAILSTONE, NUNEATON, WARWICKSHIRE, CV13 0QW

THE COPYRIGHT OF THIS DRAWING IS VESTED IN S & S ARCHITECTURE (ASHBY) LIMITED AND SHOULD NOT BE REPRODUCED, COPIED OR USED FOR ANY OTHER PURPOSE THAN THAT IT IS INTENDED FOR WITHOUT THE PRIOR WRITTEN CONSENT OF S & S ARCHITECTURE (ASHBY) LIMITED.

DO NOT SCALE THIS DRAWING. USE FIGURED DIMENSIONS ONLY OTHER THAN FOR THE PURPOSES OF PLANNING APPLICATIONS AND REPORT ANY DISCREPANCIES TO S & S ARCHITECTURE (ASHBY) LIMITED IMMEDIATELY.

PROPOSED RESIDENTIAL EXTENSIONS AND ALTERATIONS; 9 GRANGE ROAD, NAILSTONE, NUNEATON, WARWICKSHIRE, CV13 0QW

Revisions

S & S Architecture (ASHBY) Limited



21 Hackett Close
Ashby-de-la-Zouch
Leicestershire
LE65 2HP
T/F: 01530 417764

Client
MISS KIRSTY THOMPSON

Drawing Name
EXTG. SURVEY DRAWING

Scale
AS STATED

Date
JULY 2025

Drawing Number
SSA.2025.177-001