




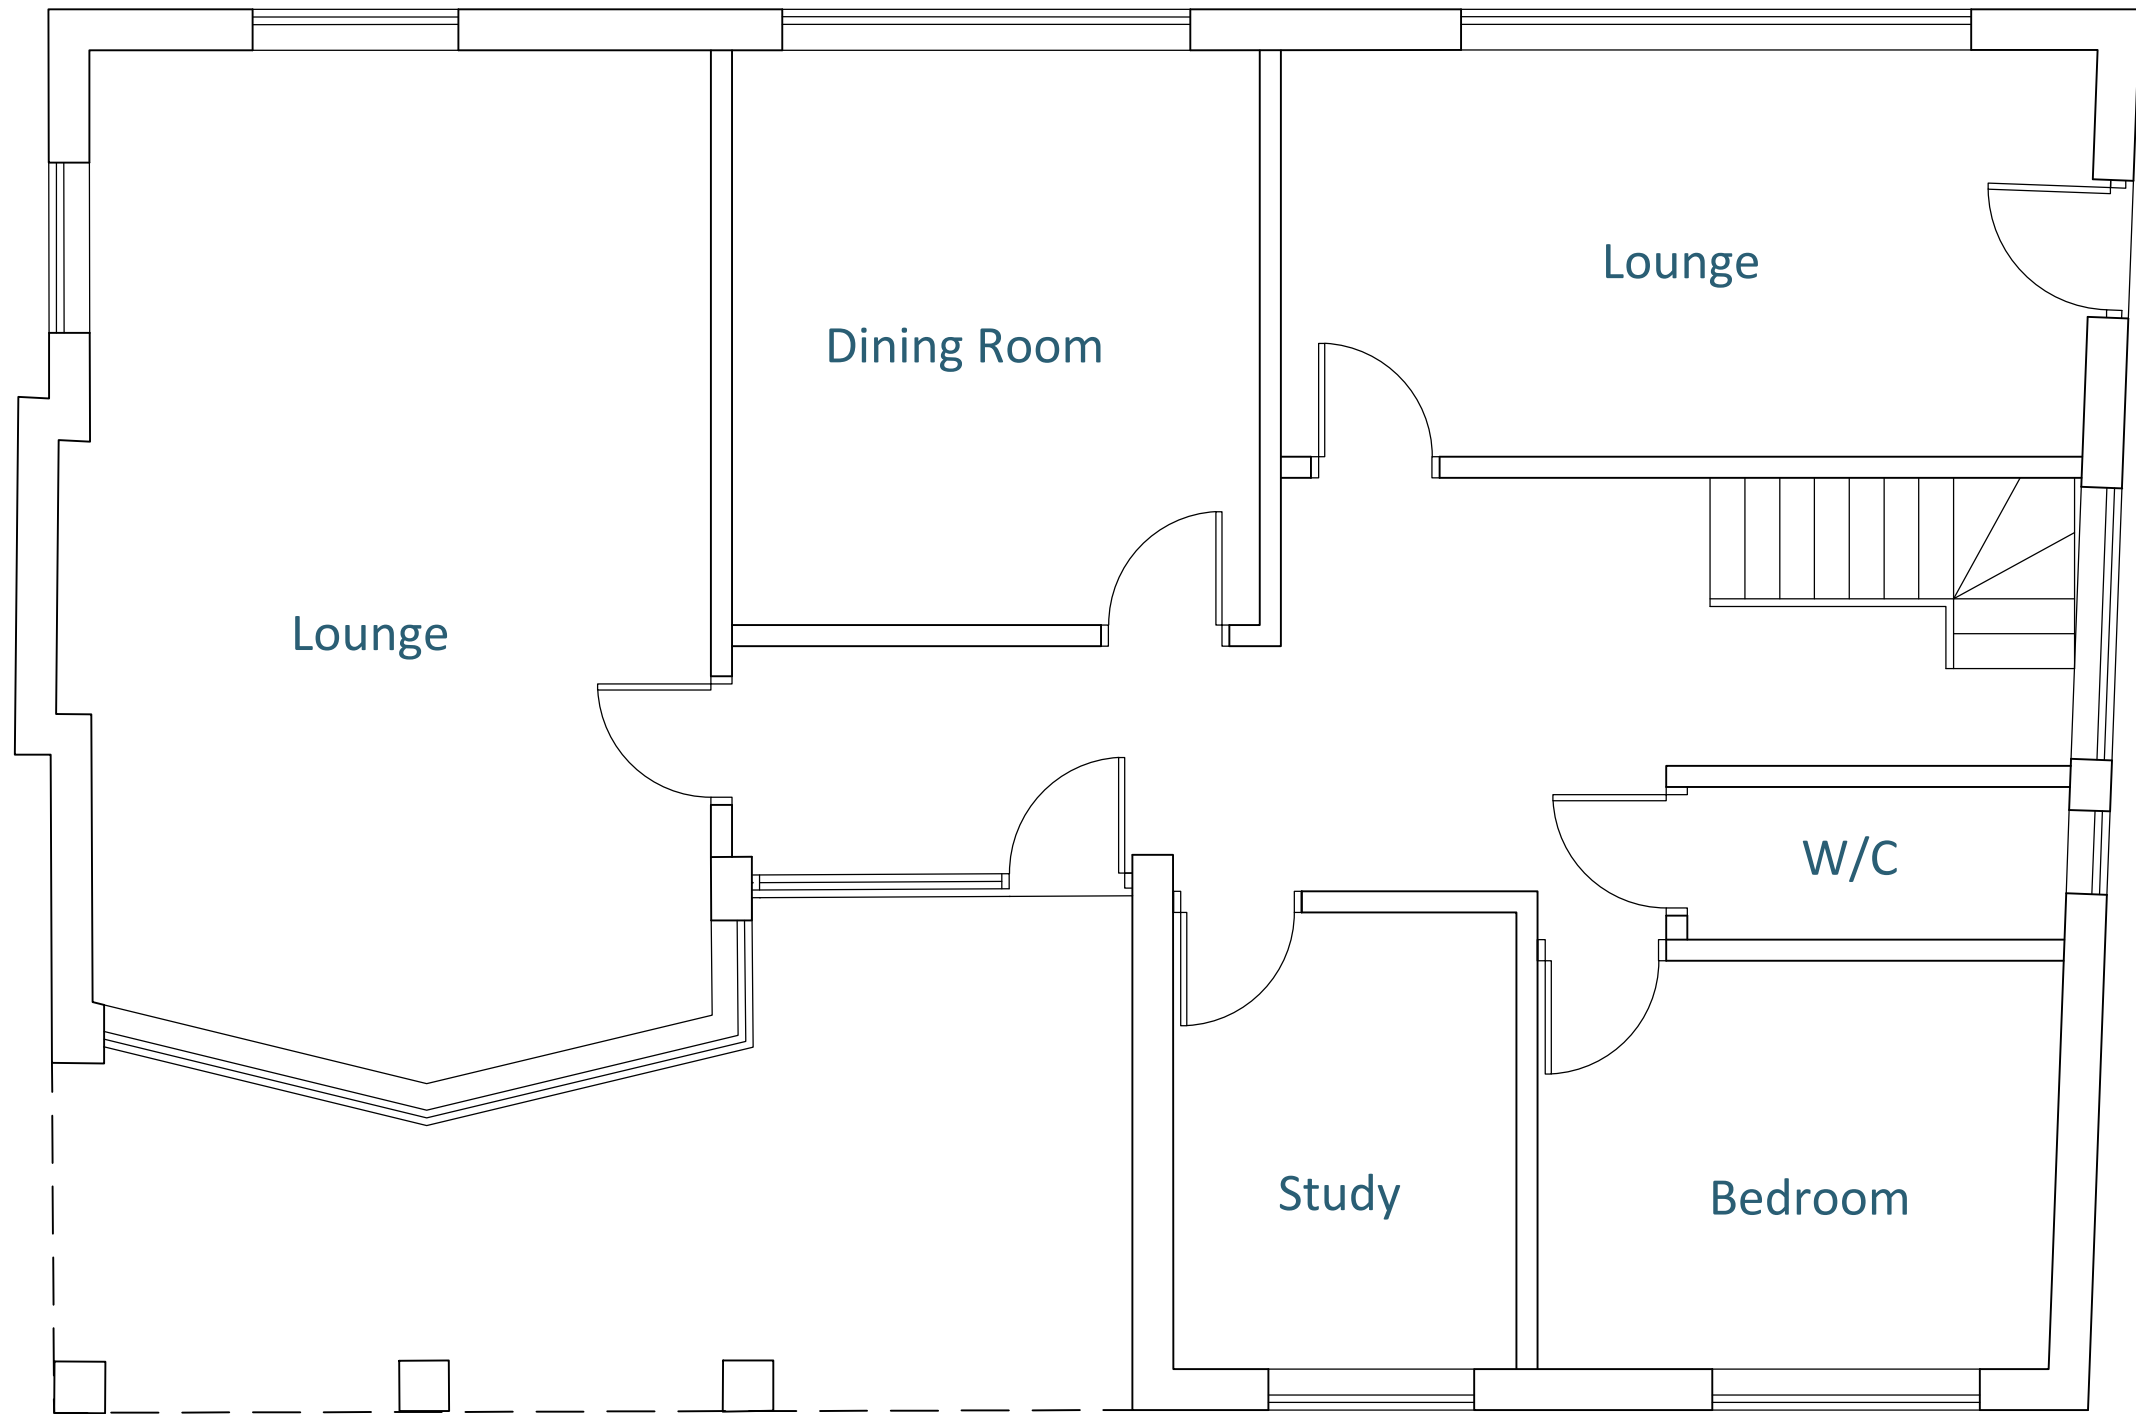


Existing Ground Floor Plan
Scale 1:50

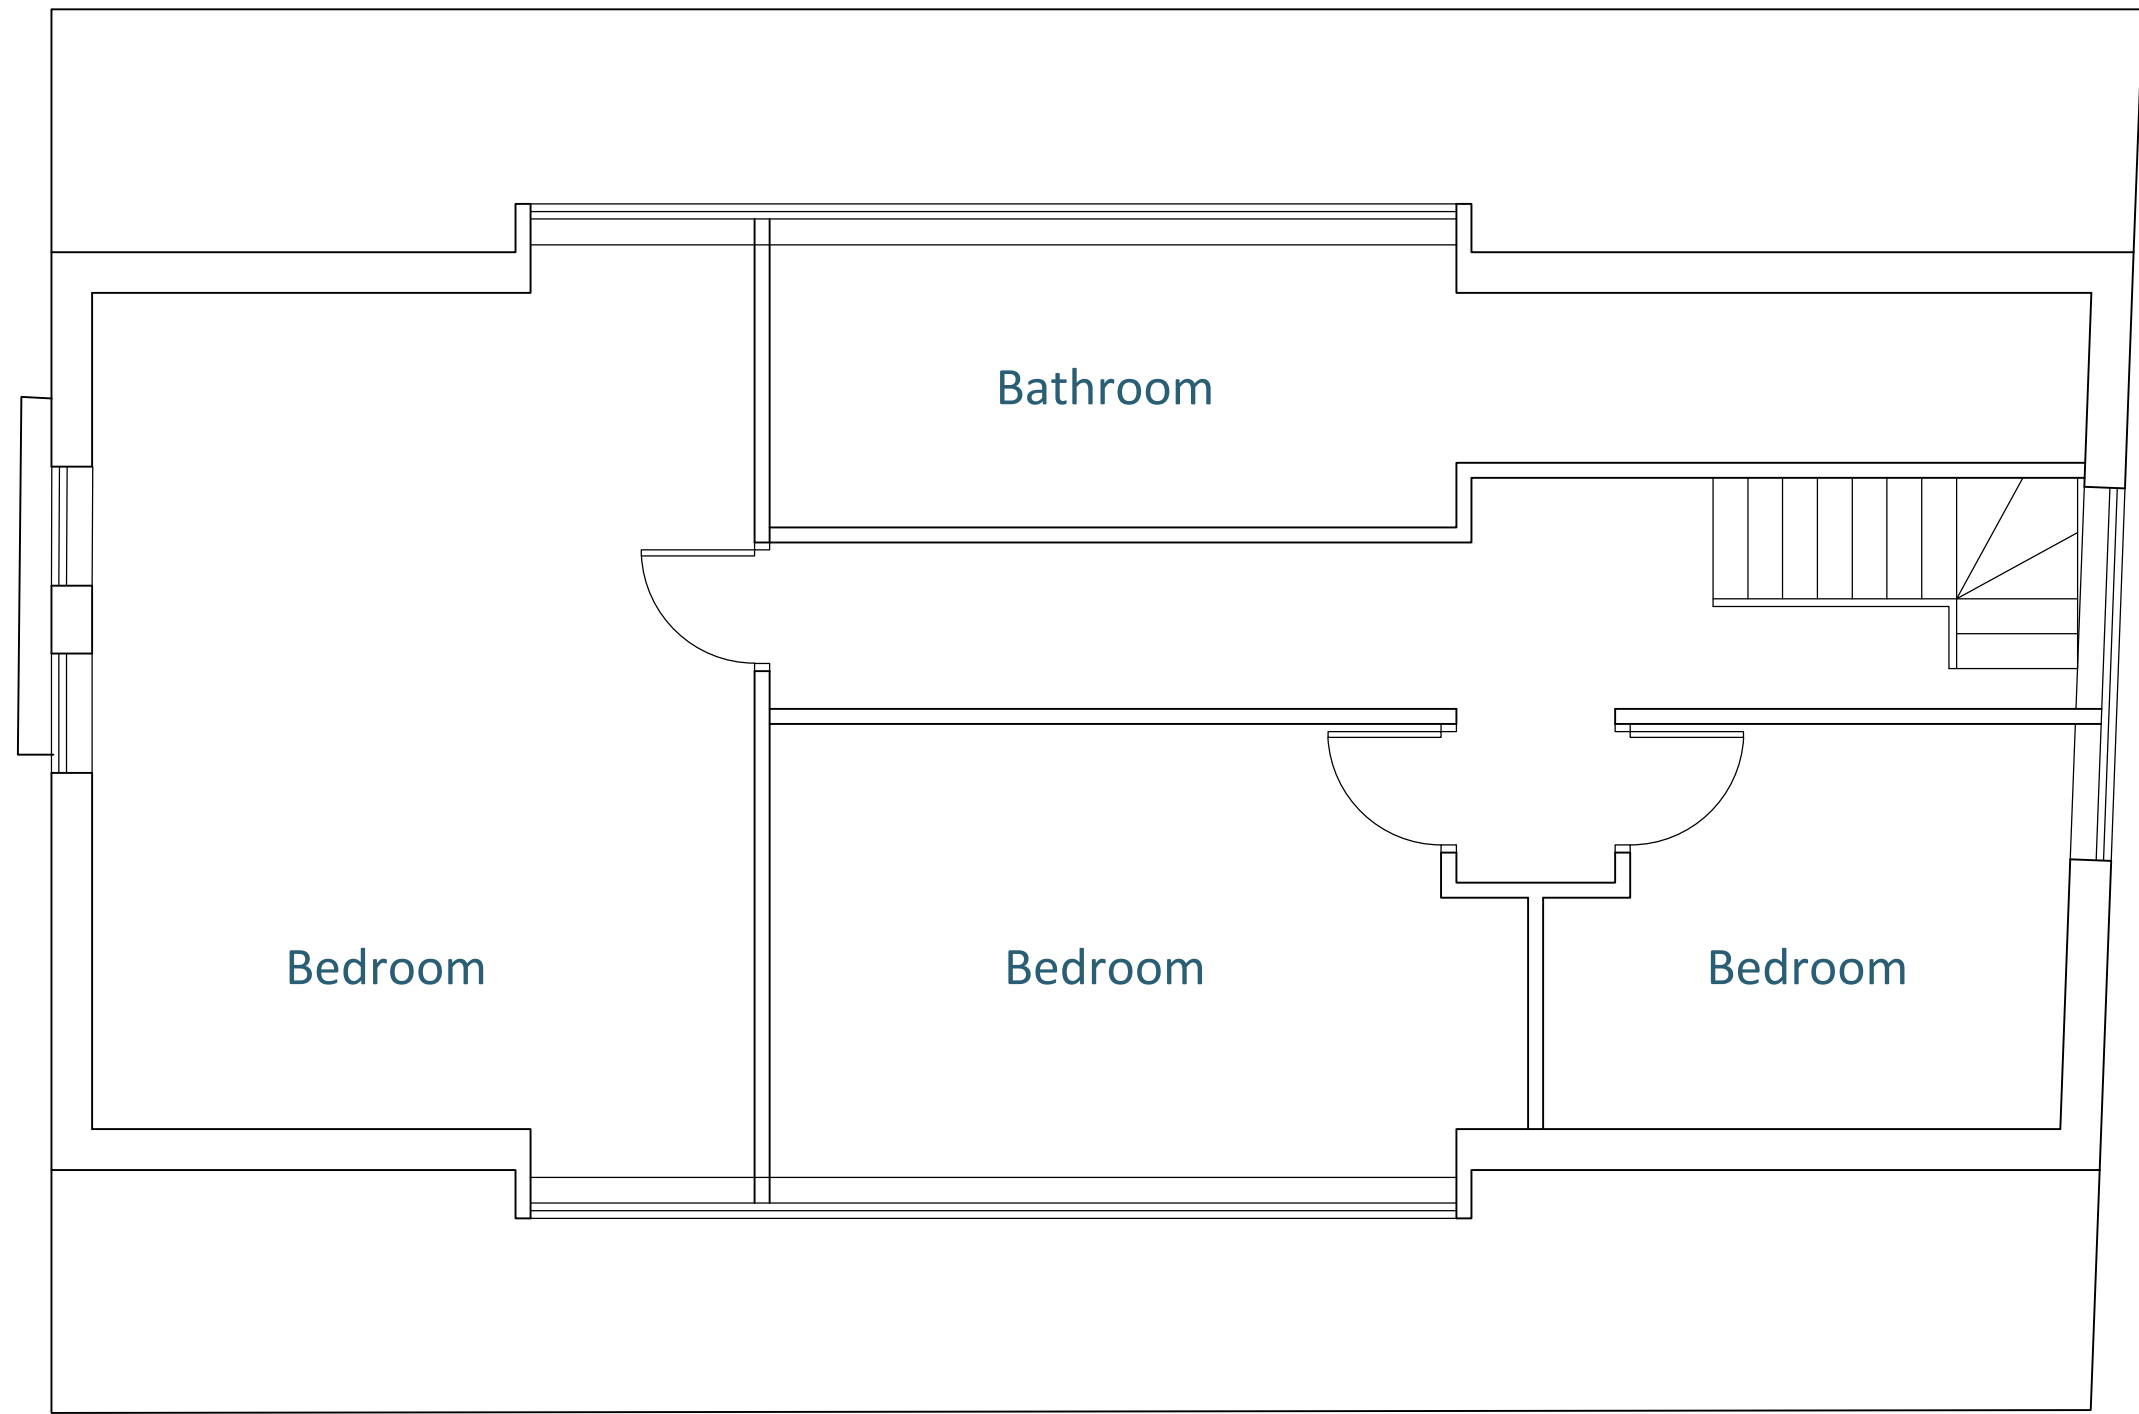

Existing First Floor Plan
Scale 1:50

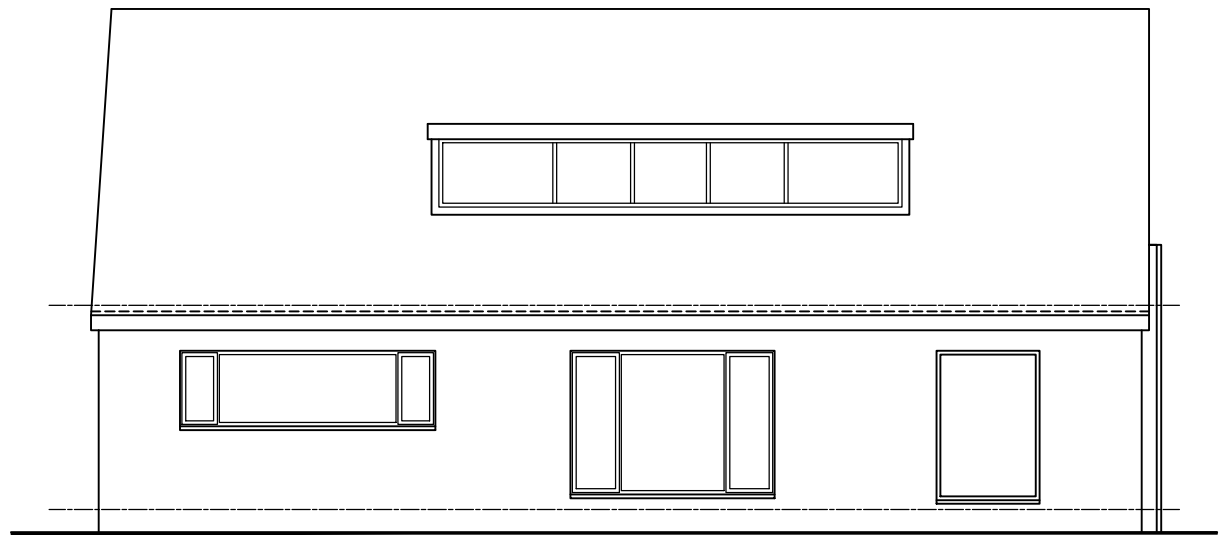

Existing Rear Elevation
Scale 1:100

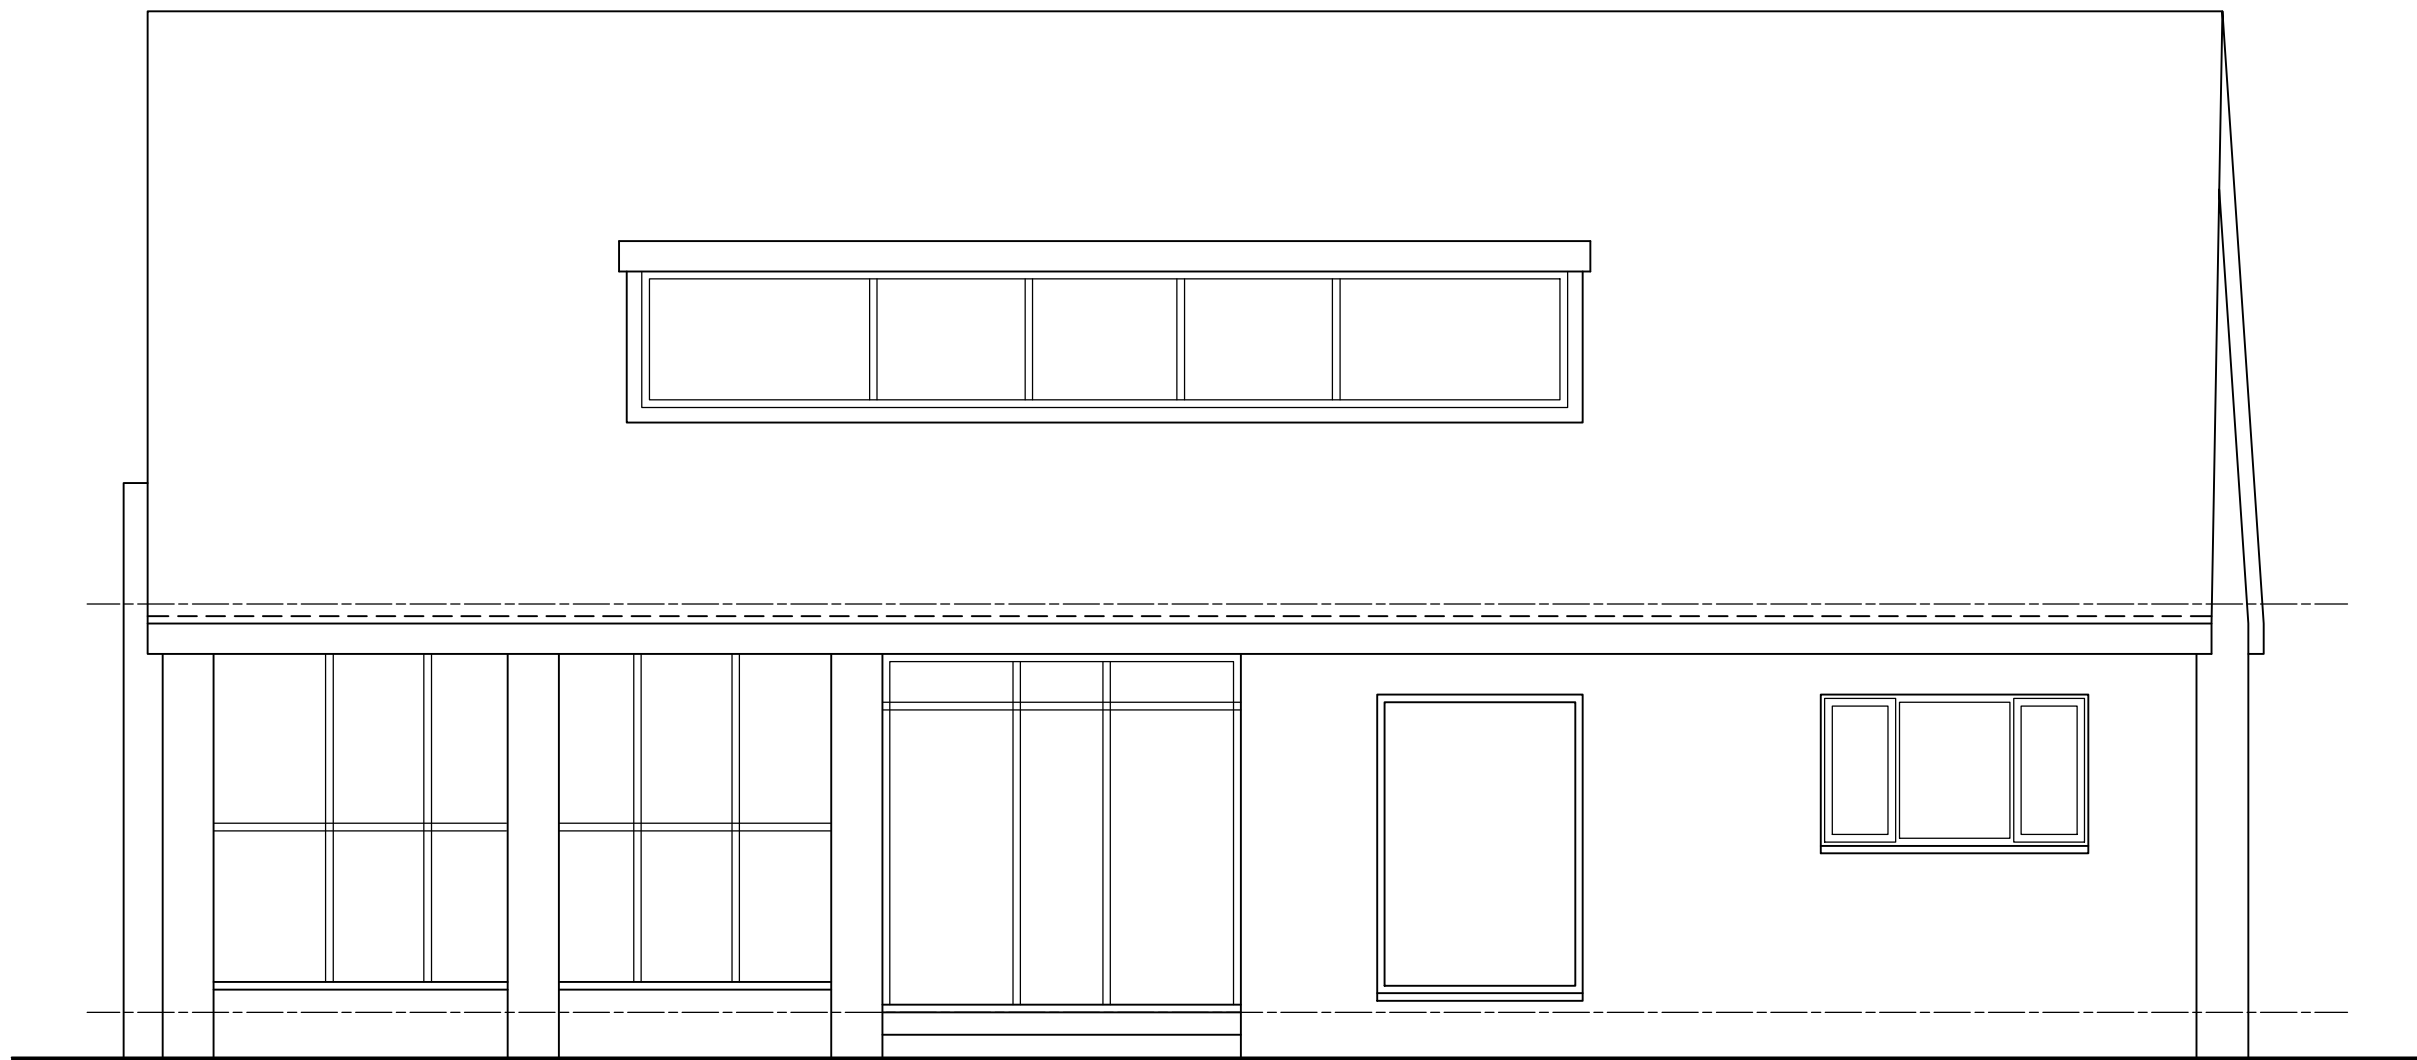

Existing Front Elevation
Scale 1:50



Existing Side Elevation
Scale 1:50



Existing Side Elevation
Scale 1:50



Disclaimer

© This drawing is the copyright of Lawrence & Finley Architects Ltd. and may not be reproduced or used except by written permission.
Figured dimensions to have precedence over scaling.
Please read this drawing in conjunction with the specification.
Check all site dimensions prior to any construction.
Refer any discrepancies found to the Architects.

Revisions

--	--

Contact + Location

T 07974 834305
E kristian@lfarchitects.co.uk

Lawrence & Finley Architects Ltd.
5 Henry Dane Way,
Newbold Coleorton,
Leicestershire, LE67 8PP

Details

Client Job Title Job Type Drawing Title	Mr & Mrs Shorrock 17 Ormes Lane, Ratcliffe Culey New Residential Development Existing House Plans + Elevations
Job Number Drawing Number Scale Status	361 PL-03 1:100 + 1:50 A1 PLANNING



LAWRENCE | FINLEY
ARCHITECTS