
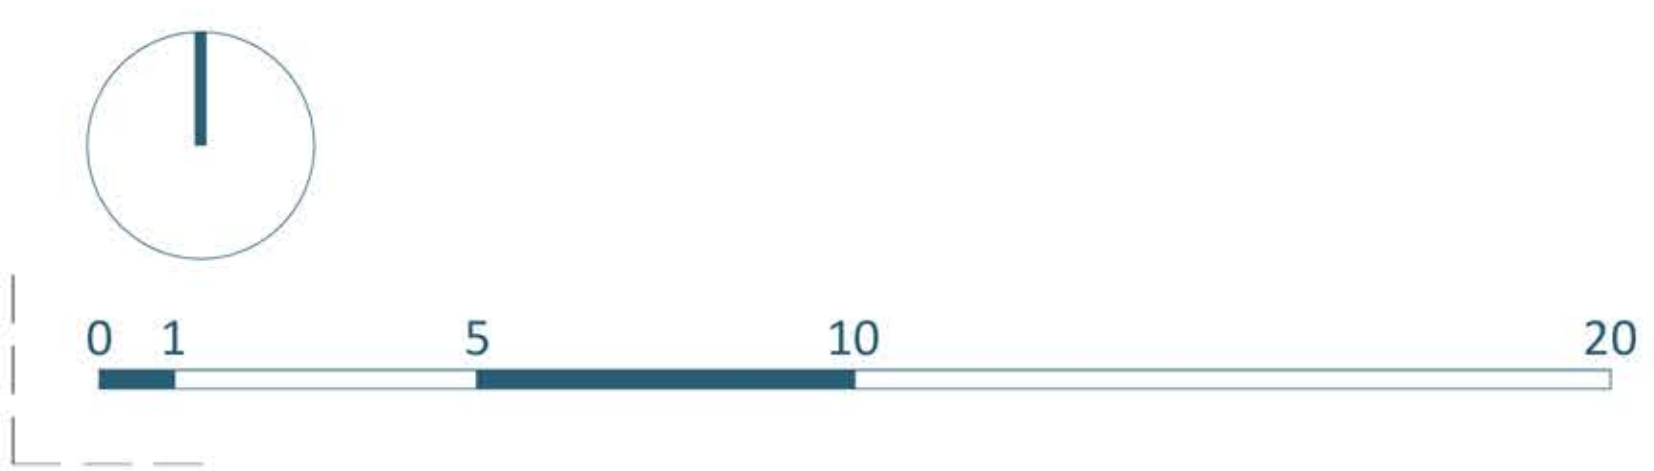


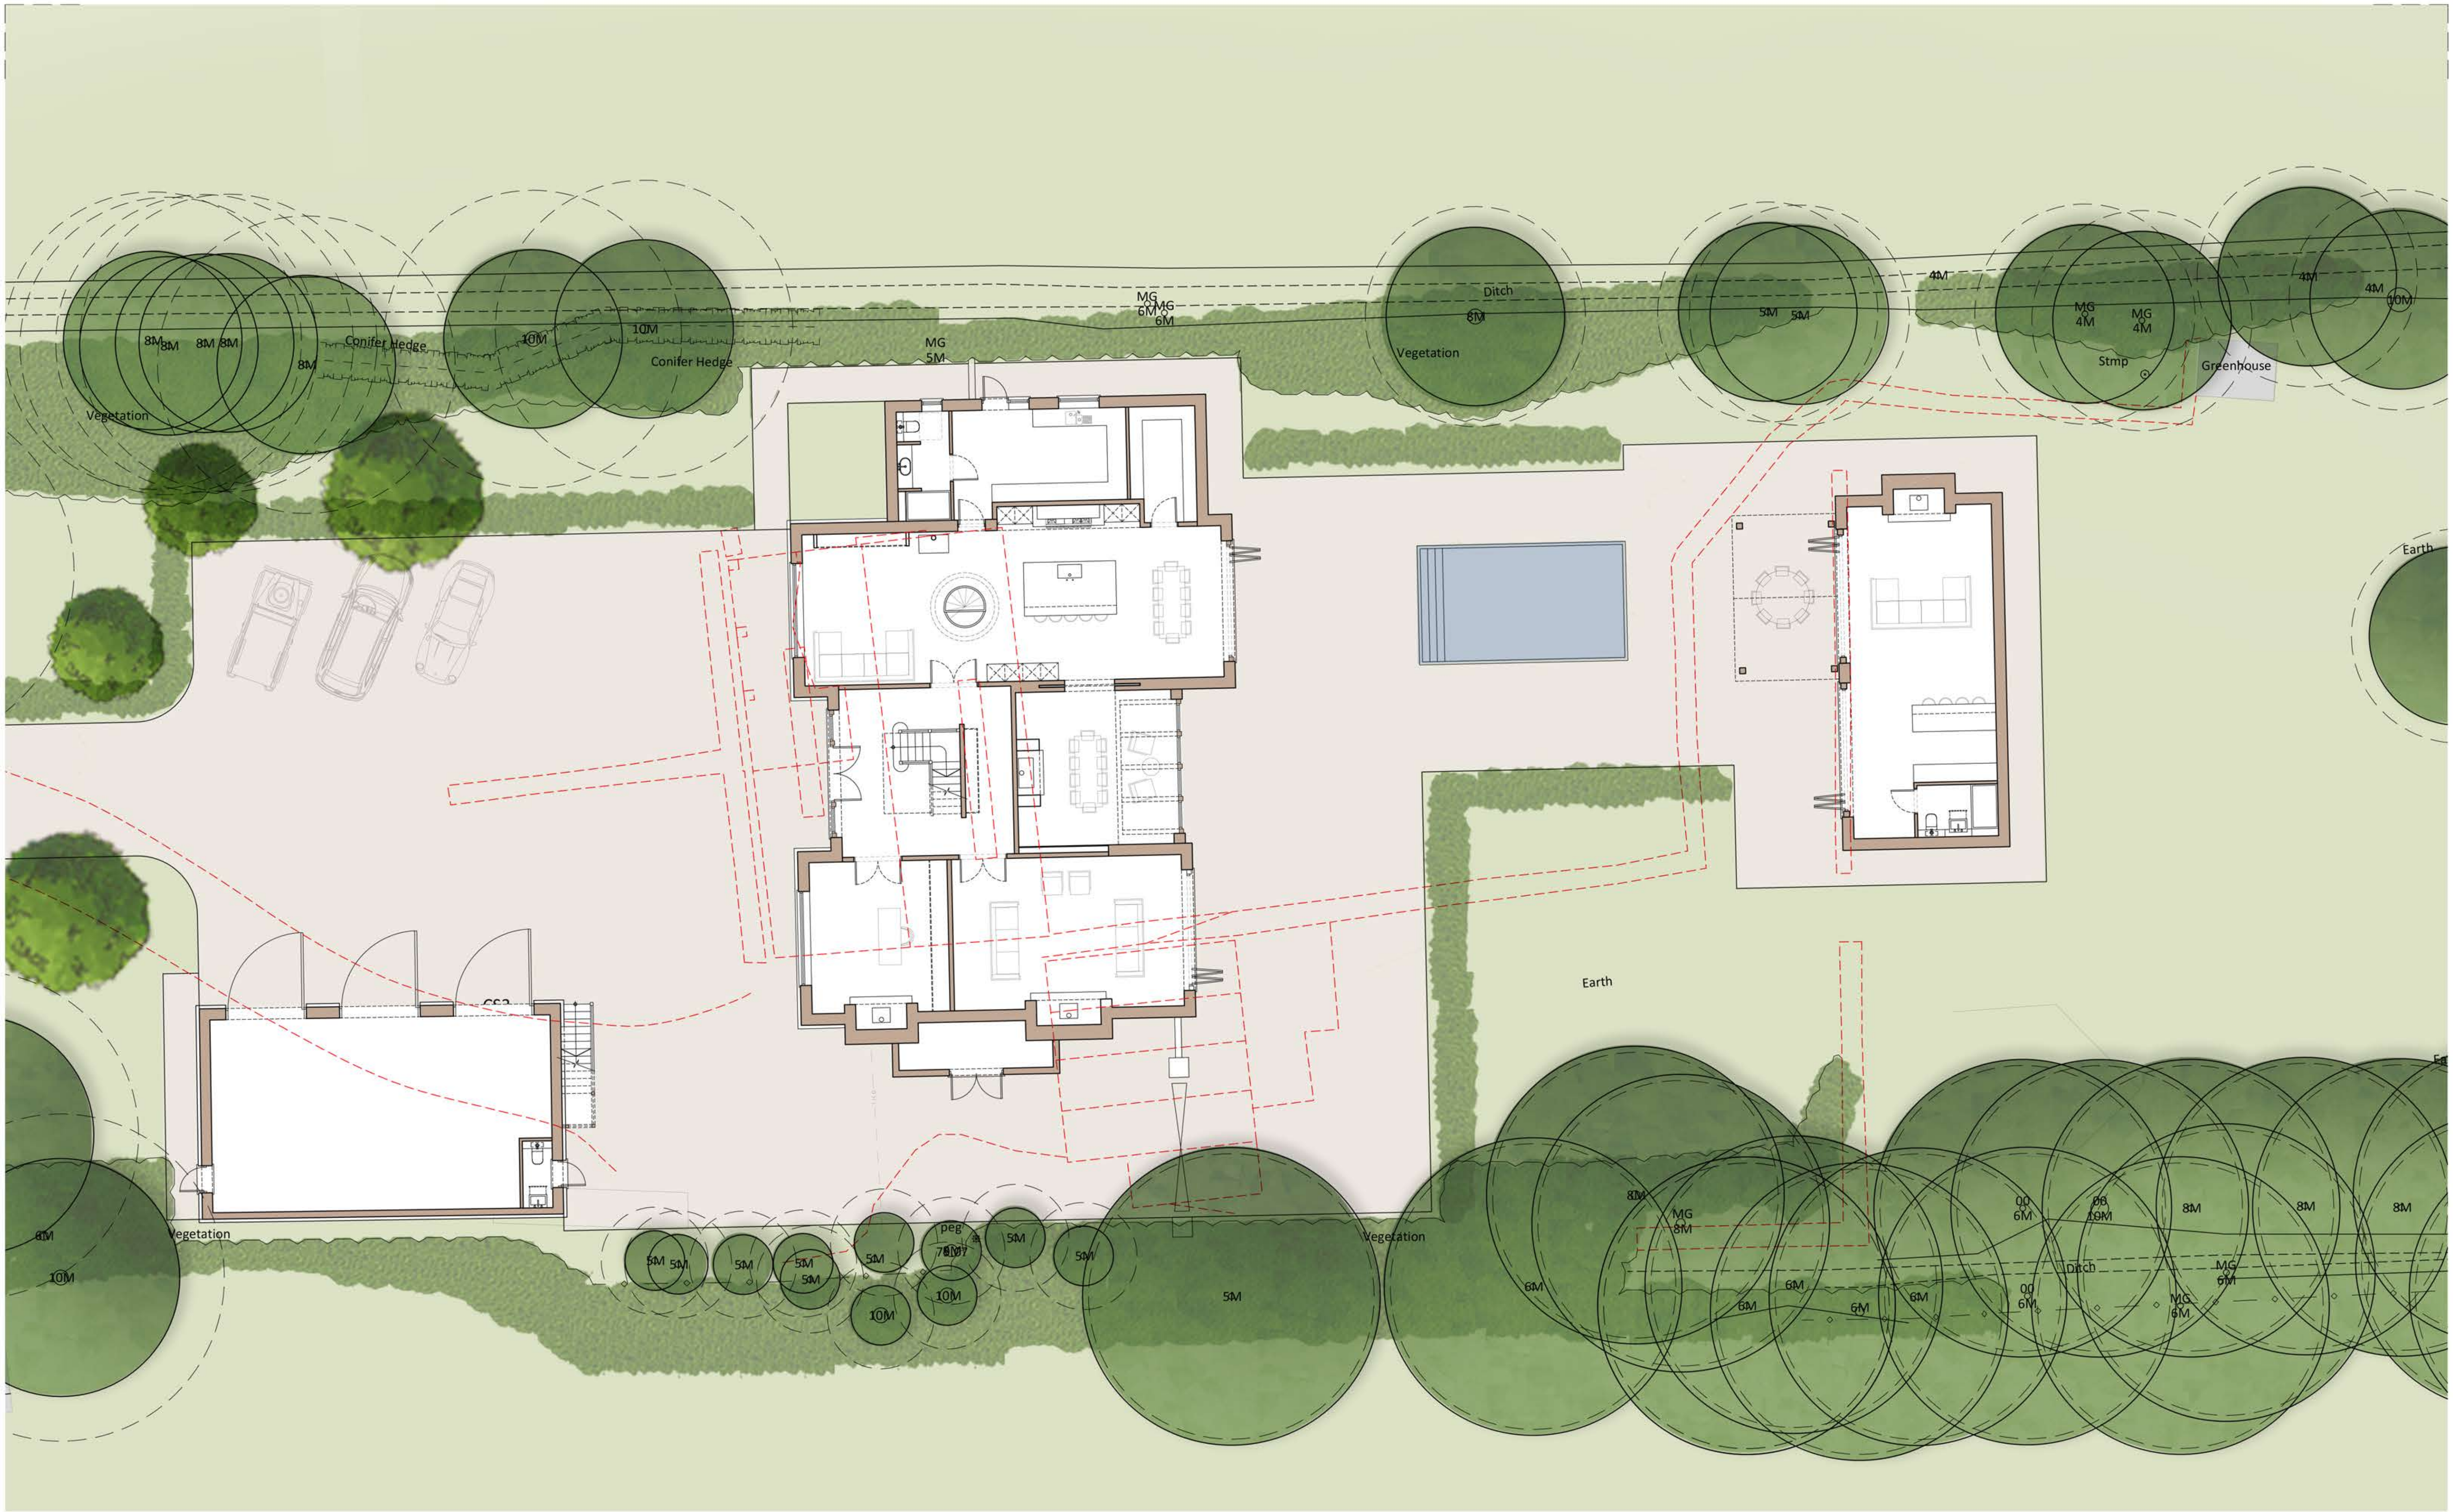

Disclaimer

© This drawing is the copyright of Lawrence & Finley Architects Ltd. and may not be reproduced or used except by written permission. Figured dimensions to have precedence over scaling. Please read this drawing in conjunction with the specification. Check all site dimensions prior to any construction. Refer any discrepancies found to the Architects.

Revisions

|   |                                       |            |
|---|---------------------------------------|------------|
| A | Revised In Line With Clients Comments | 26/01/2026 |
| B | Revised In Line With Clients Comments | 16/02/2026 |
| C | Revised In Line With Clients Comments | 03/03/2026 |

Contact + Location

T 07974 834305  
E kristian@lfarchitects.co.uk

Lawrence & Finley Architects Ltd.  
5 Henry Dane Way,  
Newbold Coleorton,  
Leicestershire, LE67 8PP

Details

|                |                                |
|----------------|--------------------------------|
| Client         | Mr & Mrs Shorrock              |
| Job Title      | 17 Ormes Lane, Ratcliffe Culey |
| Job Type       | New Residential Development    |
| Drawing Title  | Proposed Site Floor Plan       |
| Job Number     | 361                            |
| Drawing Number | PL-11C                         |
| Scale          | 1:100 A1                       |
| Status         | PLANNING                       |



LAWRENCE | FINLEY  
ARCHITECTS