



The Builder is to check and verify all buildings and site dimensions, levels and sewer invert levels prior to commencement of work.
Do not scale off this drawing, work to figured dimensions only.
This drawing must be read and checked with all structural and relevant specialist drawings.
The Builder is to comply in all respects with the current Building Regulations and latest Codes of Practice.
Copyright of this drawing and of work executed from it remain the property of Leco Properties

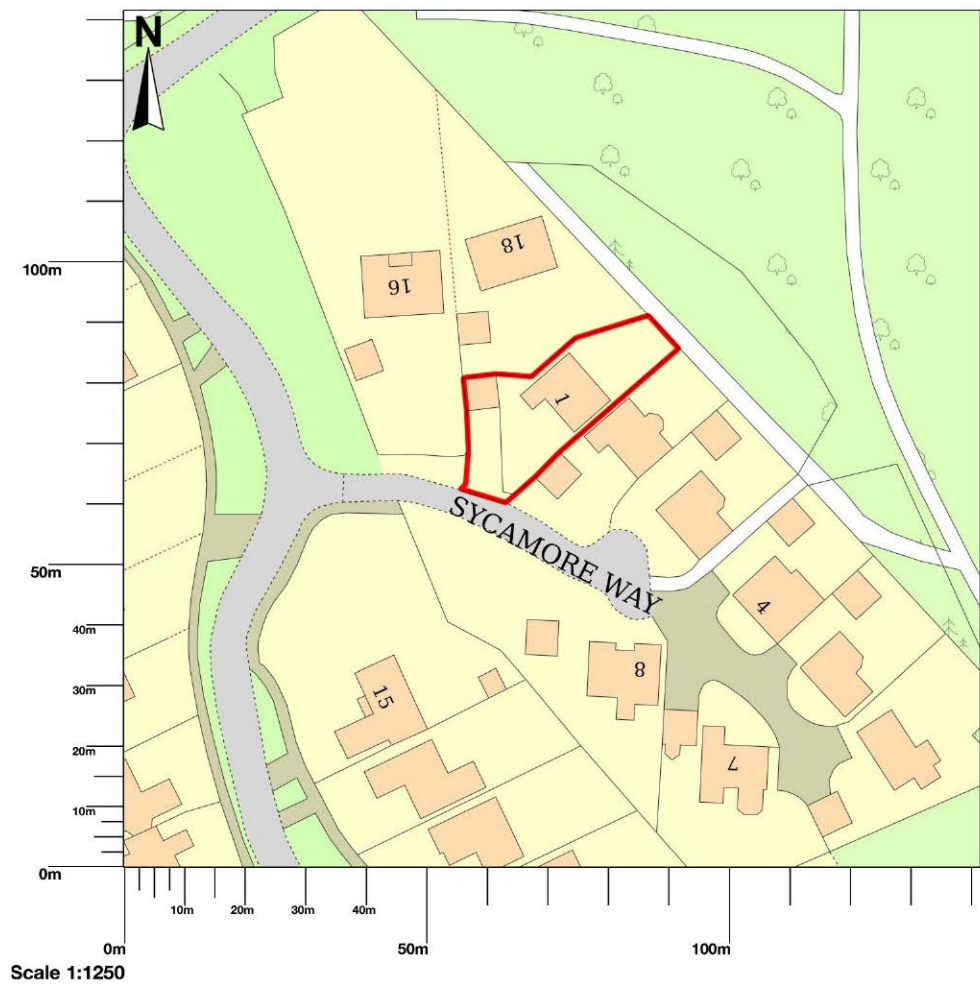


Location Plan
[Scale 1:1250]

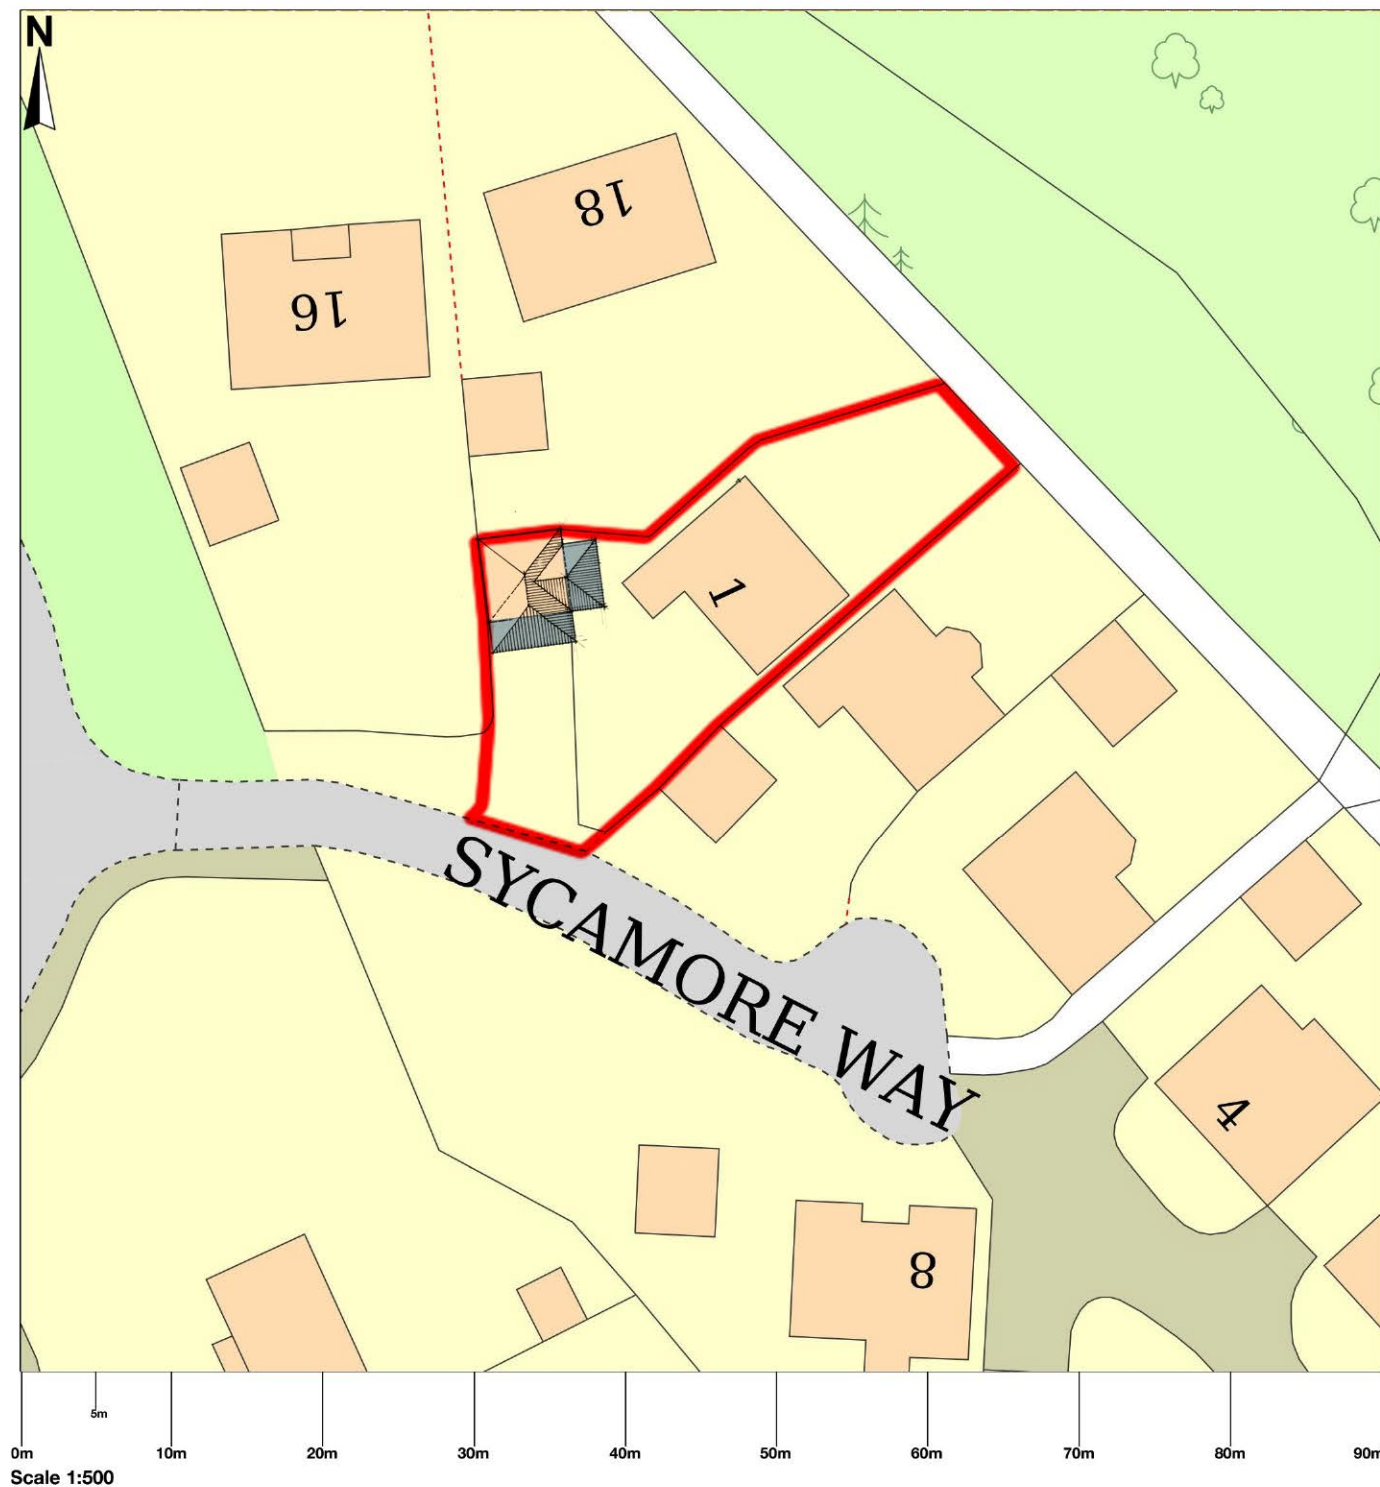

Proposed Block Plan
[Scale 1:500]



Proposed Site Plan
[Scale 1:100]

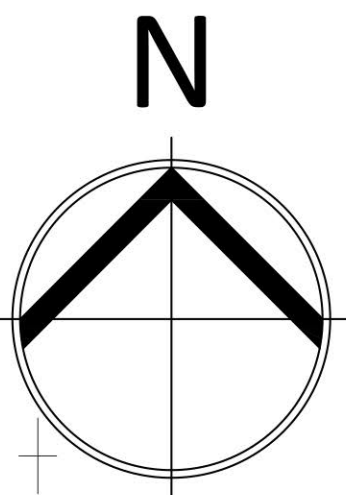

Revisions		
No.	Description	Date

1 Sycamore Way, Market Bosworth

Extension to Existing Garage

Leco Properties Ltd
Leco House, Old Farm Road,
Atherstone, CV9 1QN
+44 (0)1827 716298

Location & Block Plan



Scale	Date	Drawn	Job	Drawing
1:1250 1:500	Jul 2024	IDR/MH	0004	100