


The Builder is to check and verify all buildings and site dimensions, levels and sewer invert levels prior to commencement of work.

Do not scale off this drawing, work to figured dimensions only.


This drawing must be read and checked with all structural and relevant specialist drawings.

The Builder is to comply in all respects with the current Building Regulations and latest Codes of Practice.


Copyright of this drawing and of work executed from it remain the property of Leco Properties

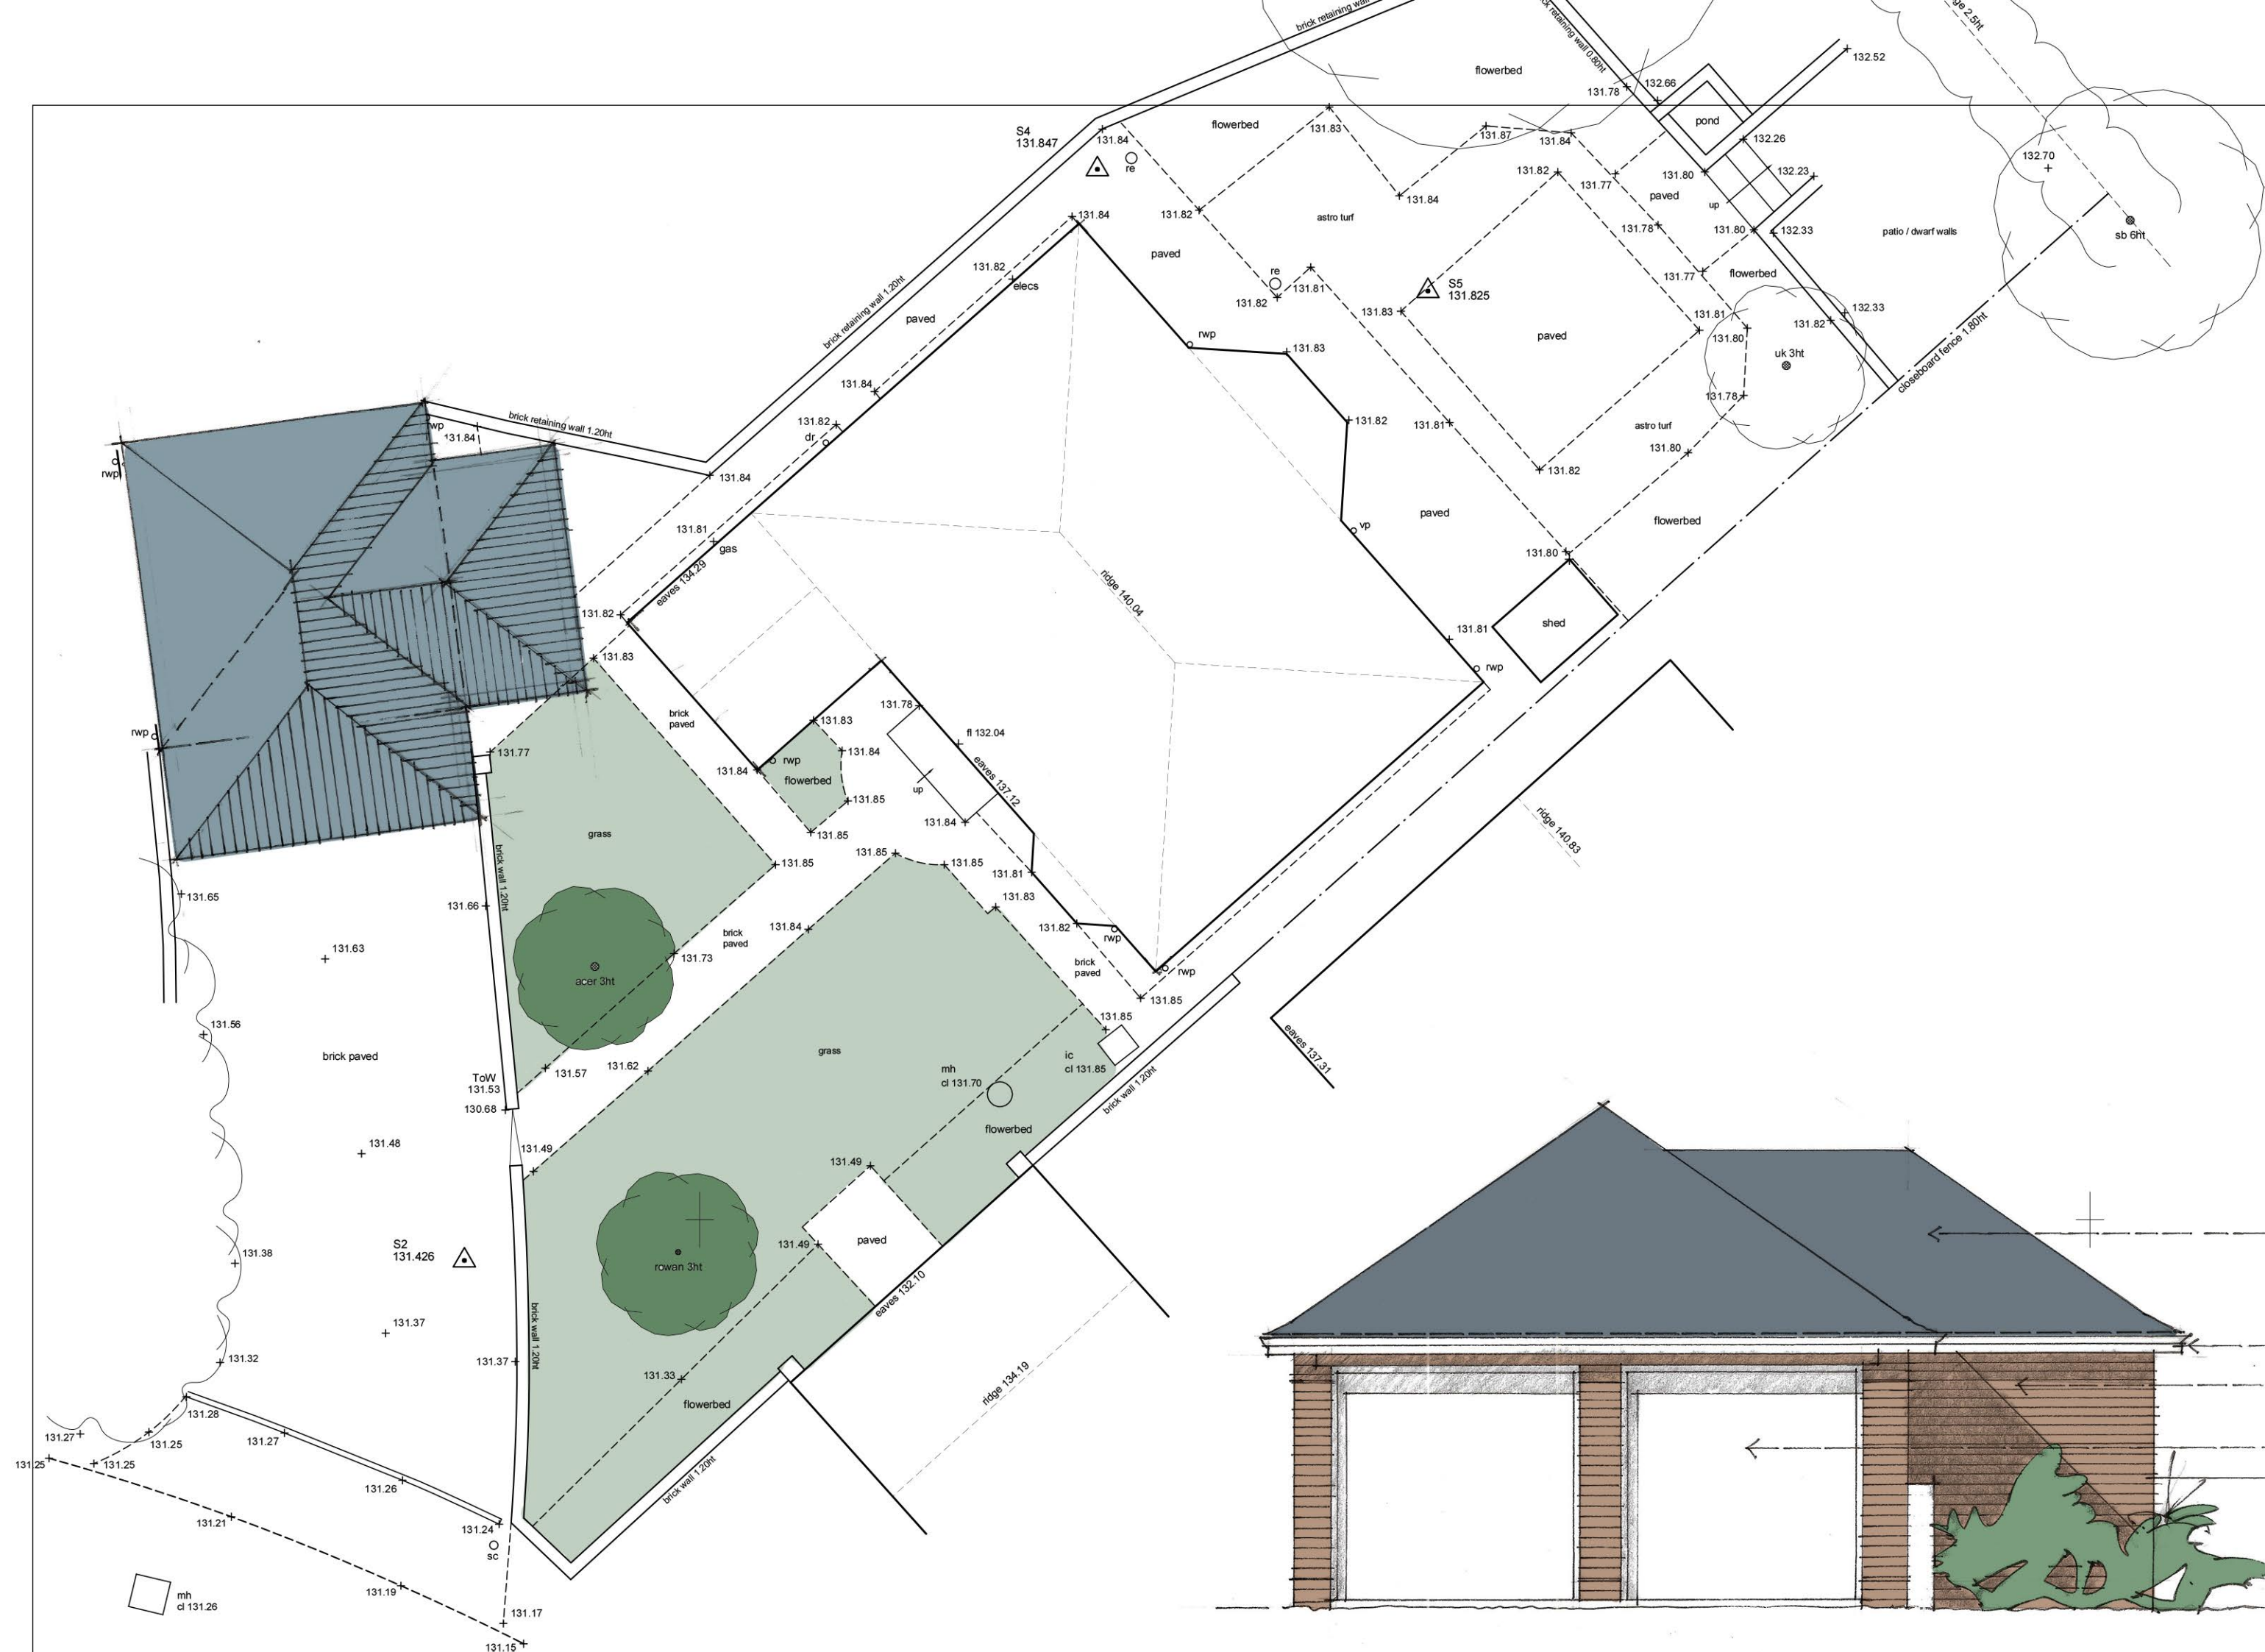


Proposed Roof Plan
[Scale 1:100]

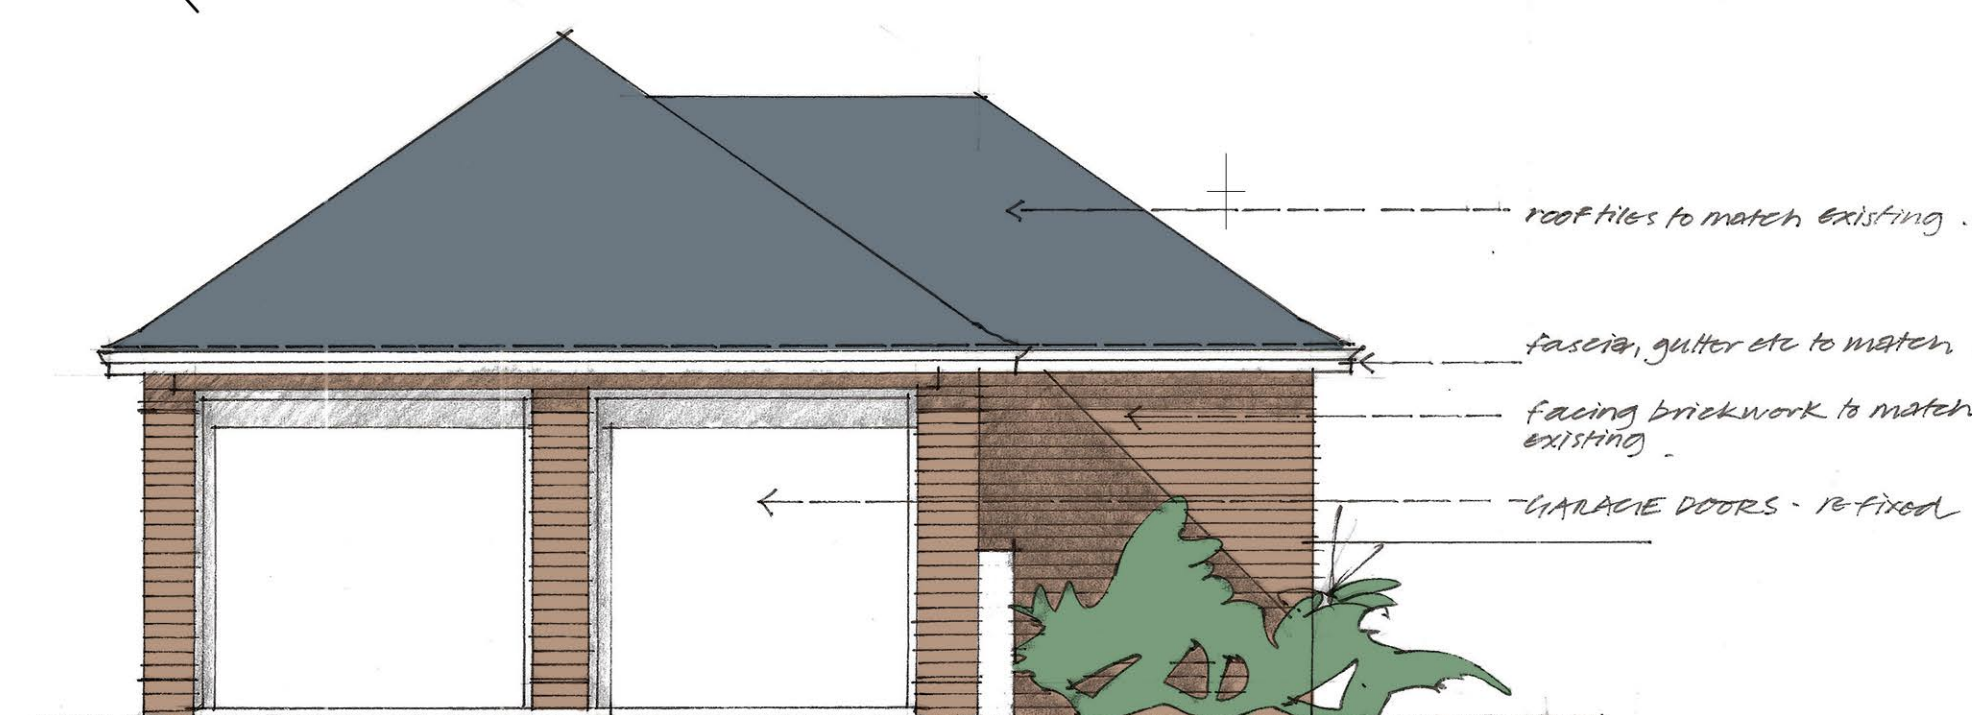

Proposed Front Elevation
[Scale 1:50]

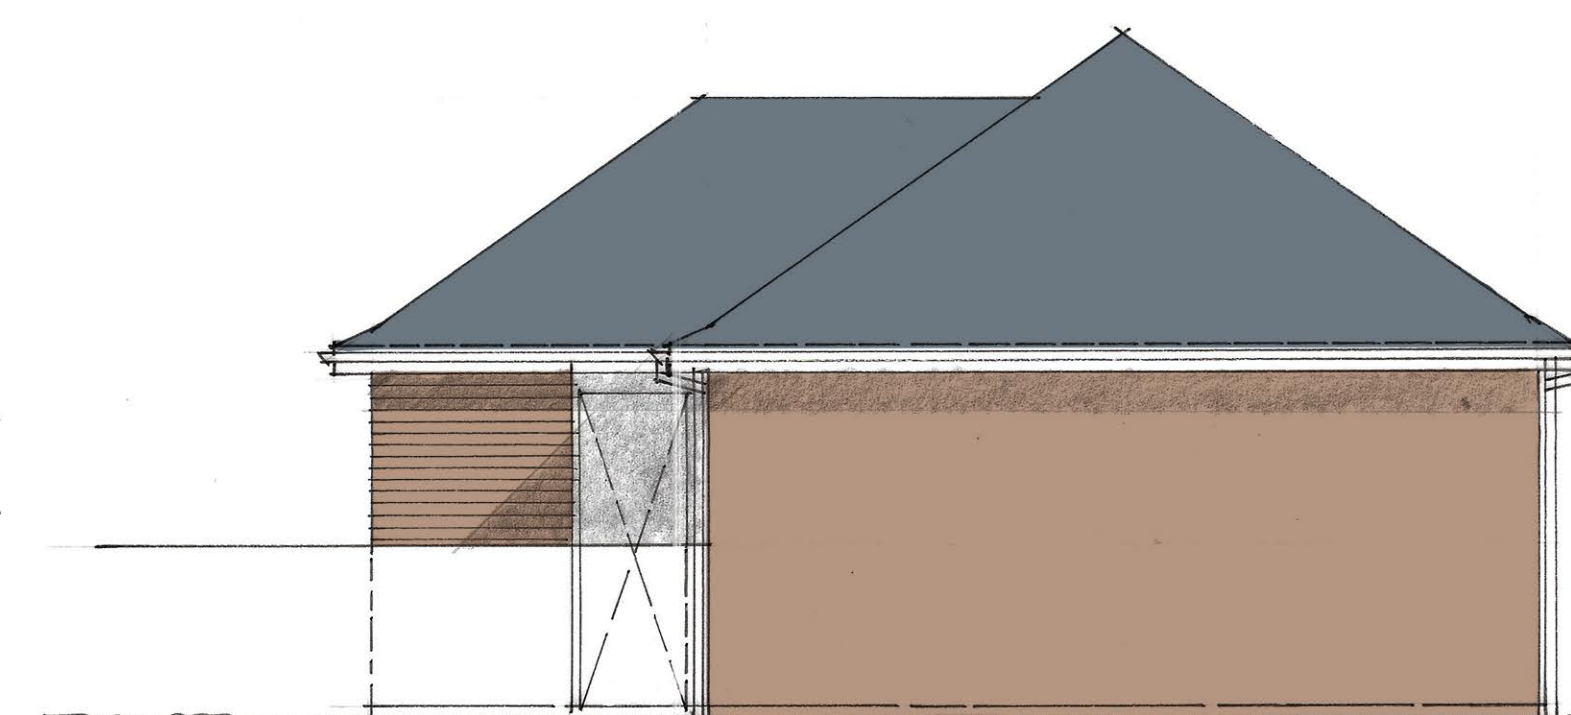


Proposed Rear Elevation
[Scale 1:50]

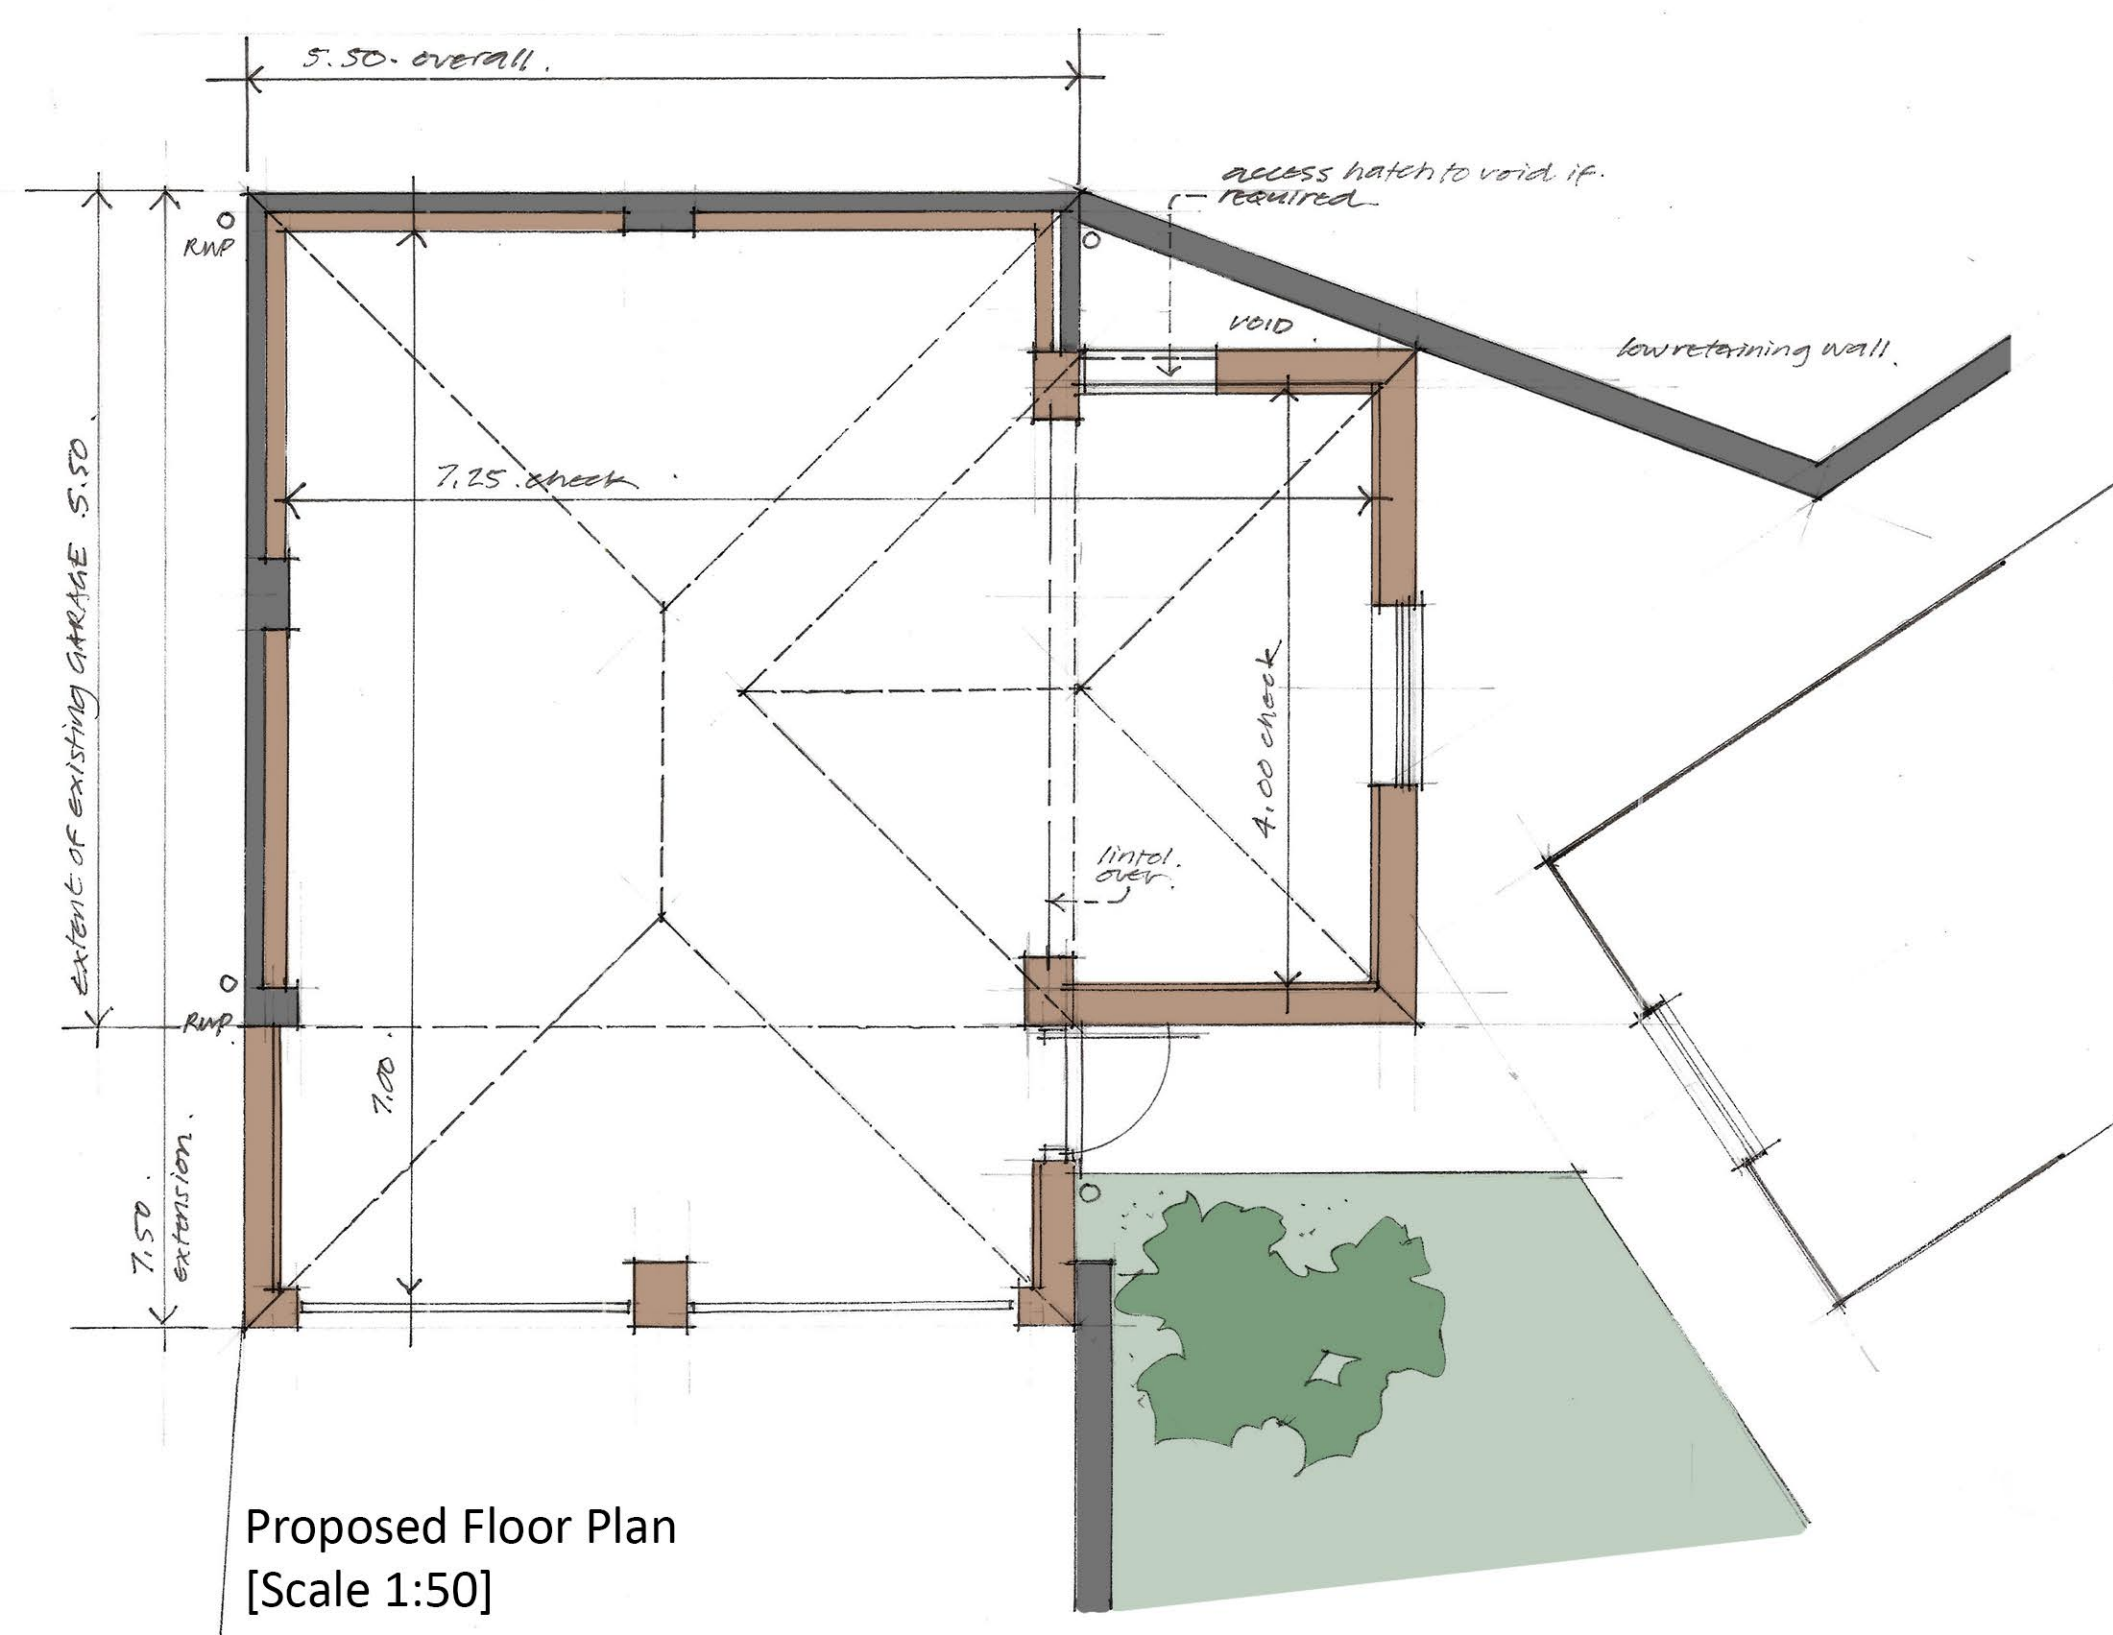


Proposed Floor Plan
[Scale 1:50]



Proposed Side Elevation
[Scale 1:50]

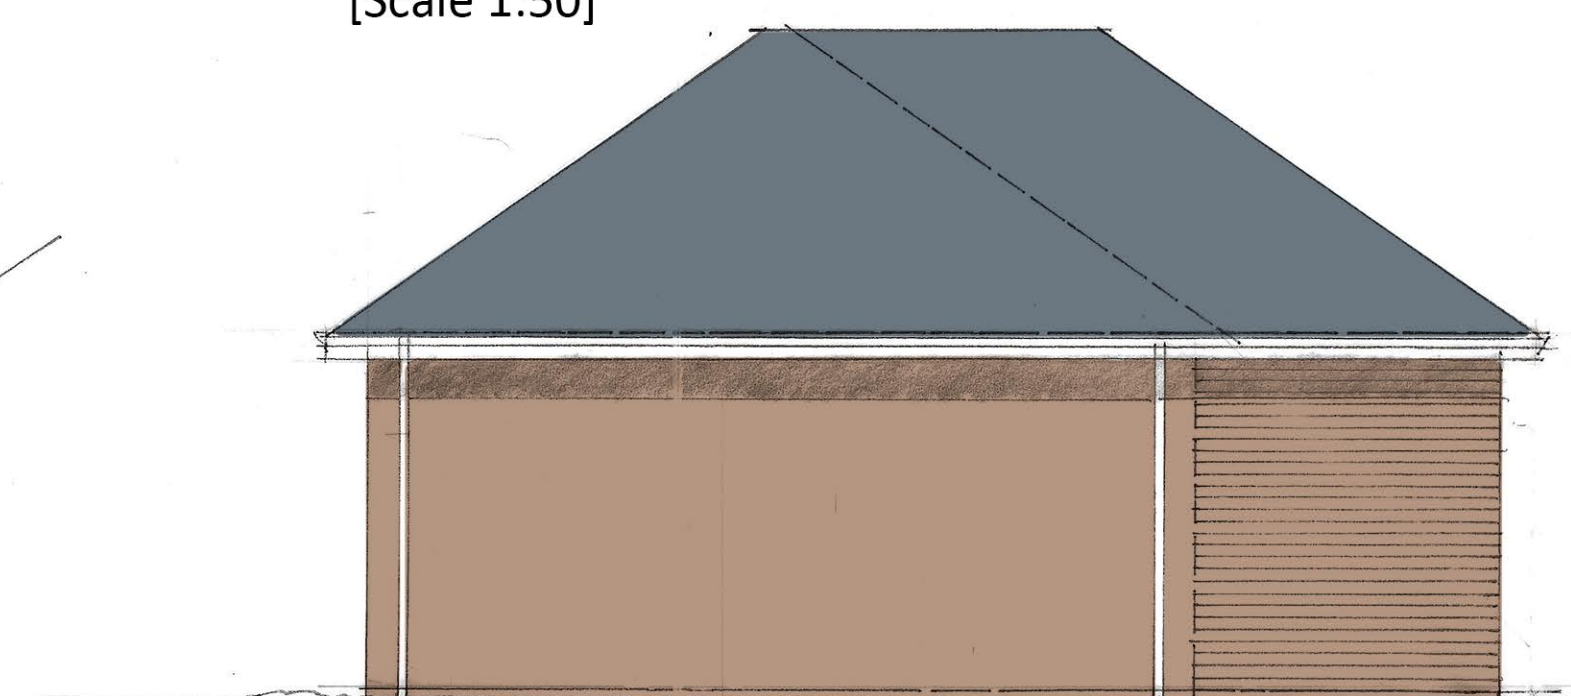

Proposed Side Elevation
[Scale 1:50]

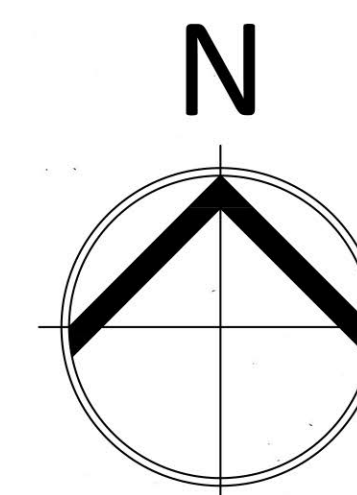

Revisions

No.	Description	Date
-	-	-

1 Sycamore Way, Market Bosworth

Extension to Existing Garage

Leco Properties Ltd
Leco House, Old Farm Road,
Atherstone, CV9 1QN
+44 (0)1827 716298

Proposed Plans and Elevations



Scale 1:50 1:100	Date Jul 2024	Drawn IDR/MH	Job 0004	Drawing 150
------------------------	------------------	-----------------	-------------	----------------