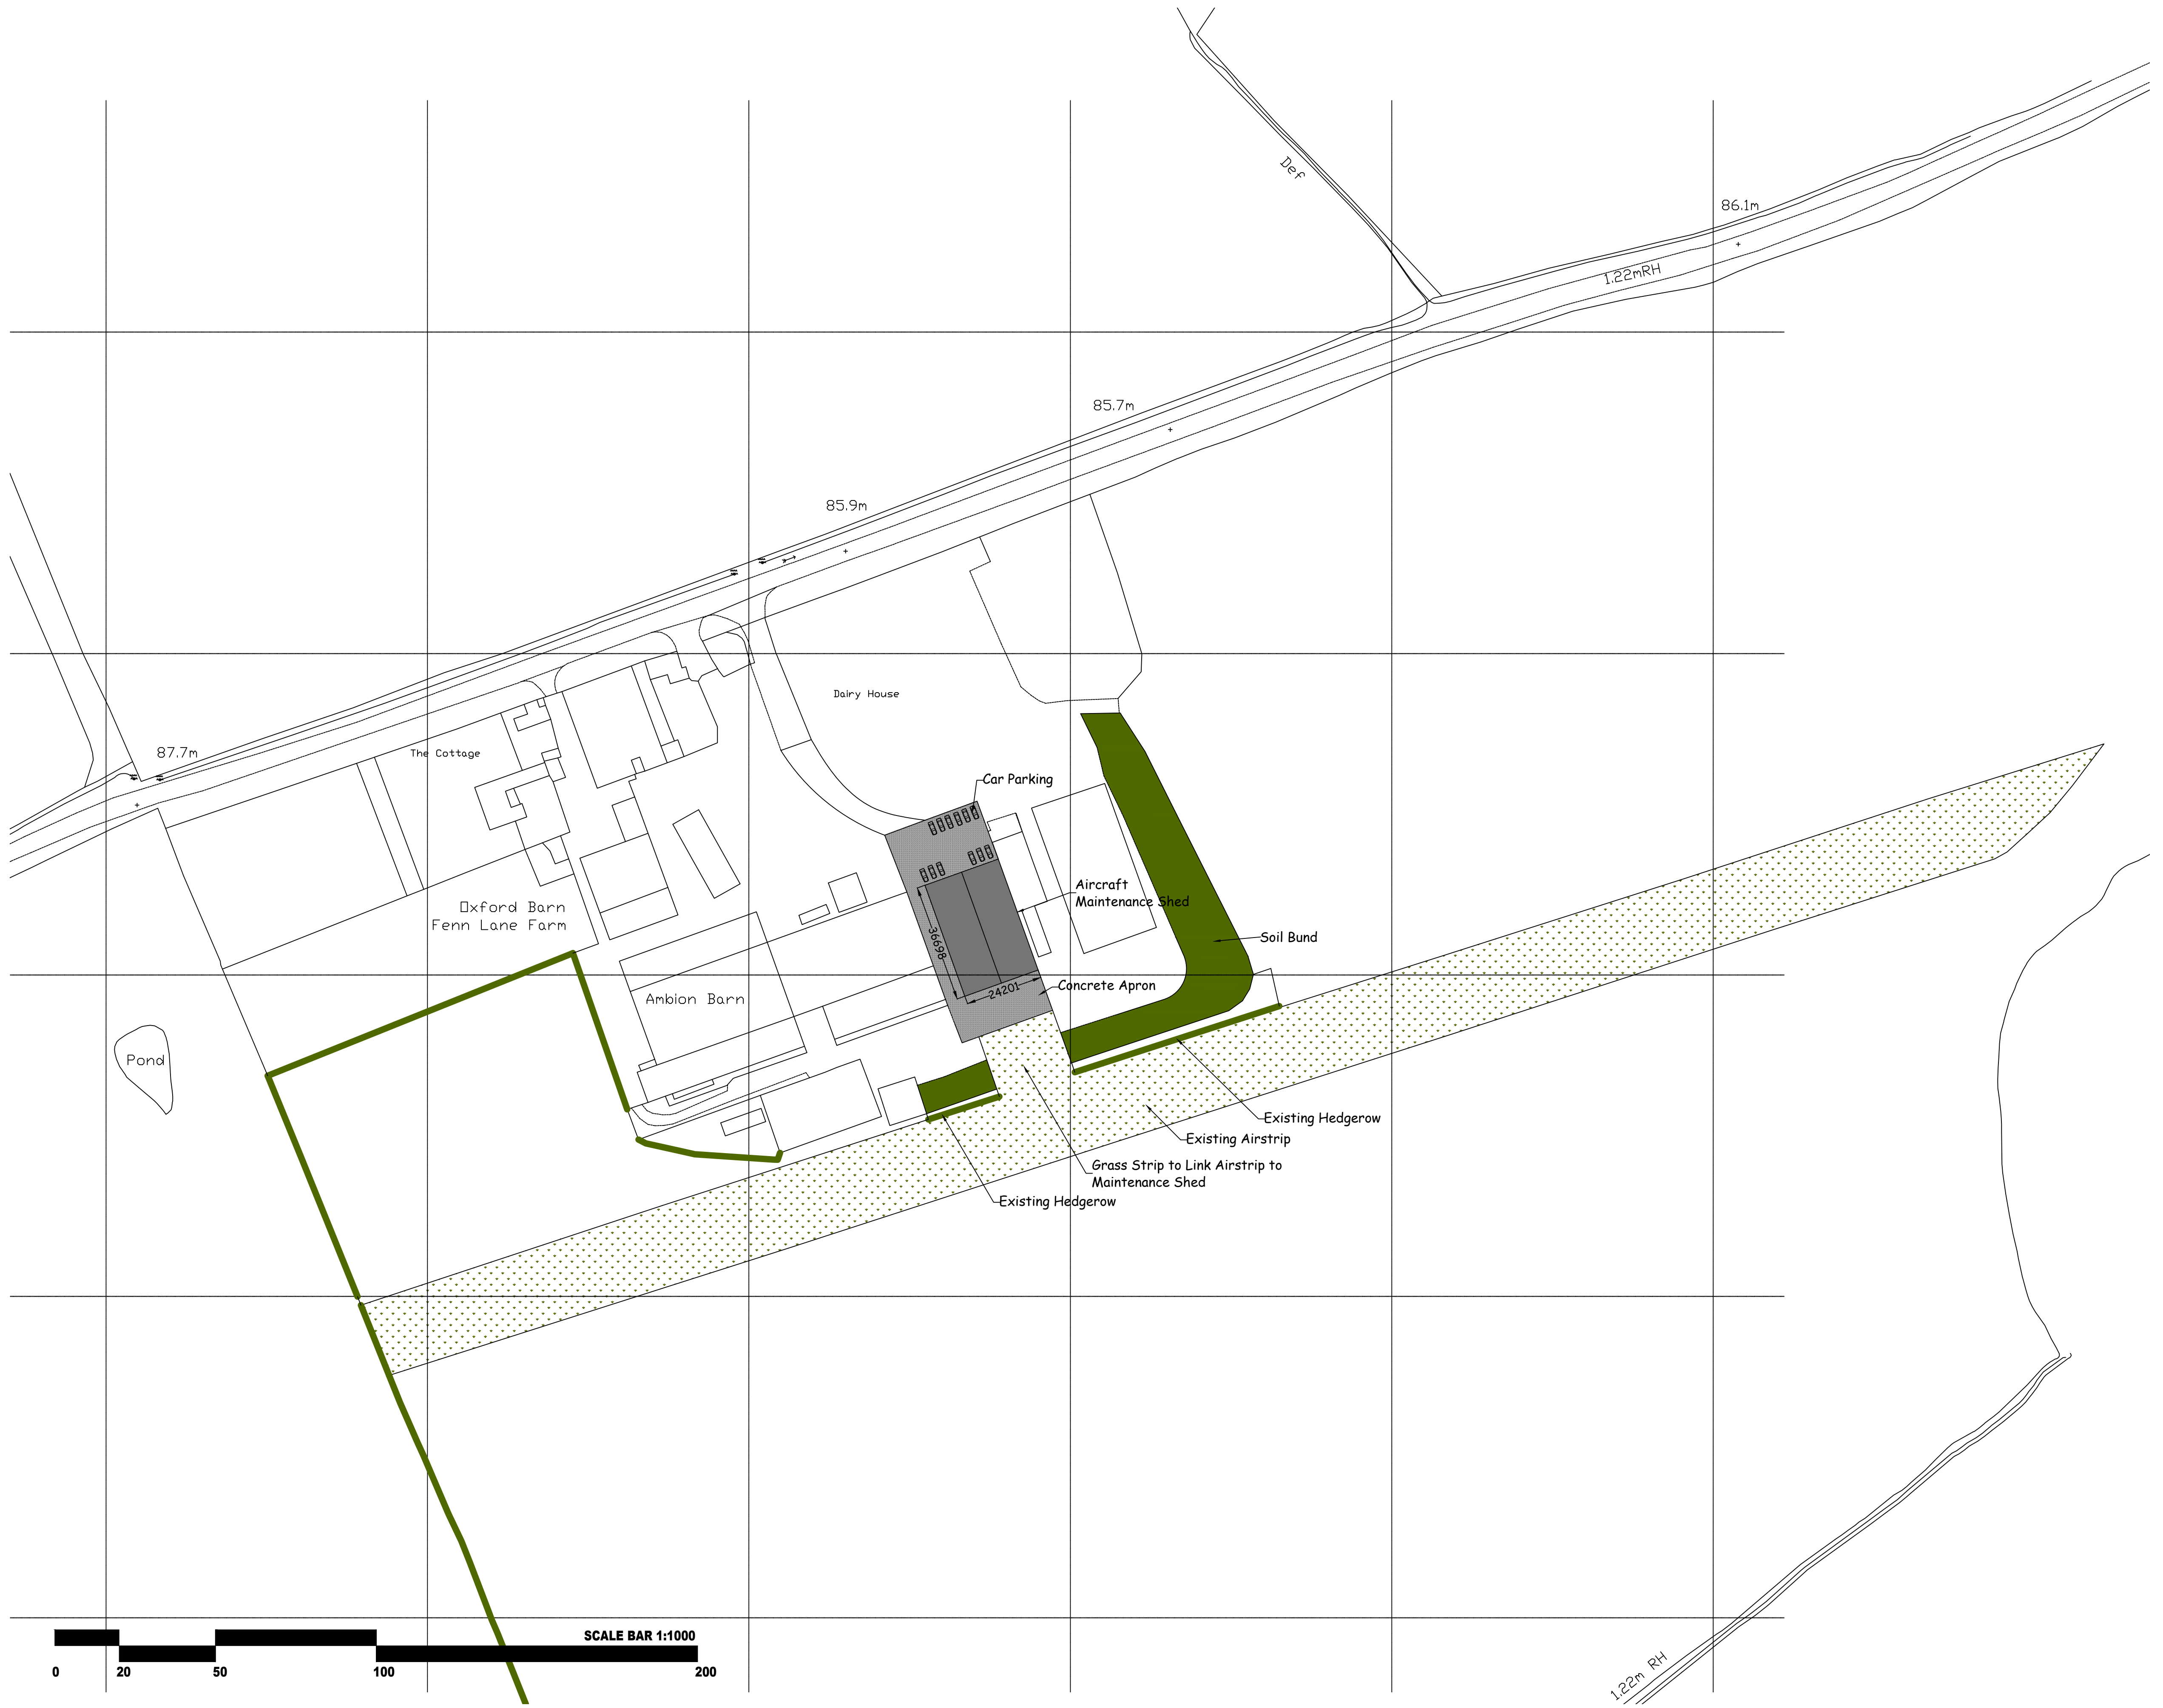


Harrison Pick Ltd
Station Farm Offices
Wansford Road
Nafferton
Drifffield
East Yorkshire
YO25 8NJ

T : 01377 253363
E : ian@harrisonpick.co.uk
W : www.harrisonpick.co.uk

CLIENT
Aerotech Aircraft Maintenance
Ltd

JOB TITLE
Fenn Lane Farm, Upton

DWG. TITLE
Proposed Site Plan A1

SCALE
1=1000

DRN
IP

DWG. NUMBER
IP/AT/03

DATE
June 24

REV
-