




EXISTING FRONT ELEVATION

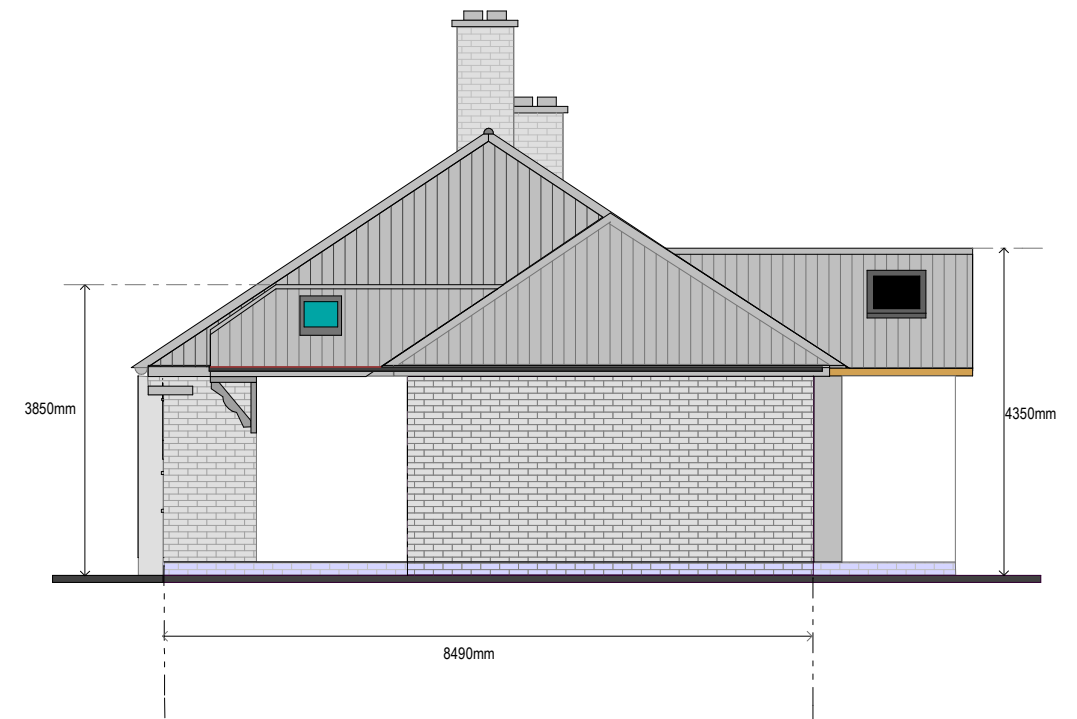


SIDE ELEVATION from No. 22



EXISTING REAR ELEVATION



SIDE ELEVATION from No. 26

 

Calvitch Design & Build Ltd tel: 024 76 739 739 www.calvitchdesign.co.uk	Client Mrs A Smilie Scale 1:100	Title New front ground granny flat extension at 24Church Lane Fenny Drayton, CV13 6BA EXISTING ELEVATIONS	Date September 2023	Drg No 2309/04