

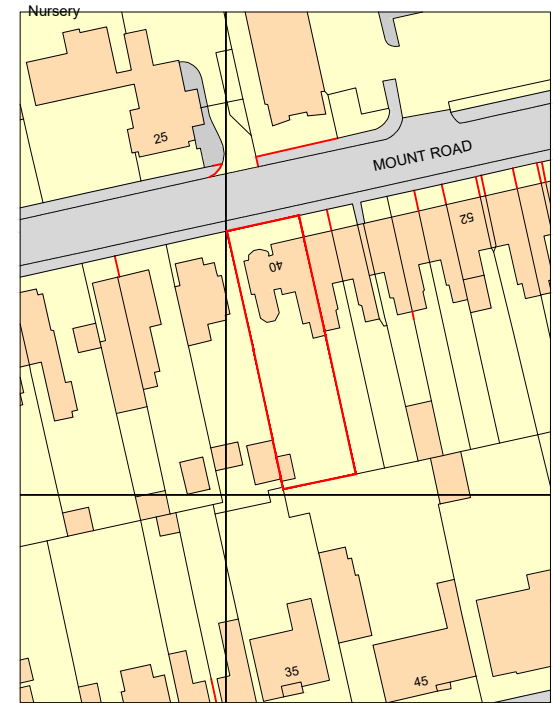
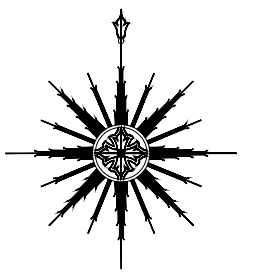


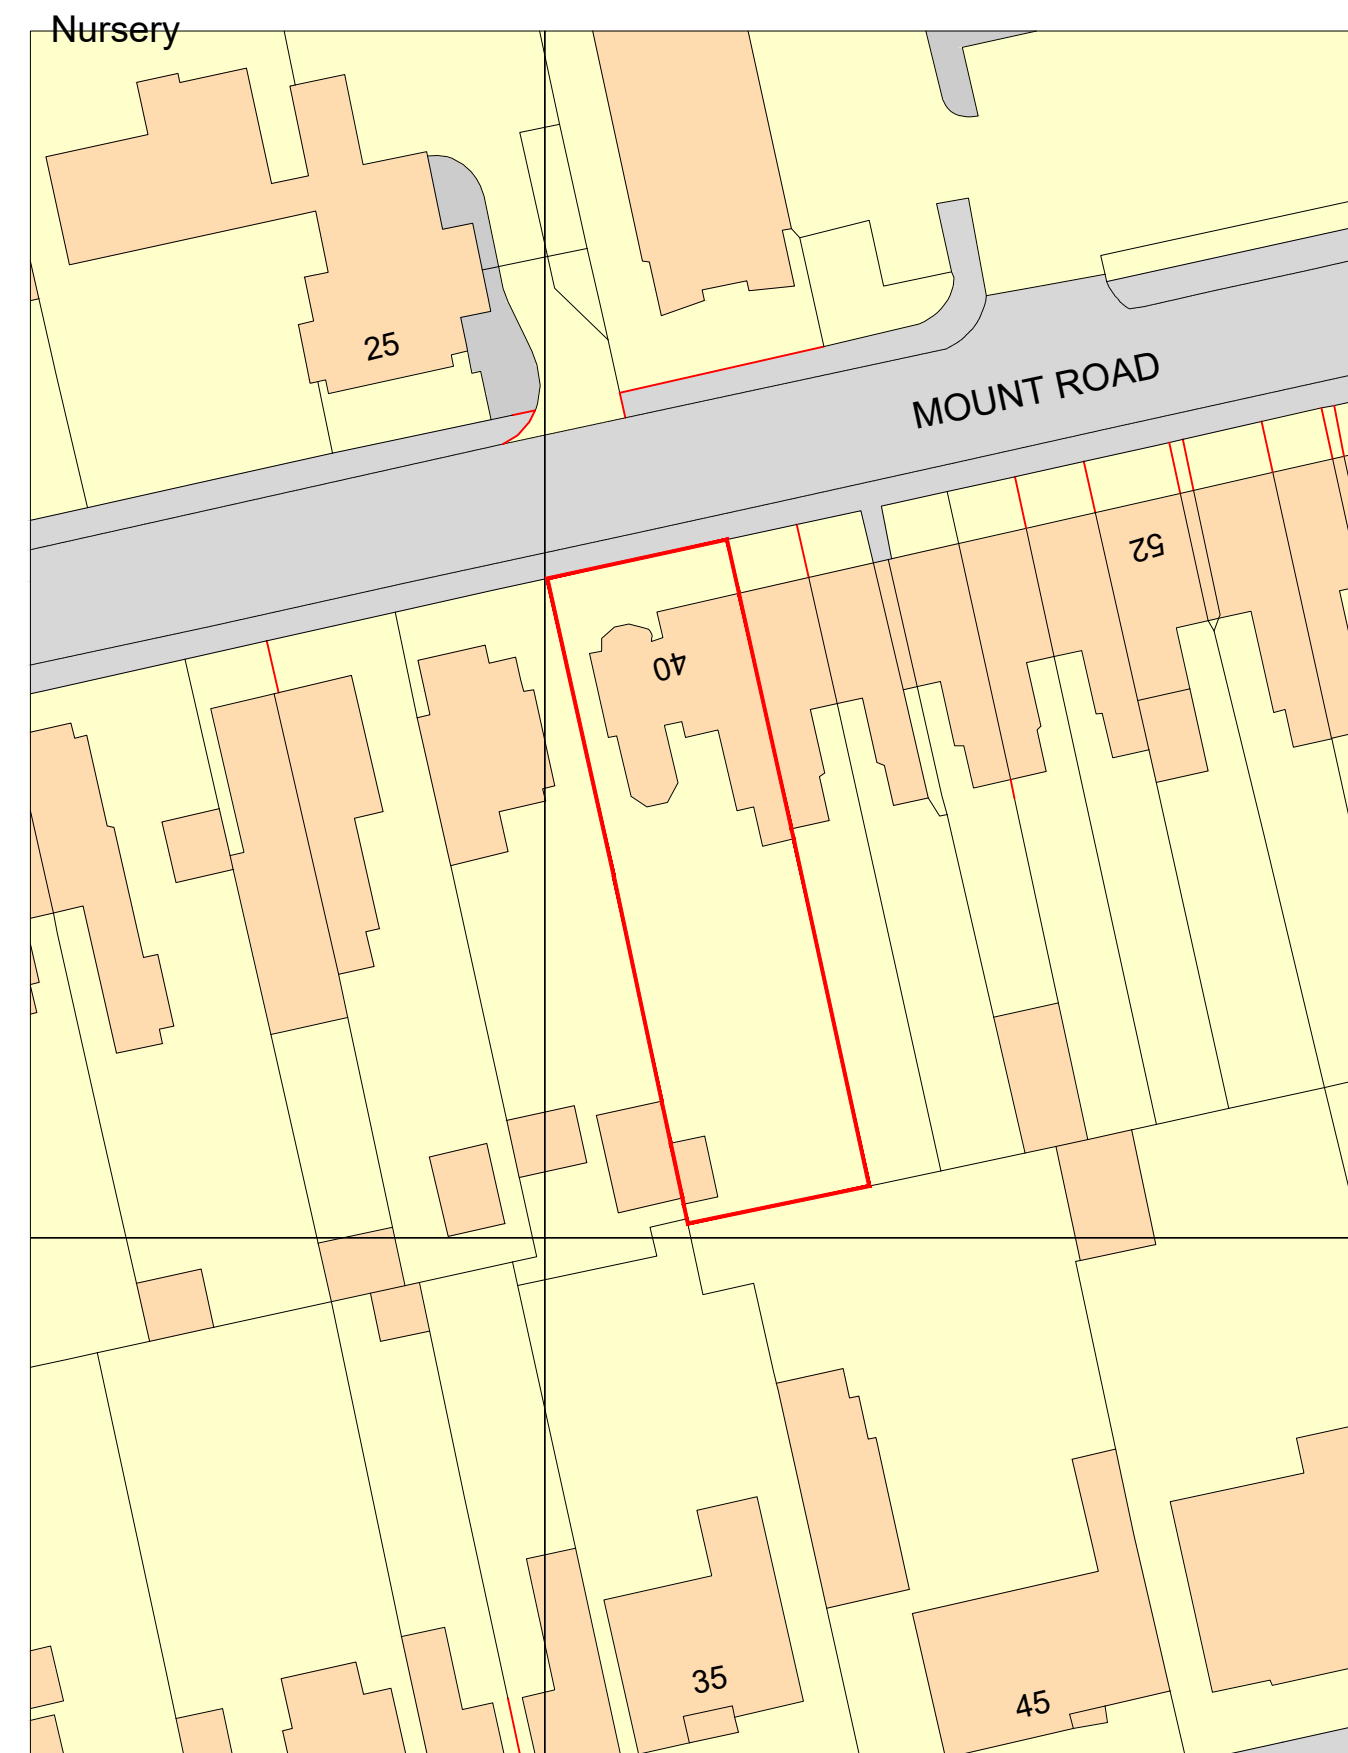



Ordnance Survey, (c) Crown Copyright 2022. All rights reserved. Licence number 100022432

Location Plan 1:1250

 


Ordnance Survey, (c) Crown Copyright 2022. All rights reserved. Licence number 100022432

Location Plan Scale 1:500

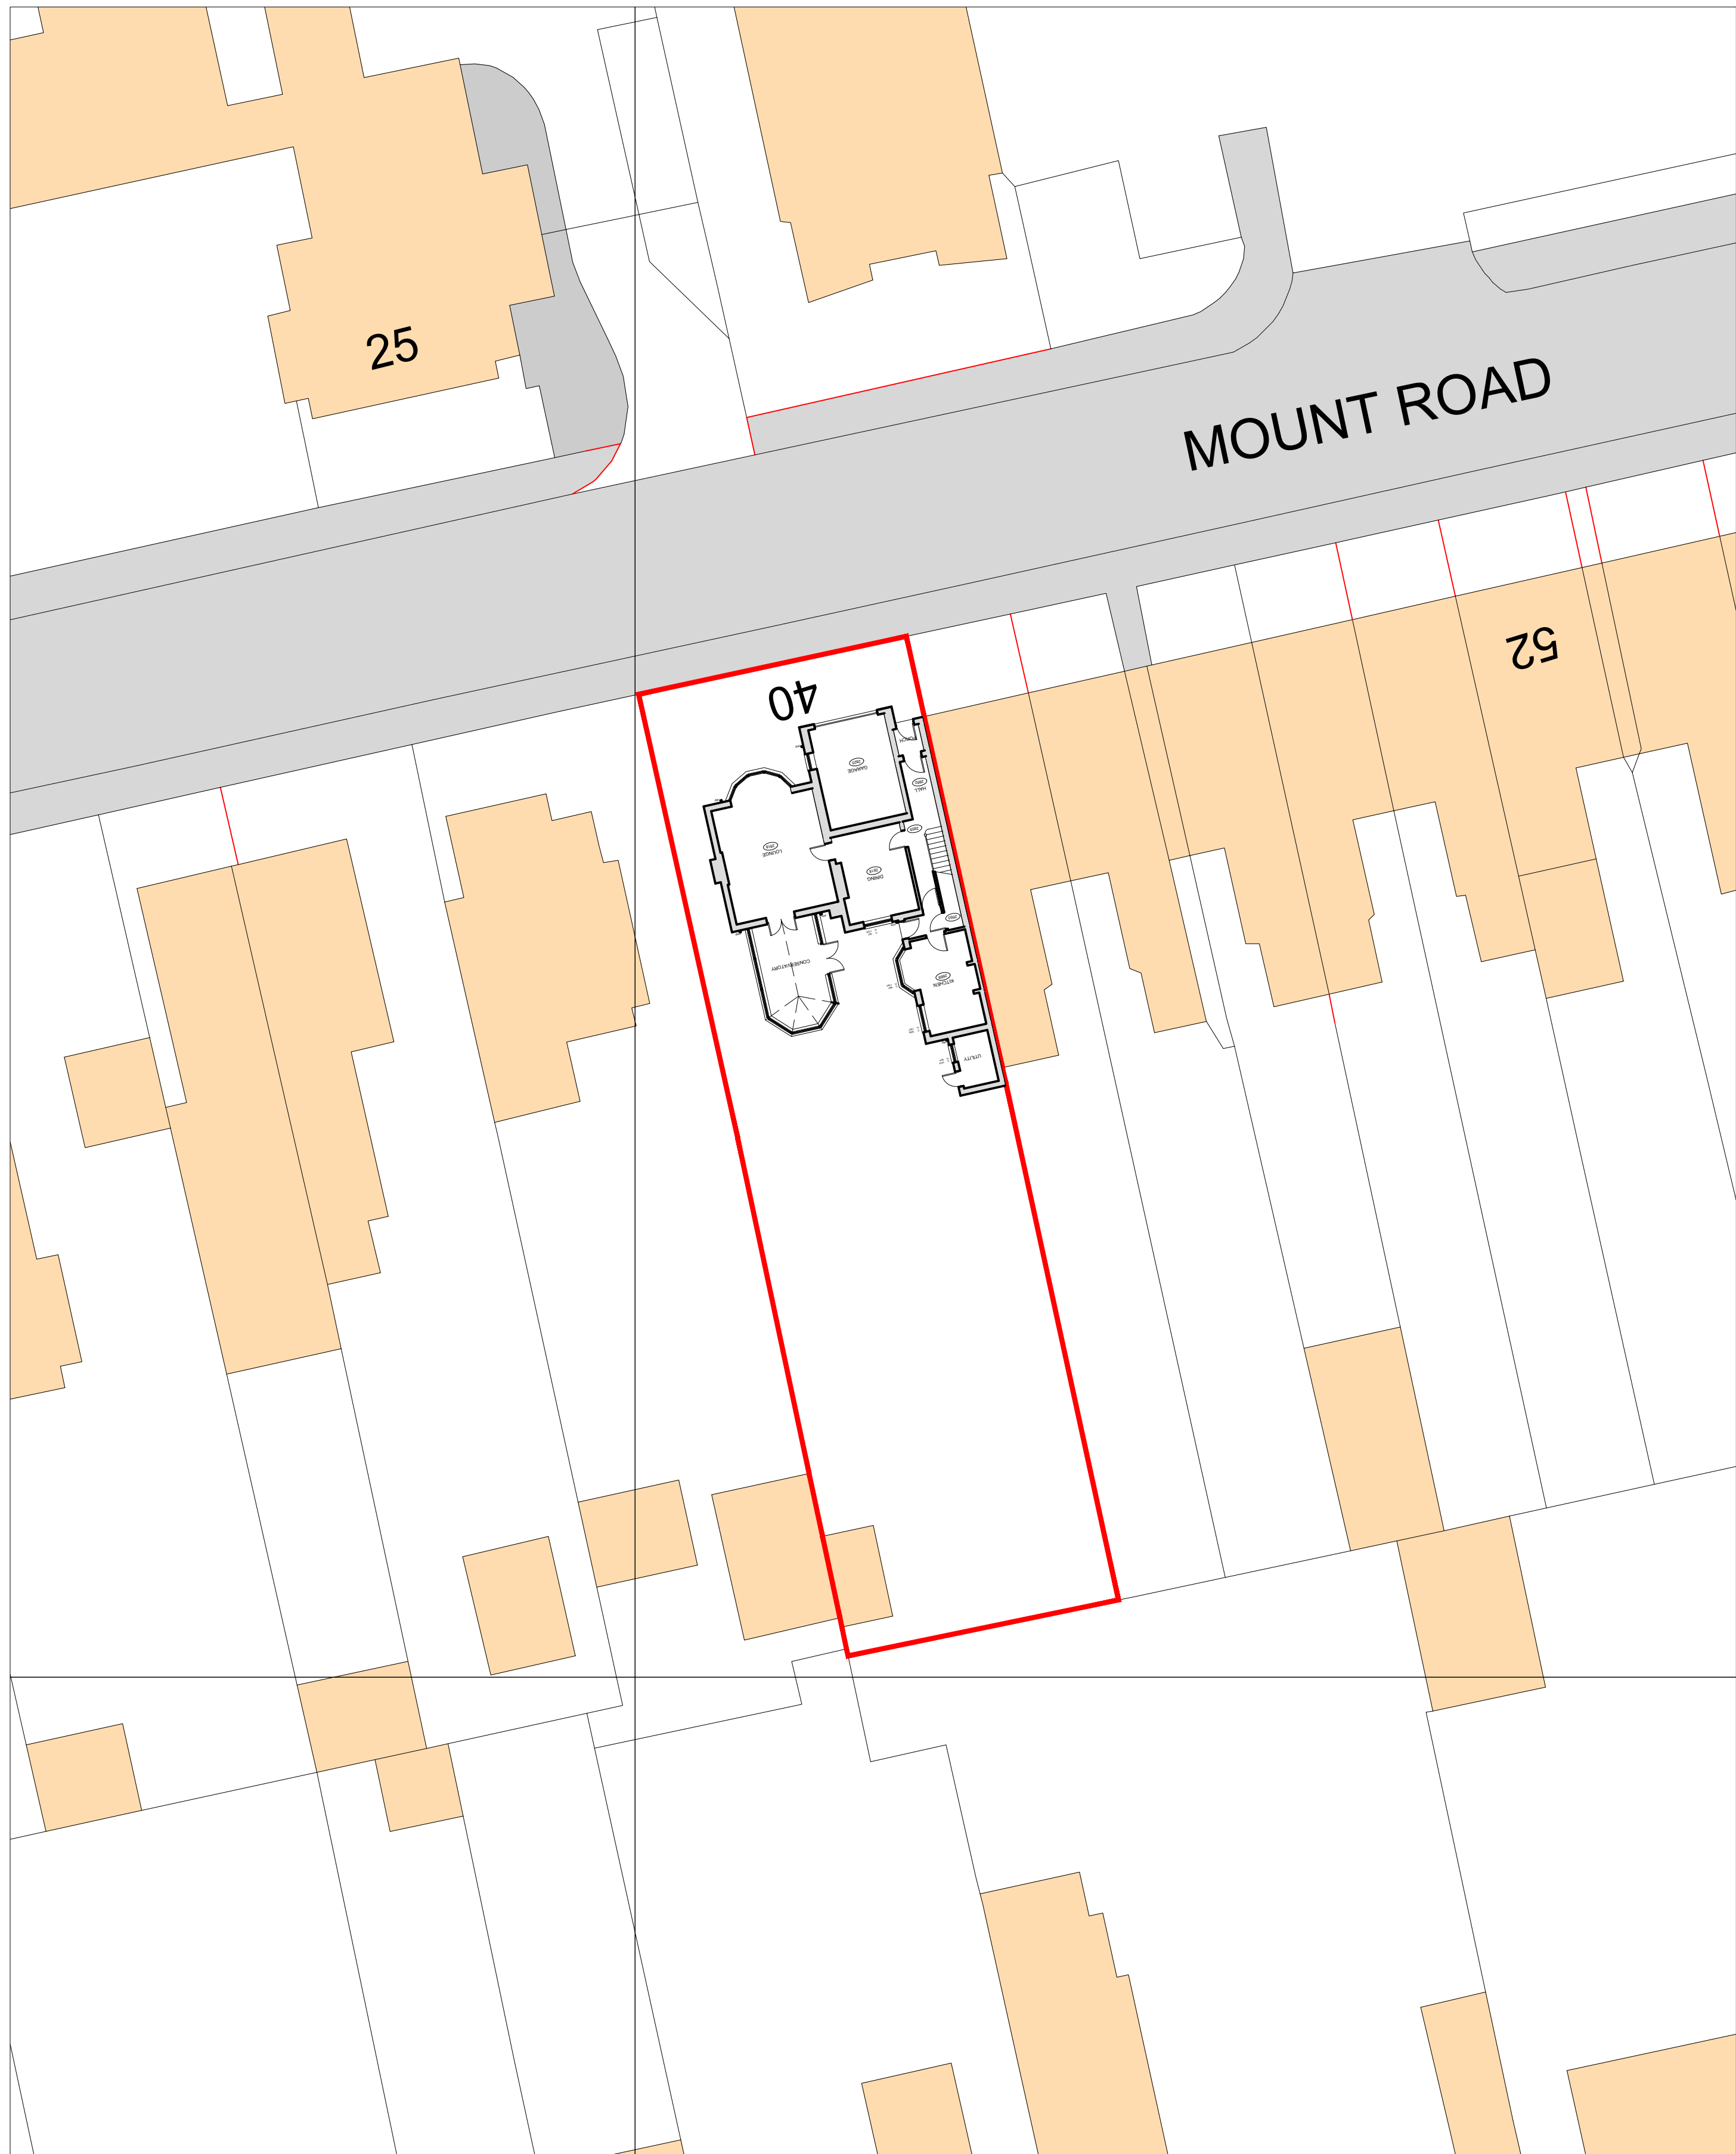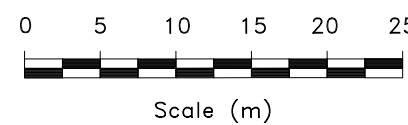

Existing Site Plan Scale 1:200

 

CLIENT:
Mrs Hannah Elton
40 Mount Road
Hinckley
Leicestershire
LE10 1AF

PROJECT:
Extension & Alterations to:
40 Mount Road

DRAWING: 1300.HE.22.001

ISSUE:

DATE: May 2022

SCALE: 1:500, 1:1250 & 1:200

PLANNING APPLICATION:

LOCATION & EXISTING SITE PLANS

