


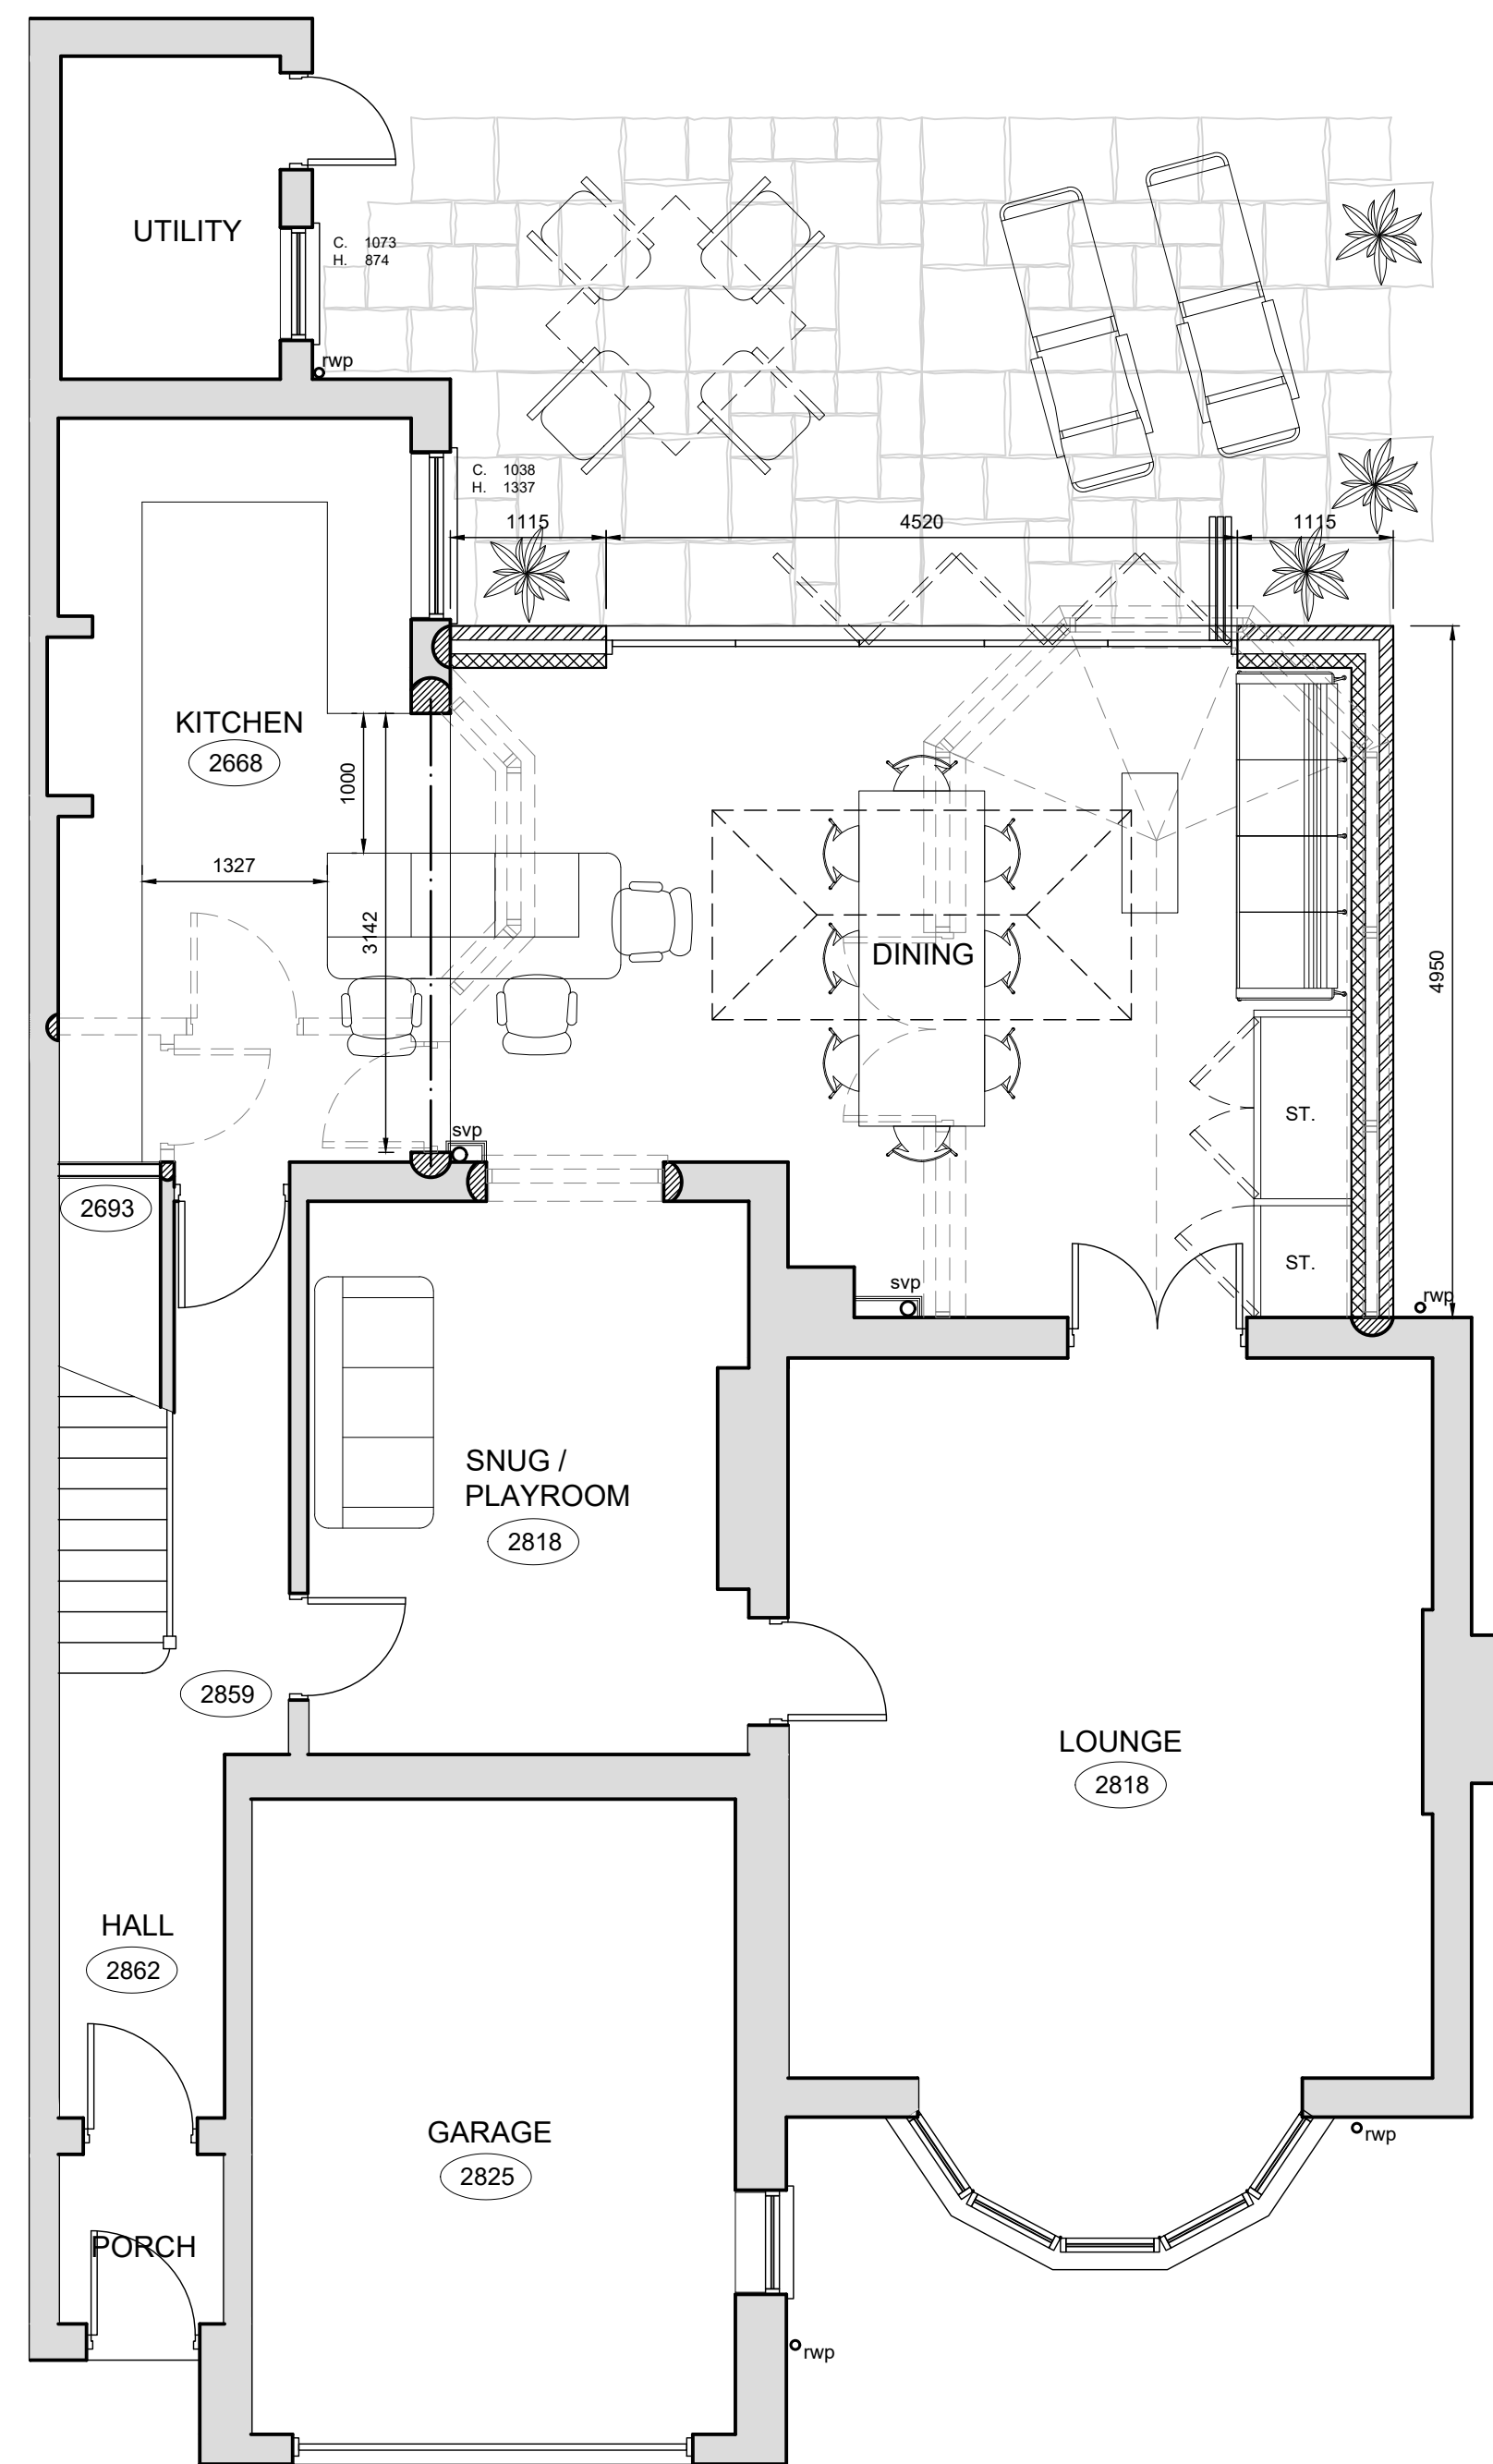


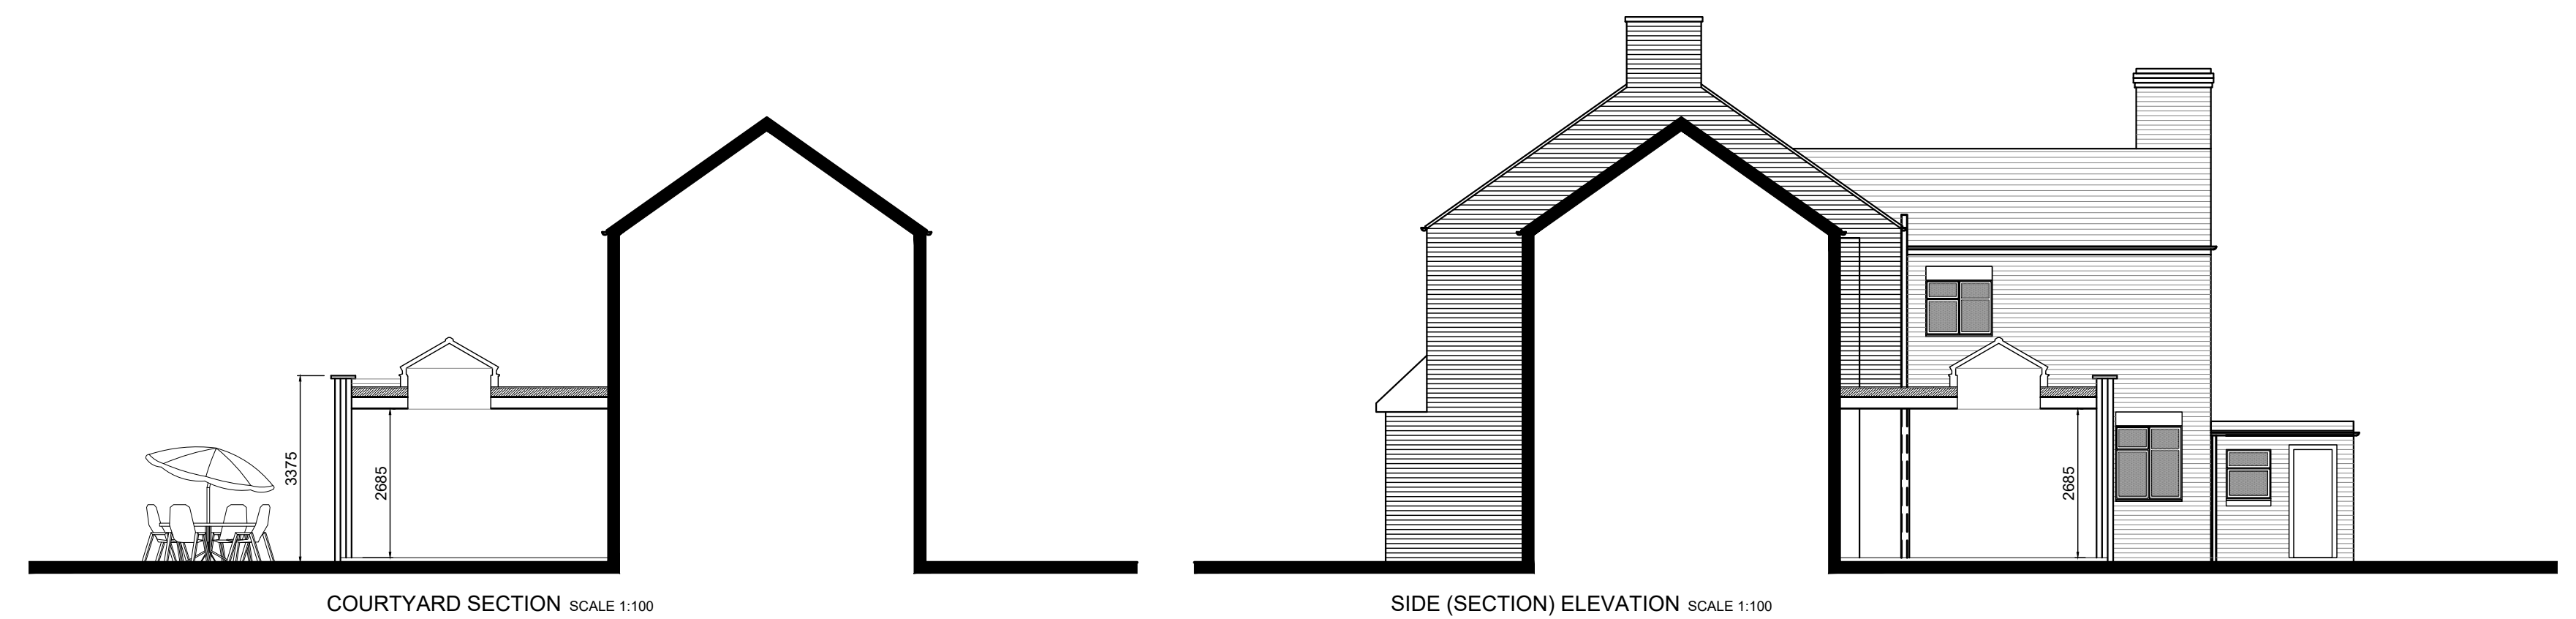


GROUND FLOOR PLAN SCALE 1:50

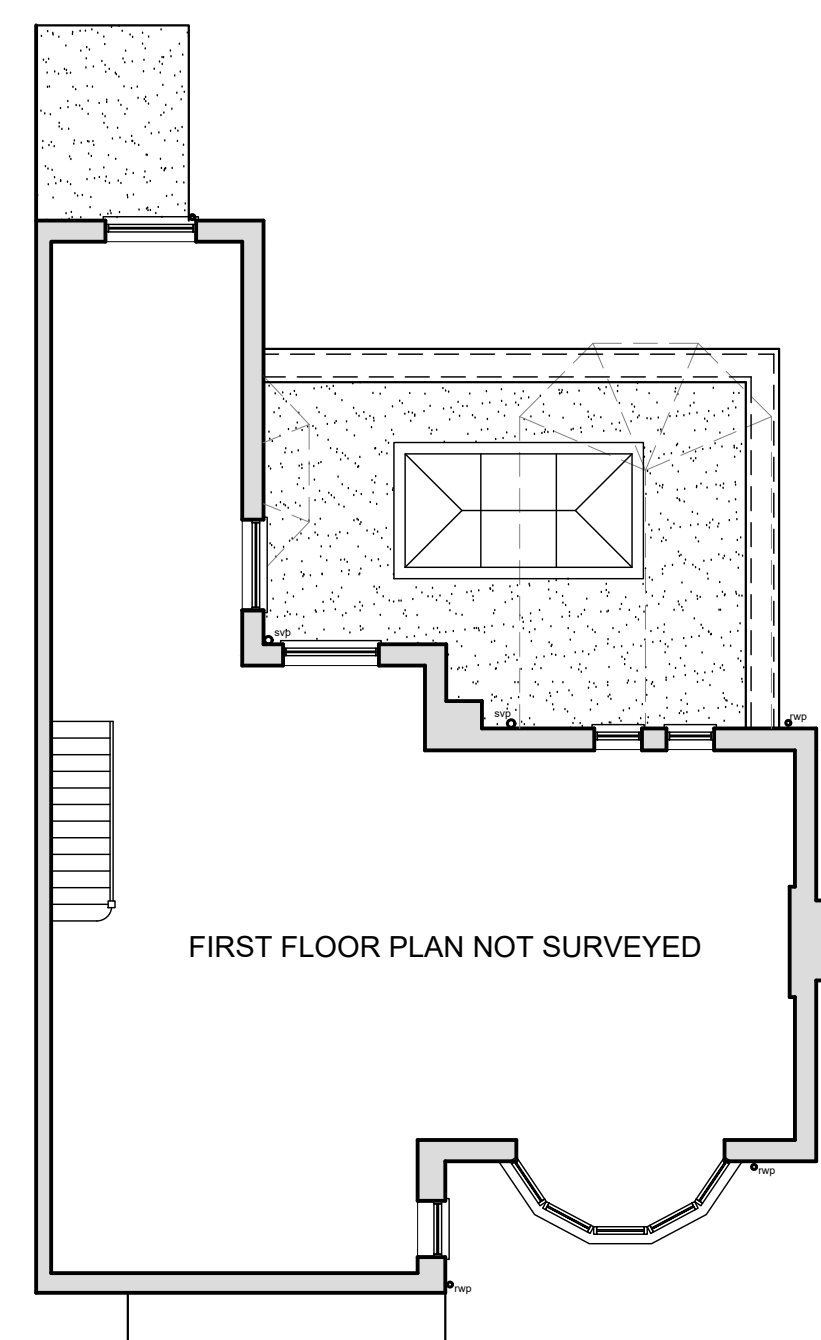

Proposed Elevations Scale 1:100

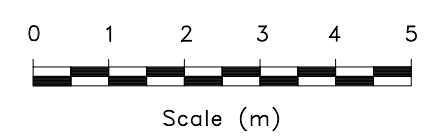


FIRST FLOOR PLAN SCALE 1:100

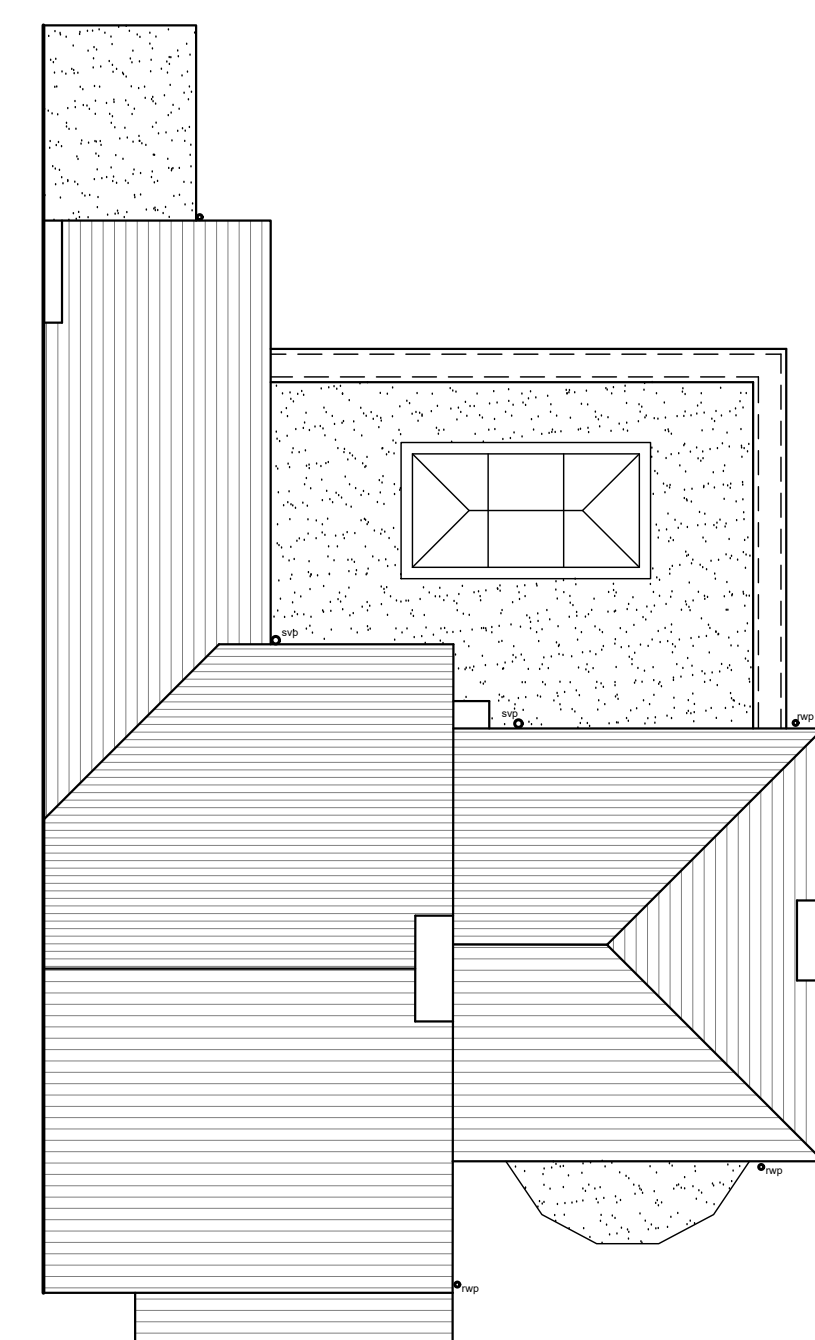

ROOF PLAN SCALE 1:100

Proposed Floor Plans Scale 1:50

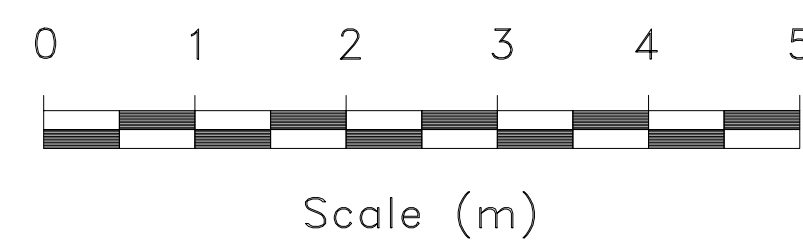

CLIENT:
Mrs Hannah Elton
40 Mount Road
Hinckley
Leicestershire
LE10 1AF

PROJECT:
Extension & Alterations to:
40 Mount Road

DRAWING: 1300.HE.22.003

ISSUE: A

DATE: May 2022

SCALE: 1:50 & 1:100

PLANNING APPLICATION:

PROPOSED DRAWINGS

