




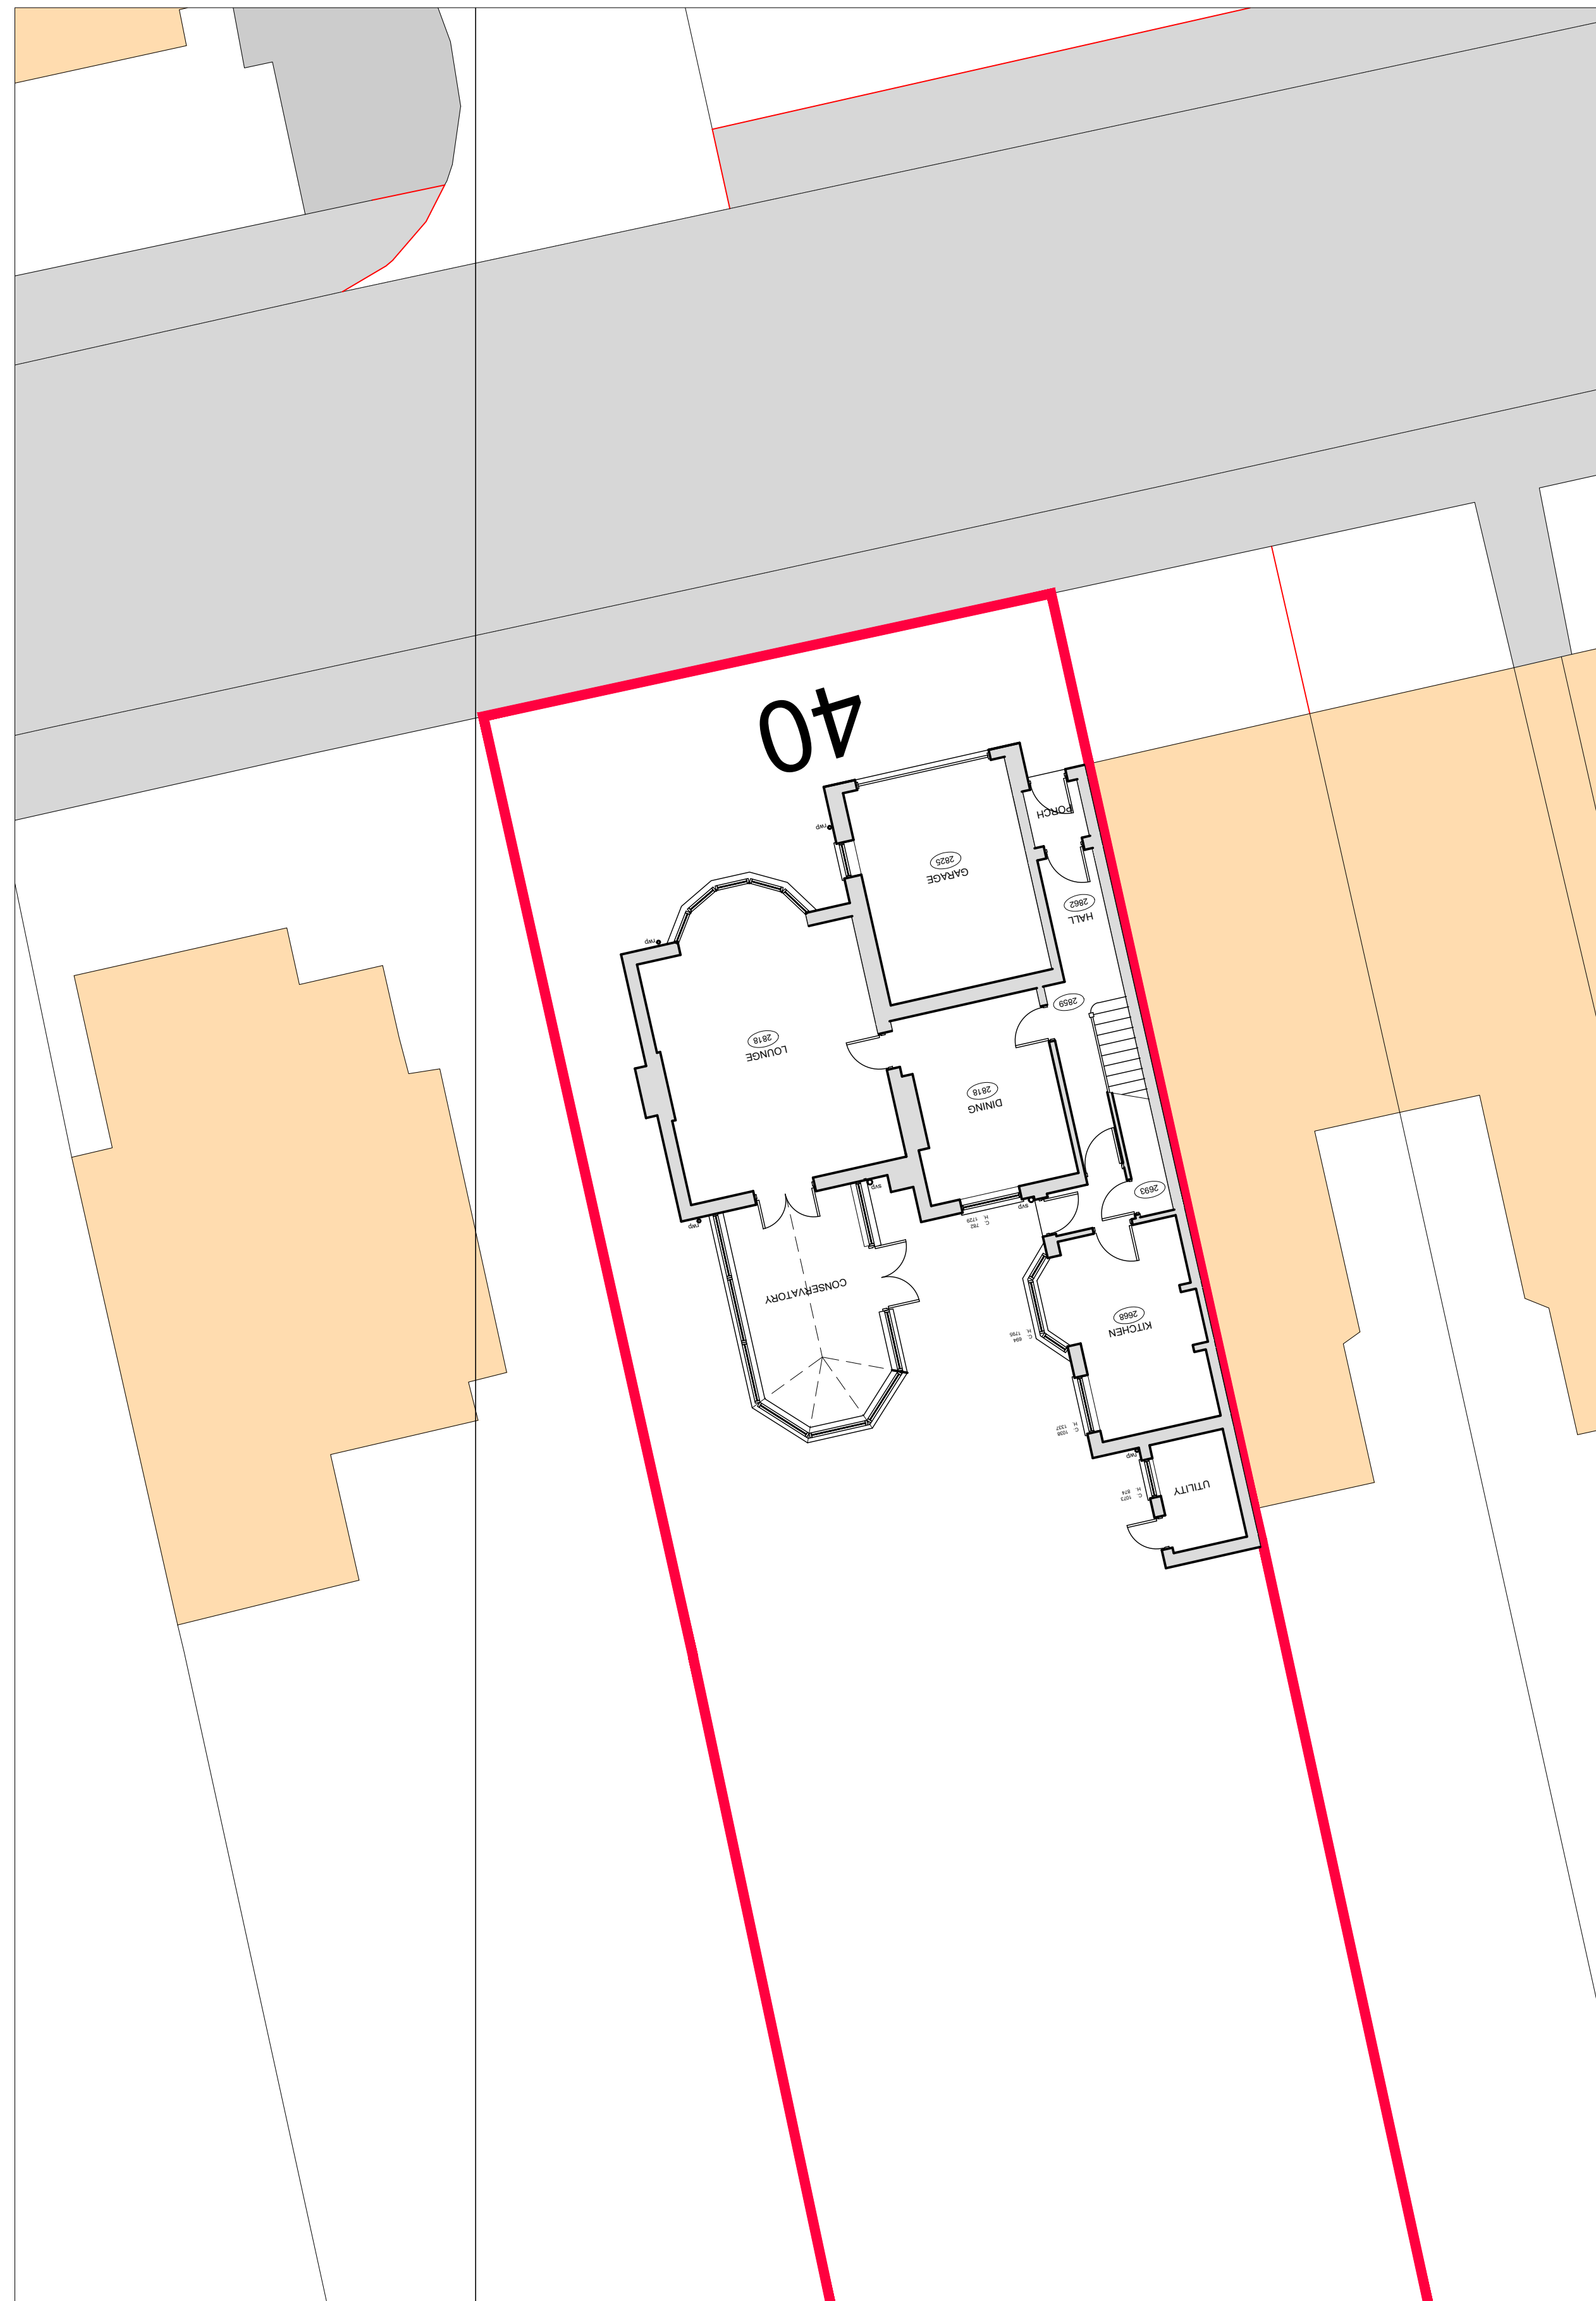

Existing Site Plan Scale 1:100

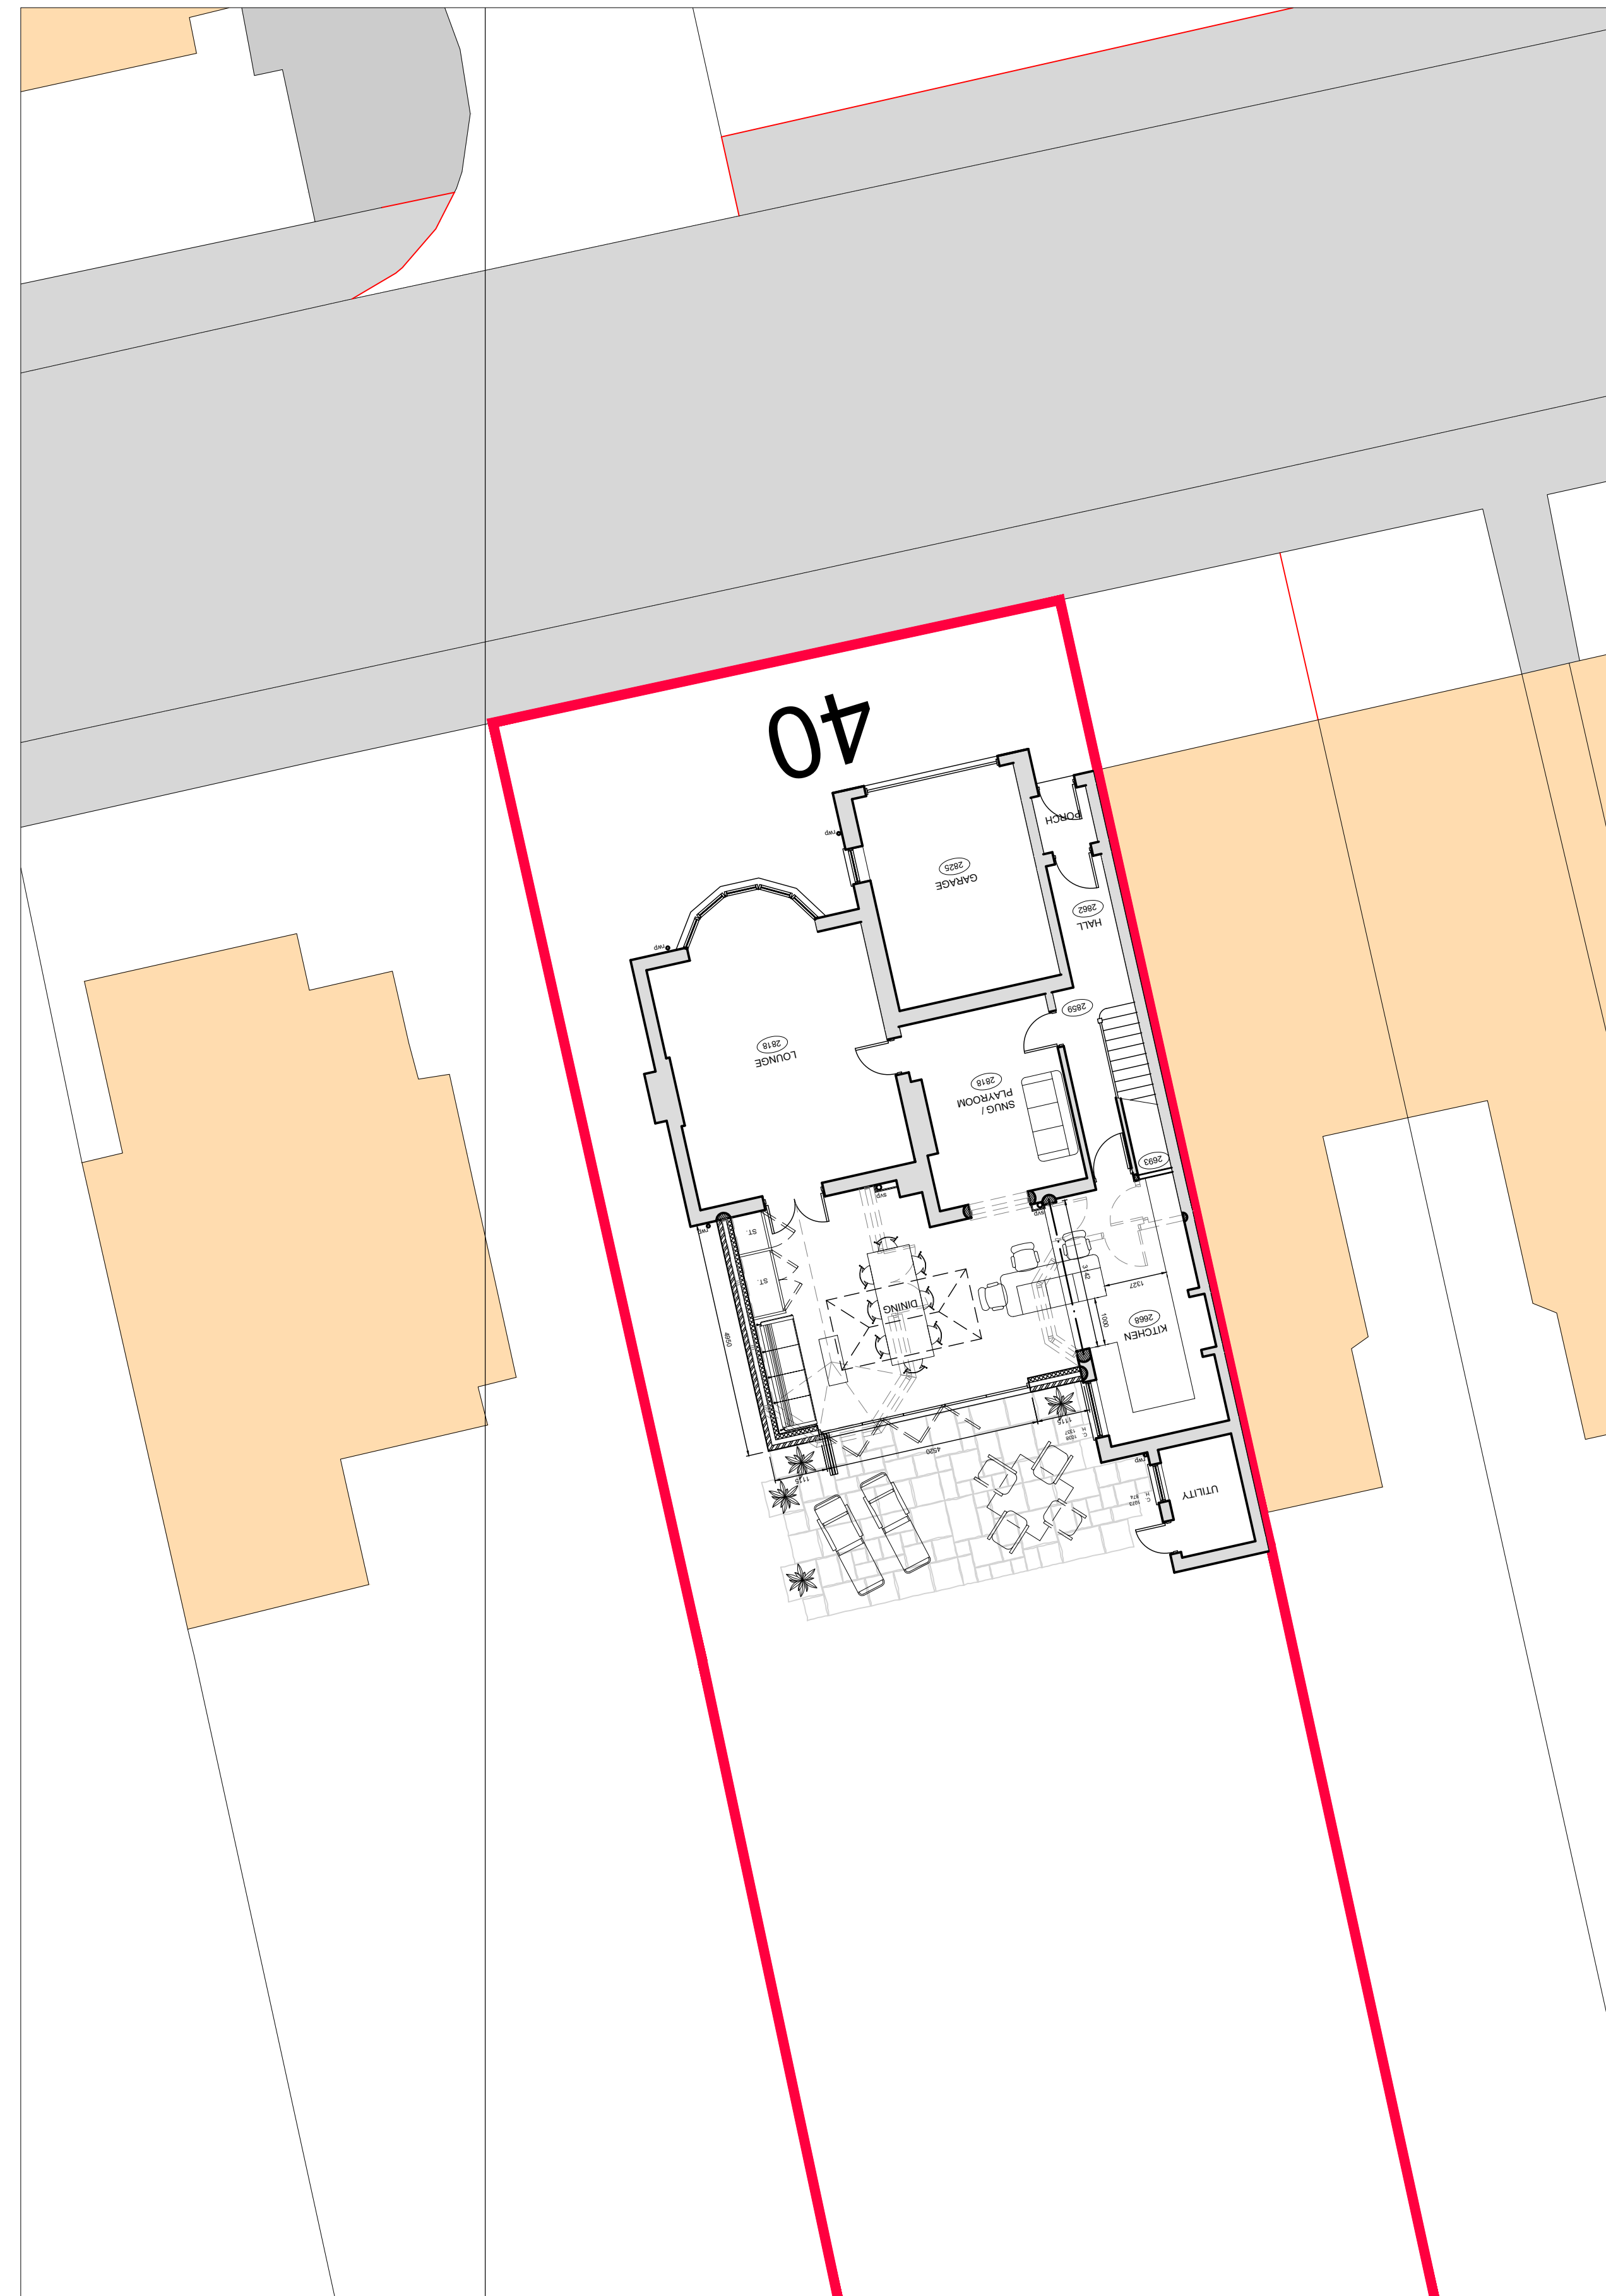

Proposed Site Plan Scale 1:100

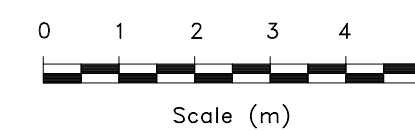

CLIENT:
Mrs Hannah Elton
40 Mount Road
Hinckley
Leicestershire
LE10 1AF

PROJECT:
Extension & Alterations to:
40 Mount Road

DRAWING: 1300.HE.22.004

ISSUE: B

DATE: May 2022

SCALE: 1:100

PLANNING APPLICATION:
EXISTING AND PROPOSED
SITE PLANS

